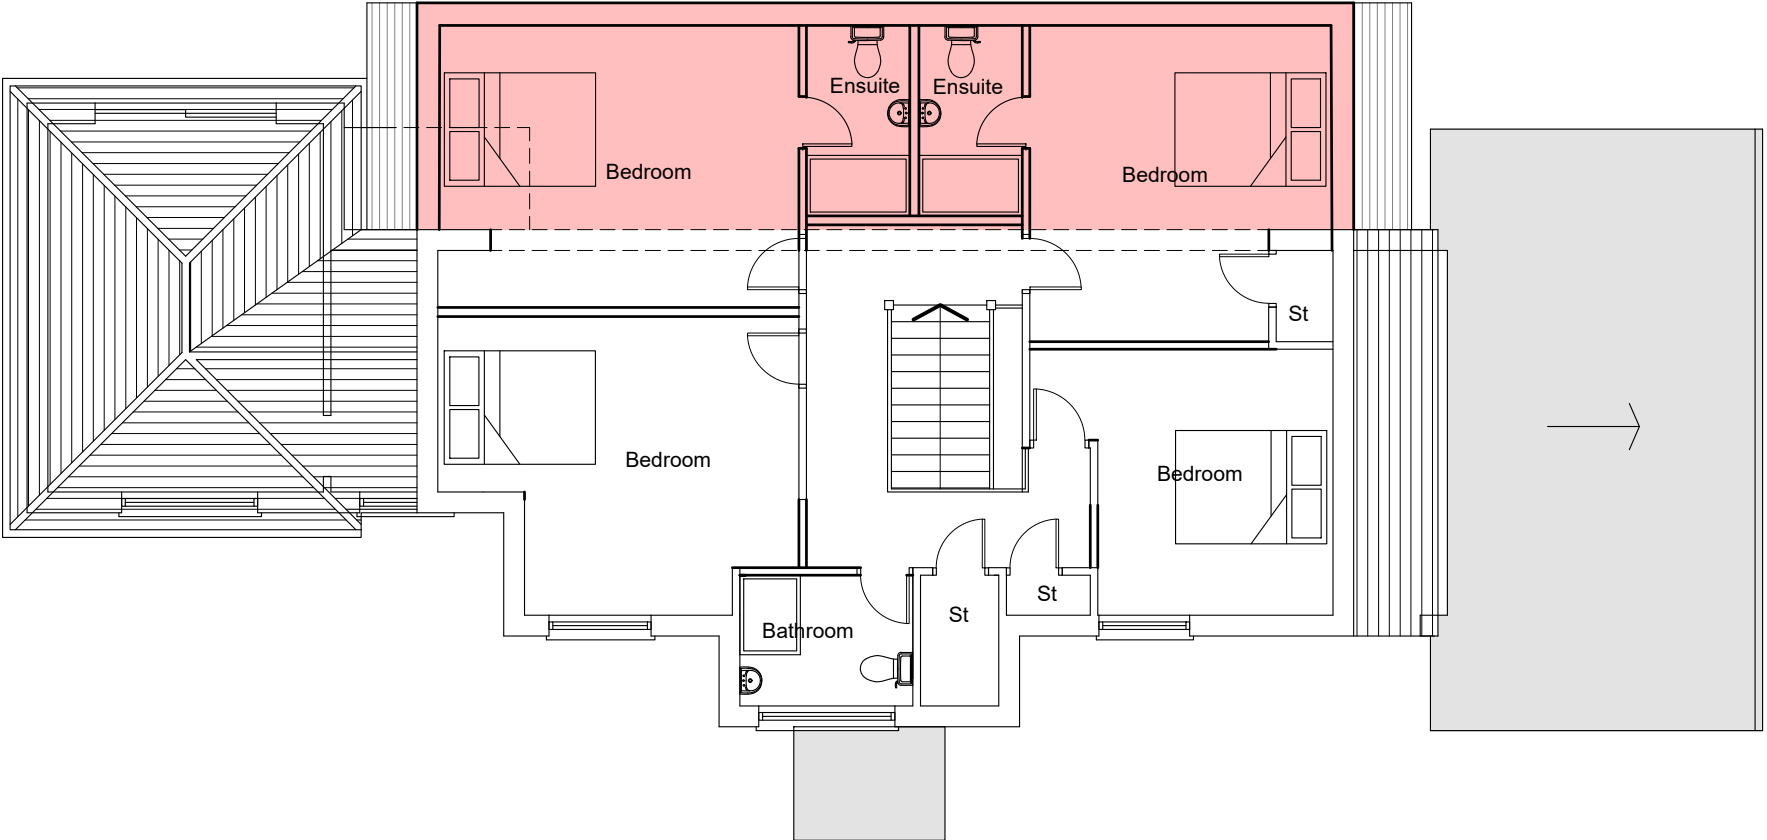
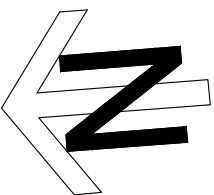


Proposed Permitted Development at
Tawahi, Telegraph Hill, Higham,
Rochester

Scale: 1:100@A3

Date: March 25

**PROPOSED FIRST
FLOOR PLAN**

Dwg.No:
203