

KEY TO MATERIALS

1

New high performance flat roof membrane

2

Facing brickwork to match existing (main house)

3


White upvc double glazed windows / doors to match existing (main house)

4


Plain roof tiling to match existing (main house)

5


T&G timber cladding

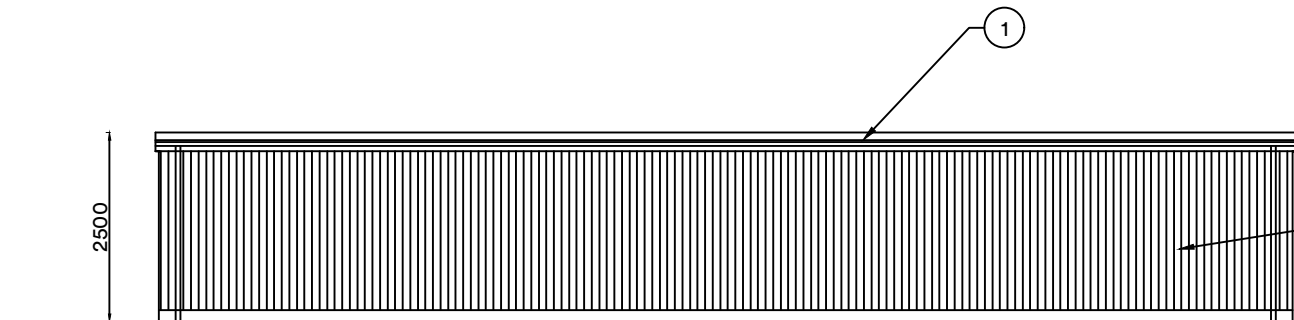


East Elevation

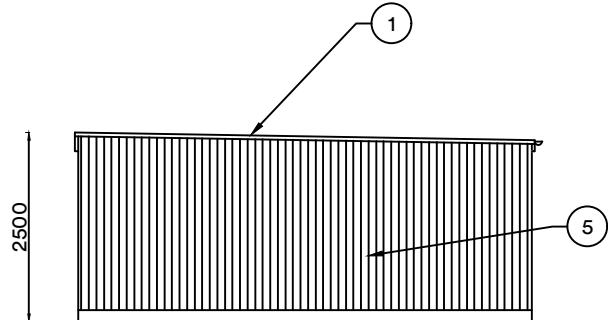


South Elevation

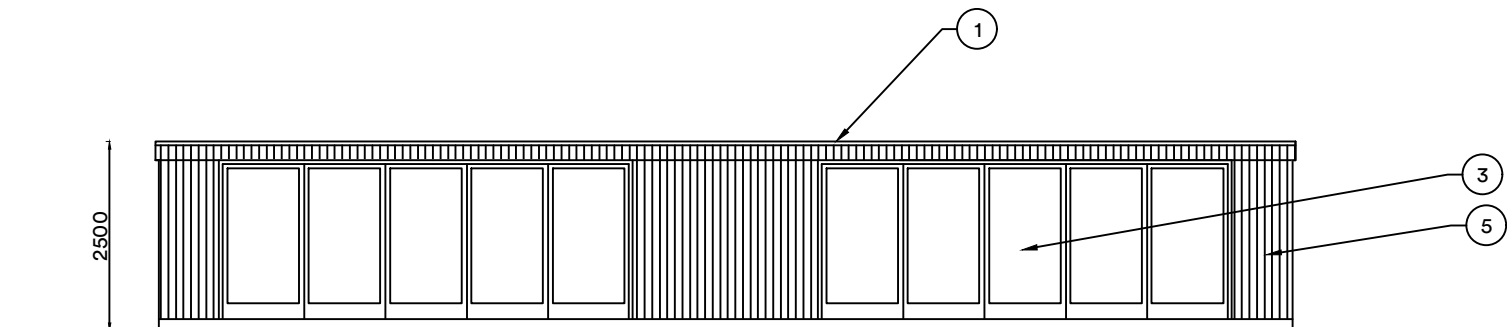


West Elevation

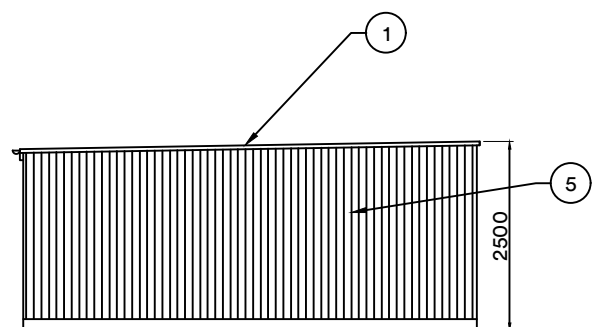

North Elevation

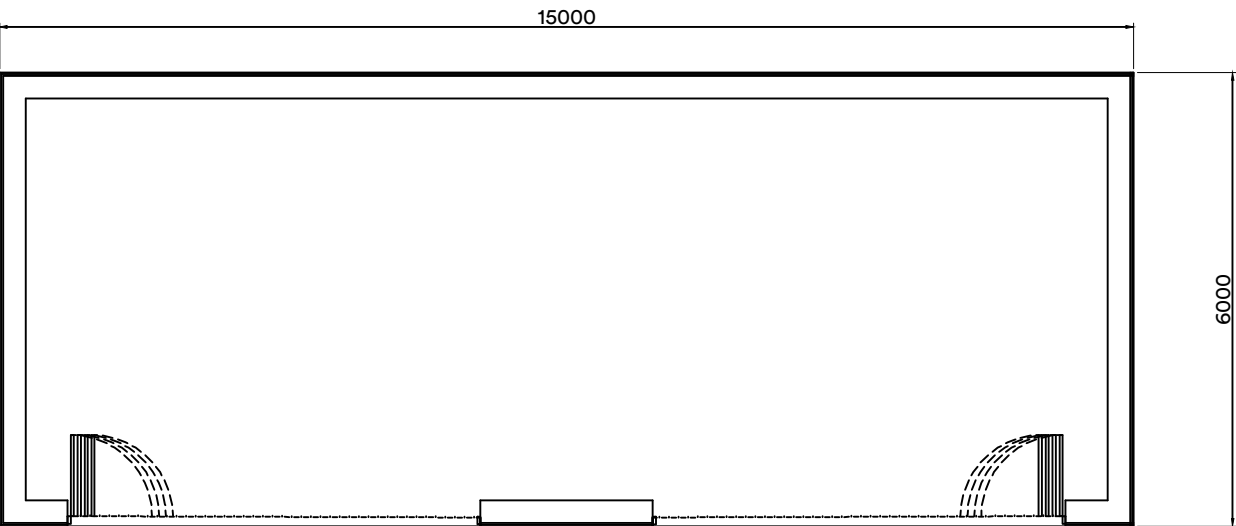

Gym

 

Proposed Permitted Development at
Tawahi, Telegraph Hill, Higham,
Rochester

Scale: 1:100@A3

Date: March 25

PROPOSED
GYM

Drg.No:

208