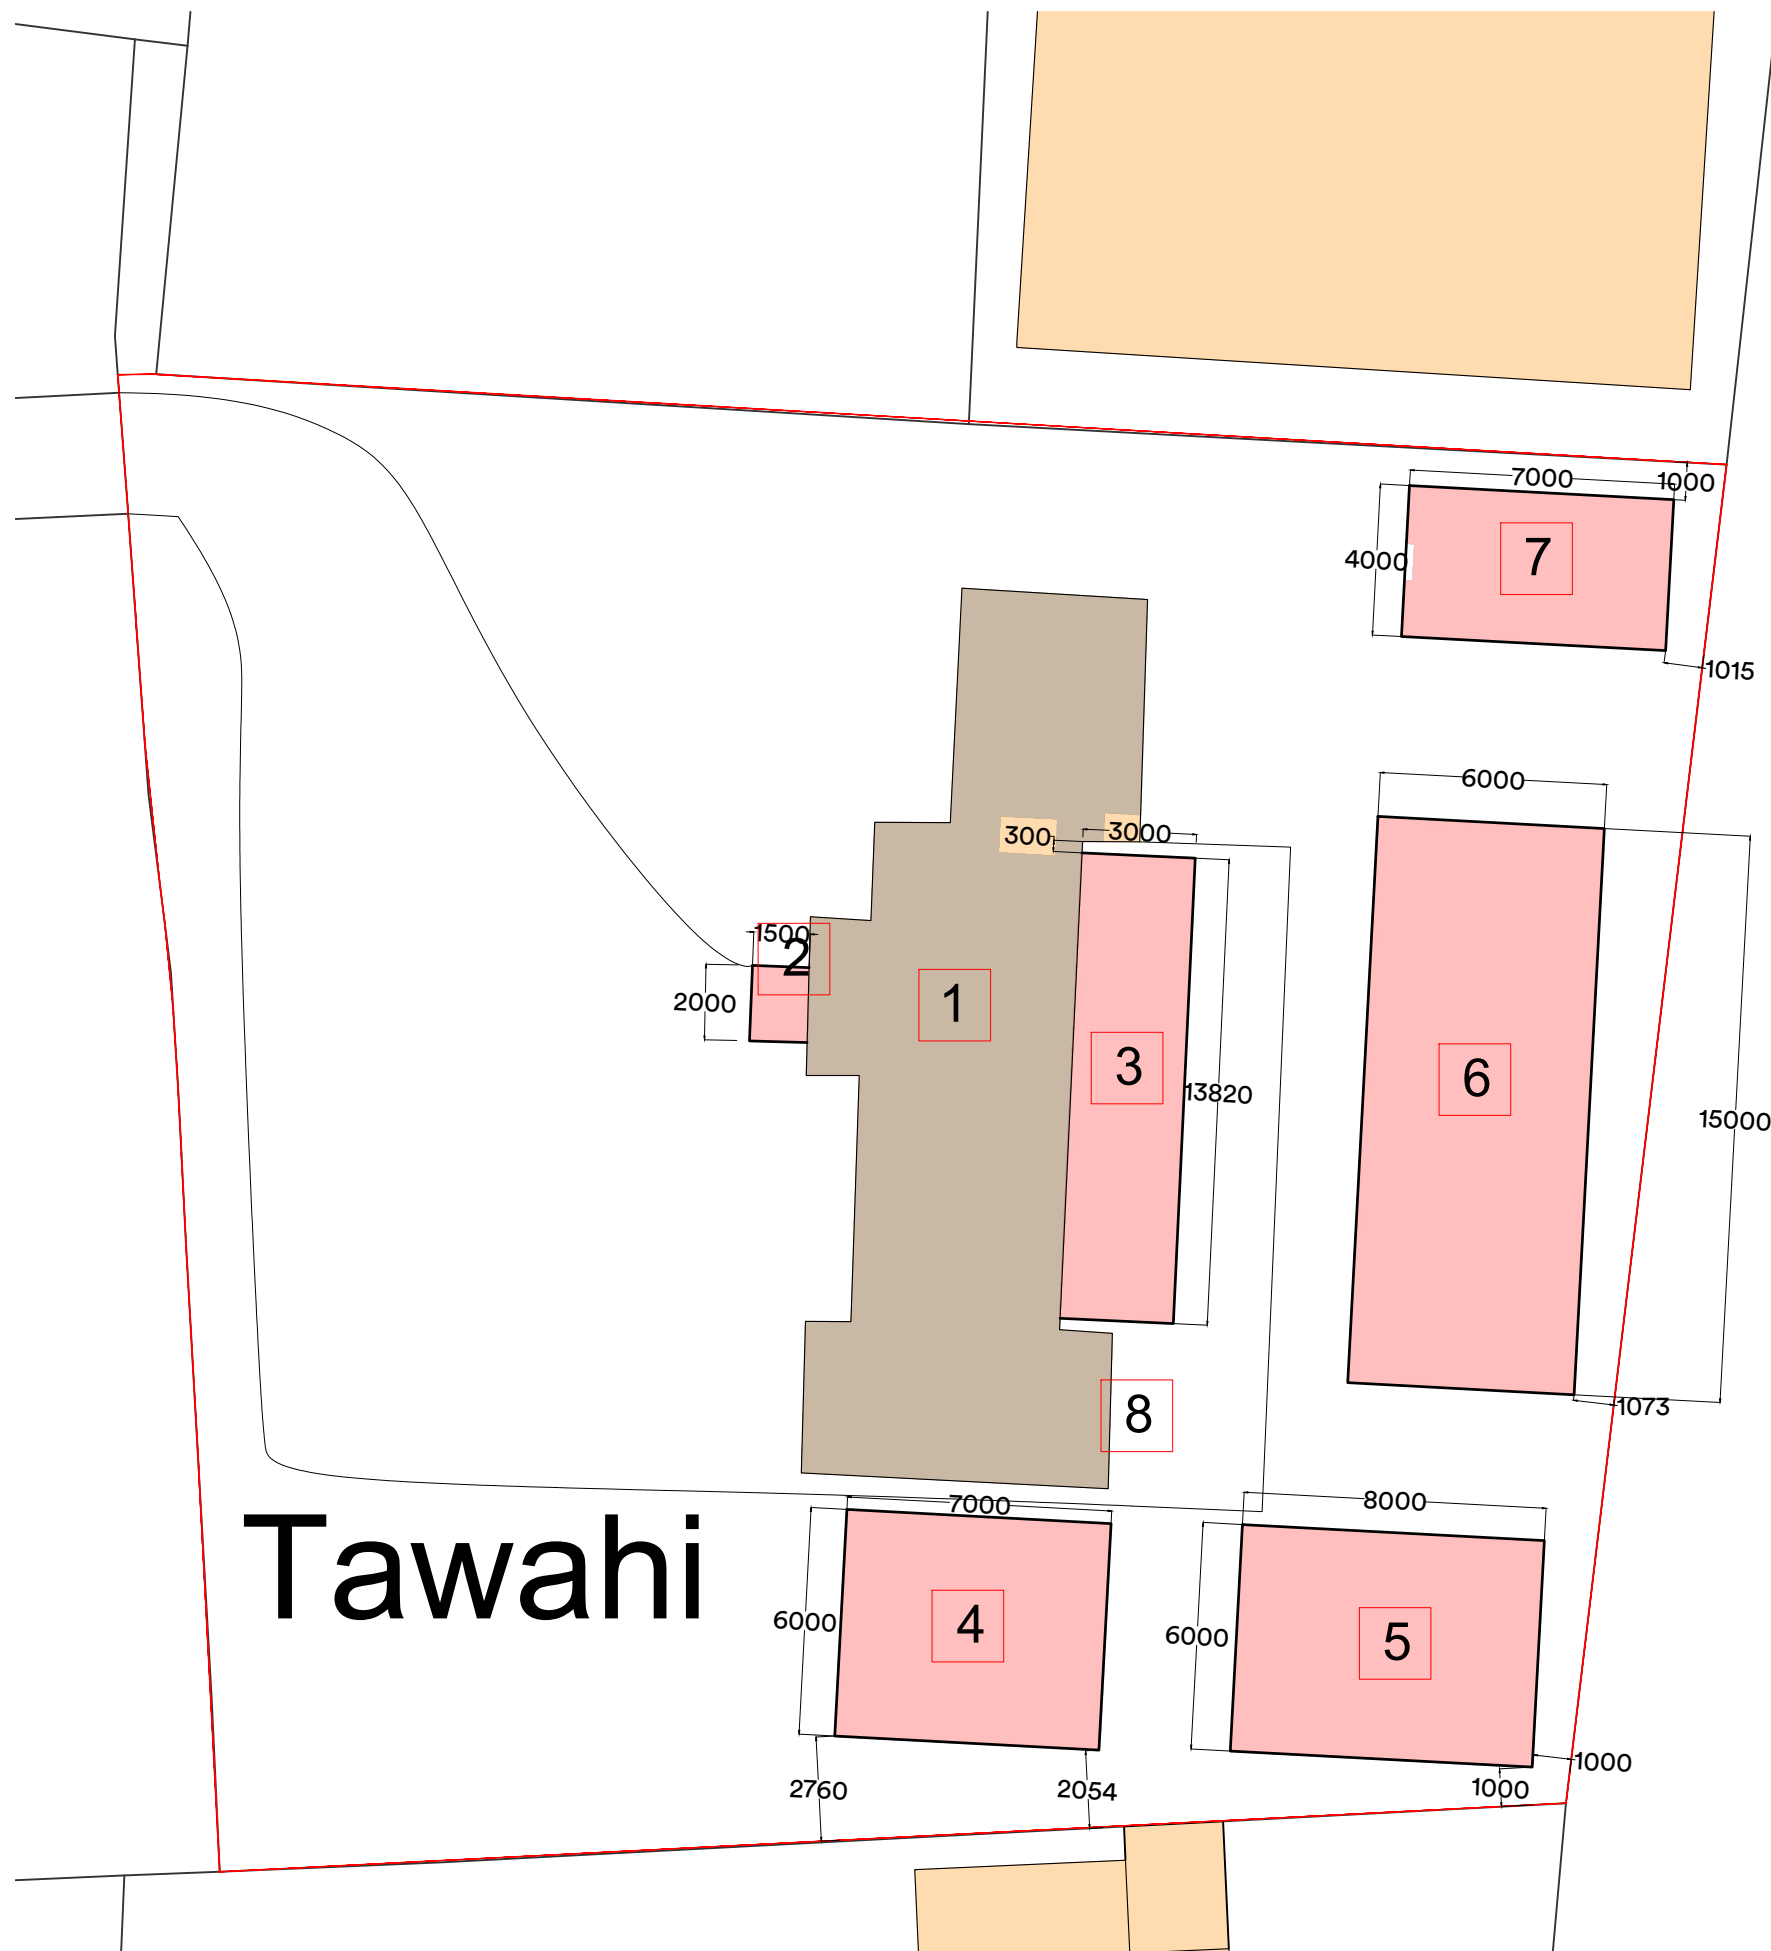



Permitted Development

Schedule of accommodation

Site area = 1462.2 sq m

No	Description	Footprint Area (sq m)	Height
1	Ex House	116.00	Two storey
2	Porch	3.00	Single storey
3	House rear extension	41.46	Two storey
4	Garage	42.00	Single storey
5	Workshop	48.00	Single storey
6	Gym	90.00	Single storey
7	Summer House	28.00	Single storey

Tawahi

 

Proposed Permitted Development at
Tawahi, Telegraph Hill, Higham,
Rochester

Scale: 1:200@A3

Date: March 25

PROPOSED SITE PLAN

Drg.No:

201