


EXISTING ARCHITECTURE

DEMOLITIONS


NEW BRICK WALL

NEW TIMBER FRAMED STUD WALL

NEW ROOF

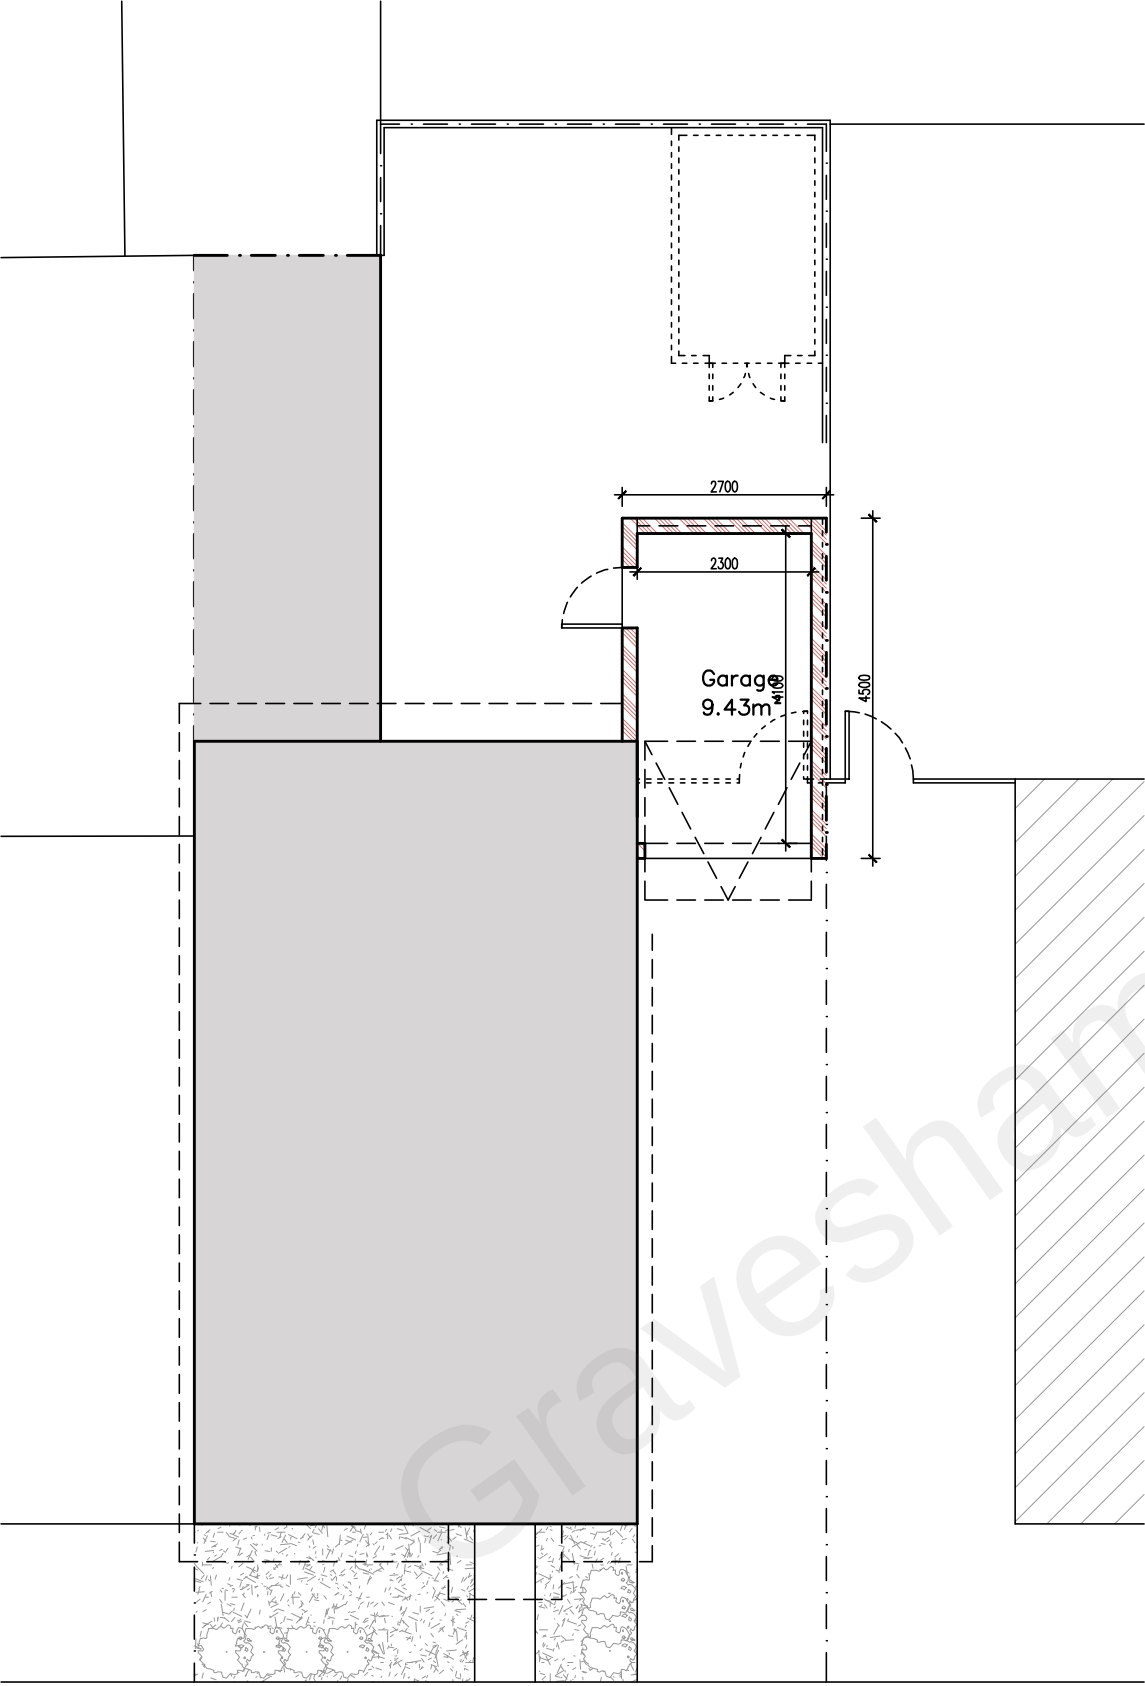

PLAN

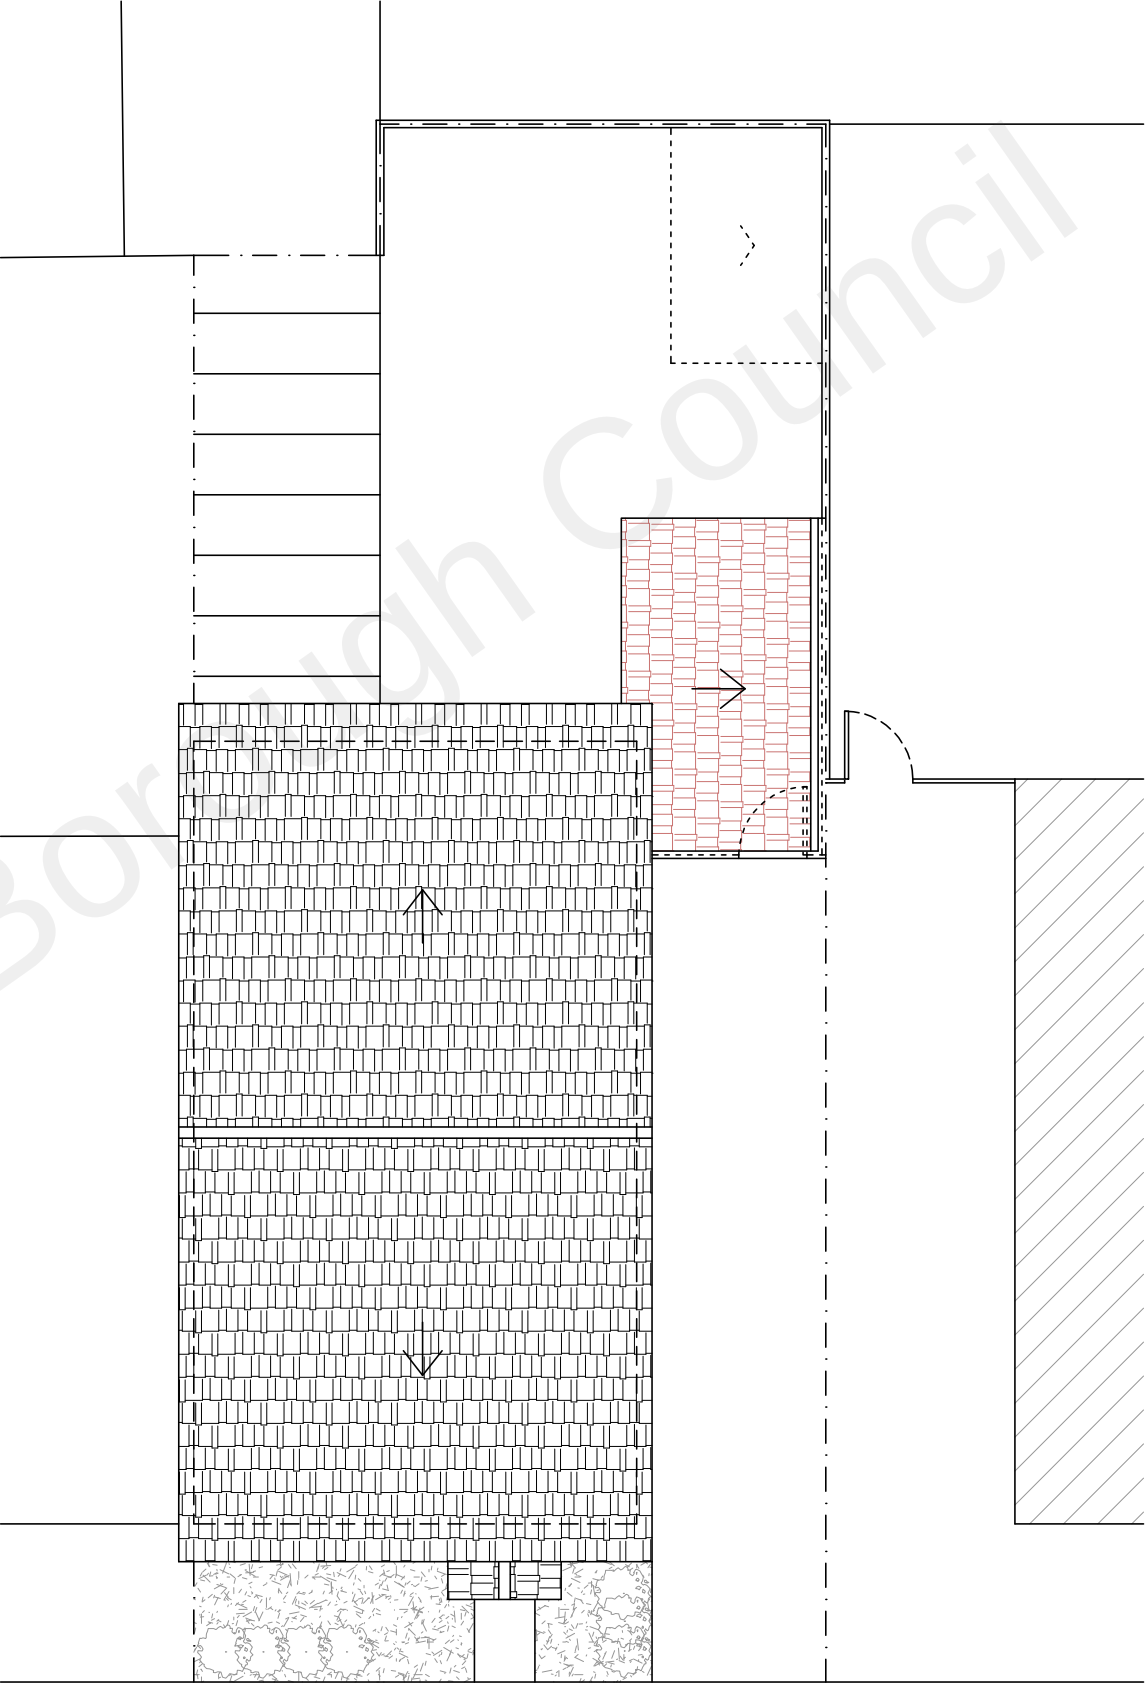

ROOF



ARCHITECTURAL DESIGN:



bMAC STUDIO
architecture & project management

1 BLUETT STREET
MAIDSTONE ME14 2UG

ALL DIMENSIONS TO BE CHECKED ON SITE.
DRAWING TO BE READ IN CONJUNCTION WITH
STRUCTURAL ENGINEER'S DRAWINGS



PRELIMINARY	☐	INFORMATION	☐
APPROVAL	☐	CONSTRUCTION	☐
TENDER	☐	*	☐
PLANNING	☒	*	☐
RECORD	☐	*	☐

CLIENT:

MARIUS
RESIDENCE

PROJECT ADDRESS:

#14 SUN MARSH WY
GRAVESEND
DA12 2FE

DRAWN:	CHECKED:	
JOM@GI	BMAC	
REV	DESCRIPTION	DATE

DRAWING TITLE:

PROPOSED
PLANS

JOB CODE	DRAWING NUMBER
2022/352	A.05
DATE	
Oct. 22	
SCALE	
1/100	


EXISTING ARCHITECTURE

DEMOLITIONS


NEW BRICK WALL

NEW TIMBER FRAMED STUD WALL


NEW ROOF

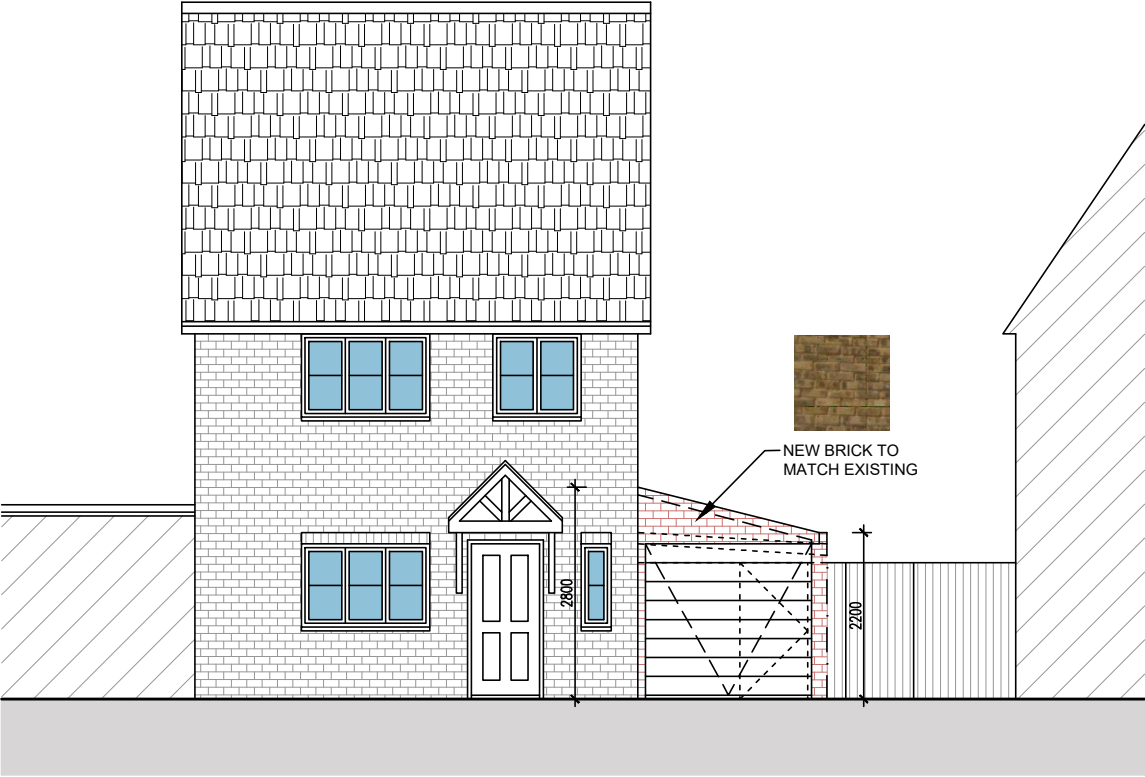

FRONT ELEVATION

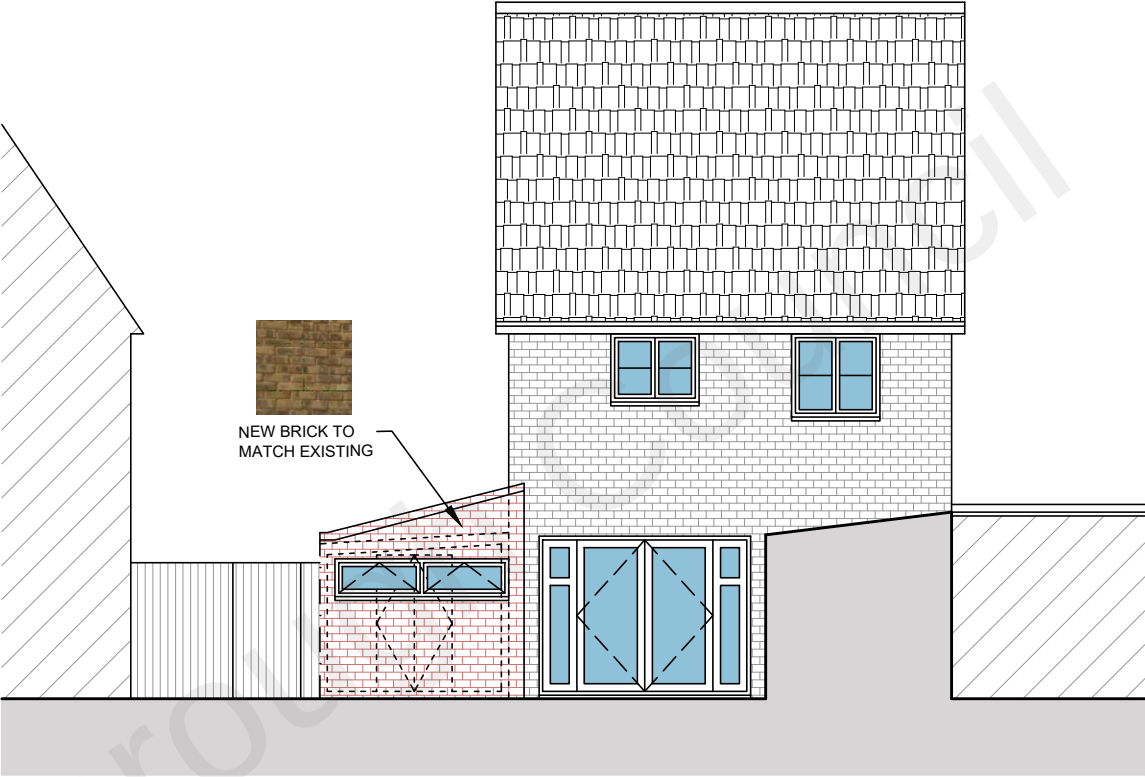

REAR ELEVATION

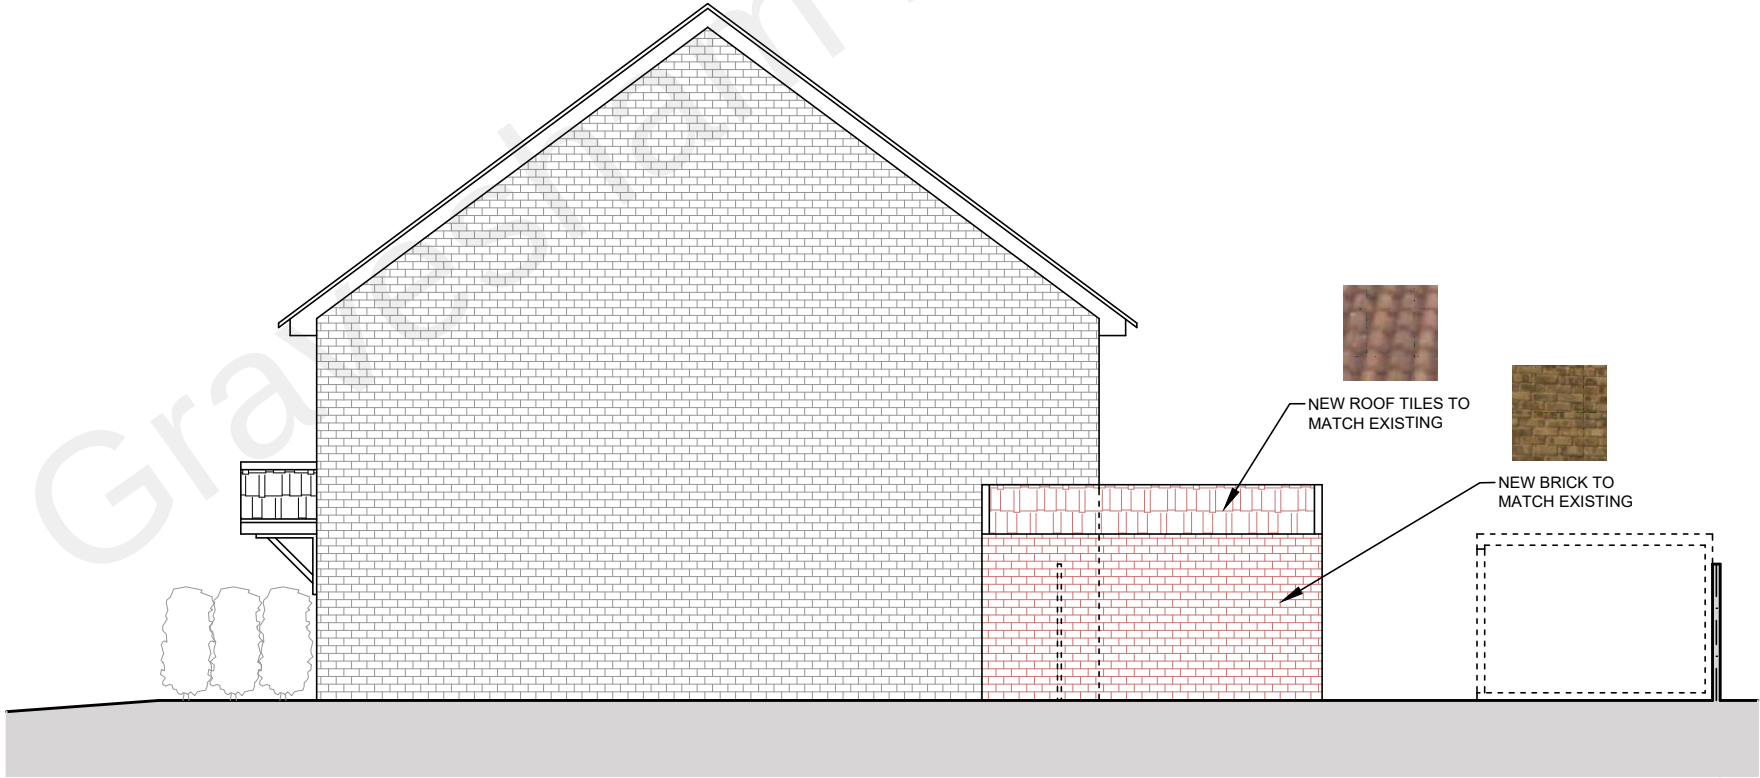

RIGHT SIDE ELEVATION



ARCHITECTURAL DESIGN:



MAC STUDIO
architecture & project management

1 BLUETT STREET
MAIDSTONE ME14 2UG

ALL DIMENSIONS TO BE CHECKED ON SITE.
DRAWING TO BE READ IN CONJUNCTION WITH
STRUCTURAL ENGINEER'S DRAWINGS

PRELIMINARY	☐	INFORMATION	☐
APPROVAL	☐	CONSTRUCTION	☐
TENDER	☐	*	☐
PLANNING	☒	*	☐
RECORD	☐	*	☐

CLIENT:

MARIUS
RESIDENCE

PROJECT ADDRESS:

#14 SUN MARSH WY
GRAVESEND
DA12 2FE

DRAWN:
JOM@GI

CHECKED:
BMAC

REV	DESCRIPTION	DATE

DRAWING TITLE:

PROPOSED
ELEVATIONS

JOB CODE
2022/352

DATE
Oct. 22

SCALE
1/100

DRAWING NUMBER
A.06