
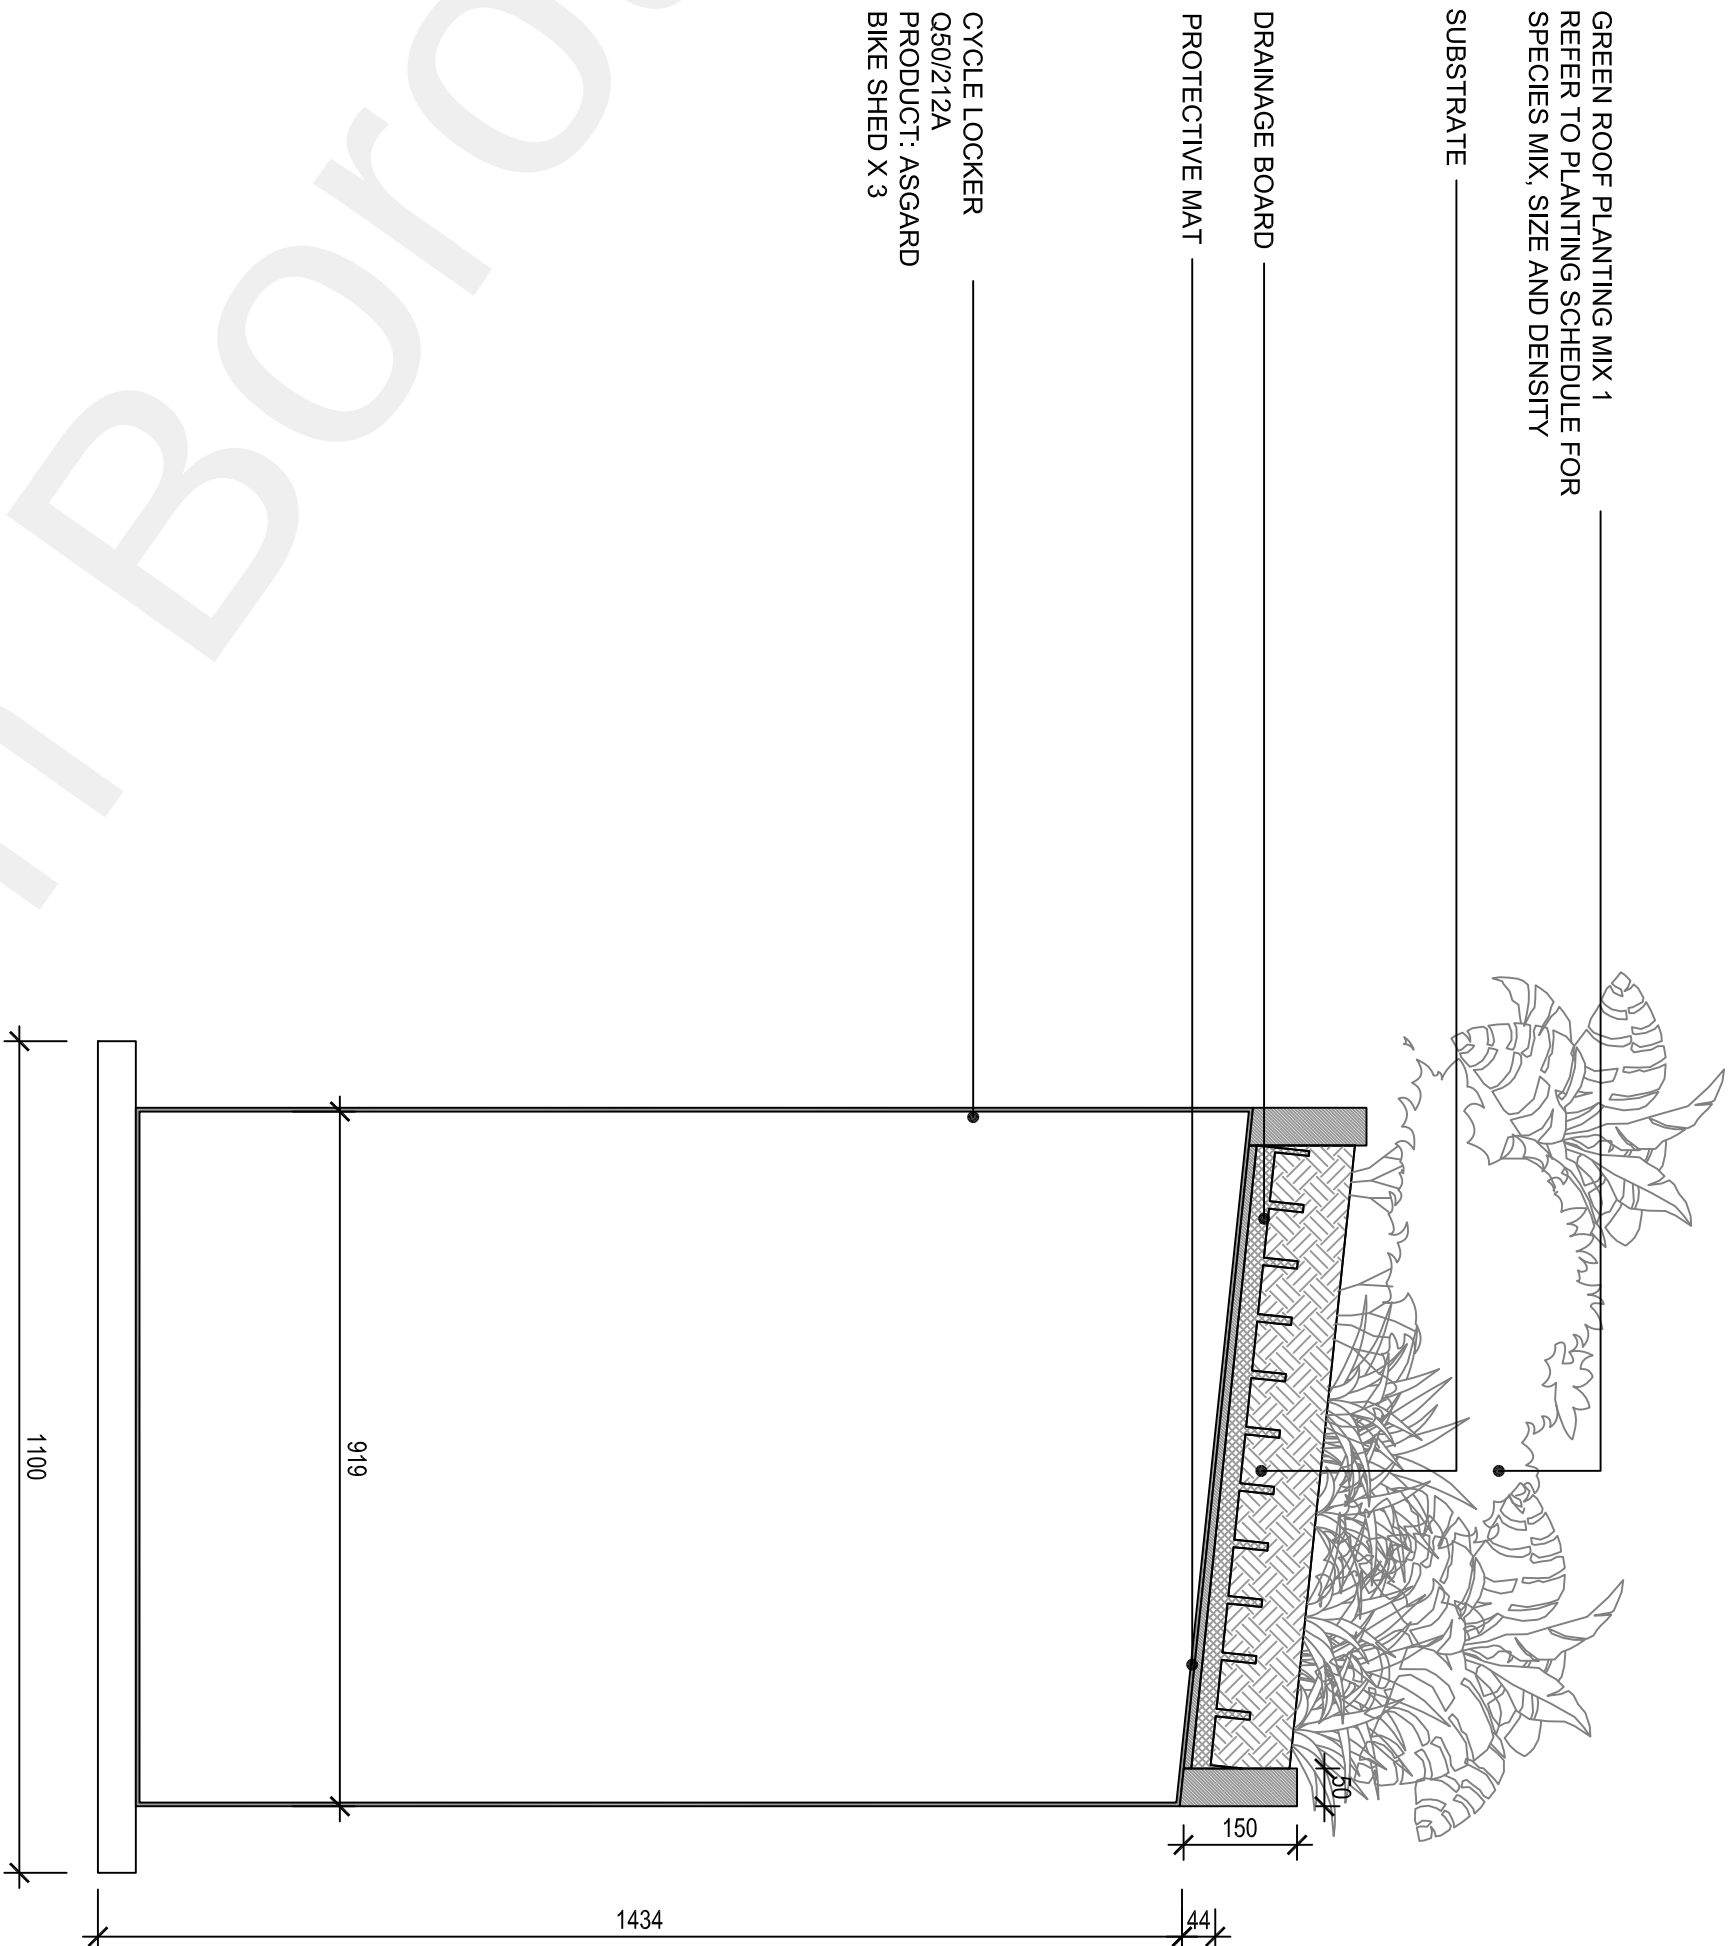


- General Notes
1. Do not scale drawings. Dimensions govern. Use figured dimensions only where they are shown.
 2. All dimensions are in millimeters unless noted otherwise.
 3. All levels are in meters unless noted otherwise.
 4. All dimensions shall be verified on site before proceeding with the work.
 5. Any discrepancies on these drawings shall be brought to the immediate attention of Maude Pines, Chartered Landscape Architect.
 6. Any areas indicated on these drawings are for guidance only, no responsibility is taken for their accuracy.
 7. Information shown on these drawings is not valid for construction. Please refer to the status of the drawing in the title block.
 8. Engineers drawings and specifications. Where any inconsistency occurs, these shall be brought to the immediate attention of Maude Pines, Chartered Landscape Architect.
 9. No responsibility is taken for any circumstances which arise from the reproduction of these drawings after alteration, amendment or abbreviation or if it is issued in part or issued incompletely in any way.

02	03/10/2022	DETAILS FOR PLANNING	MP	
01	02/09/2022	DETAILS FOR PLANNING	MP	
00	25/07/2022	DETAILS FOR PLANNING	MP	
Rev.	Date	Reason for Issue	Chk	



Status

Key Plan.

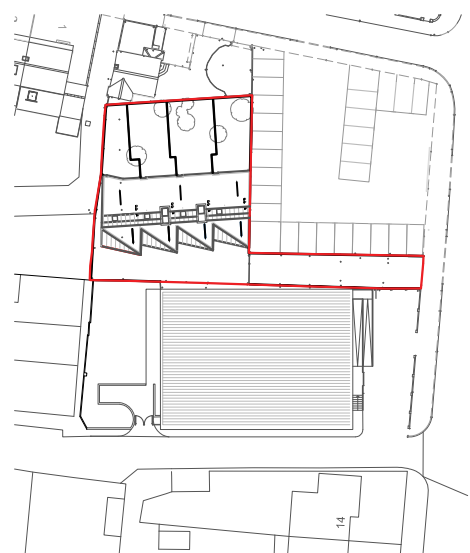



1 DETAIL 1 - BIKE SHED FRONT ELEVATION - Q50/212A

Scale 1:10 @ A1

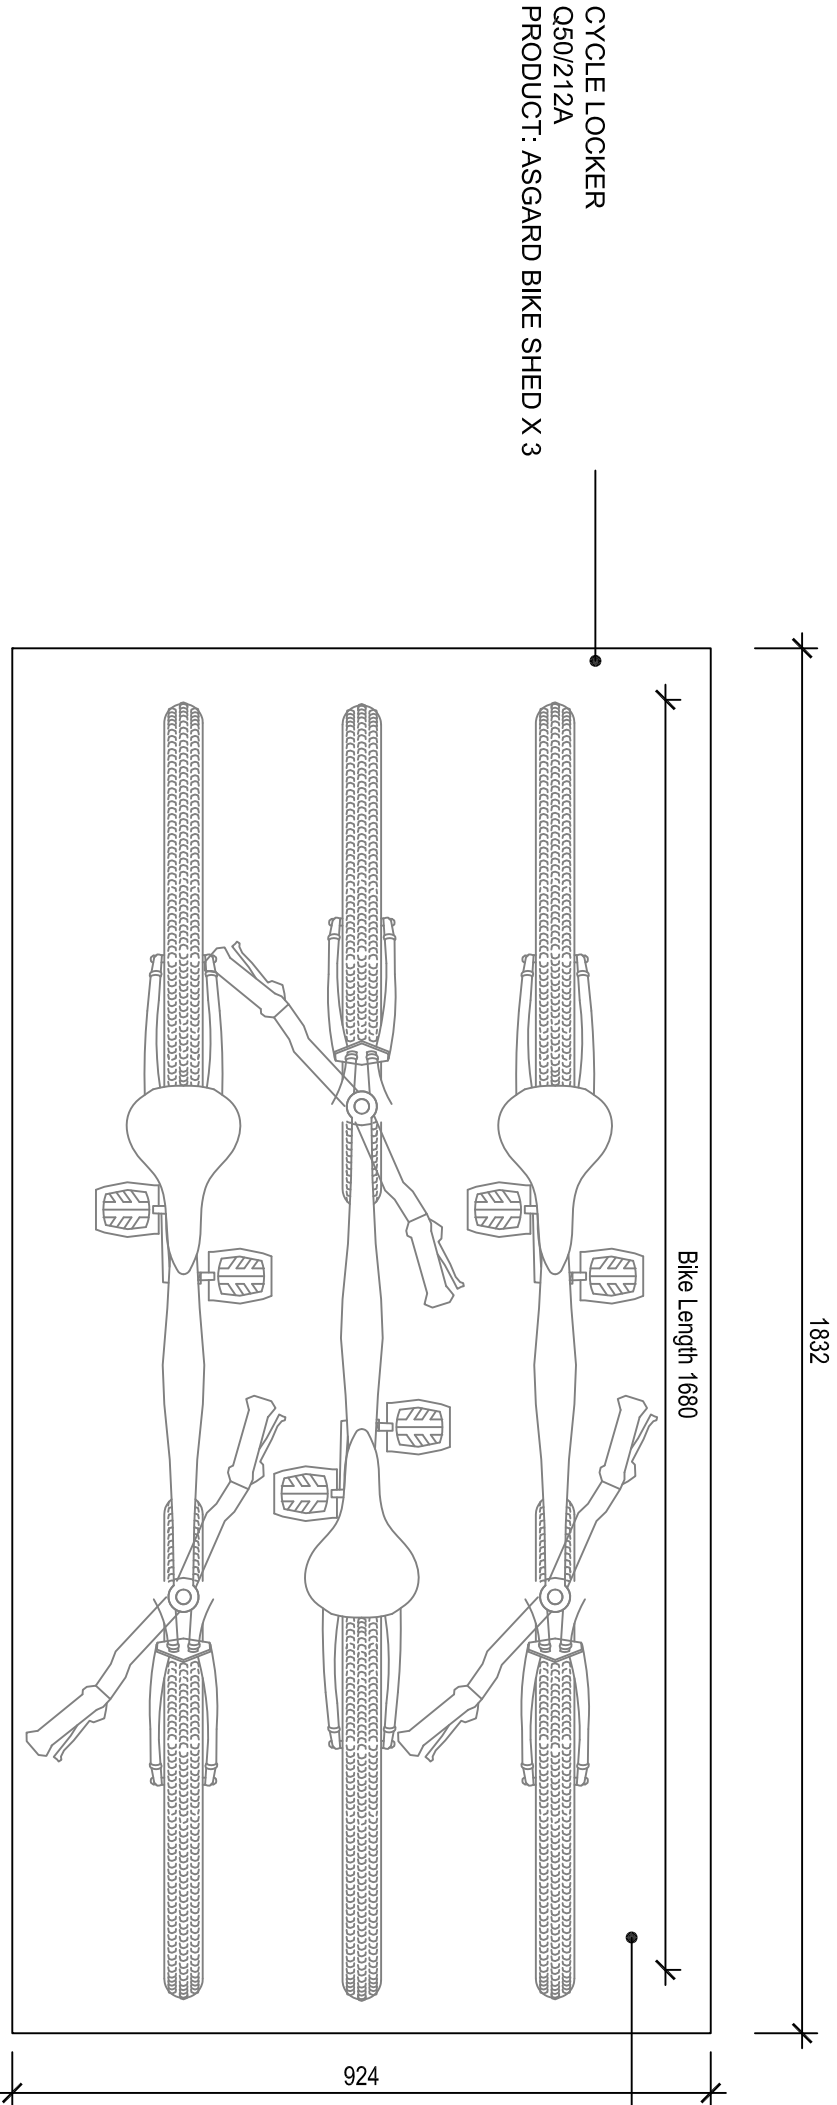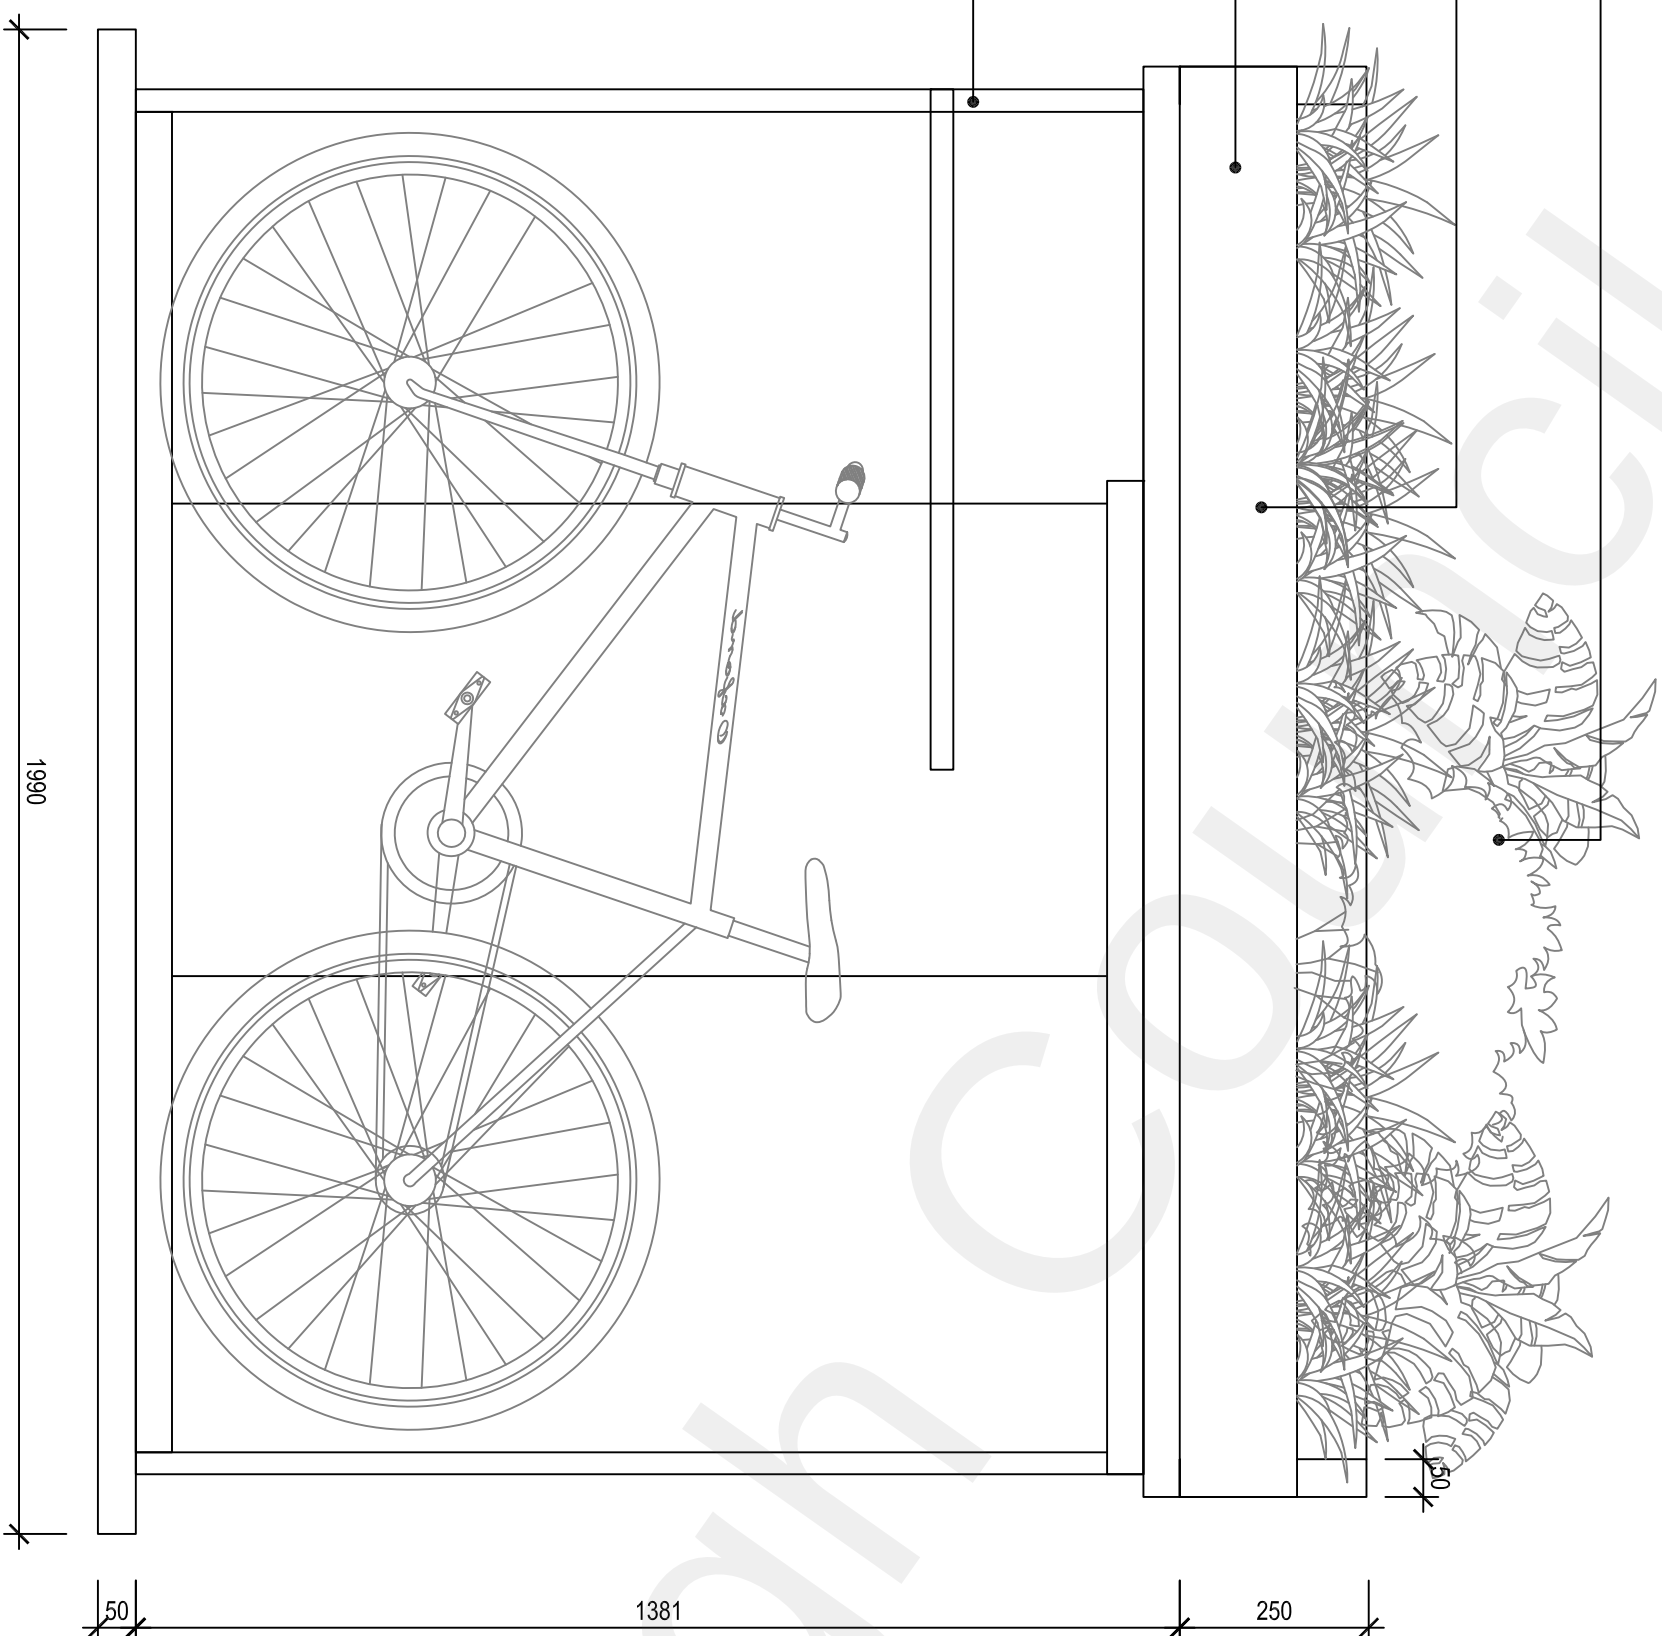

2 DETAIL 2 - BIKE SHED MEASUREMENTS - Q50/212A

Scale 1:10 @ A1

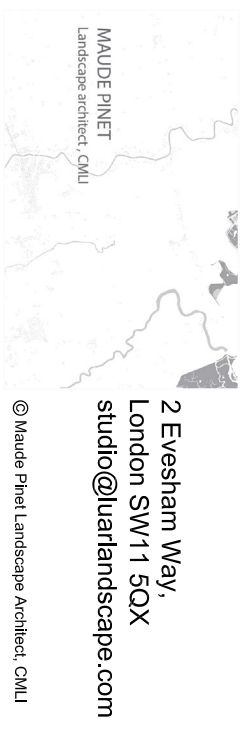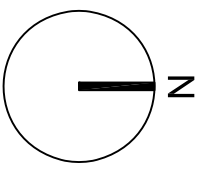

Client
Stem Homes Ltd
The Stude 6 Horn, Lane Greenwich, London SE10 0RT.

Project Name:
Goldsmith Mews, Gravesend

Title:
External Works Details
Bike Shed

Project No.:	Sheet First Issue Date:	Scale at ISO A1:
2021-07	25/07/2022	1:10
Sheet Number:	Revision	
L-ZZ-00-502	02	