



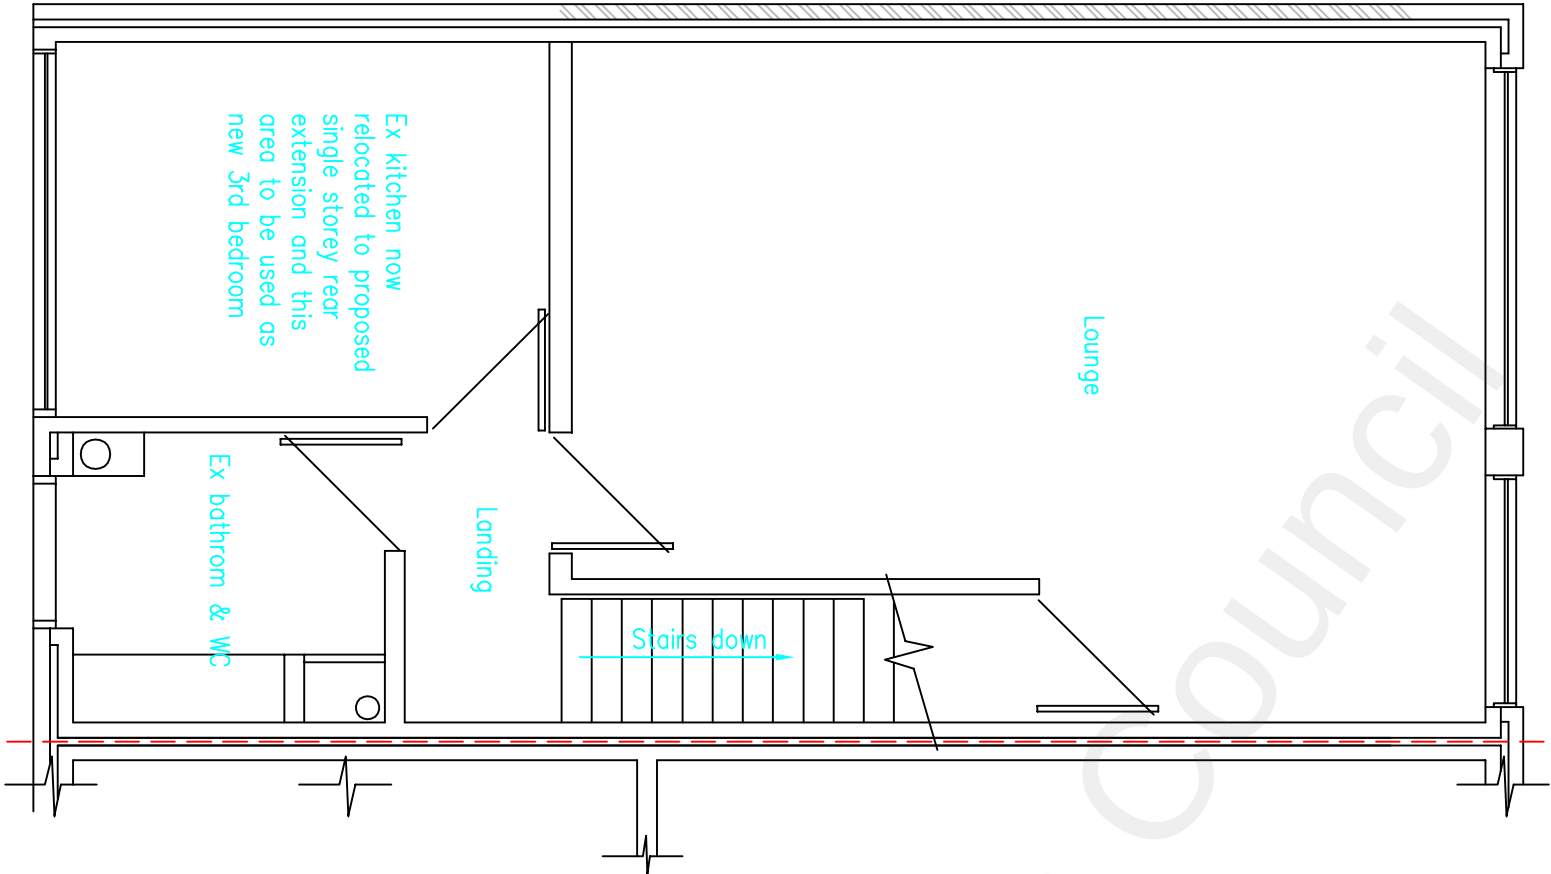

Existing 1st floor plan

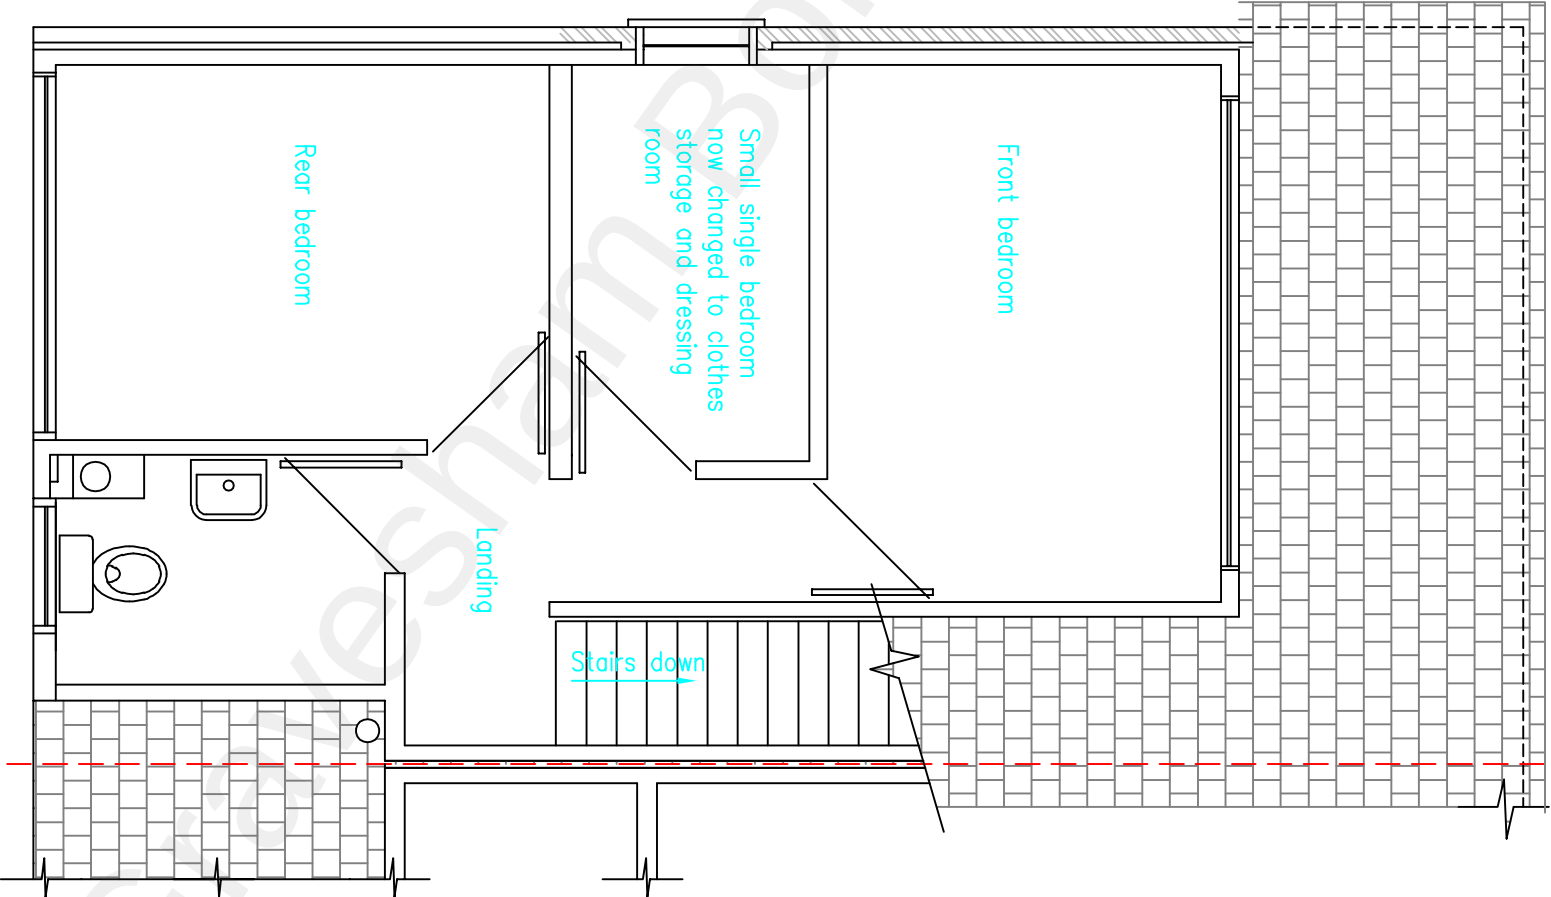

Existing 2nd floor plan

General Notes and Specification

- 1. All noted dimensions are to be taken in preference to scaled dimensions.
- 2. All dimensions must be checked on site before fabrication.
- 3. Materials and workmanship shall be to the best of their respective kind and in accordance with all the current British Standards and Codes of Practice, Statutory Authority and Manufacturers specifications.
- 4. All material specifications to be to the approval of the Local Planning Authority.
- 5. At start of works accurately determine boundary location to ensure no encroachment over and accurately locate any drain runs.

Rev	Date	By	Chk	Comment

Client		
Mr and Mrs M Bishop		
Project Title		
15A Bull Lane Higham Rochester Kent		
Drawing Title		
Modifications to ex first and second floors		
Drawn by:	Scale:	Date:
DJP	1:50	Nov 21
DJP Structural Consultant Ltd Lower Higham Kent		
Drawing No.	Rev.	
756BL/04		



This document was created with the Win2PDF "print to PDF" printer available at
<http://www.win2pdf.com>

This version of Win2PDF 10 is for evaluation and non-commercial use only.

This page will not be added after purchasing Win2PDF.

<http://www.win2pdf.com/purchase/>