




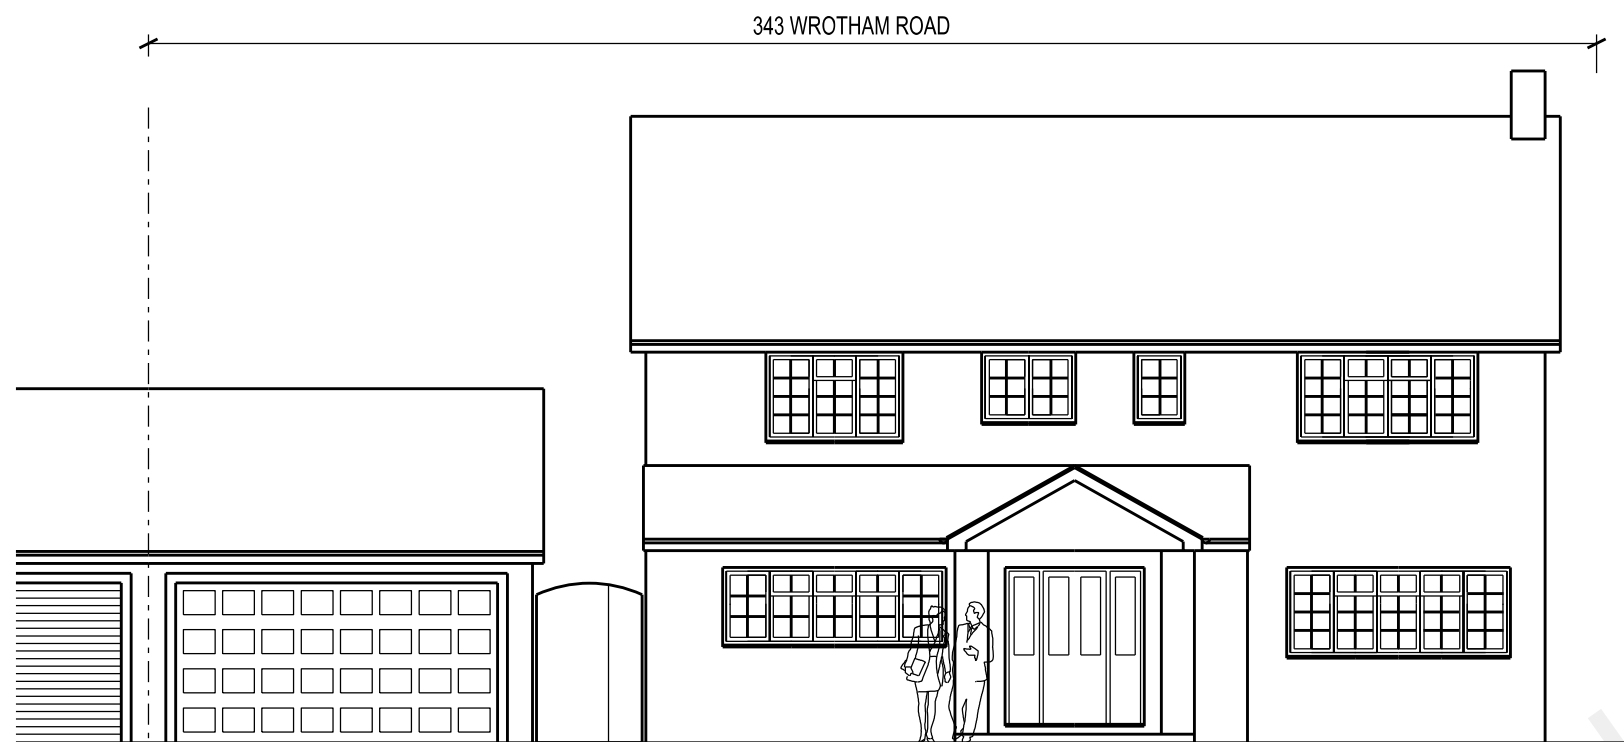


FRONT ELEVATION TO WROTHAM ROAD

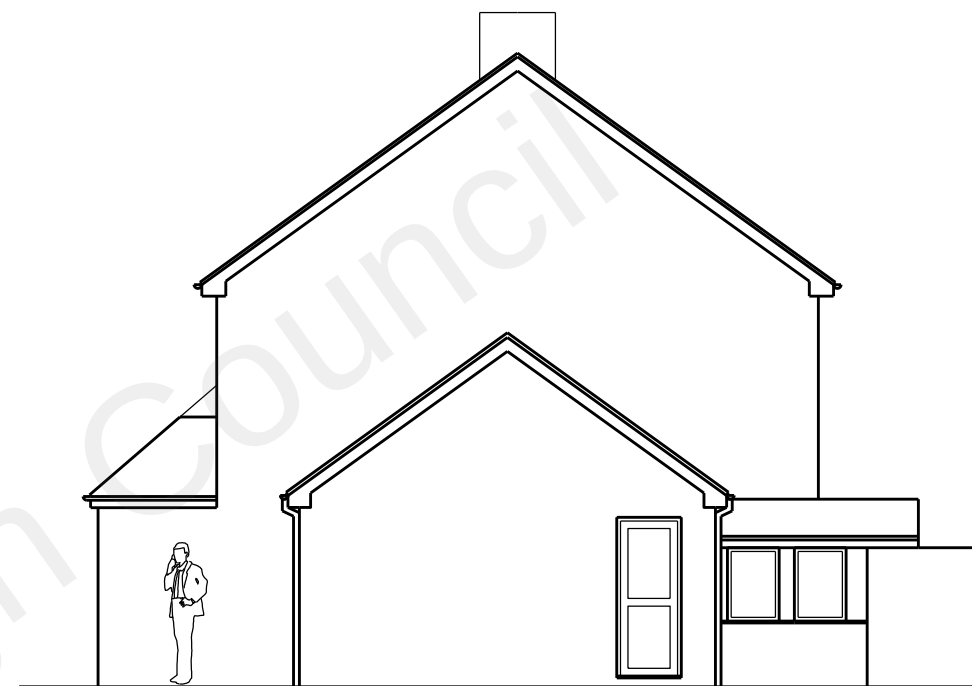

SIDE ELEVATION

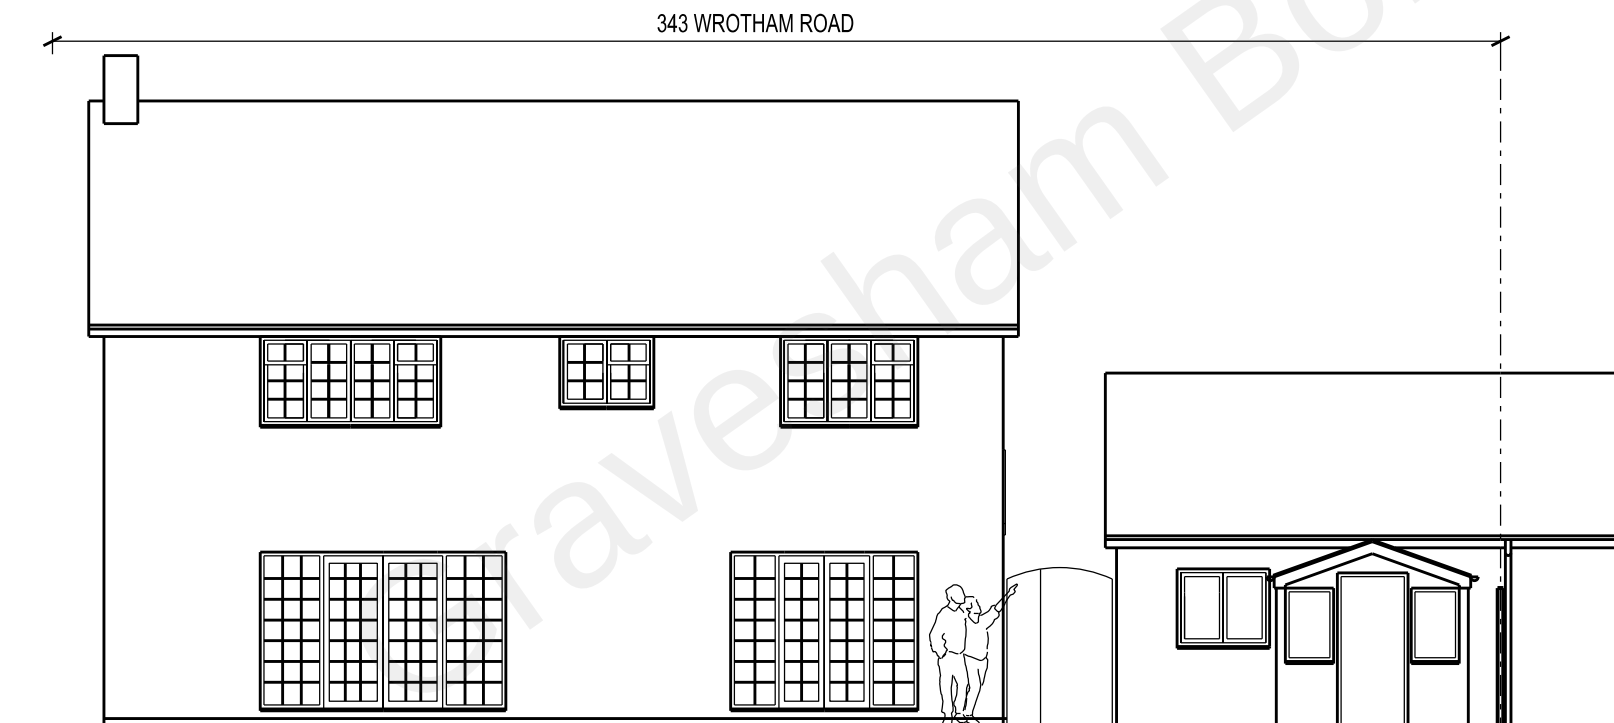

REAR ELEVATION TO WROTHAM ROAD

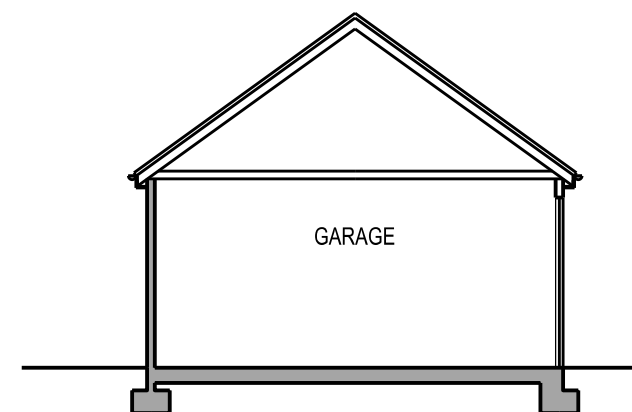

SECTION

JOB
PROPOSED 1ST FLOOR GARAGE
EXTENSION AT
343 WROTHAM ROAD
ISTEAD RISE DA13 9EF

DRAWING
EXISTING ELEVATIONS AND
SECTION

SCALE
1:100 AT A3

DATE
JULY 2021

DRAWING NO.
CW/05

