

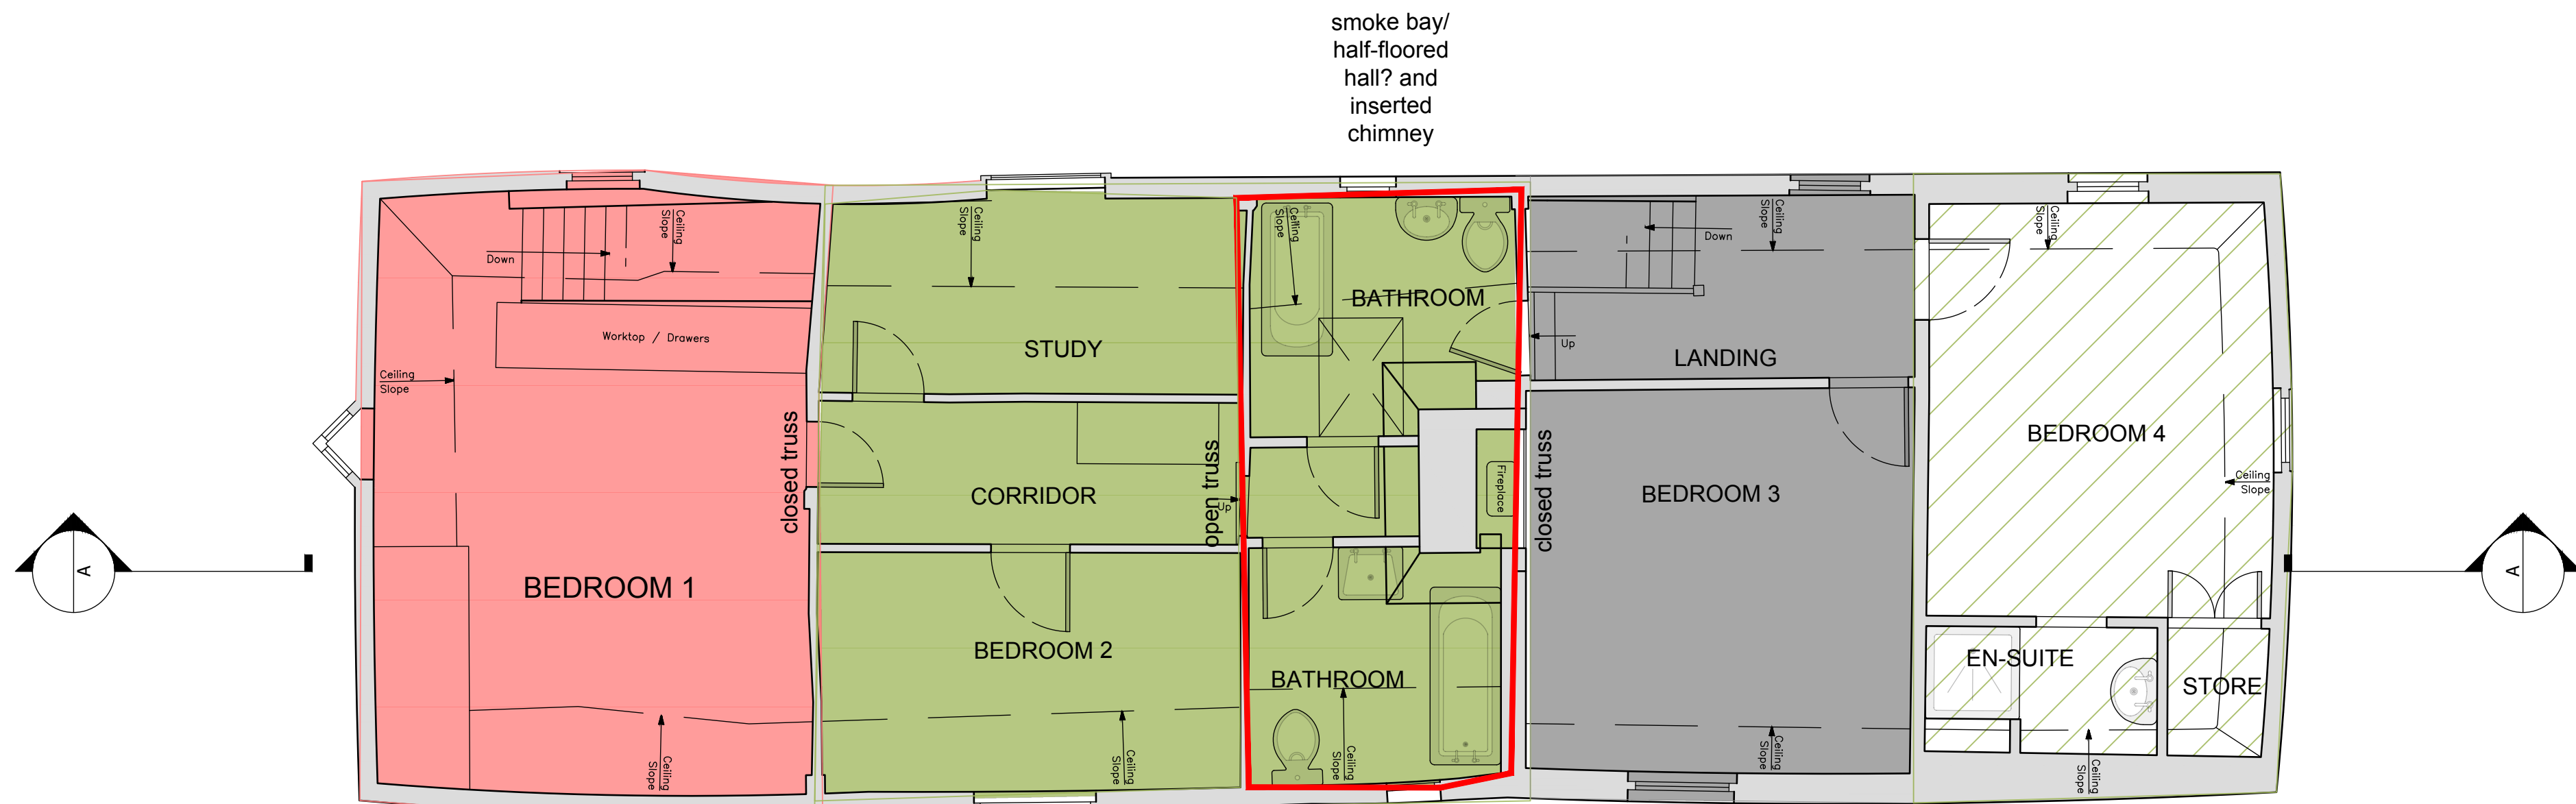


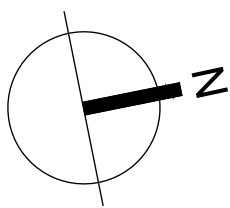


FIRST FLOOR PLAN

PHASING KEY:

- c. C15th possible high end with later alterations
- c. C15th open hall/smoke bay with later alterations
- c. C15th possible low end with later alterations
- c. C18th with later alterations

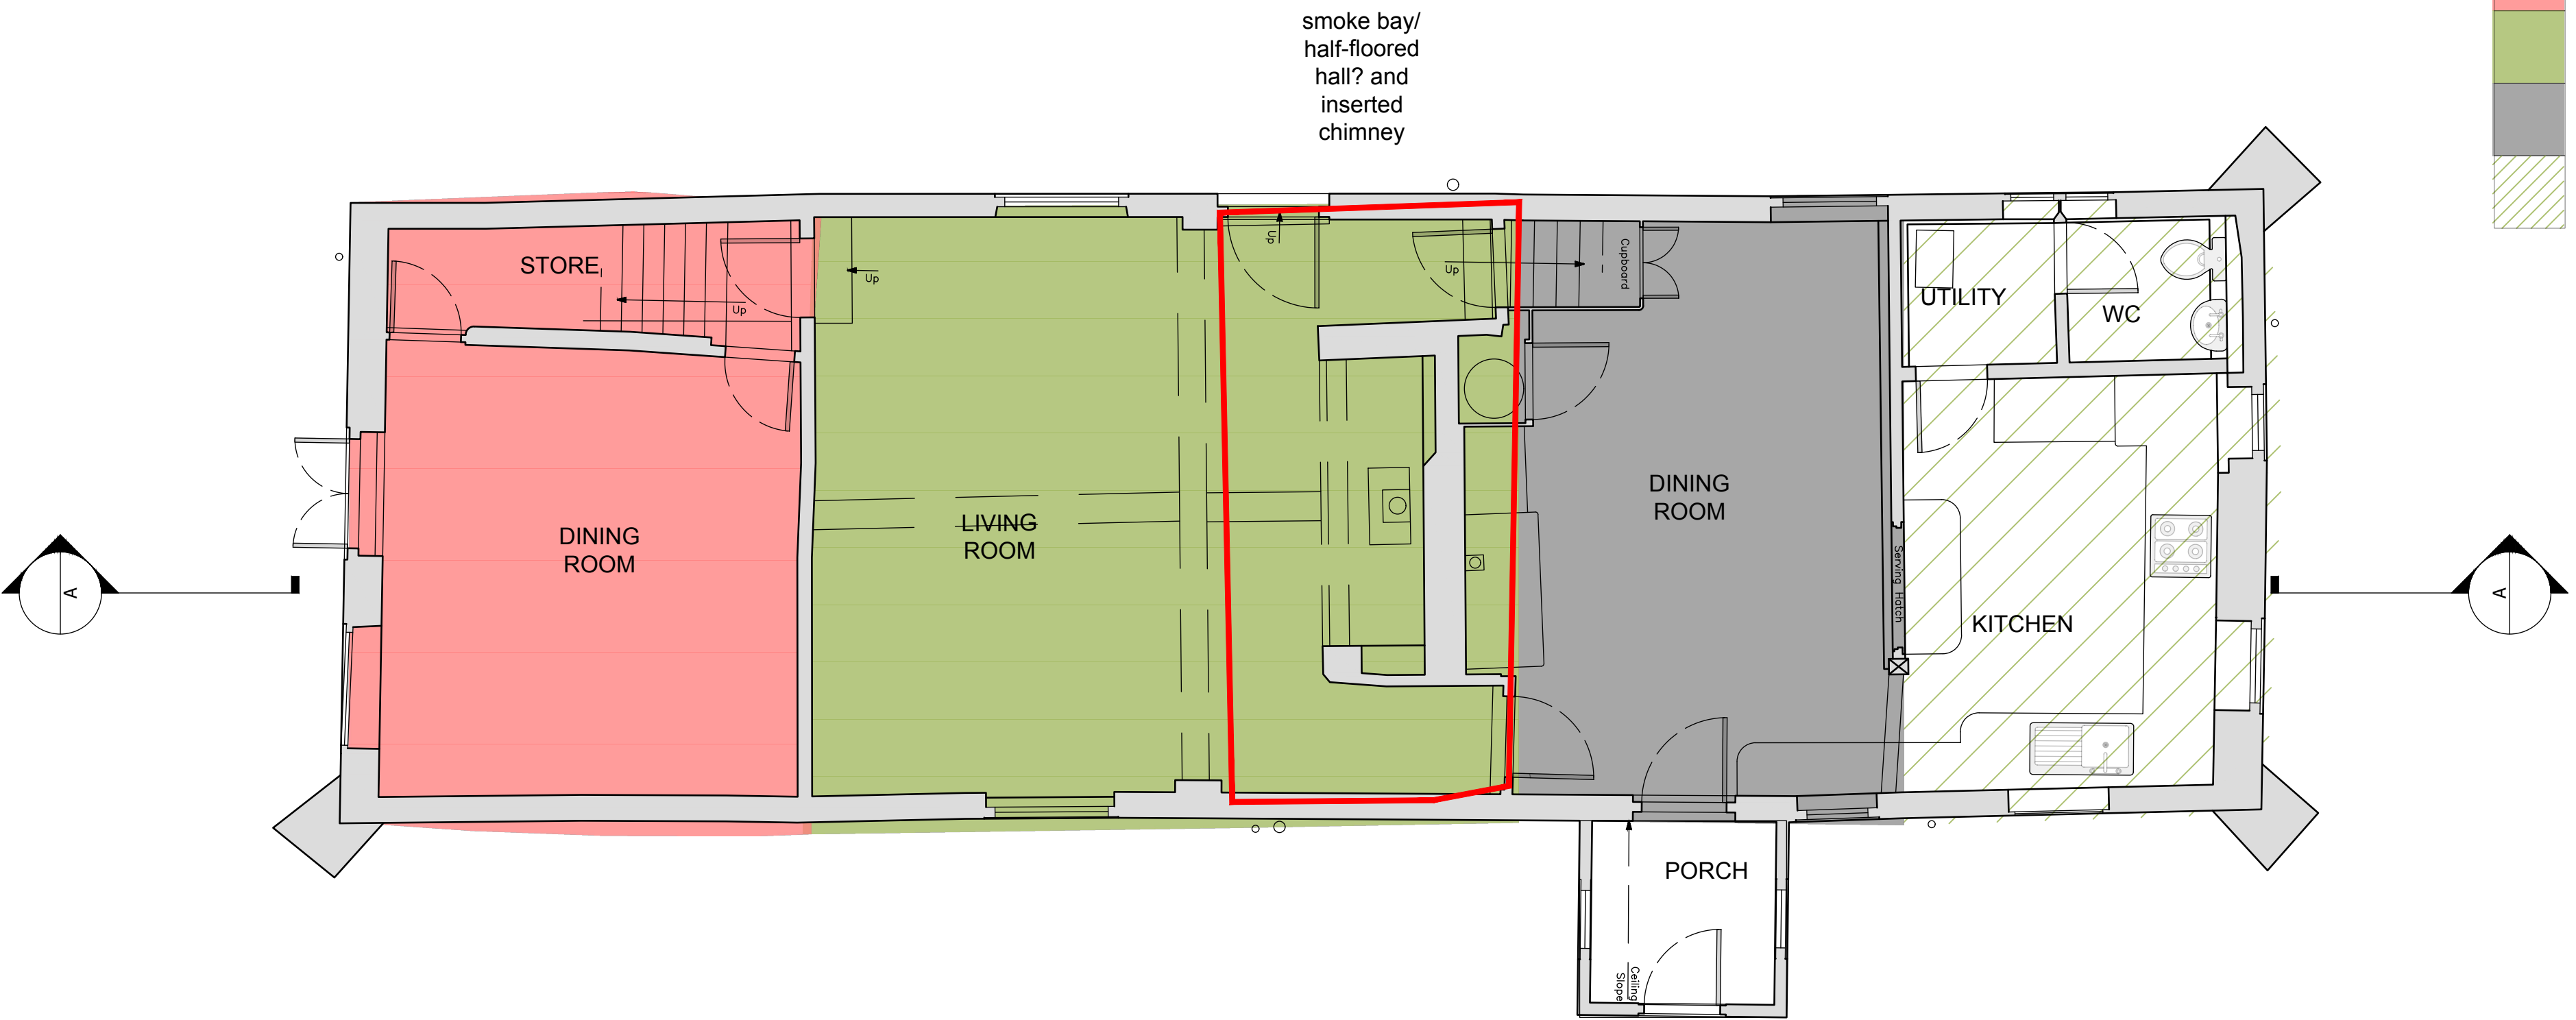

GROUND FLOOR PLAN

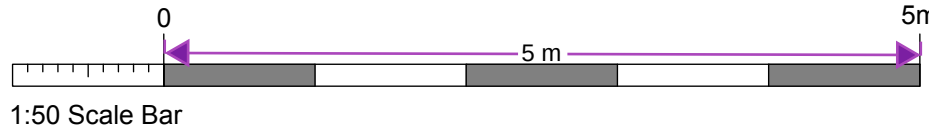

NOTES:

Report all discrepancies, errors and omissions.

Verify all dimensions on site before commencing any work on site or preparing shop drawings.

All materials, components and workmanship are to comply with the relevant British Standards, Codes of Practice and appropriate manufacturers recommendations.

See relevant drawings for all specialist work.

This drawing and design are copyright of James Clague Associates Ltd, company registration number 8664802

Rev Date Description

Project Title
Mr Ohlson & Mr Till
Boughurst Farm
Leywood Road
Meopham
Gravesend
Kent DA13 0UD

Drawing Description
Existing Ground and First Floor Phasing
Plans

Scale
1:50@A1

Date
December 2024

Drawn By
TPS

JAMES CLAGUE
ARCHITECTS

Latchmere House, 26 Watling Street,
Canterbury, Kent CT1 2UD
T: 01227 649 073
E: hello@jamesclague.co.uk
W: jamesclague.co.uk

Drawing Number
27680_EX_02

Revision
A