





PROPOSED FRONT ELEVATION

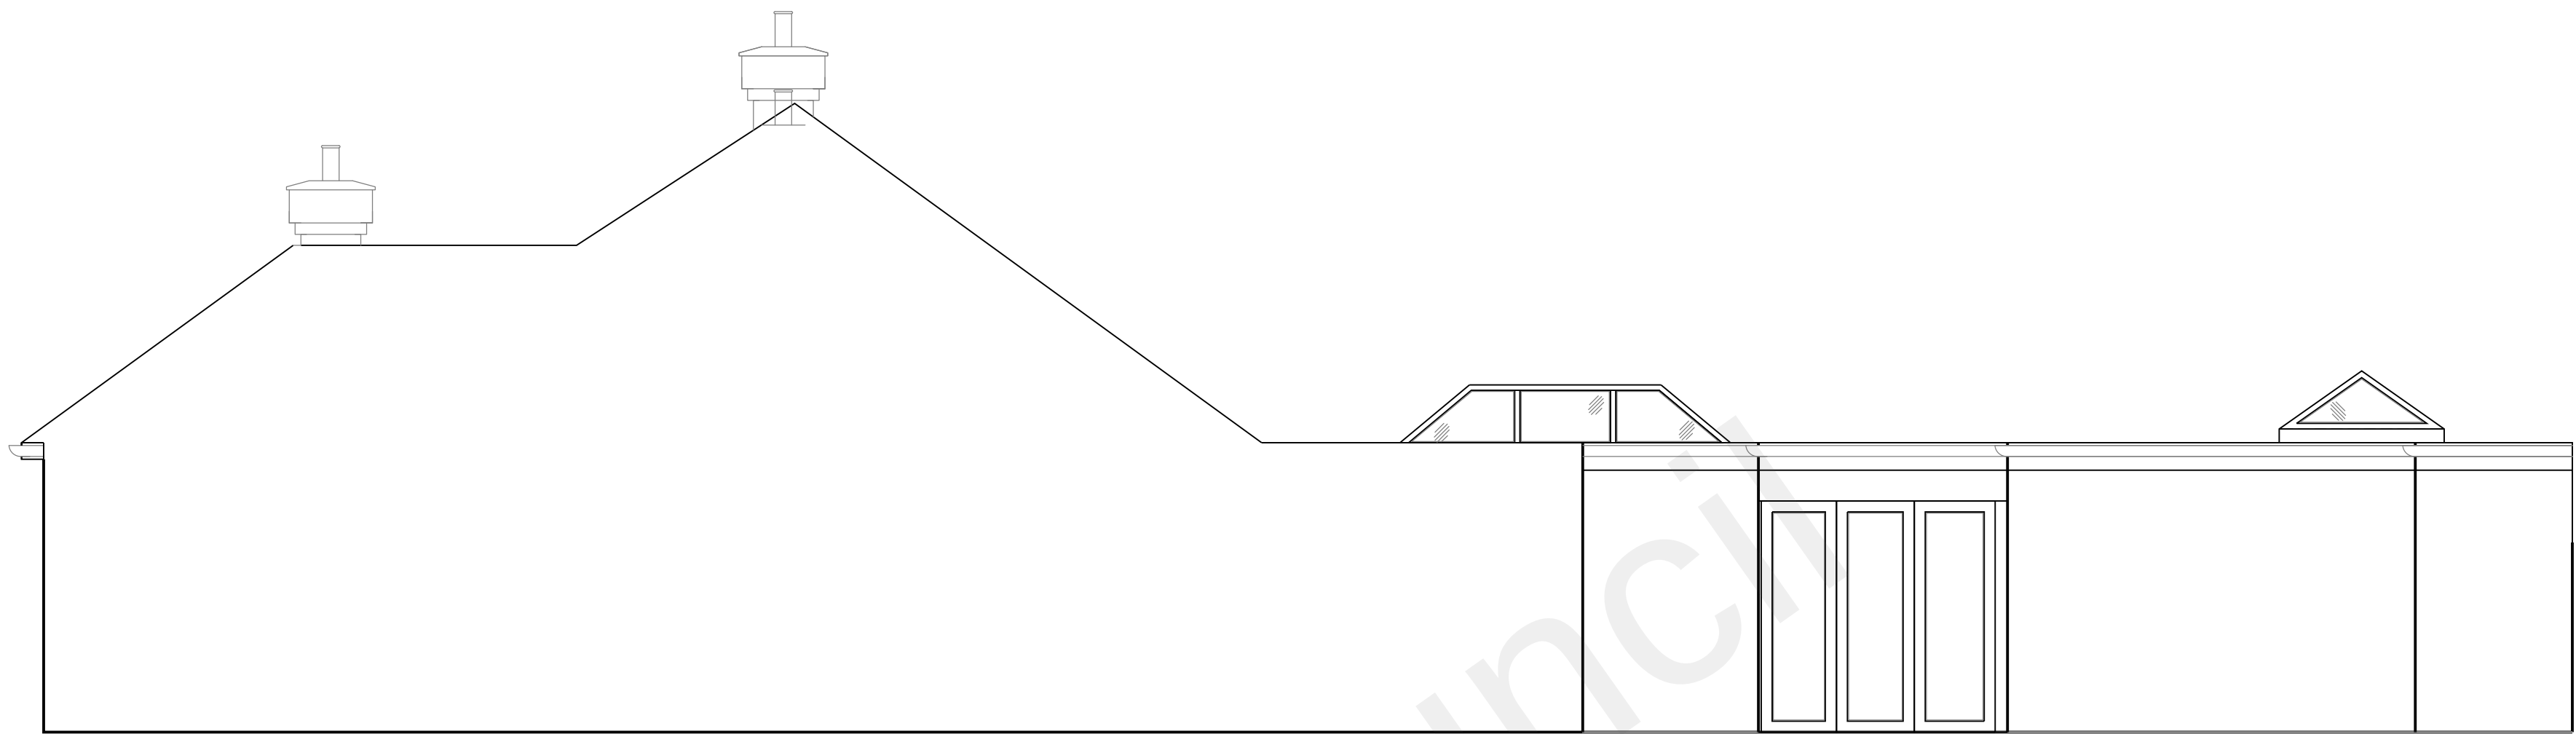



PROPOSED SIDE ELEVATION



PROPOSED REAR ELEVATION

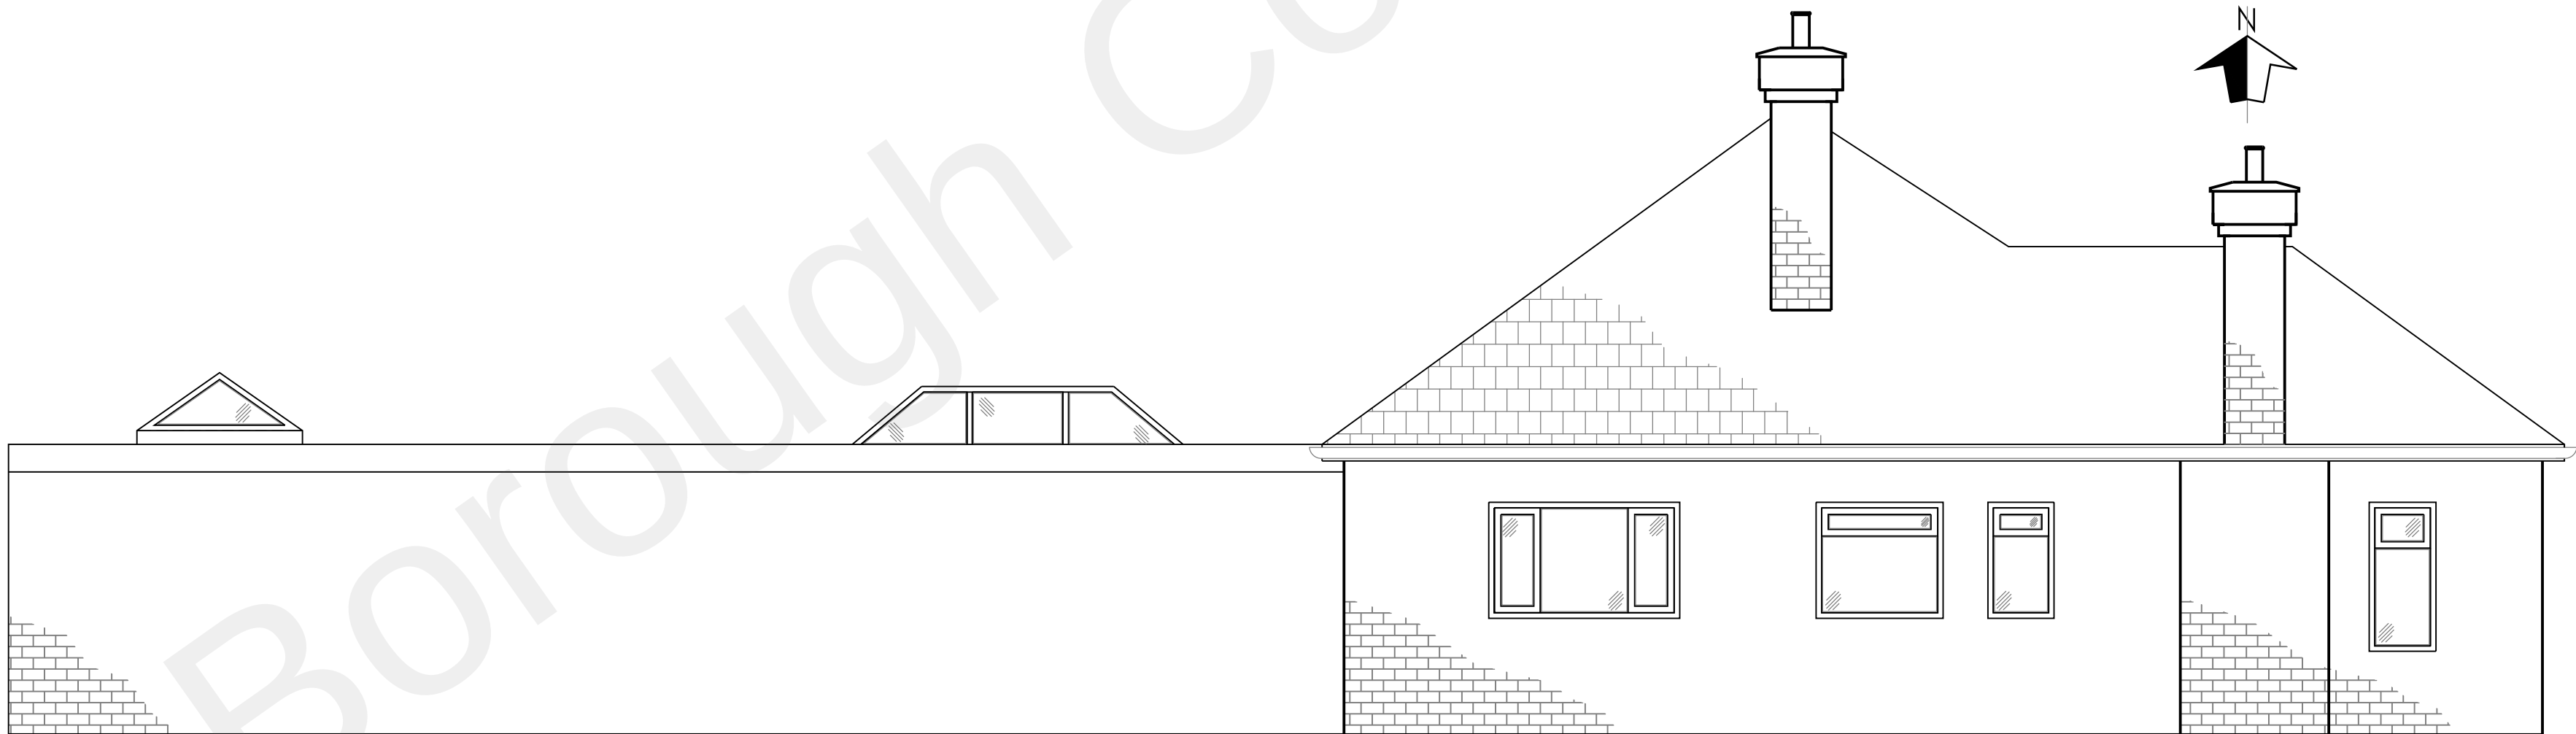

PROPOSED SIDE ELEVATION

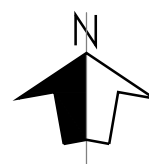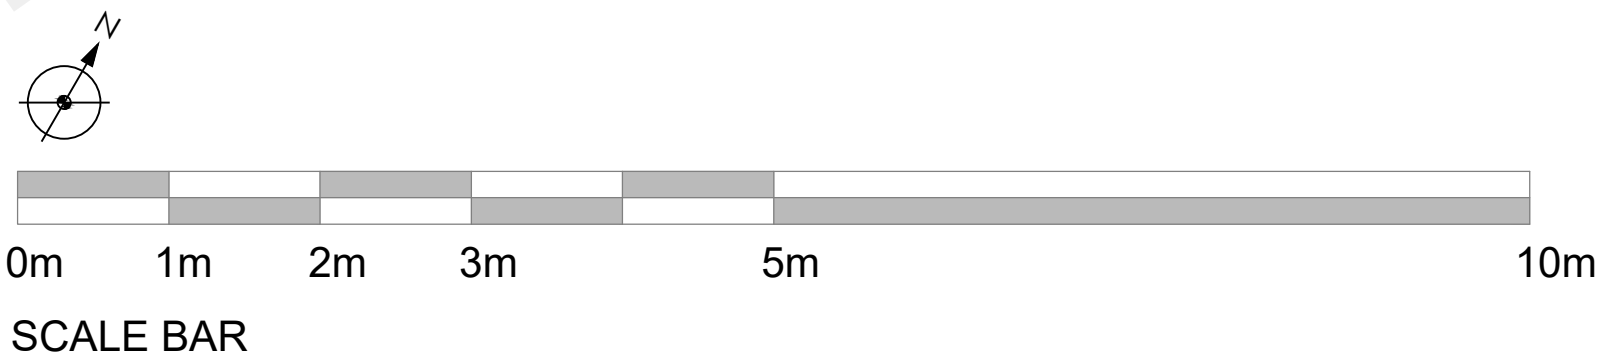

PROPOSED SITE BLOCK PLAN
@1:200 SCALE

client		
MR & MRS NAWAZ		
project		
44 THE DRIVE		
GRAVESEND, KENT, DA12 4BZ		
title		
PROPOSED ELEVATIONS		
scales		
1:50 & 1:200@ A1		
date	drawn	size
06.08.2021	mss	A1
drawing no.	revision	
TD-001-210	P2	