


Notes:

- Report all discrepancies, errors and omissions.
- Verify all dimensions on site before commencing any work on site or preparing shop drawings.
- All materials, components and workmanship are to comply with the relevant British Standards, Codes of Practice, and appropriate manufacturers recommendations that from time to time shall apply.
- For all specialist work, see relevant drawings.
- This drawing and design are copyright of first abode.
Rev Date Description

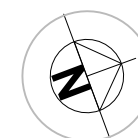

PLANNING

SCHEME SUBJECT TO
PLANNING APPROVAL &
BUILDING CONTROL APPROVAL

Project Details
14 ROYAL PIER ROAD
GRAVESEND
KENT DA12 2BD
FLAT CONVERSION

Drawing Description
EXISTING FIRST & SECOND
FLOOR PLAN

Scale
1:100 @ A3

Drawn by
LA

Date
25/09/2021

Checked by






223 Napier Road, ME7 4HN
Telephone 07581356190
www.leonardappleby007@gmail.com

CAD File Path

Drawing Number
2039-110

Revision
A

 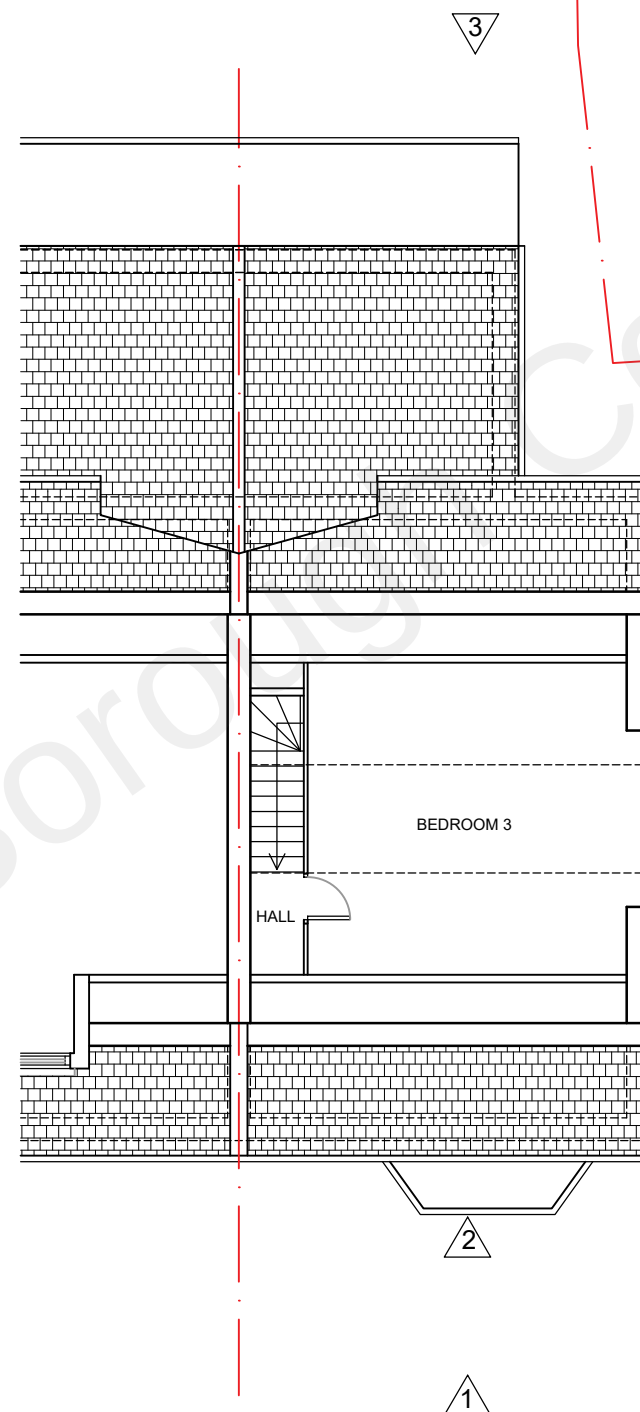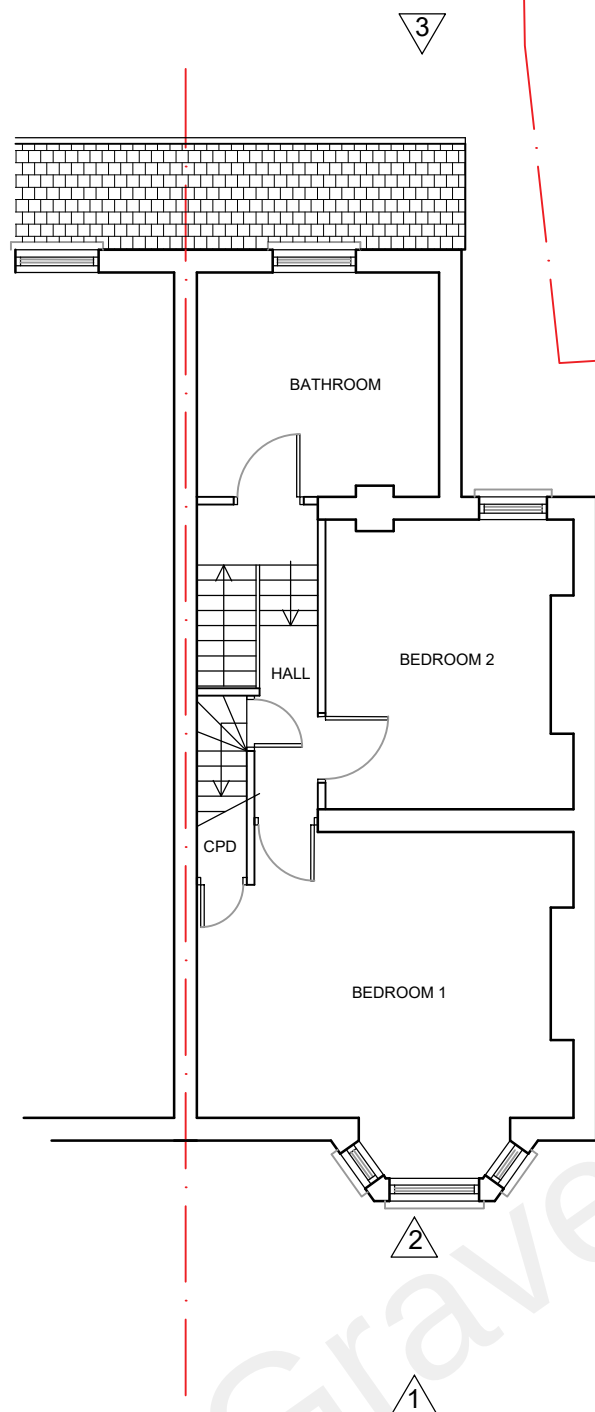

Existing First & Second Floor Plan 1:100