



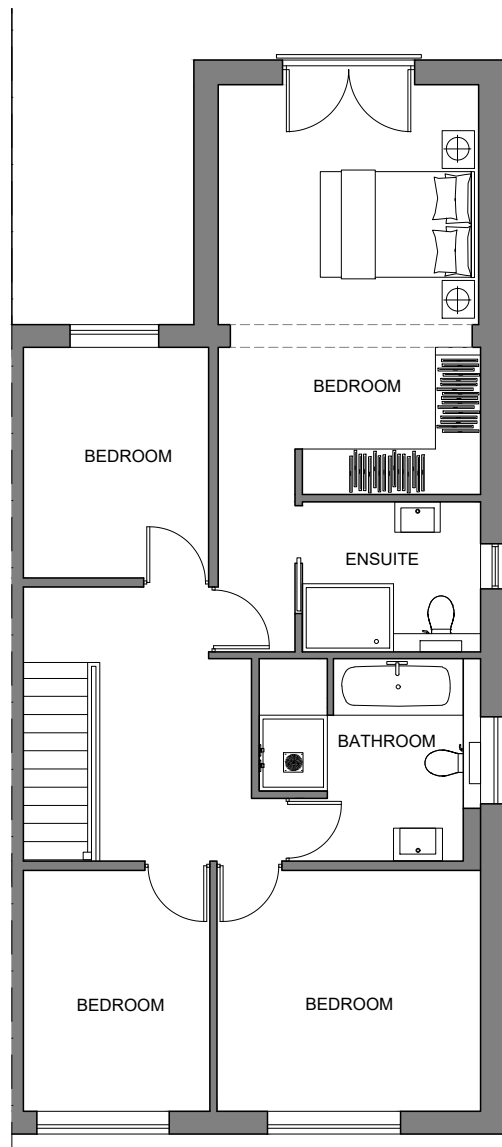


Existing First Floor 72m2

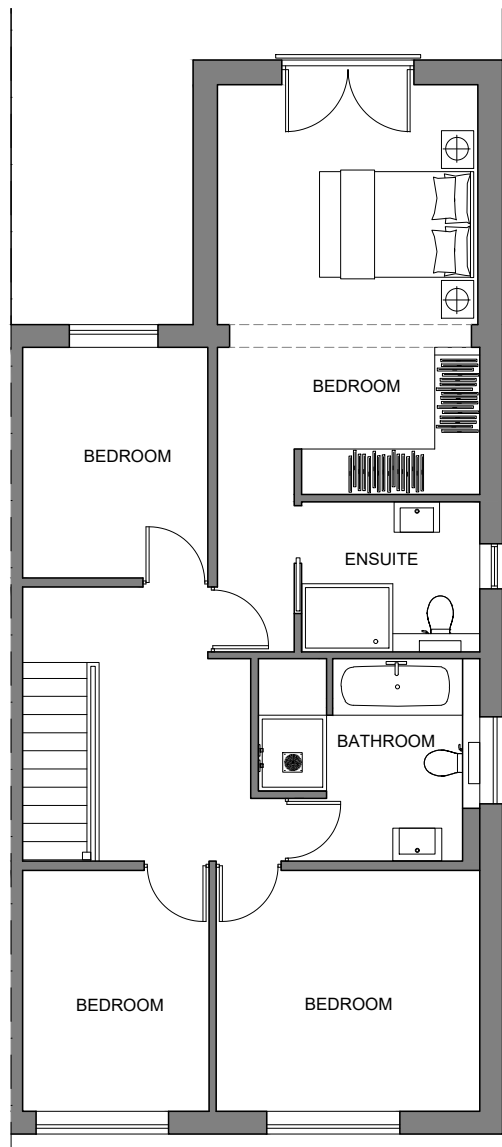

Proposed First Floor 72m2




Proposed Front Elevation.

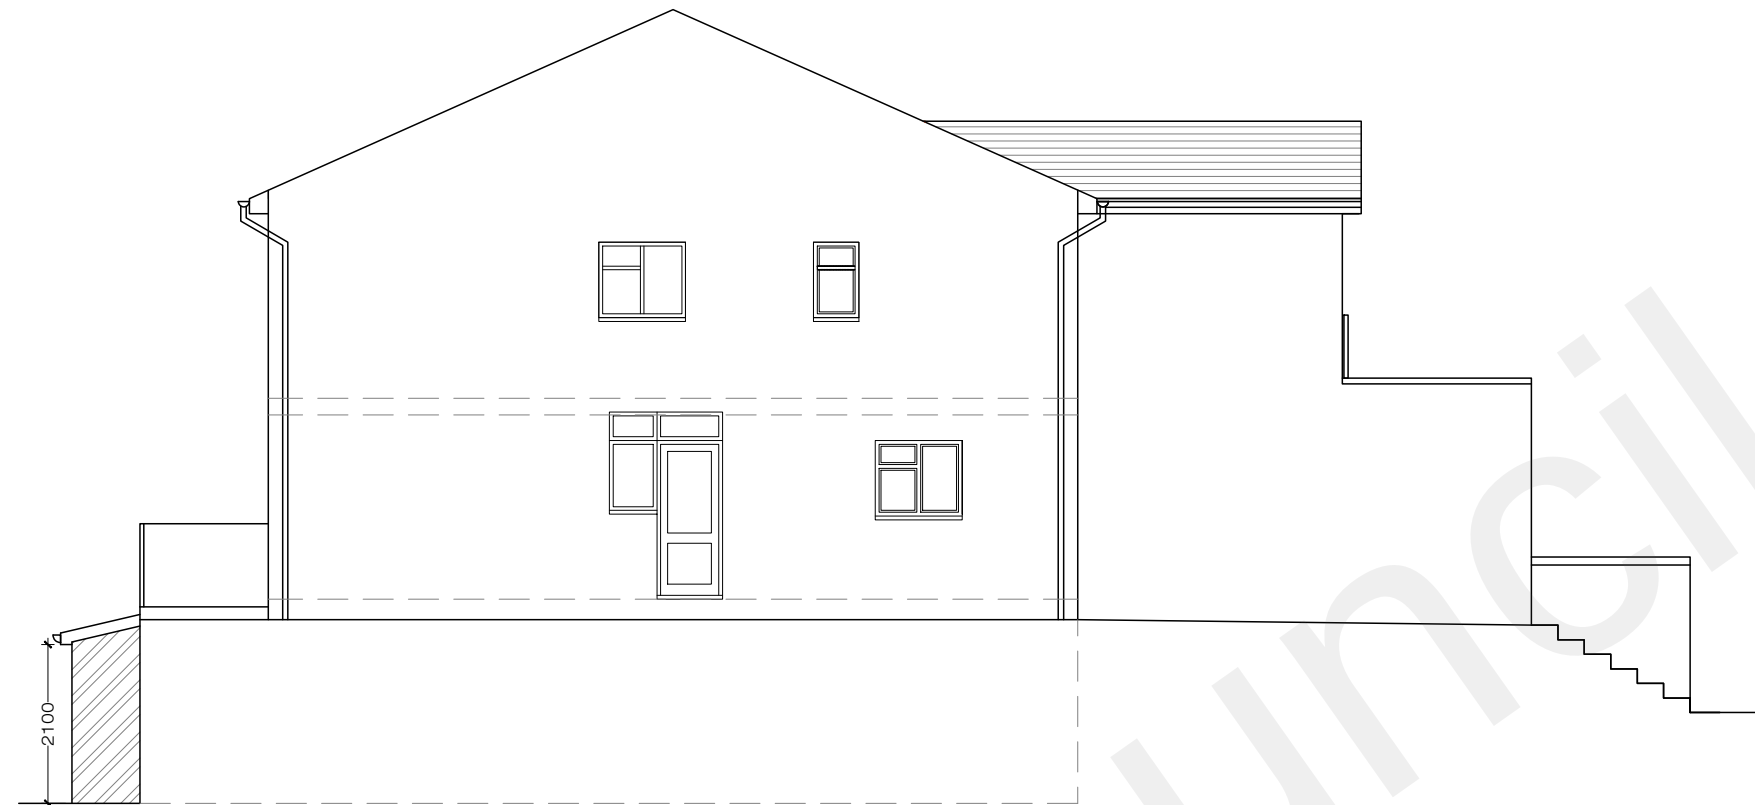


Proposed Side Elevation.



Proposed Rear Elevation.

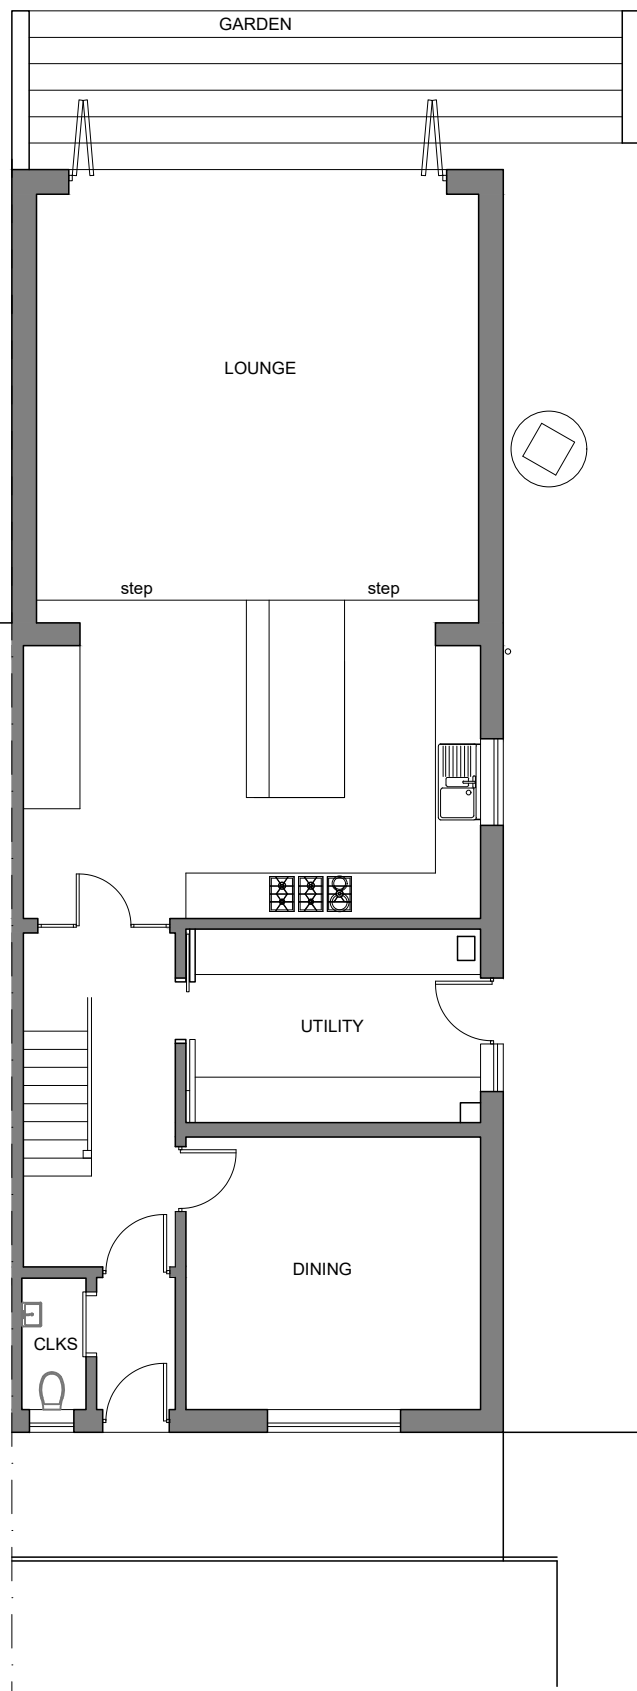


Existing Ground Floor 96m2
TOTAL 168m2

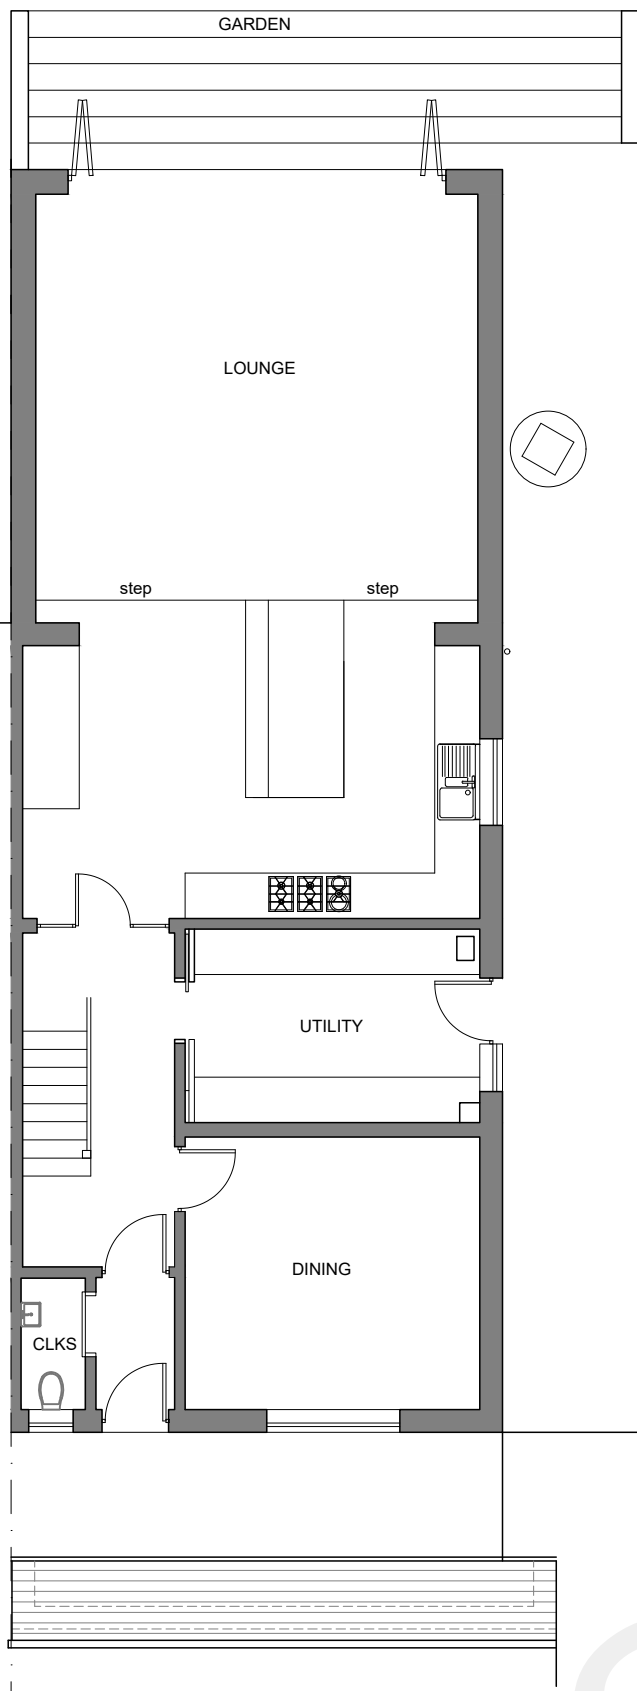

Proposed Ground Floor 96m2
TOTAL 168m2




Existing Front Elevation.

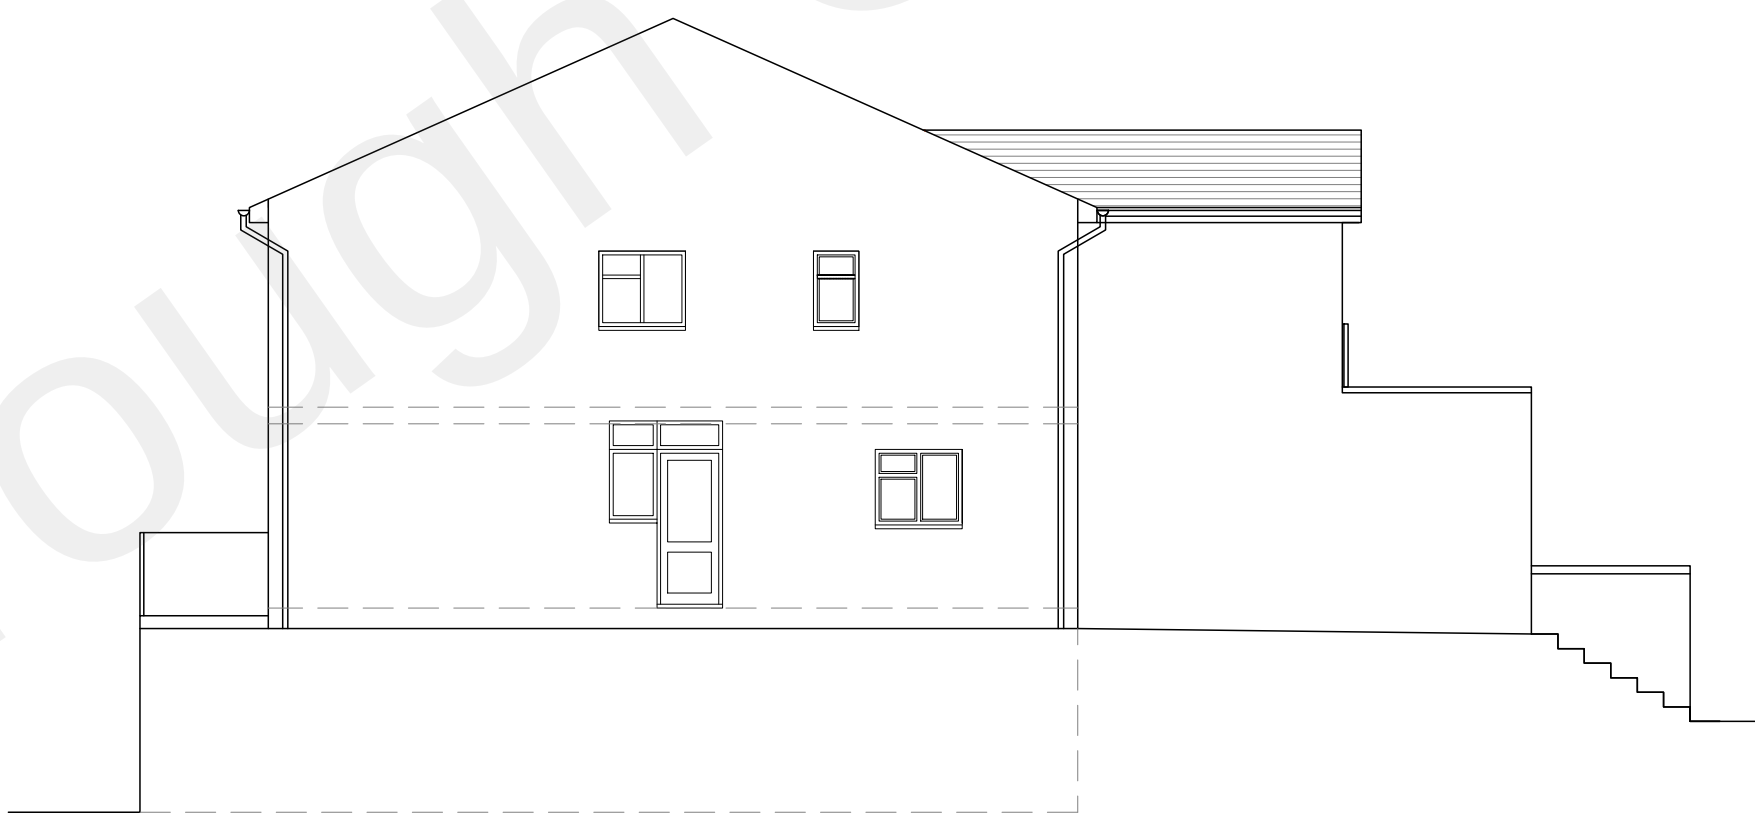


Existing Side Elevation.






Existing Rear Elevation.

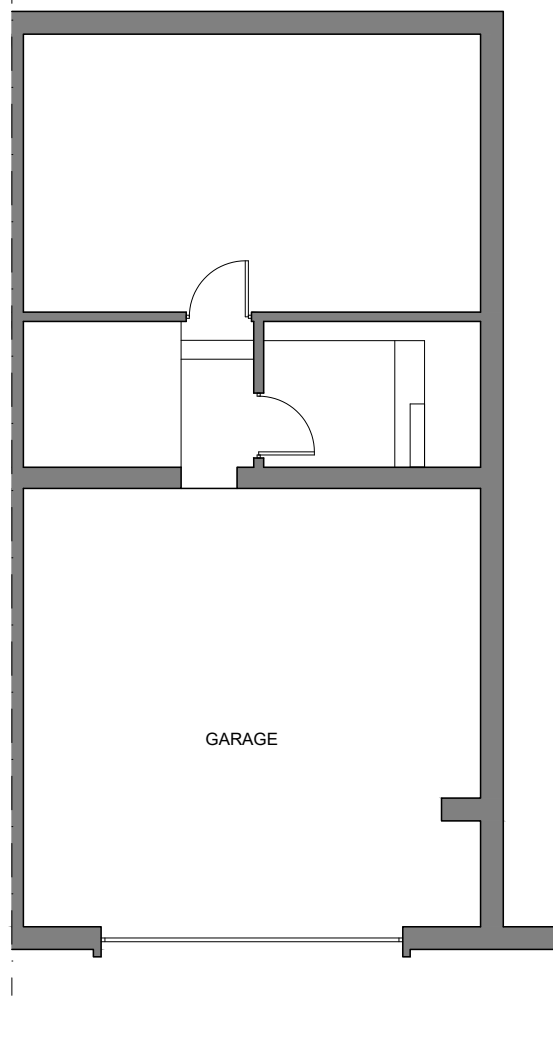

Existing Basement Floor

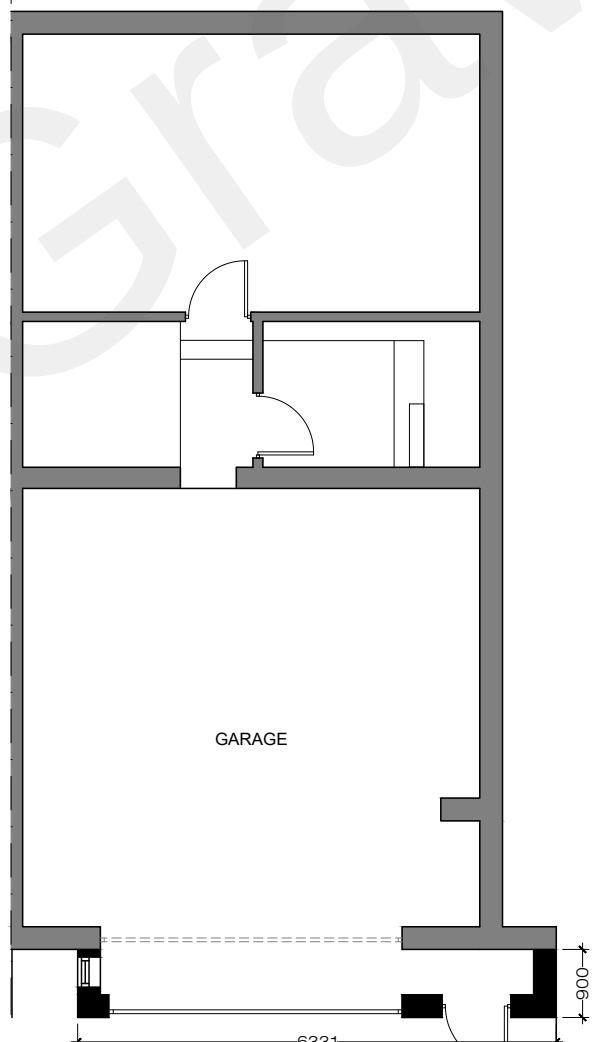

Proposed Basement Floor

 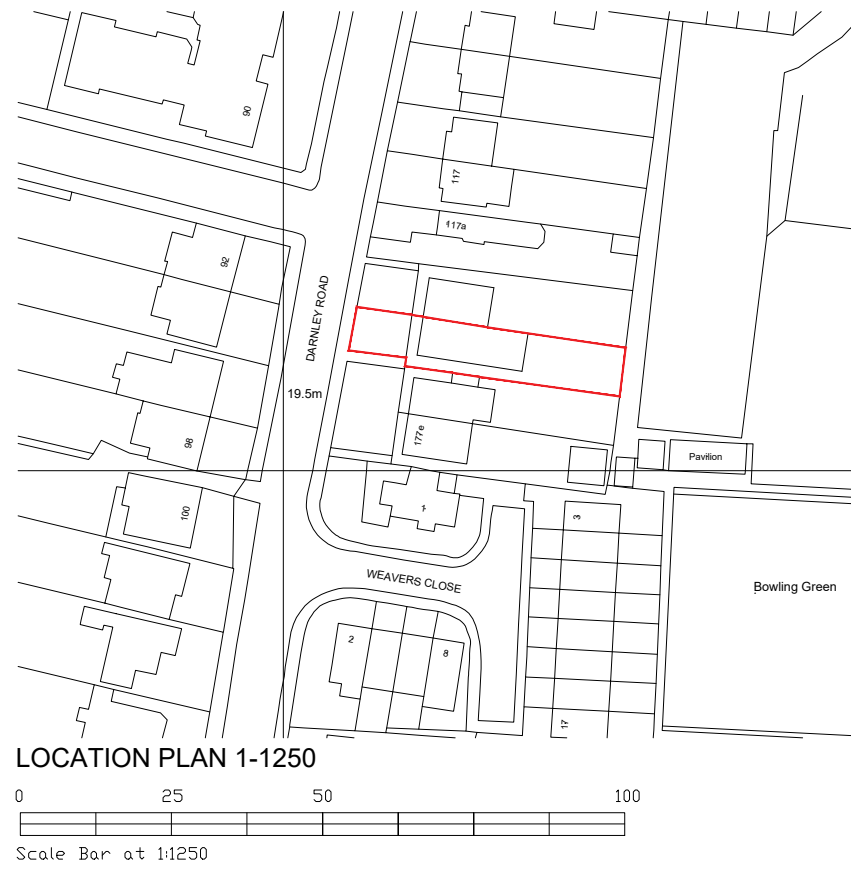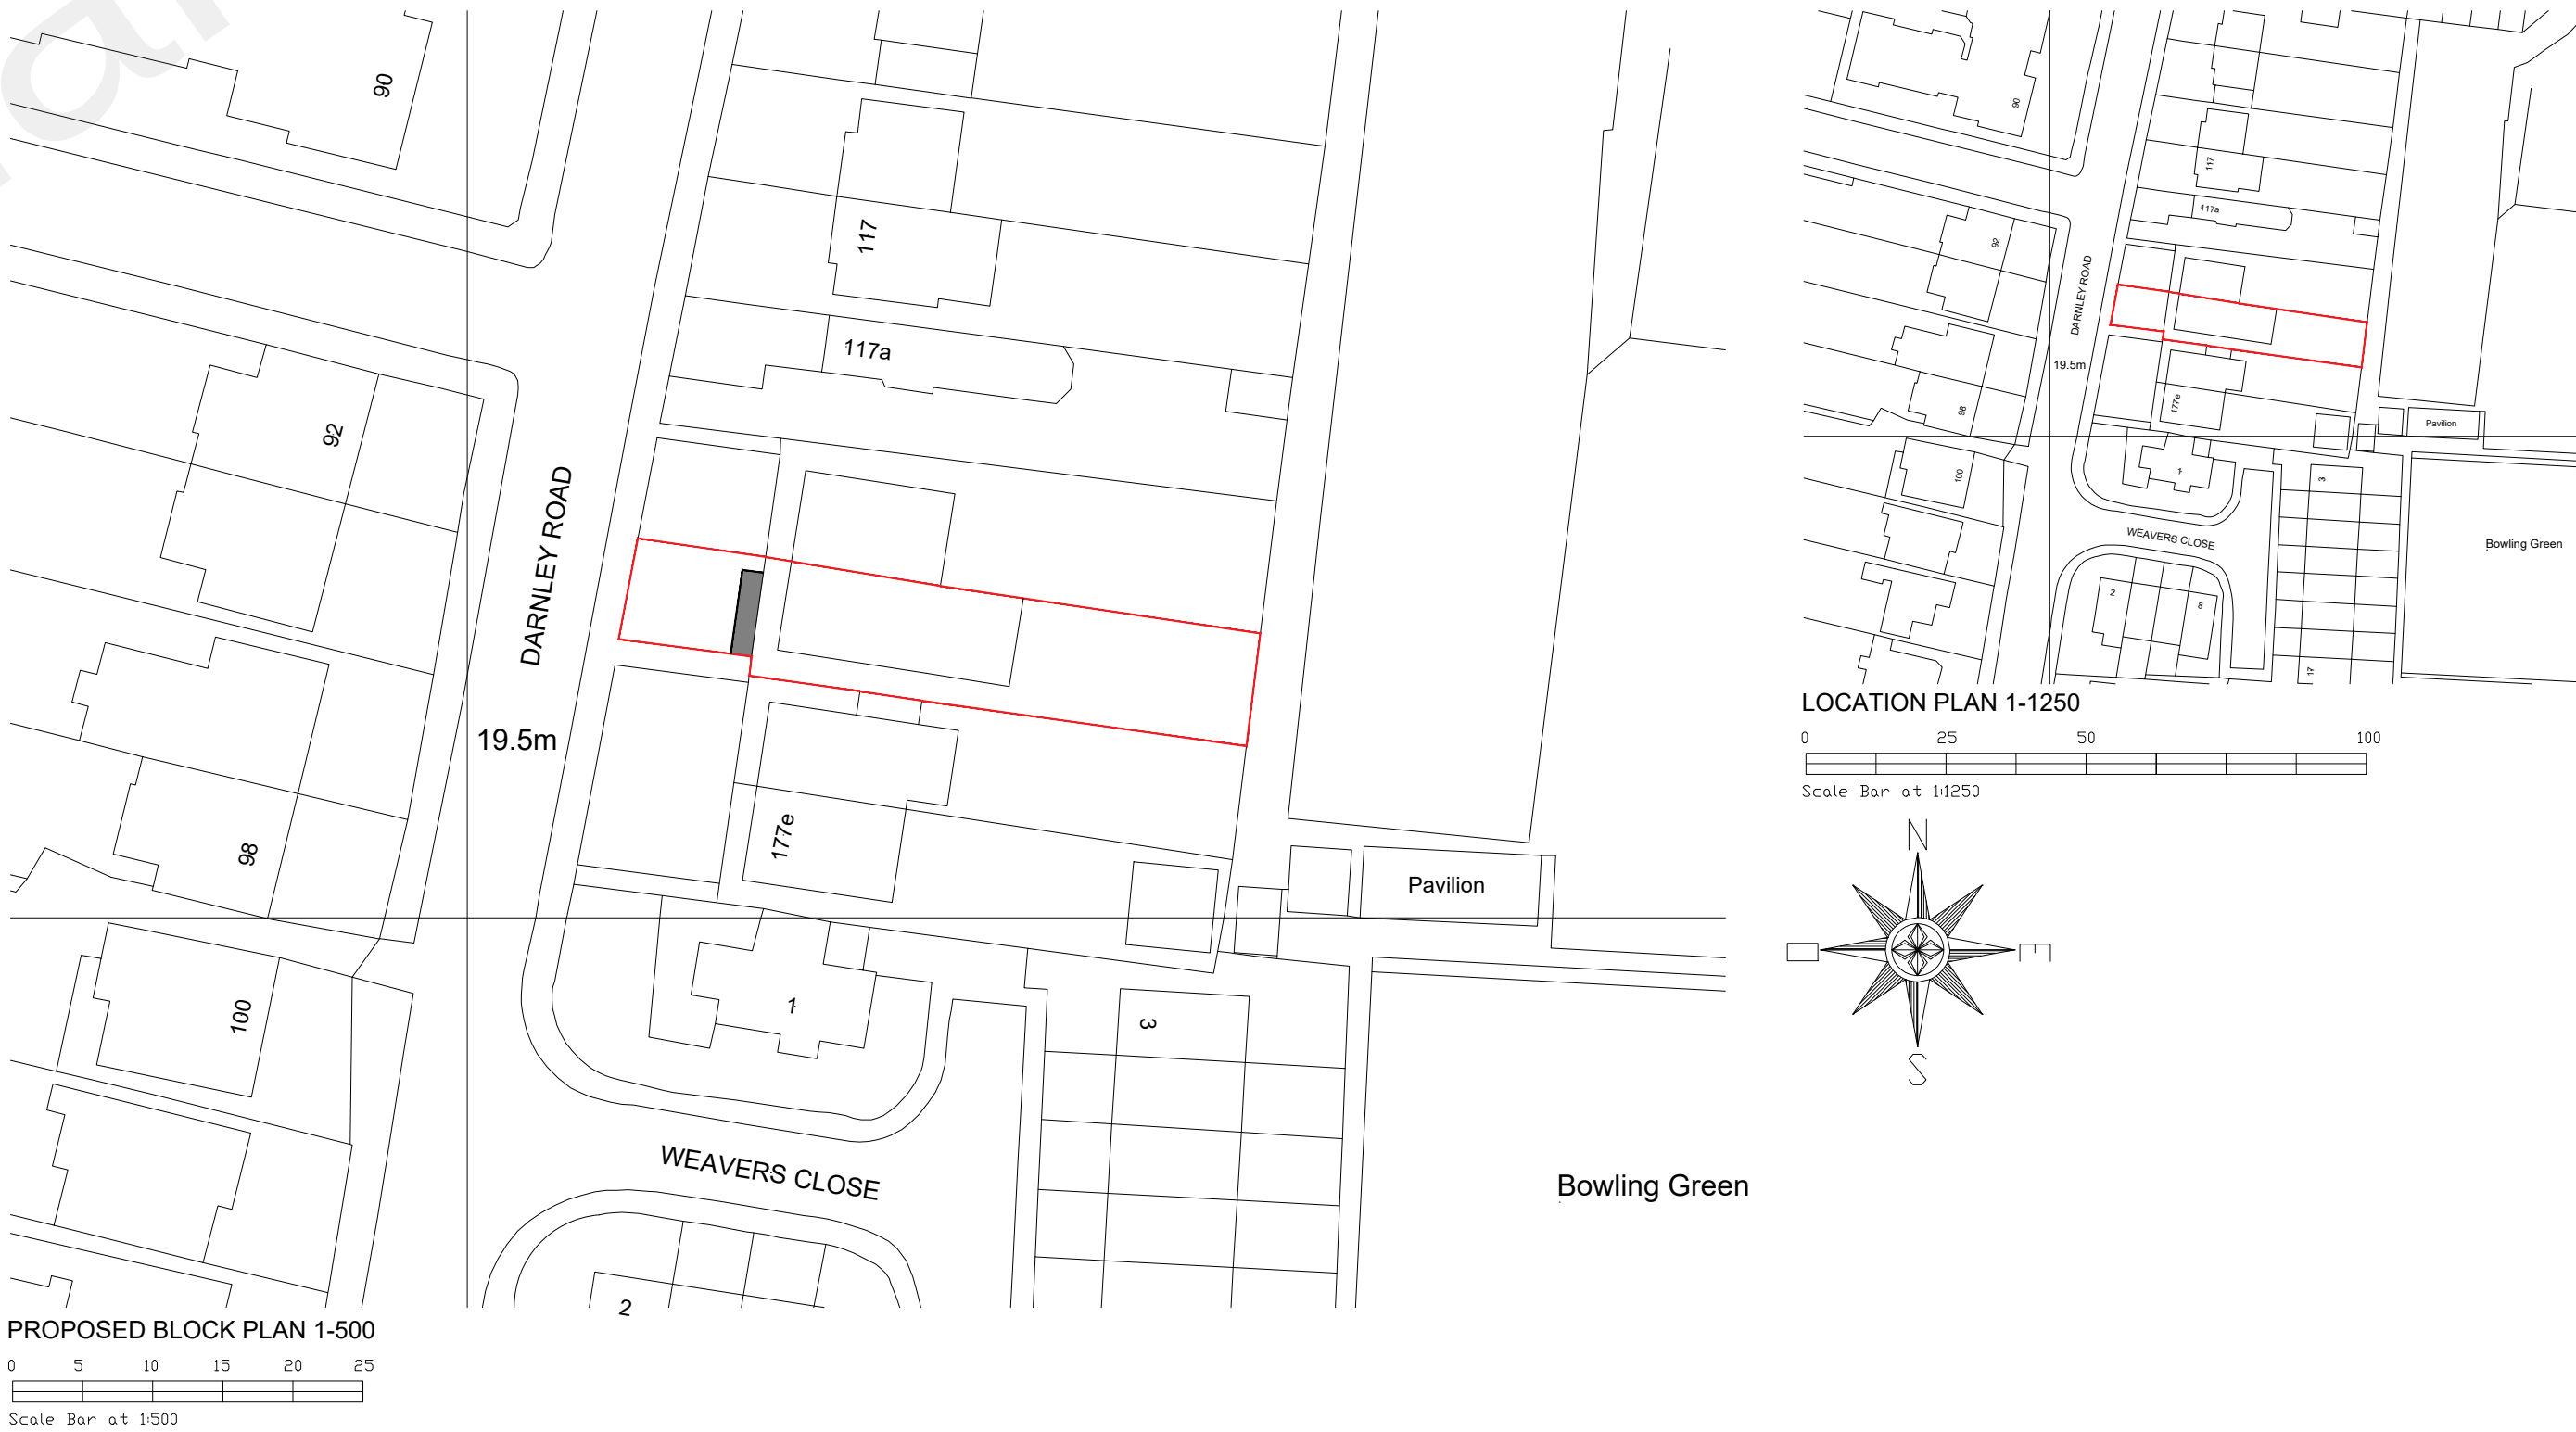

Revision	Date	Description

Status	PLANNING				
Client	MR R DHALIWAL				
Drawing Title	EXISTING AND PROPOSED FLOOR PLANS AND ELEVATIONS				
Project Title	ALTERATIONS AT No117C DARNLEY ROAD GRAVESEND				
Scale	1:100	Date	OCT 22	Drawn	AS
Drawing No	3273 - 001			Rev	