

Copyright in the design and this drawing is the property of RESI.

Reproduction in whole or in part is forbidden without written sanction of RESI.

All dimensions to be cross-checked on site prior to completing a Planning, structural engineering, the party wall process and construction.

Print to scale (as actual size)

NOTES

Proposed first floor area ca. 41.44 m²

DRAINAGE KEYS	
	Rainwater downpipe
	Soil vent pipe
	Flow direction
	Sewer pipes

GENERAL KEYS	
	Boundary line
	Existing walls
	Existing removed
	Proposed walls
	Proposed Rooflight

REV	DESCRIPTION	DRN	CHK
PP13	PLANNING DRAWINGS	AJ	FD
		09.11.2022	09.11.2022



Job Title
Two storey extension at
23 Vicarage Lane, DA12 4TF


Drawing Status
Planning Drawings

Client
Alan Ring

Drawing Title
Proposed First Floor Plan

Scale 1/50 @ A2, 1/100 @ A4	Drawn AJ
Date November 22	Checked FD

Drawing No.
22-0975 - 06

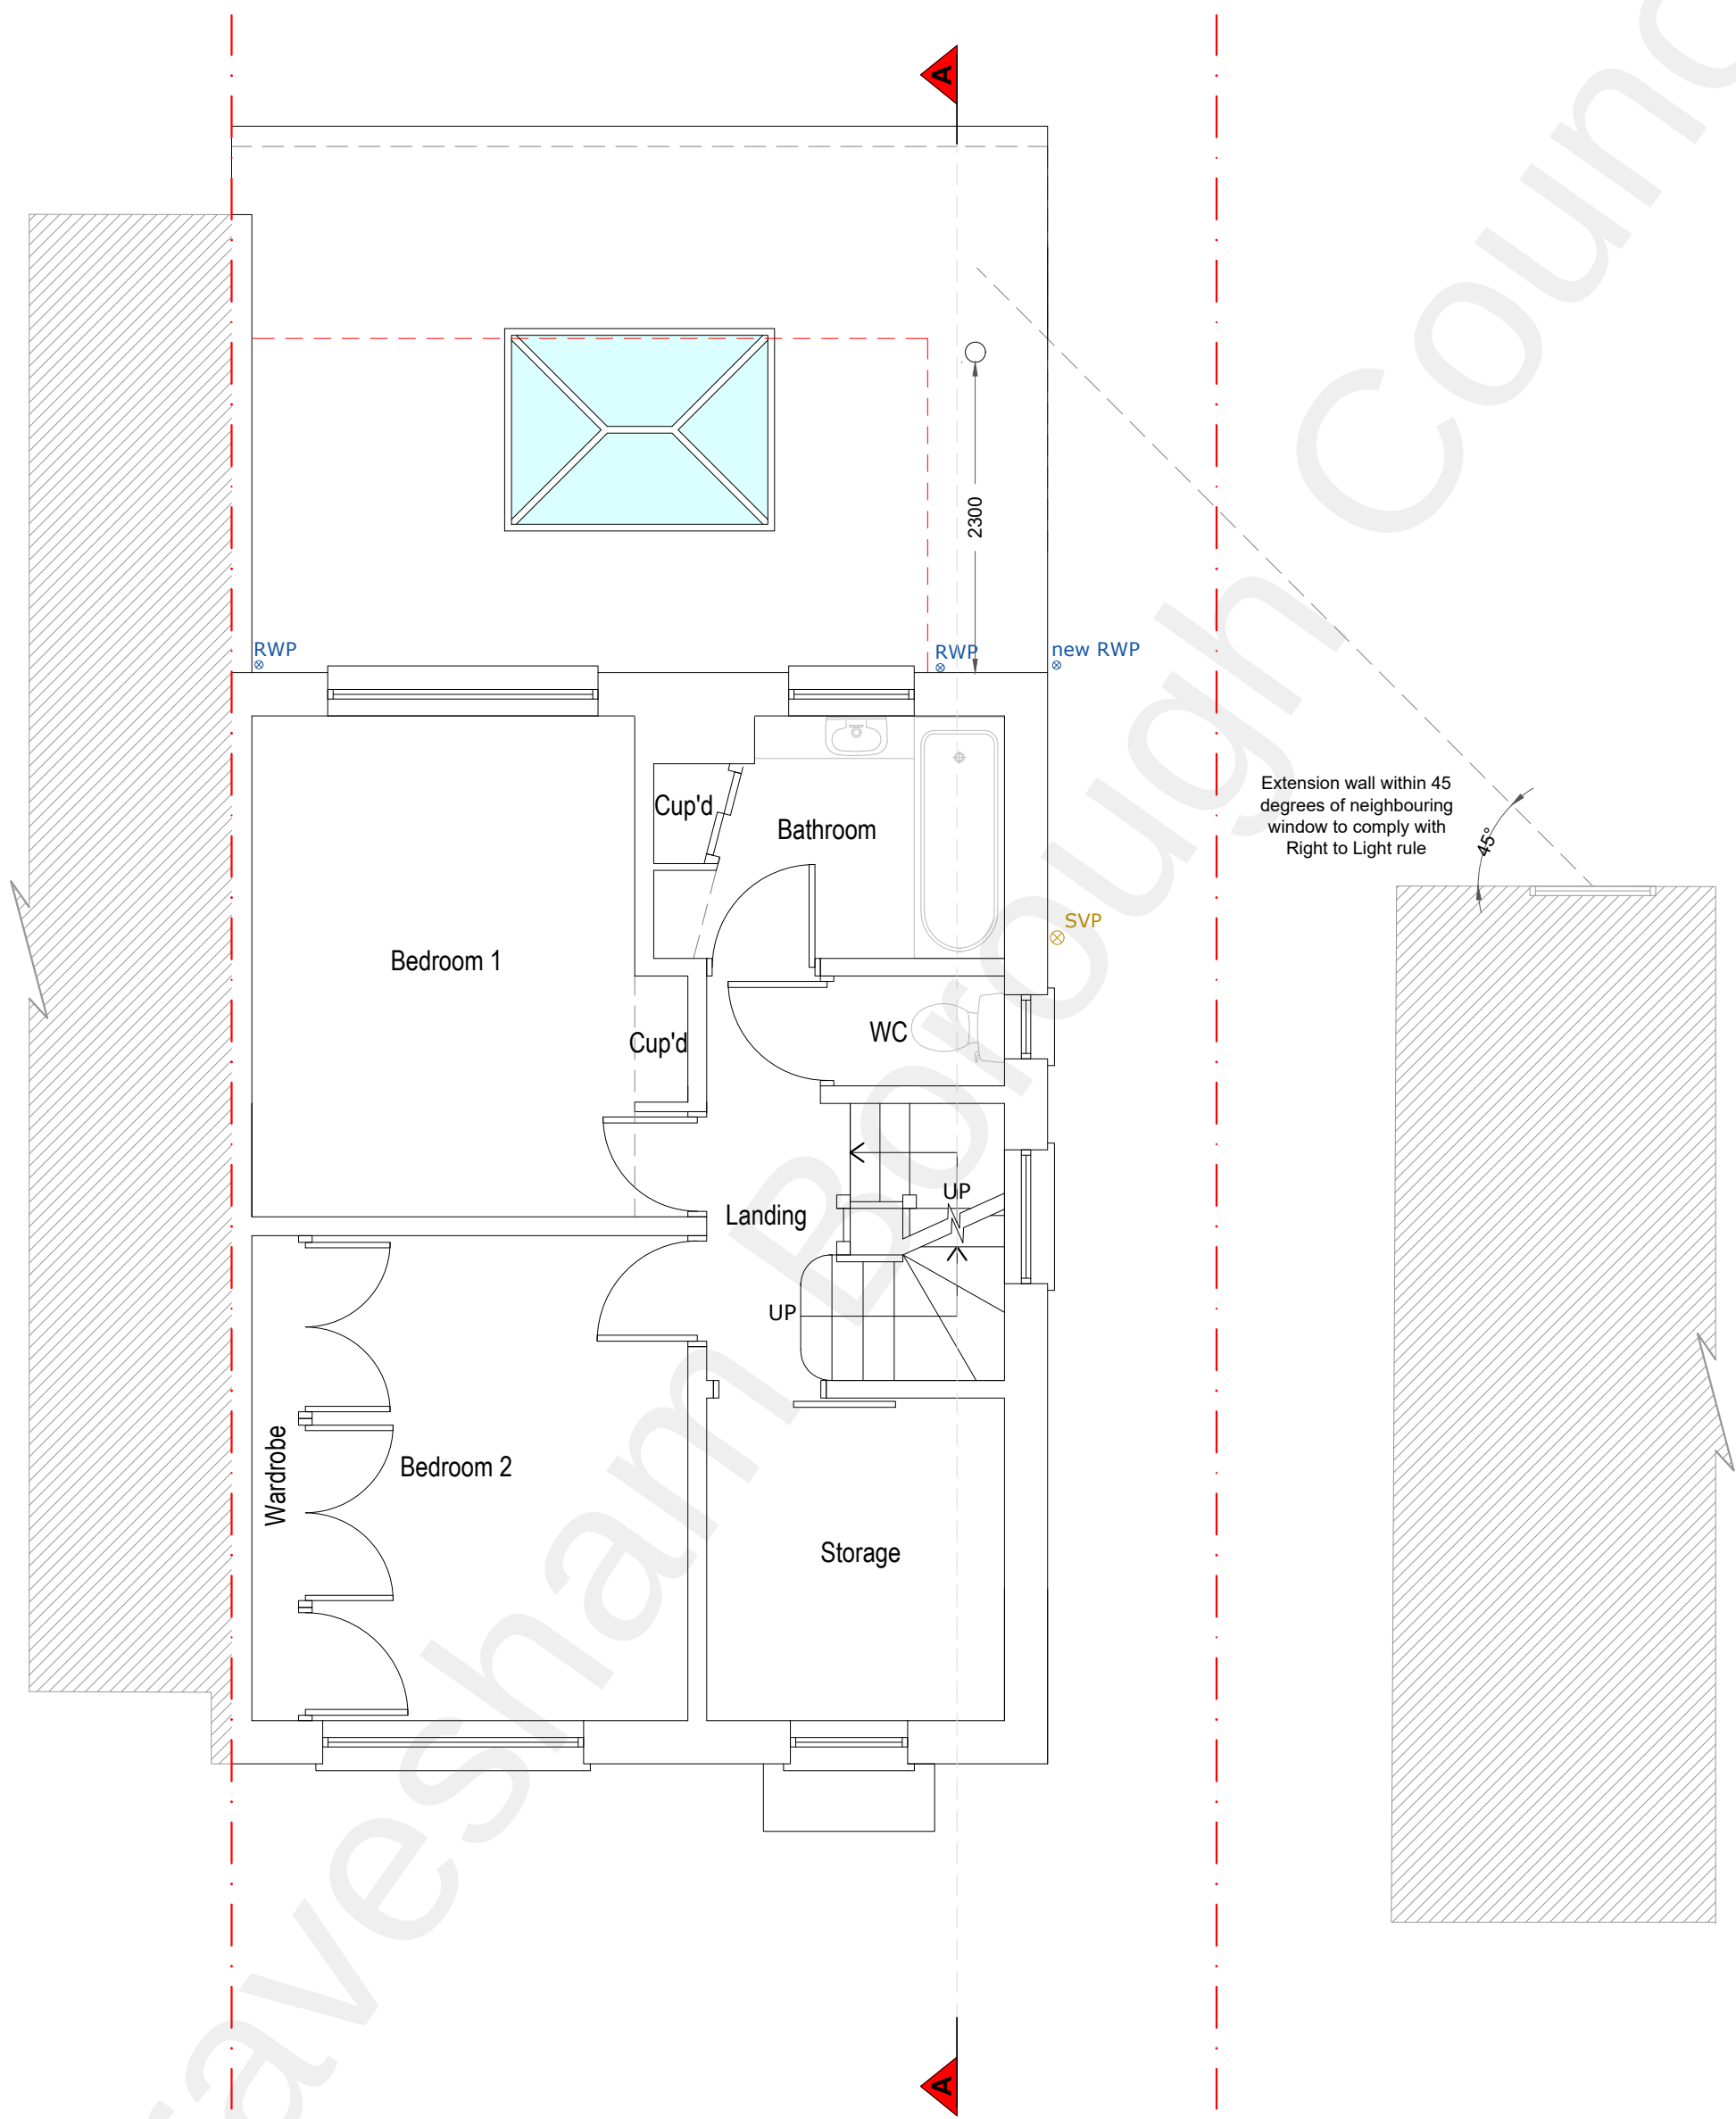

Proposed First Floor Plan

