

Copyright in the design and this drawing is the property of RESI.

Reproduction in whole or in part is forbidden without written sanction of RESI.

All dimensions to be cross-checked on site prior to completing a Planning, structural engineering, the party wall process and construction.

Print to scale (as actual size)

NOTES

GENERAL KEYS

— Existing floor / ceiling levels

- - - Boundary line

Existing walls

REV	DESCRIPTION	DRN	CHK
PP13	PLANNING DRAWINGS	AJ	FD
		09.11.2022	09.11.2022



Job Title
Two storey extension at
23 Vicarage Lane, DA12 4TF

Drawing Status
Planning Drawings

Client
Alan Ring


Drawing Title
Existing Elevations

Scale 1/50 @ A2, 1/100 @ A4	Drawn AJ
Date November 22	Checked FD

Drawing No.
22-0975 - 13



Existing Rear Elevation

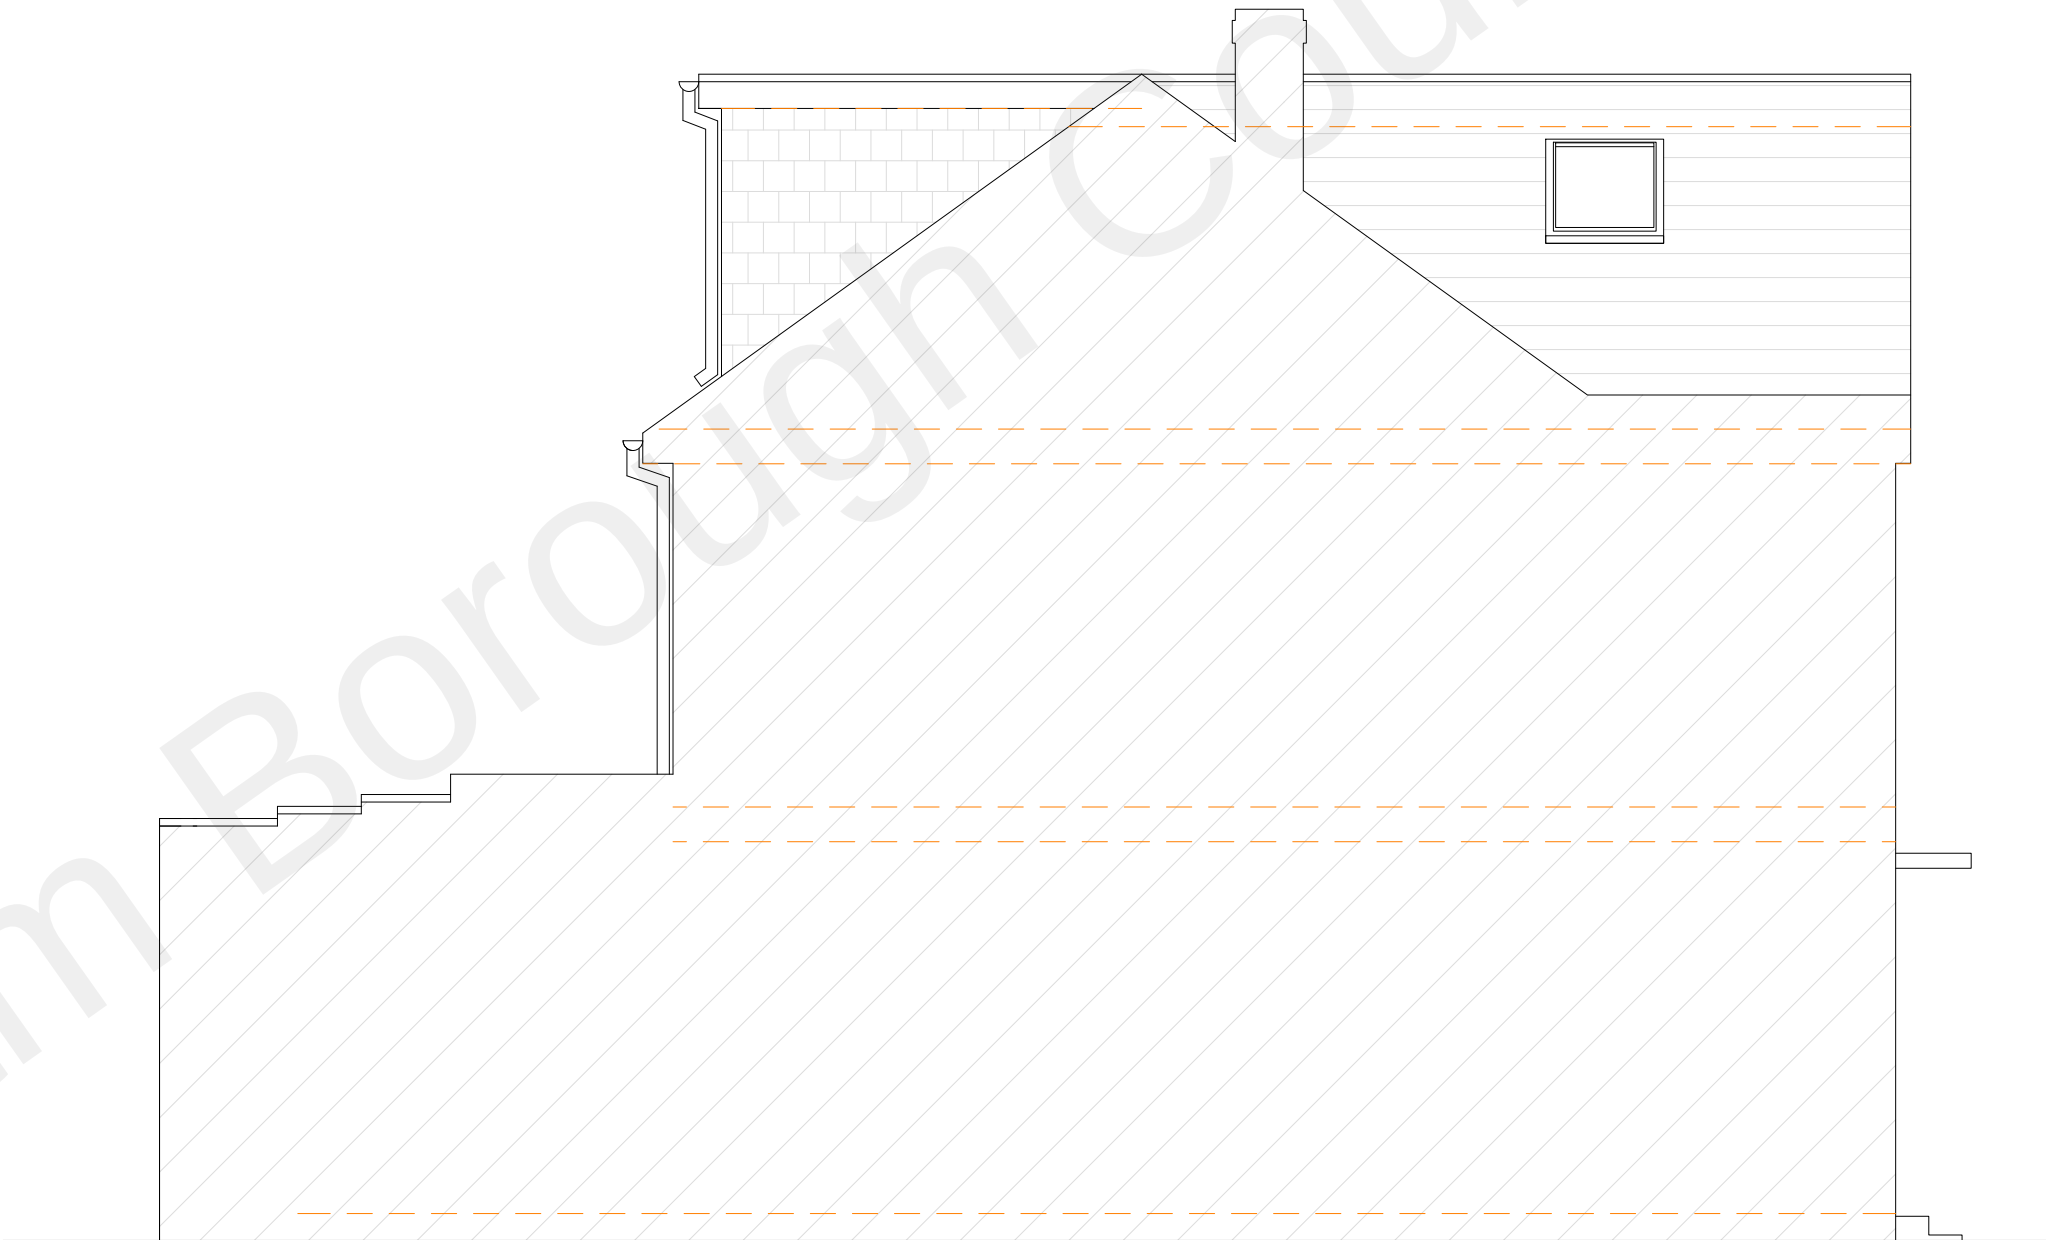

Existing Left Side Elevation

