


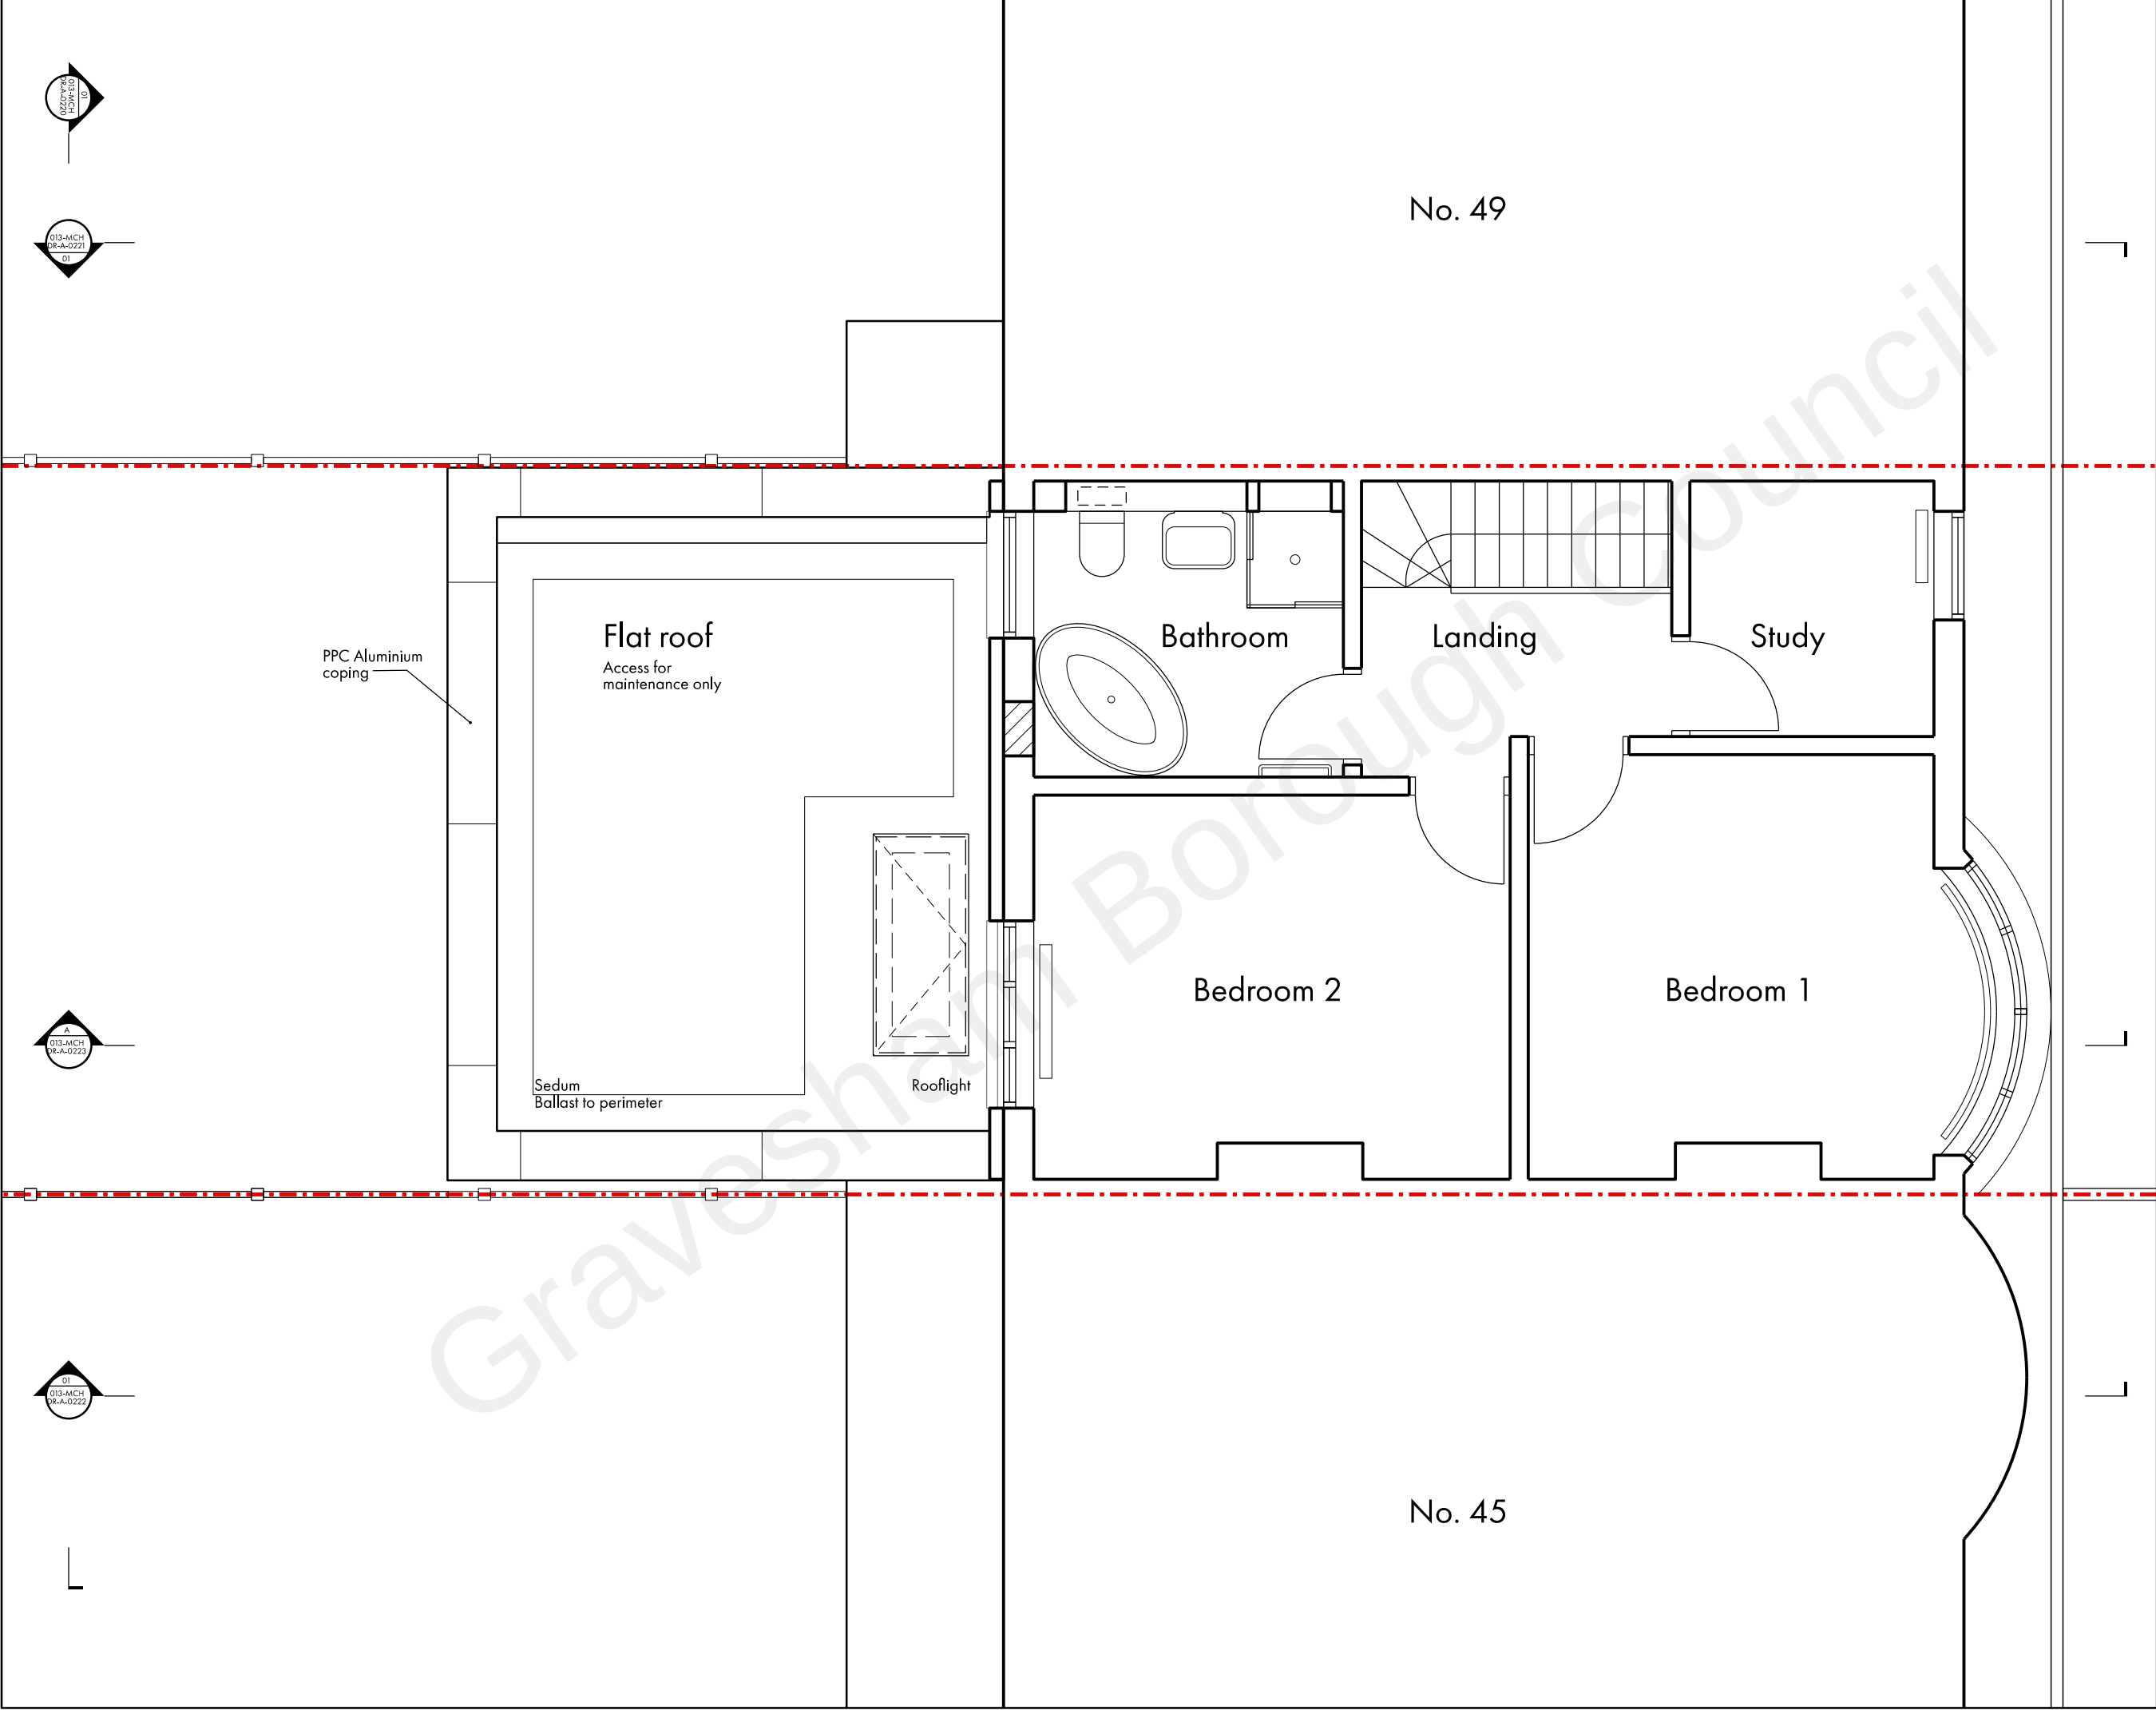

General Notes

DO NOT SCALE. All dimensions must be checked on site, errors are to be reported.

All illustrated material is subject to copyright. Unless otherwise agreed in writing, all rights to use this document are subject to payment of all Architect's charges. This document may only be used for the express purpose and project for which it has been created and delivered, as notified in writing by the Architect. This document may not be otherwise used or copied. Any unauthorised use of this document is at the user's sole risk and without limiting the Architect's rights the user releases and indemnifies the Architect from and against all loss so arising.

Contractors must ensure that cross referenced drawings and specifications noted on these drawings are checked on a regular basis to ensure that the latest revisions are used.

Key

Planning Boundary

Drawing Notes

Issue Record

By	Chk	Date
00	Scale bar added	MCH MCH 14.11.2022
00	First issue	MCH MCH 09.11.2022

Title

PROPOSED FIRST FLOOR PLAN

Project

47 Woodfield Avenue

Address

47 Woodfield Avenue, Gravesend, Kent DA11 7QG

Scale

1:50 @ A3 1:25 @ A1

Status

For Information

Drawing Number

013-MCH-DR-A-0211

Revision

P02

Myshkin Clarke Hall RIBA

10 Leigh Road

London N5 1SS

T +44 (0)7341731949

www.myshkinclarkehall.com

Myshkin Clarke Hall