




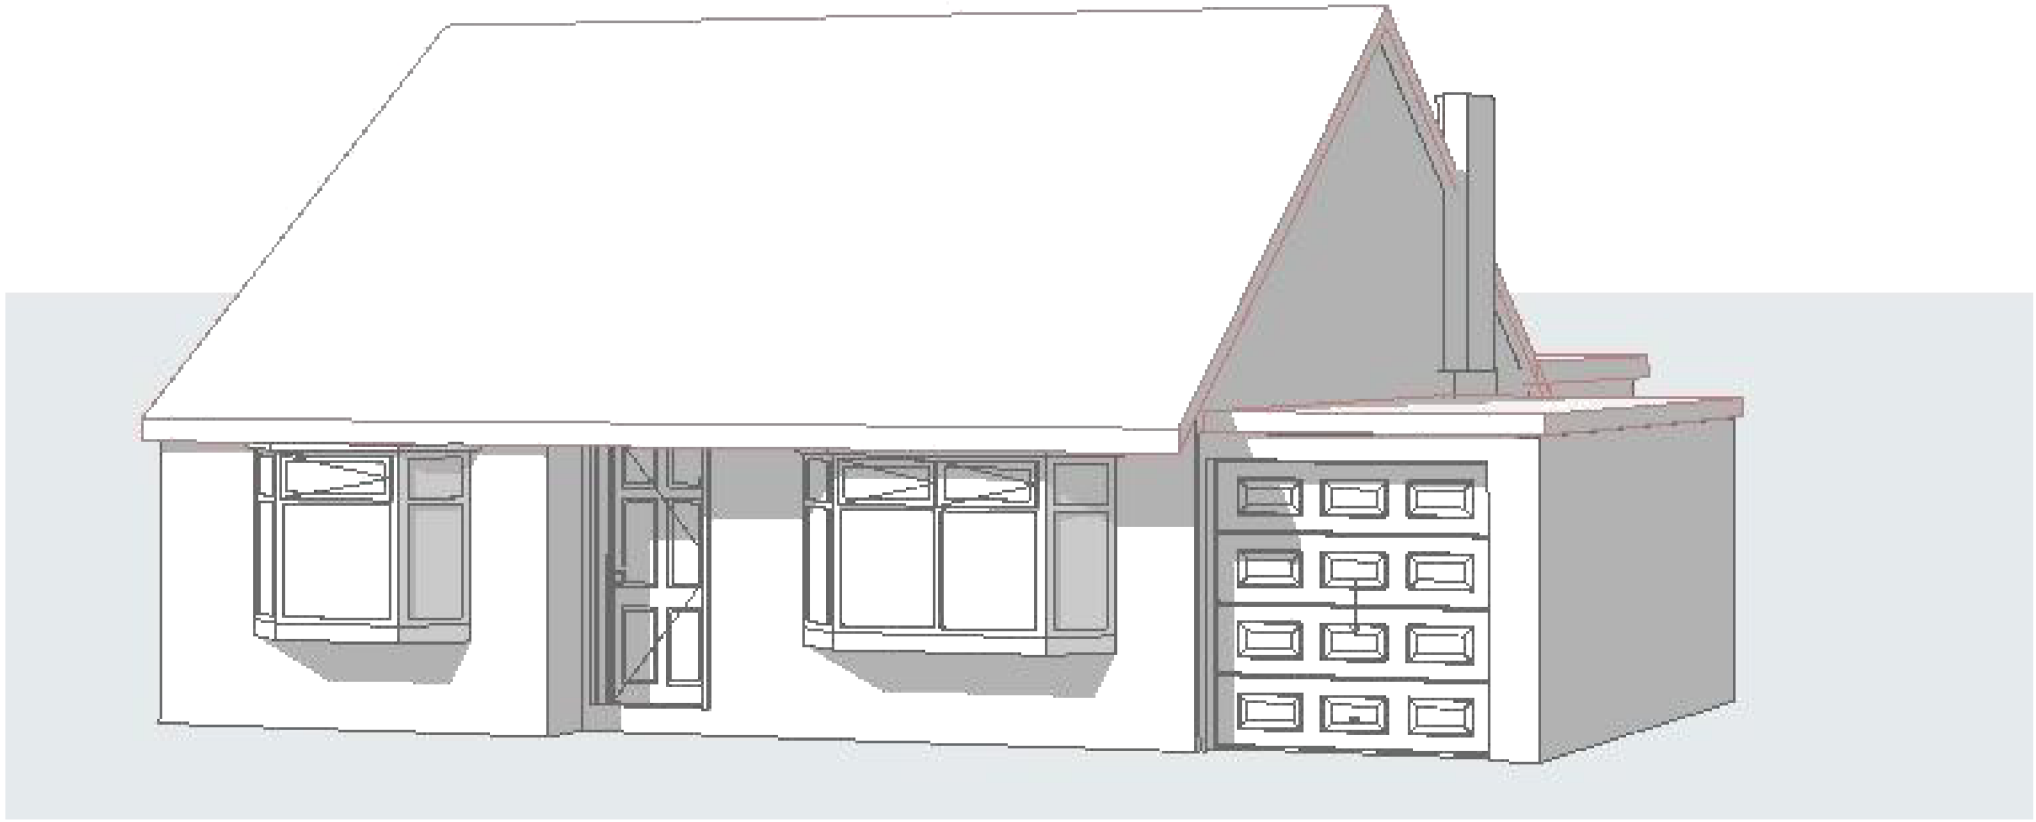


4 3D Front Existing (Not Materials) 1:100

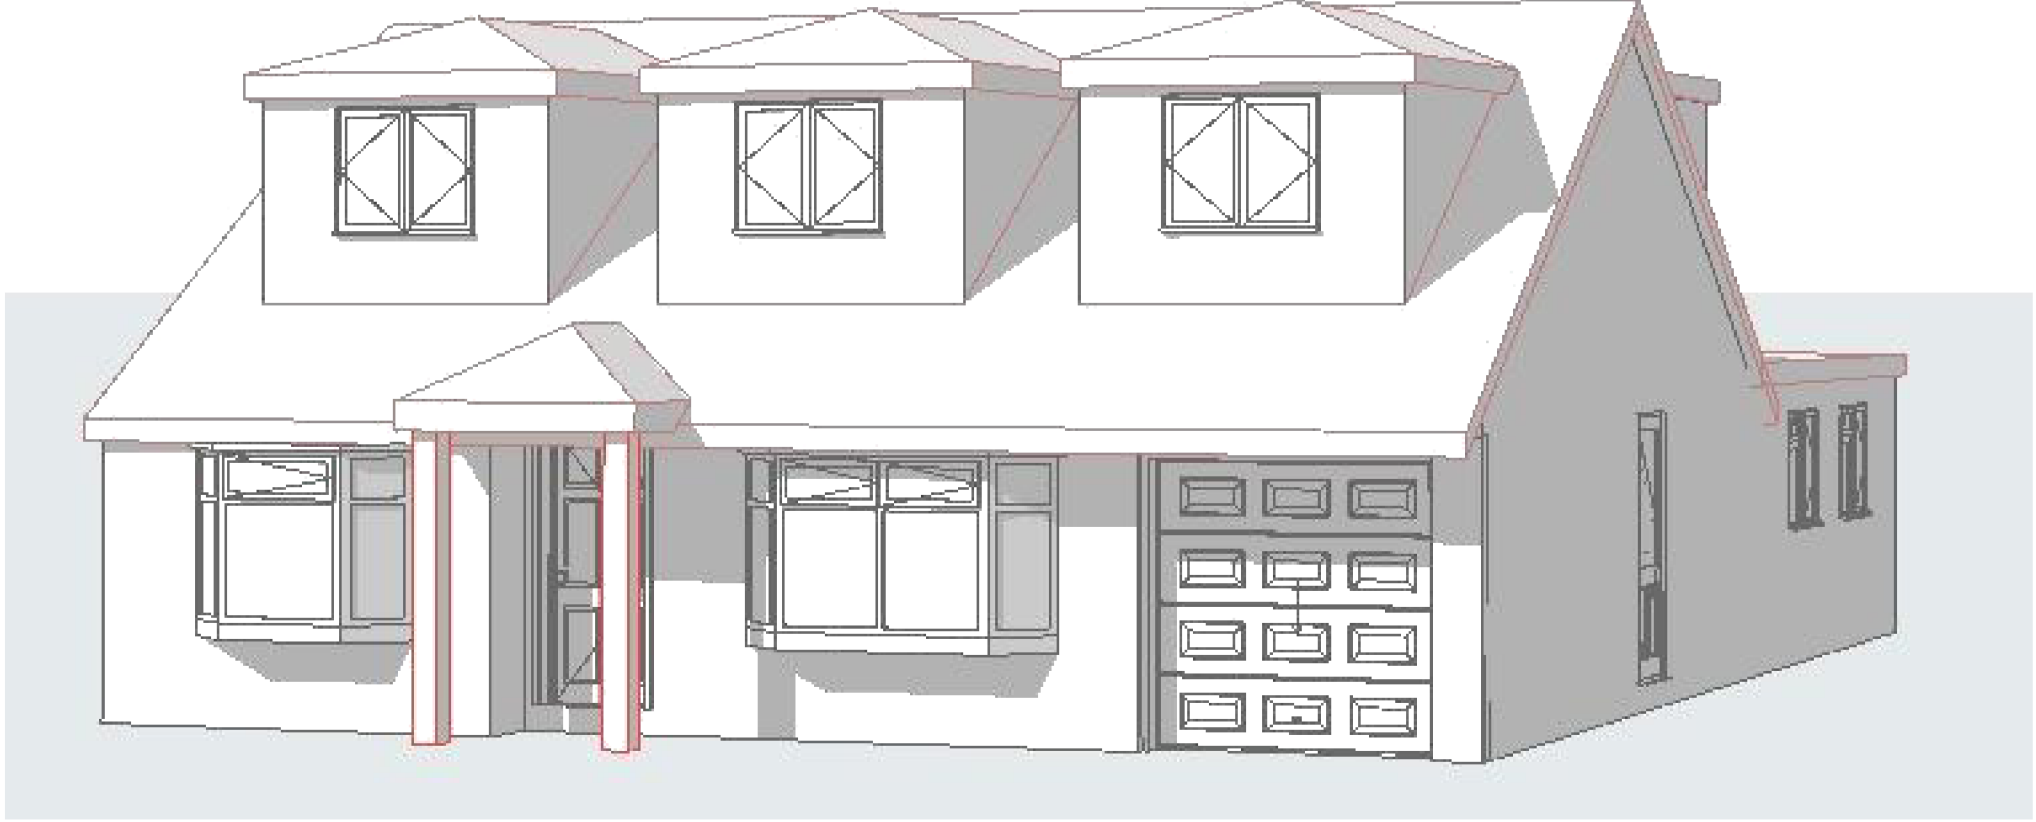


5 3D Front Proposed (Not Materials) 1:100

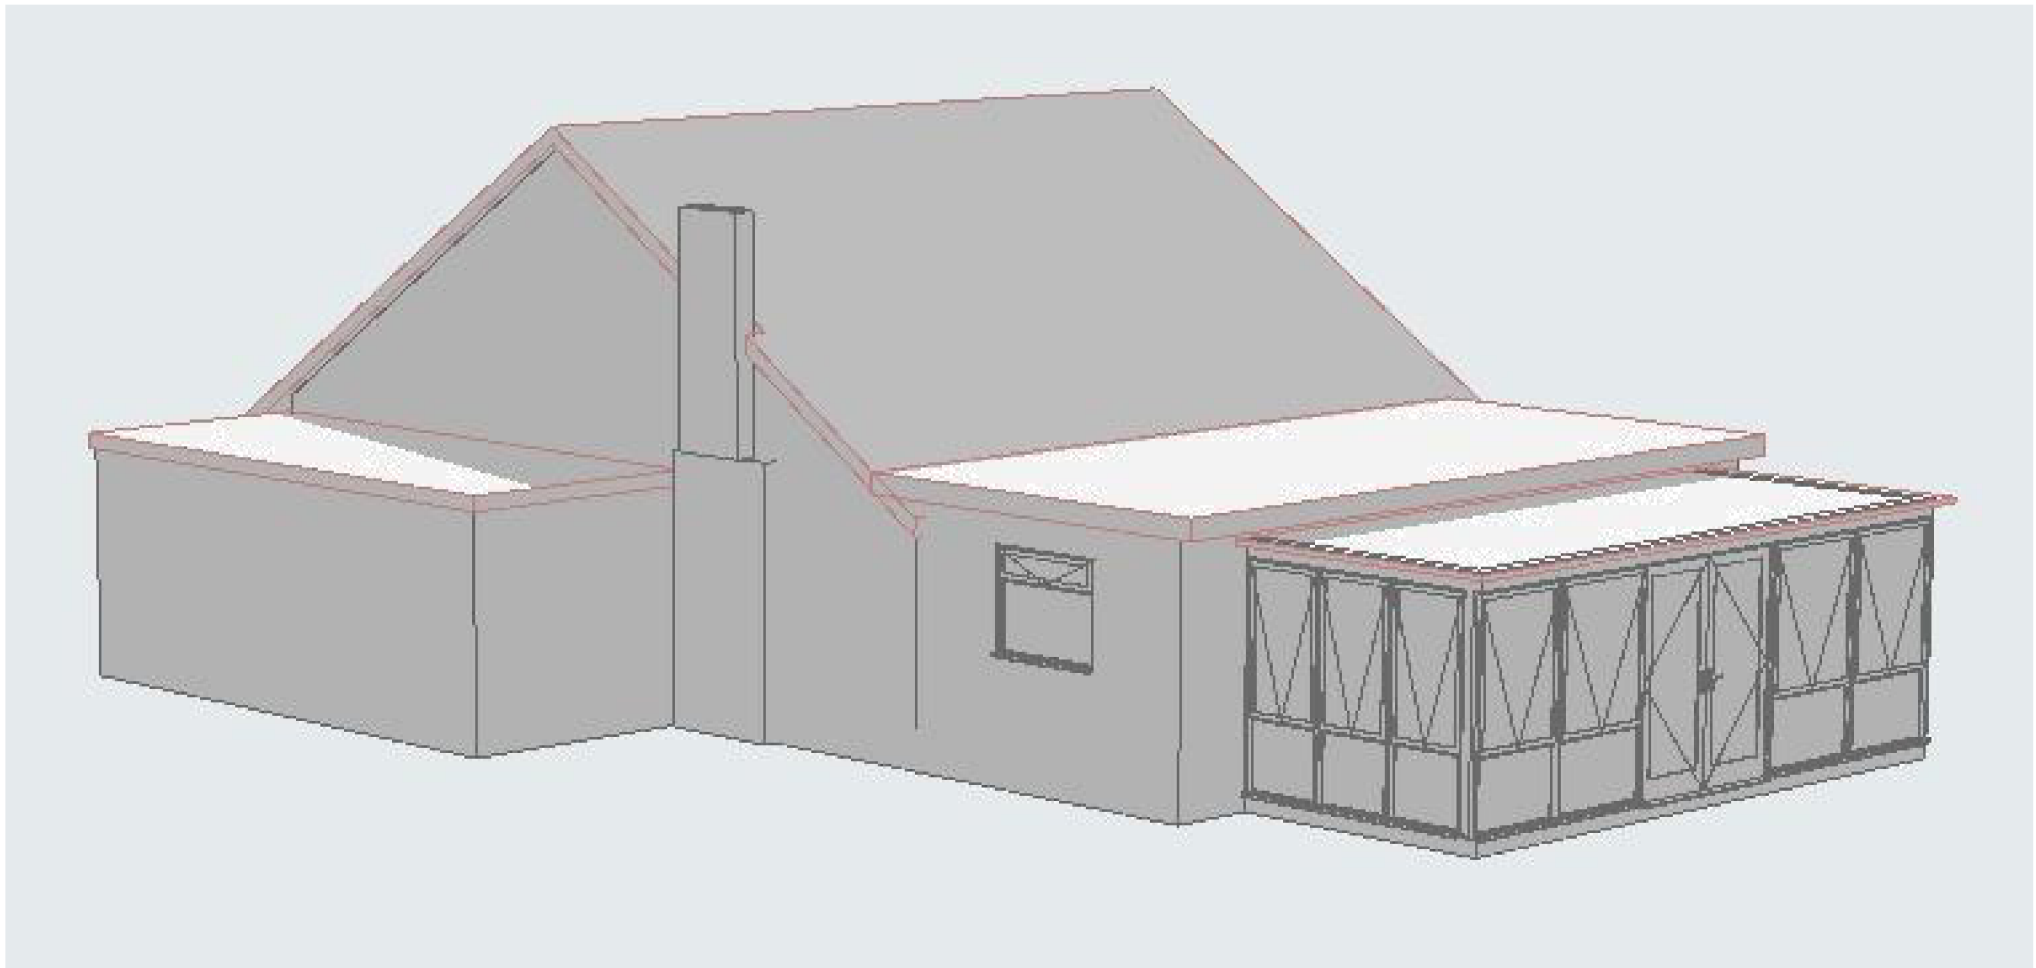


6 3D Rear Existing (Not Materials) 1:100

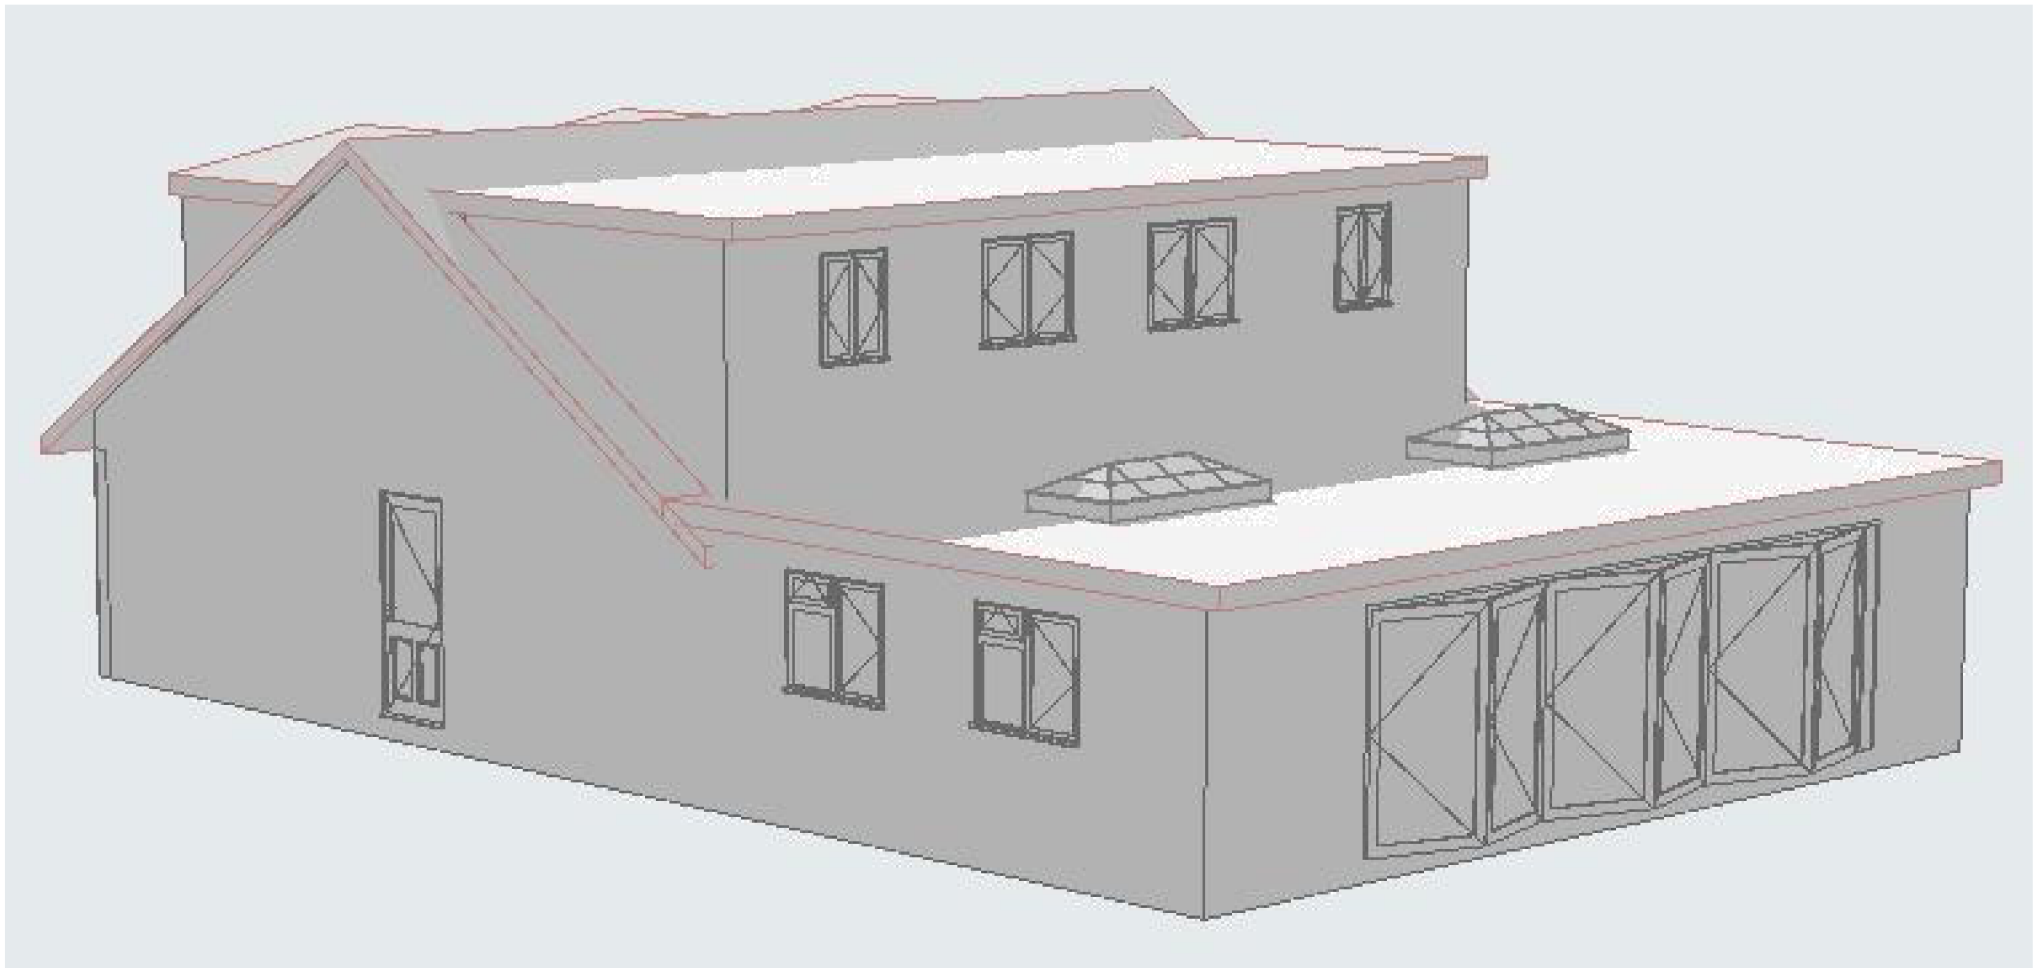

7 3D Rear Proposed (Not Materials) 1:100

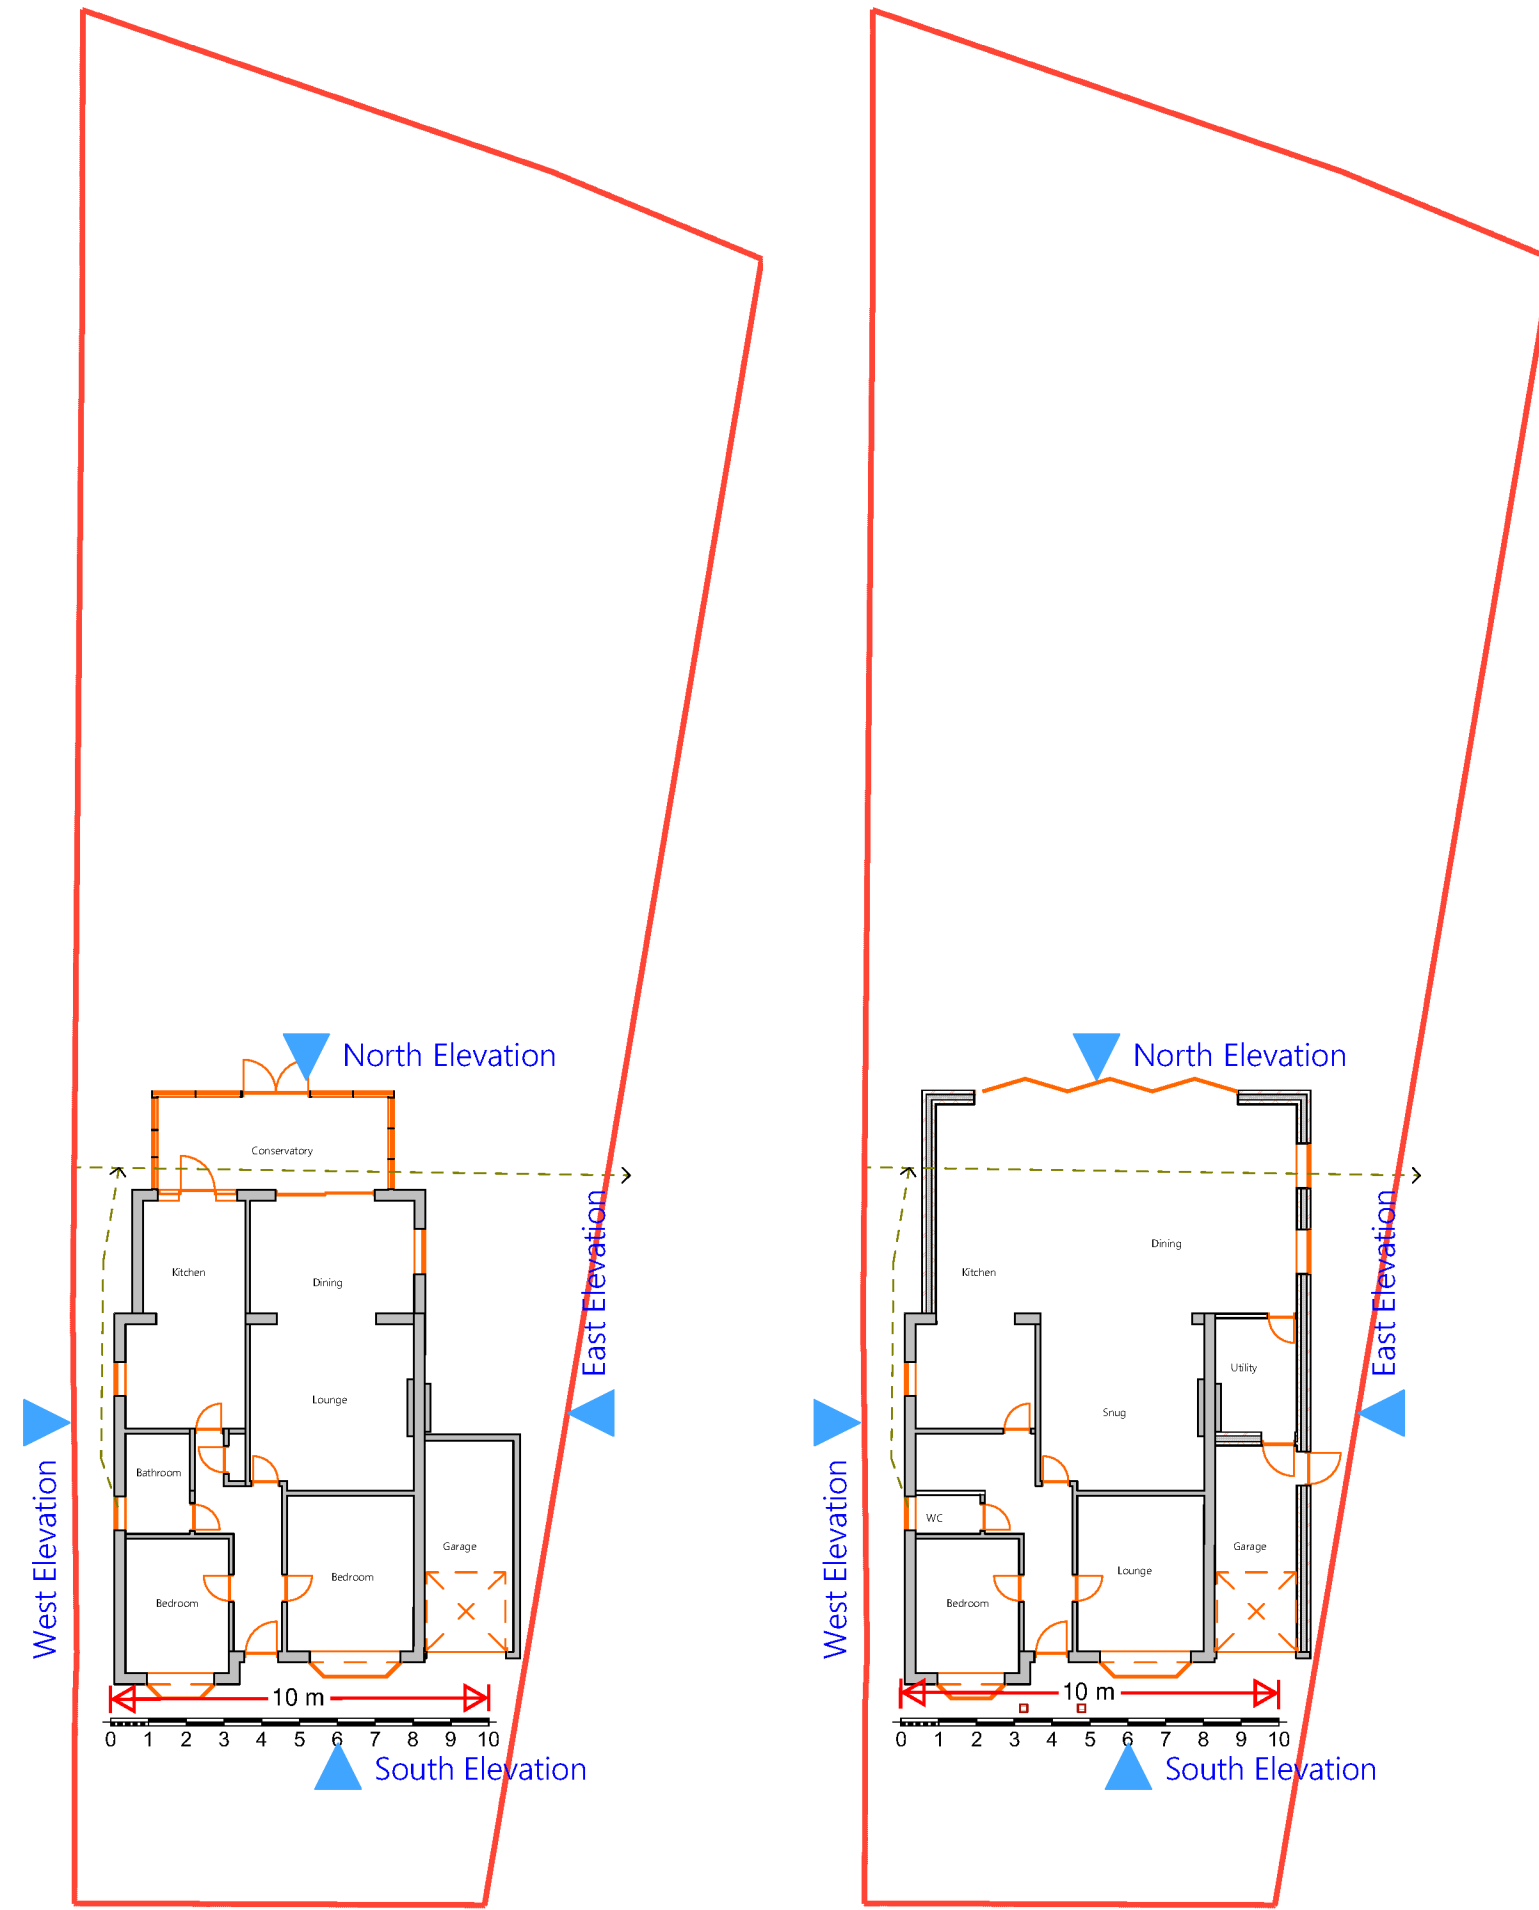

2 Site Plan Existing 1:200 3 Site Plan Proposed 1:200

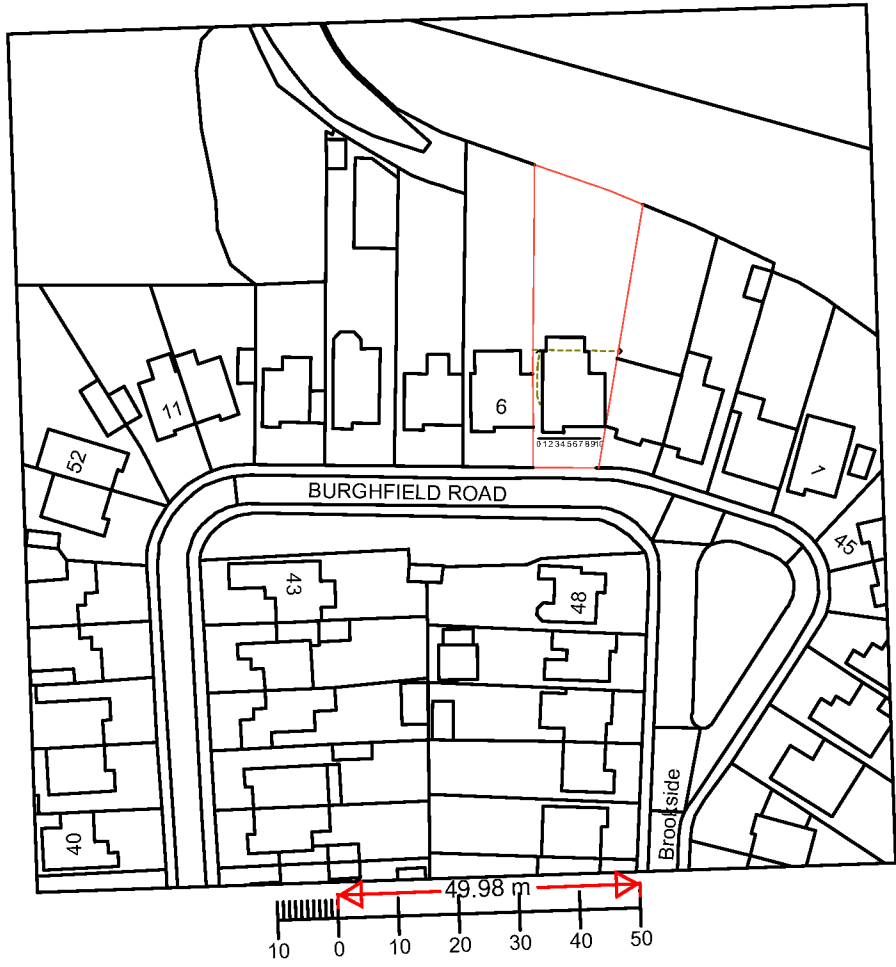

1 Location Plan 1:1250

ARCHITECHNOLOGY. DESIGN

This document and its design content is copyright ©. It shall be read in conjunction with all other associated project information including models, specifications, schedules and related consultants documents. Do not scale from documents. All dimensions to be checked on site. Immediately report any discrepancies, errors or omissions on this document to the Originator. If in doubt ASK.

Scales @ A1	Date
1:1250, 1:200, 1:100,	2025-08-11

Client Approval	1:6.67, 1:4.17
A - Approved	
B - Approved with Comments	
C - Do Not Use	

Layout Title

Site Plan

Architecttechnology.design
179 Edwin Road Rainham, Kent ME8 0AH

www.architecttechnology.design
Tel: 07957 350204
info@architecttechnology.design

Project

5 Burghfield Road - Martin Ford - DA13 9JL

Status

Planning Application

Site Address

5 Burghfield Road - Martin Ford - Istead Rise, Gravesend Kent DA13 9JL

Drawing Number	project	originator	zone	level	type	role	number	rev
Layout ID	01							01 - WIP



8 Front 1:6.67



9 Rear 1:6.67



11 Side 1:6.67



10 Side Garage 1:4.17