
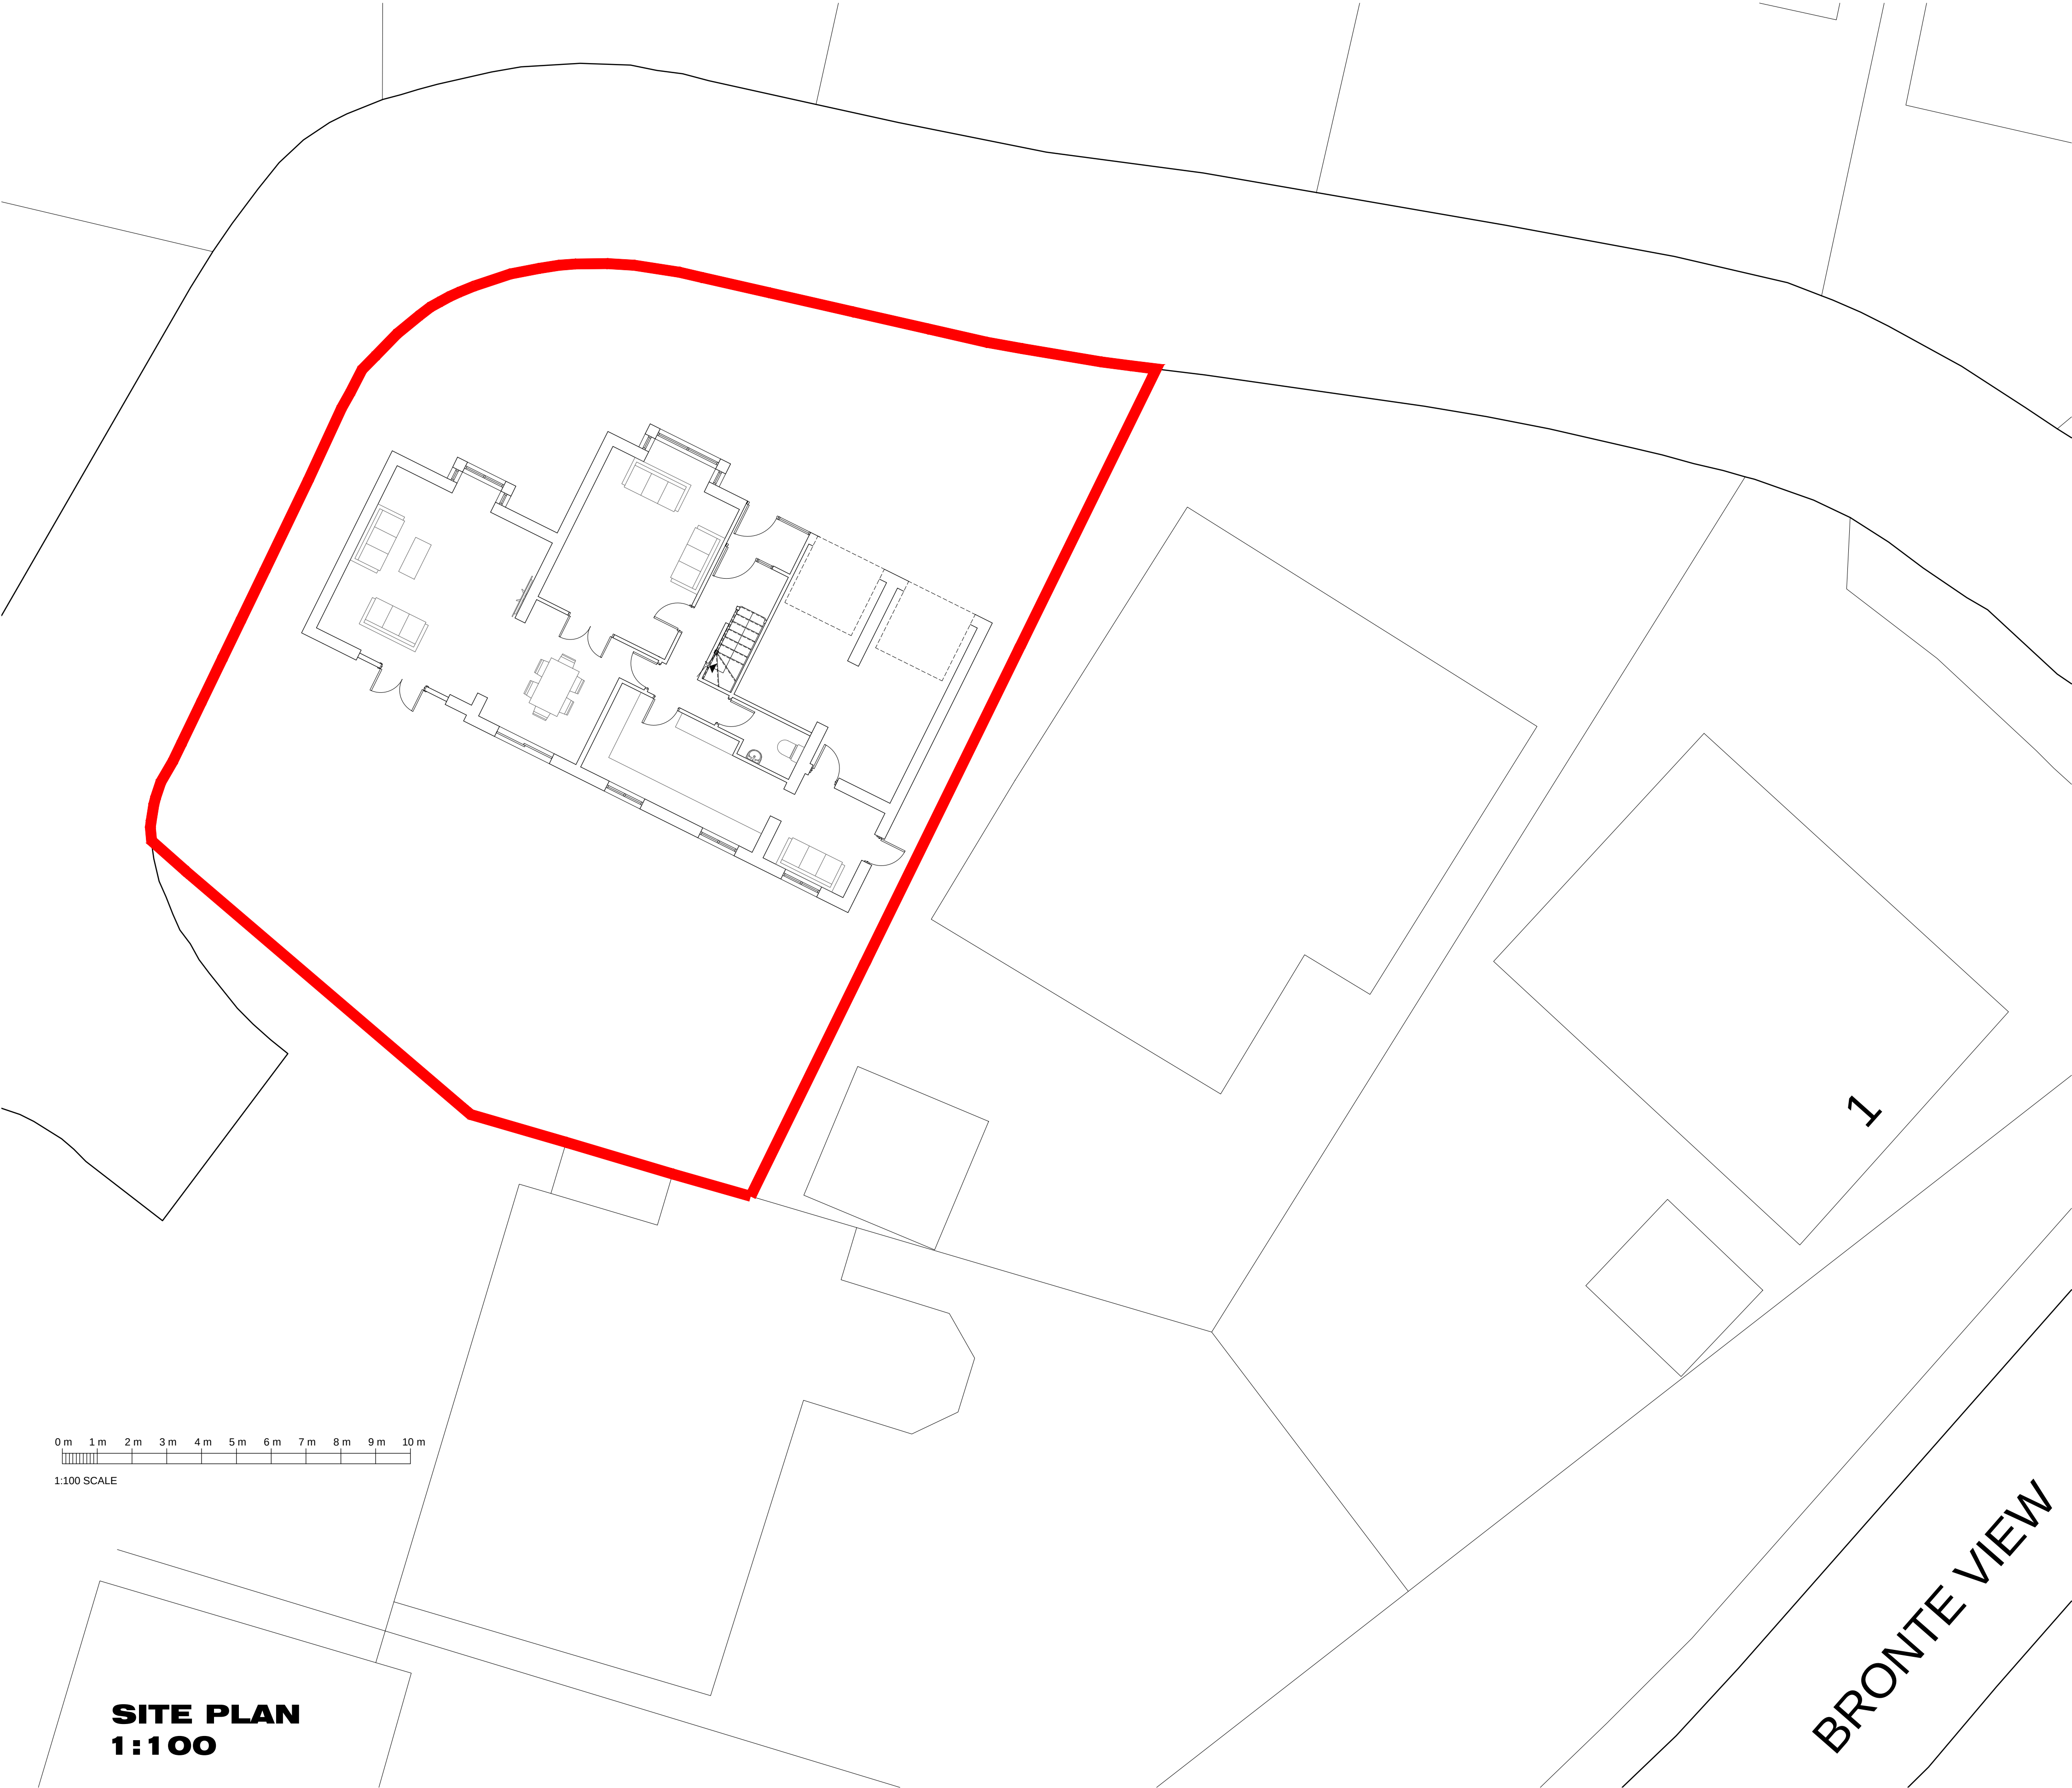
 


SITE PLAN
1:100

Notes:
Do Not Scale. Use only figured dimensions.
All dimensions to be checked on site prior to construction.
Any discrepancies to be notified to the architect.

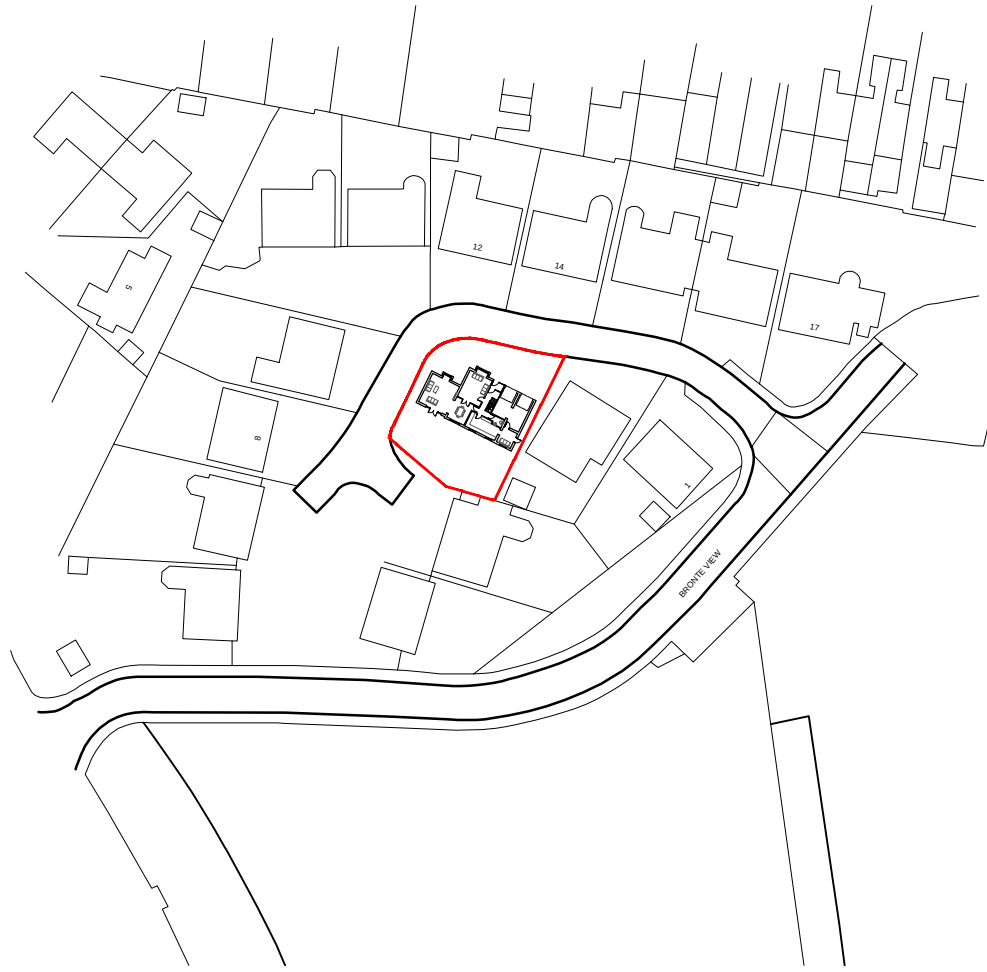

LOCATION PLAN
1:1250

BRONTE VIEW

Rev	Date	Comments	Rev	Date	Comments
-----	------	----------	-----	------	----------

PLANNING

Client D. POWAR	Project 3 BRONTE VIEW GRAVESEND KENT	HASKINS DESIGNS LTD. The Civic Centre, St Mary's Road, Swanley, Kent, BR8 7BU. Phone: 01322 479561 Mobile: 07902 182202 info@haskinsdesigns.co.uk Website: haskinsdesigns.co.uk	Drawn MH
Title PROPOSED SITE PLAN LOCATION PLAN	Project No. 230	Scale AS SHOWN	Check JH
	Drawing No. 230PD-03	Revision	Date OCT 22