



Existing

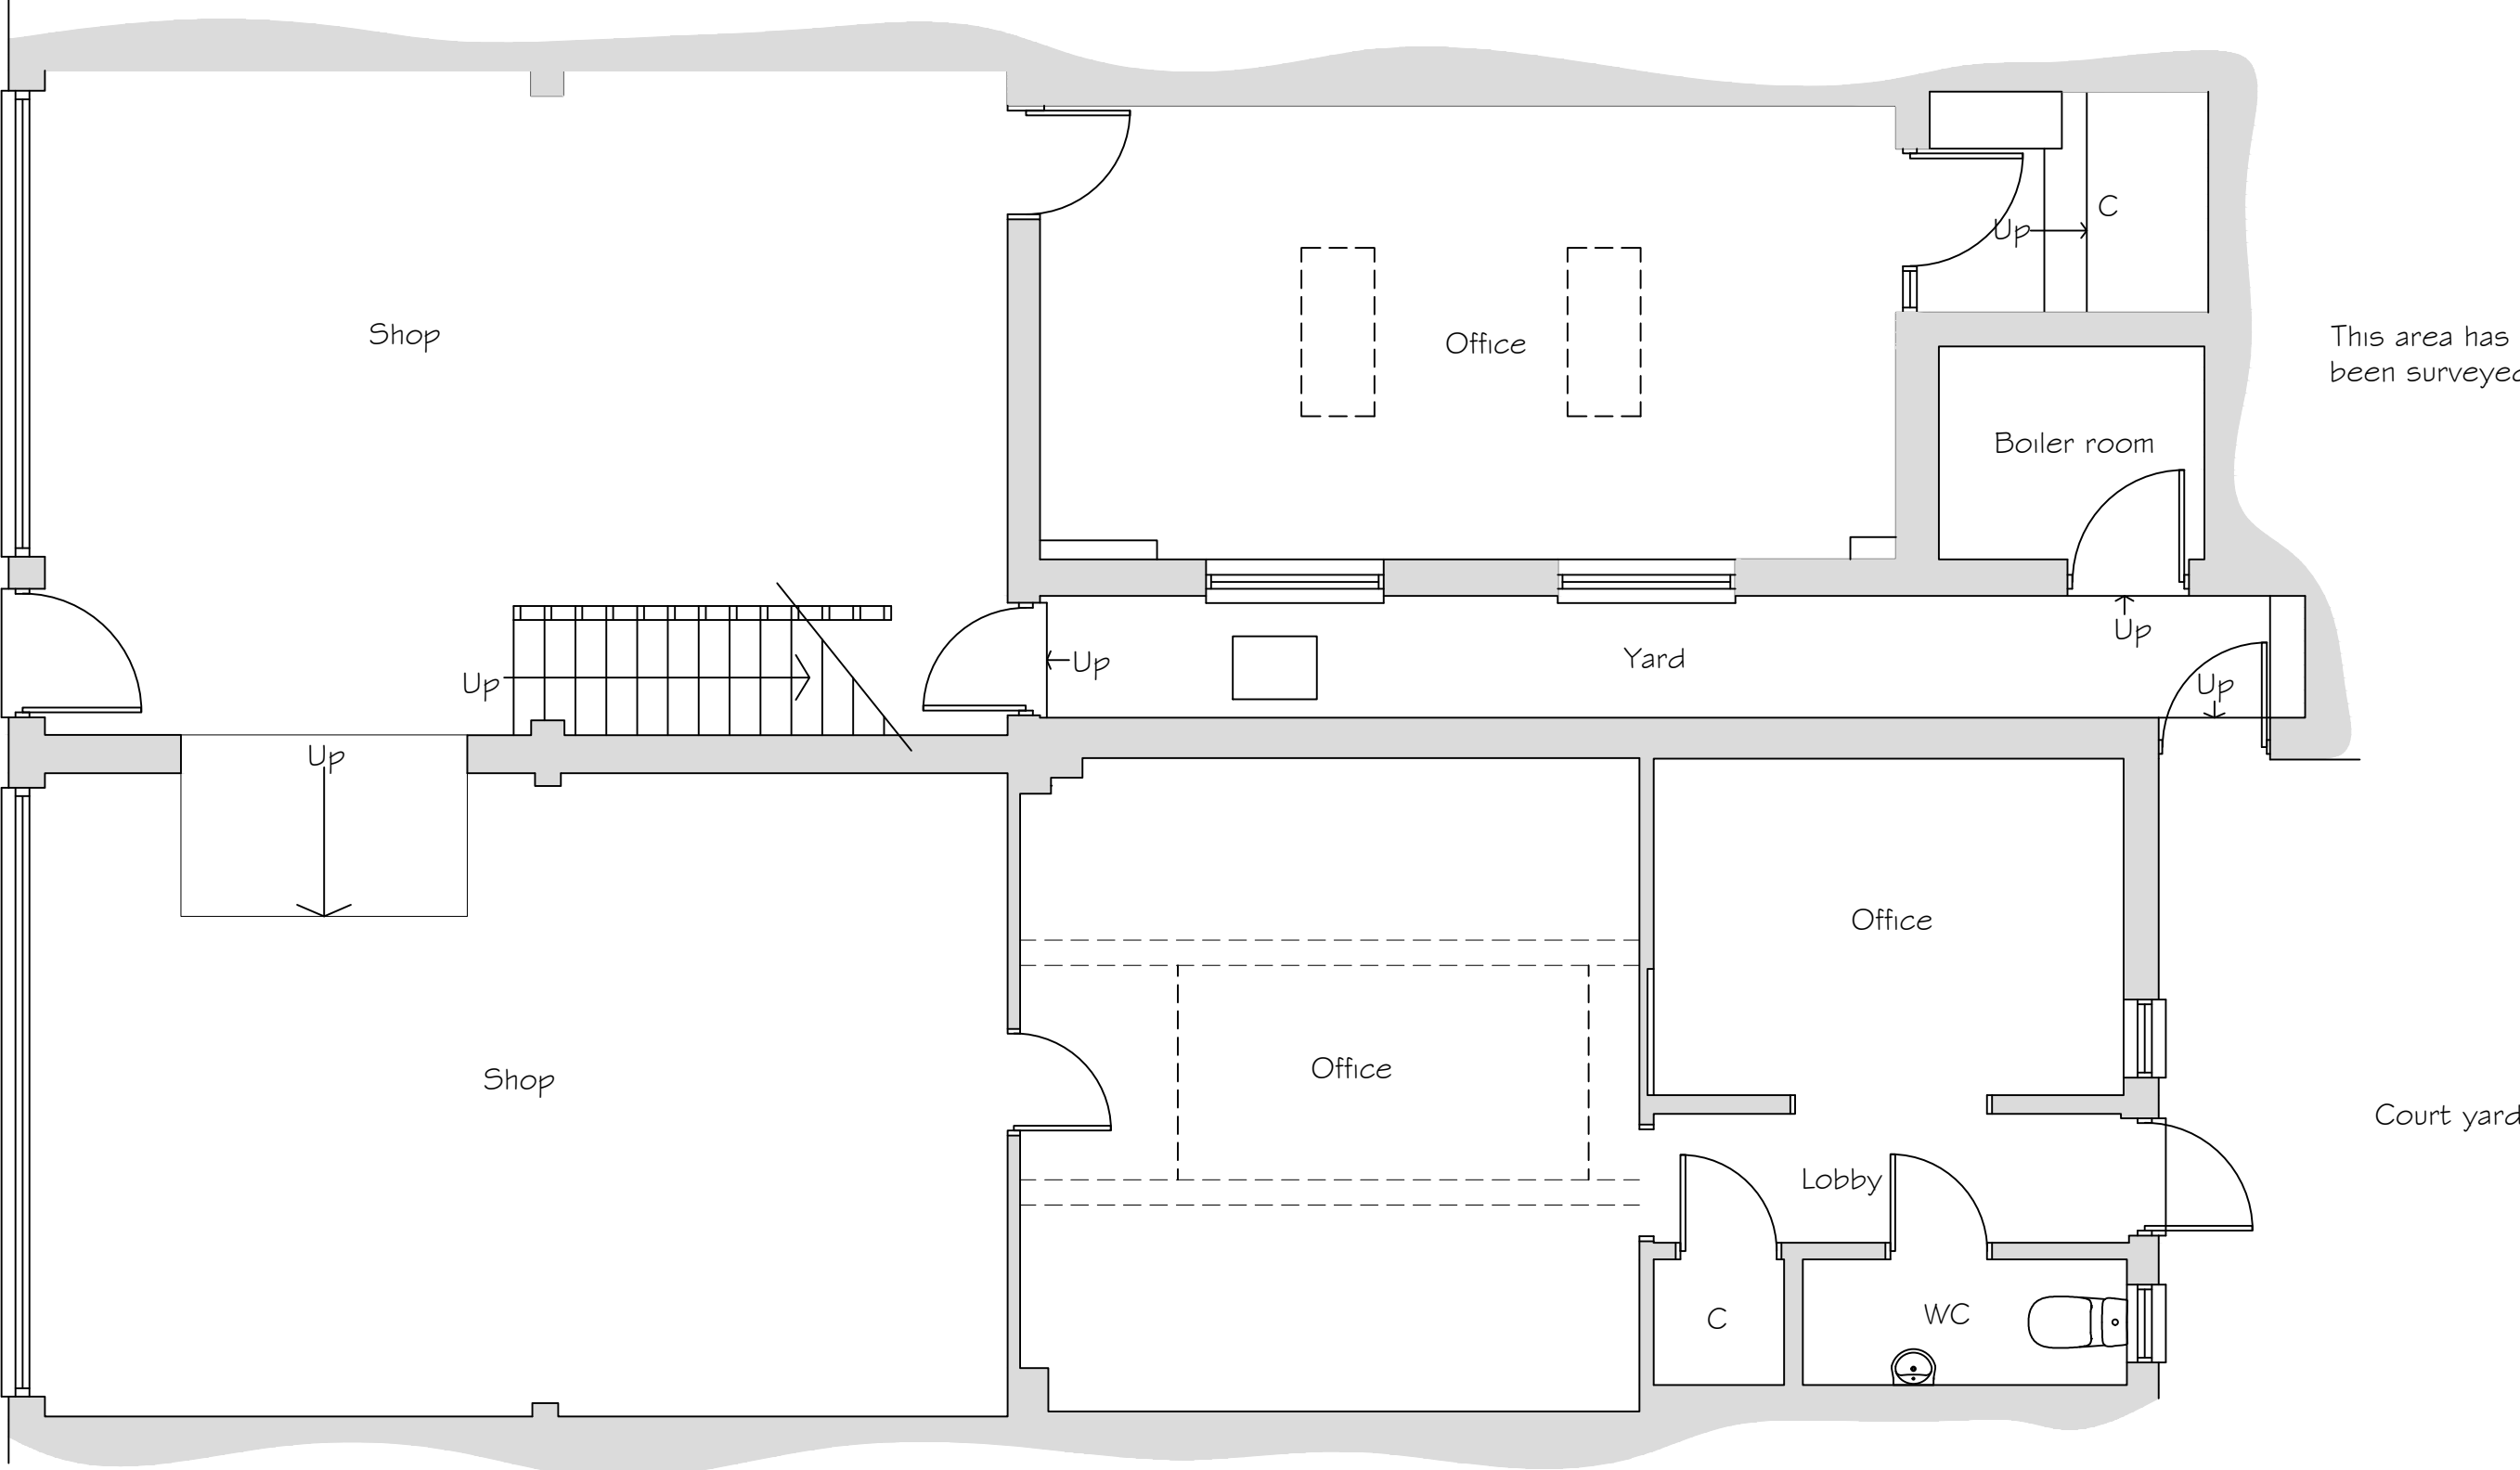

Ground Floor Plan




Existing

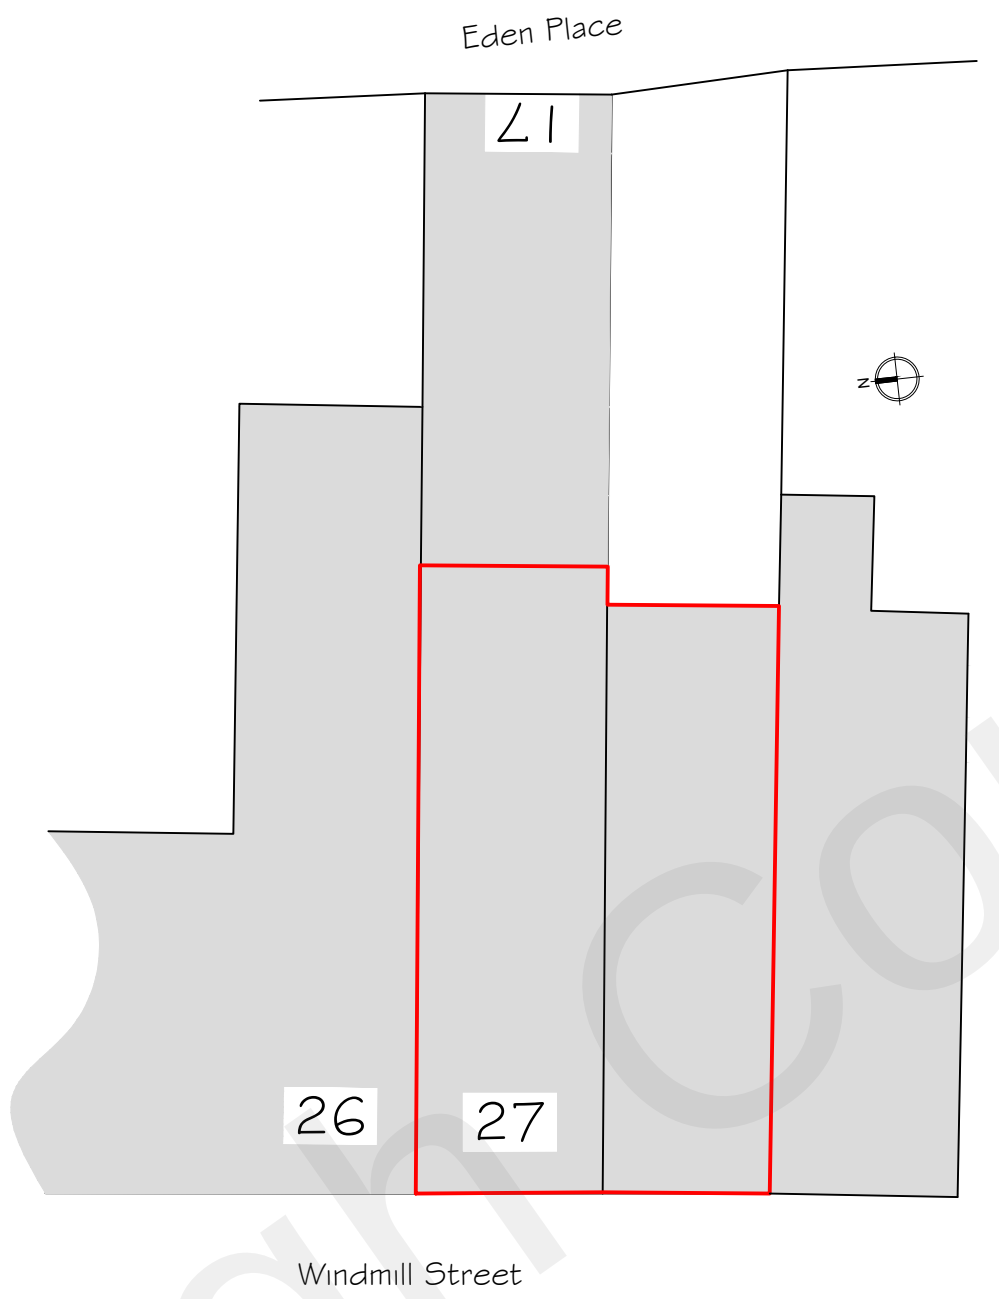

Site plan




Proposed

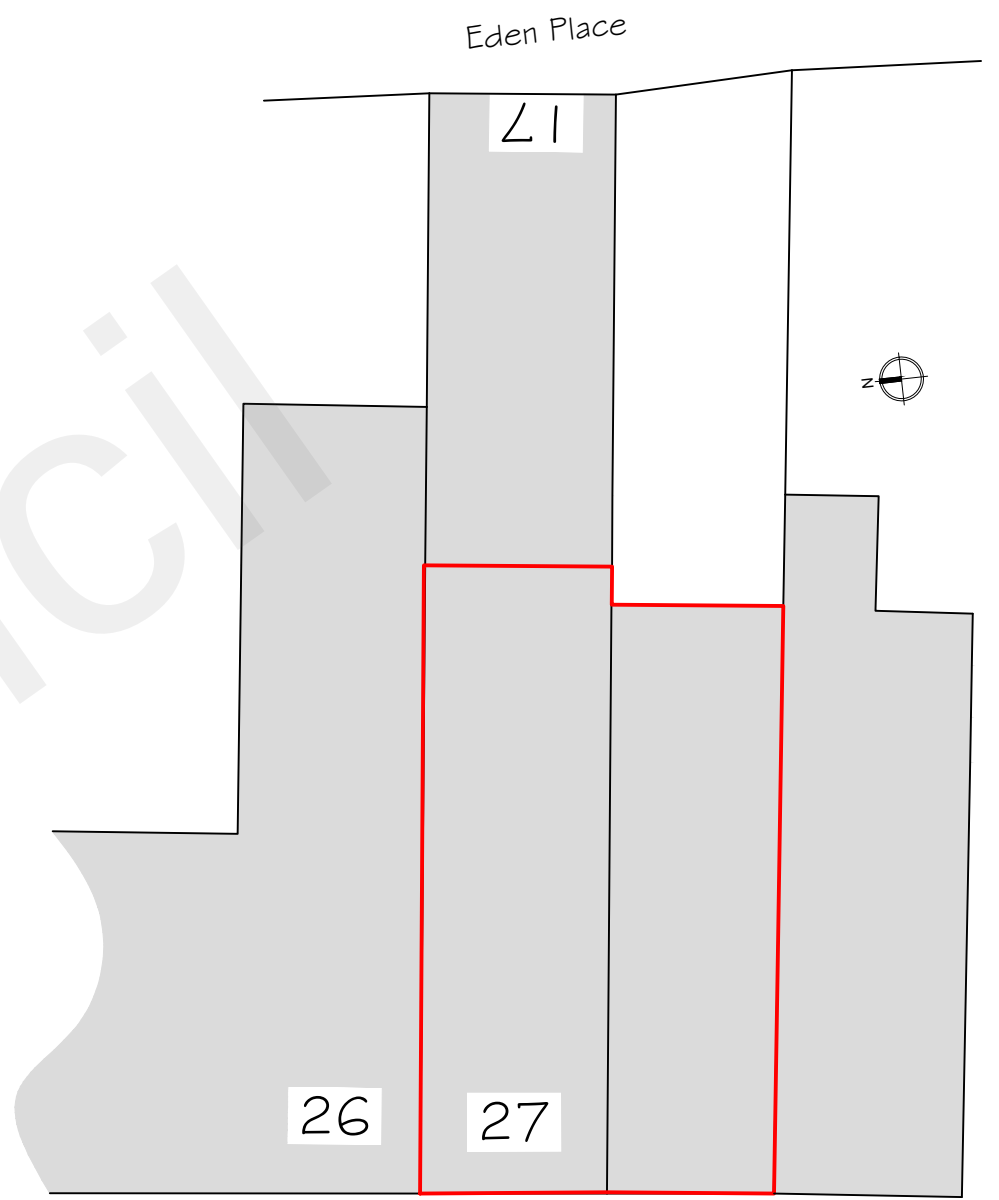

Site plan




Proposed

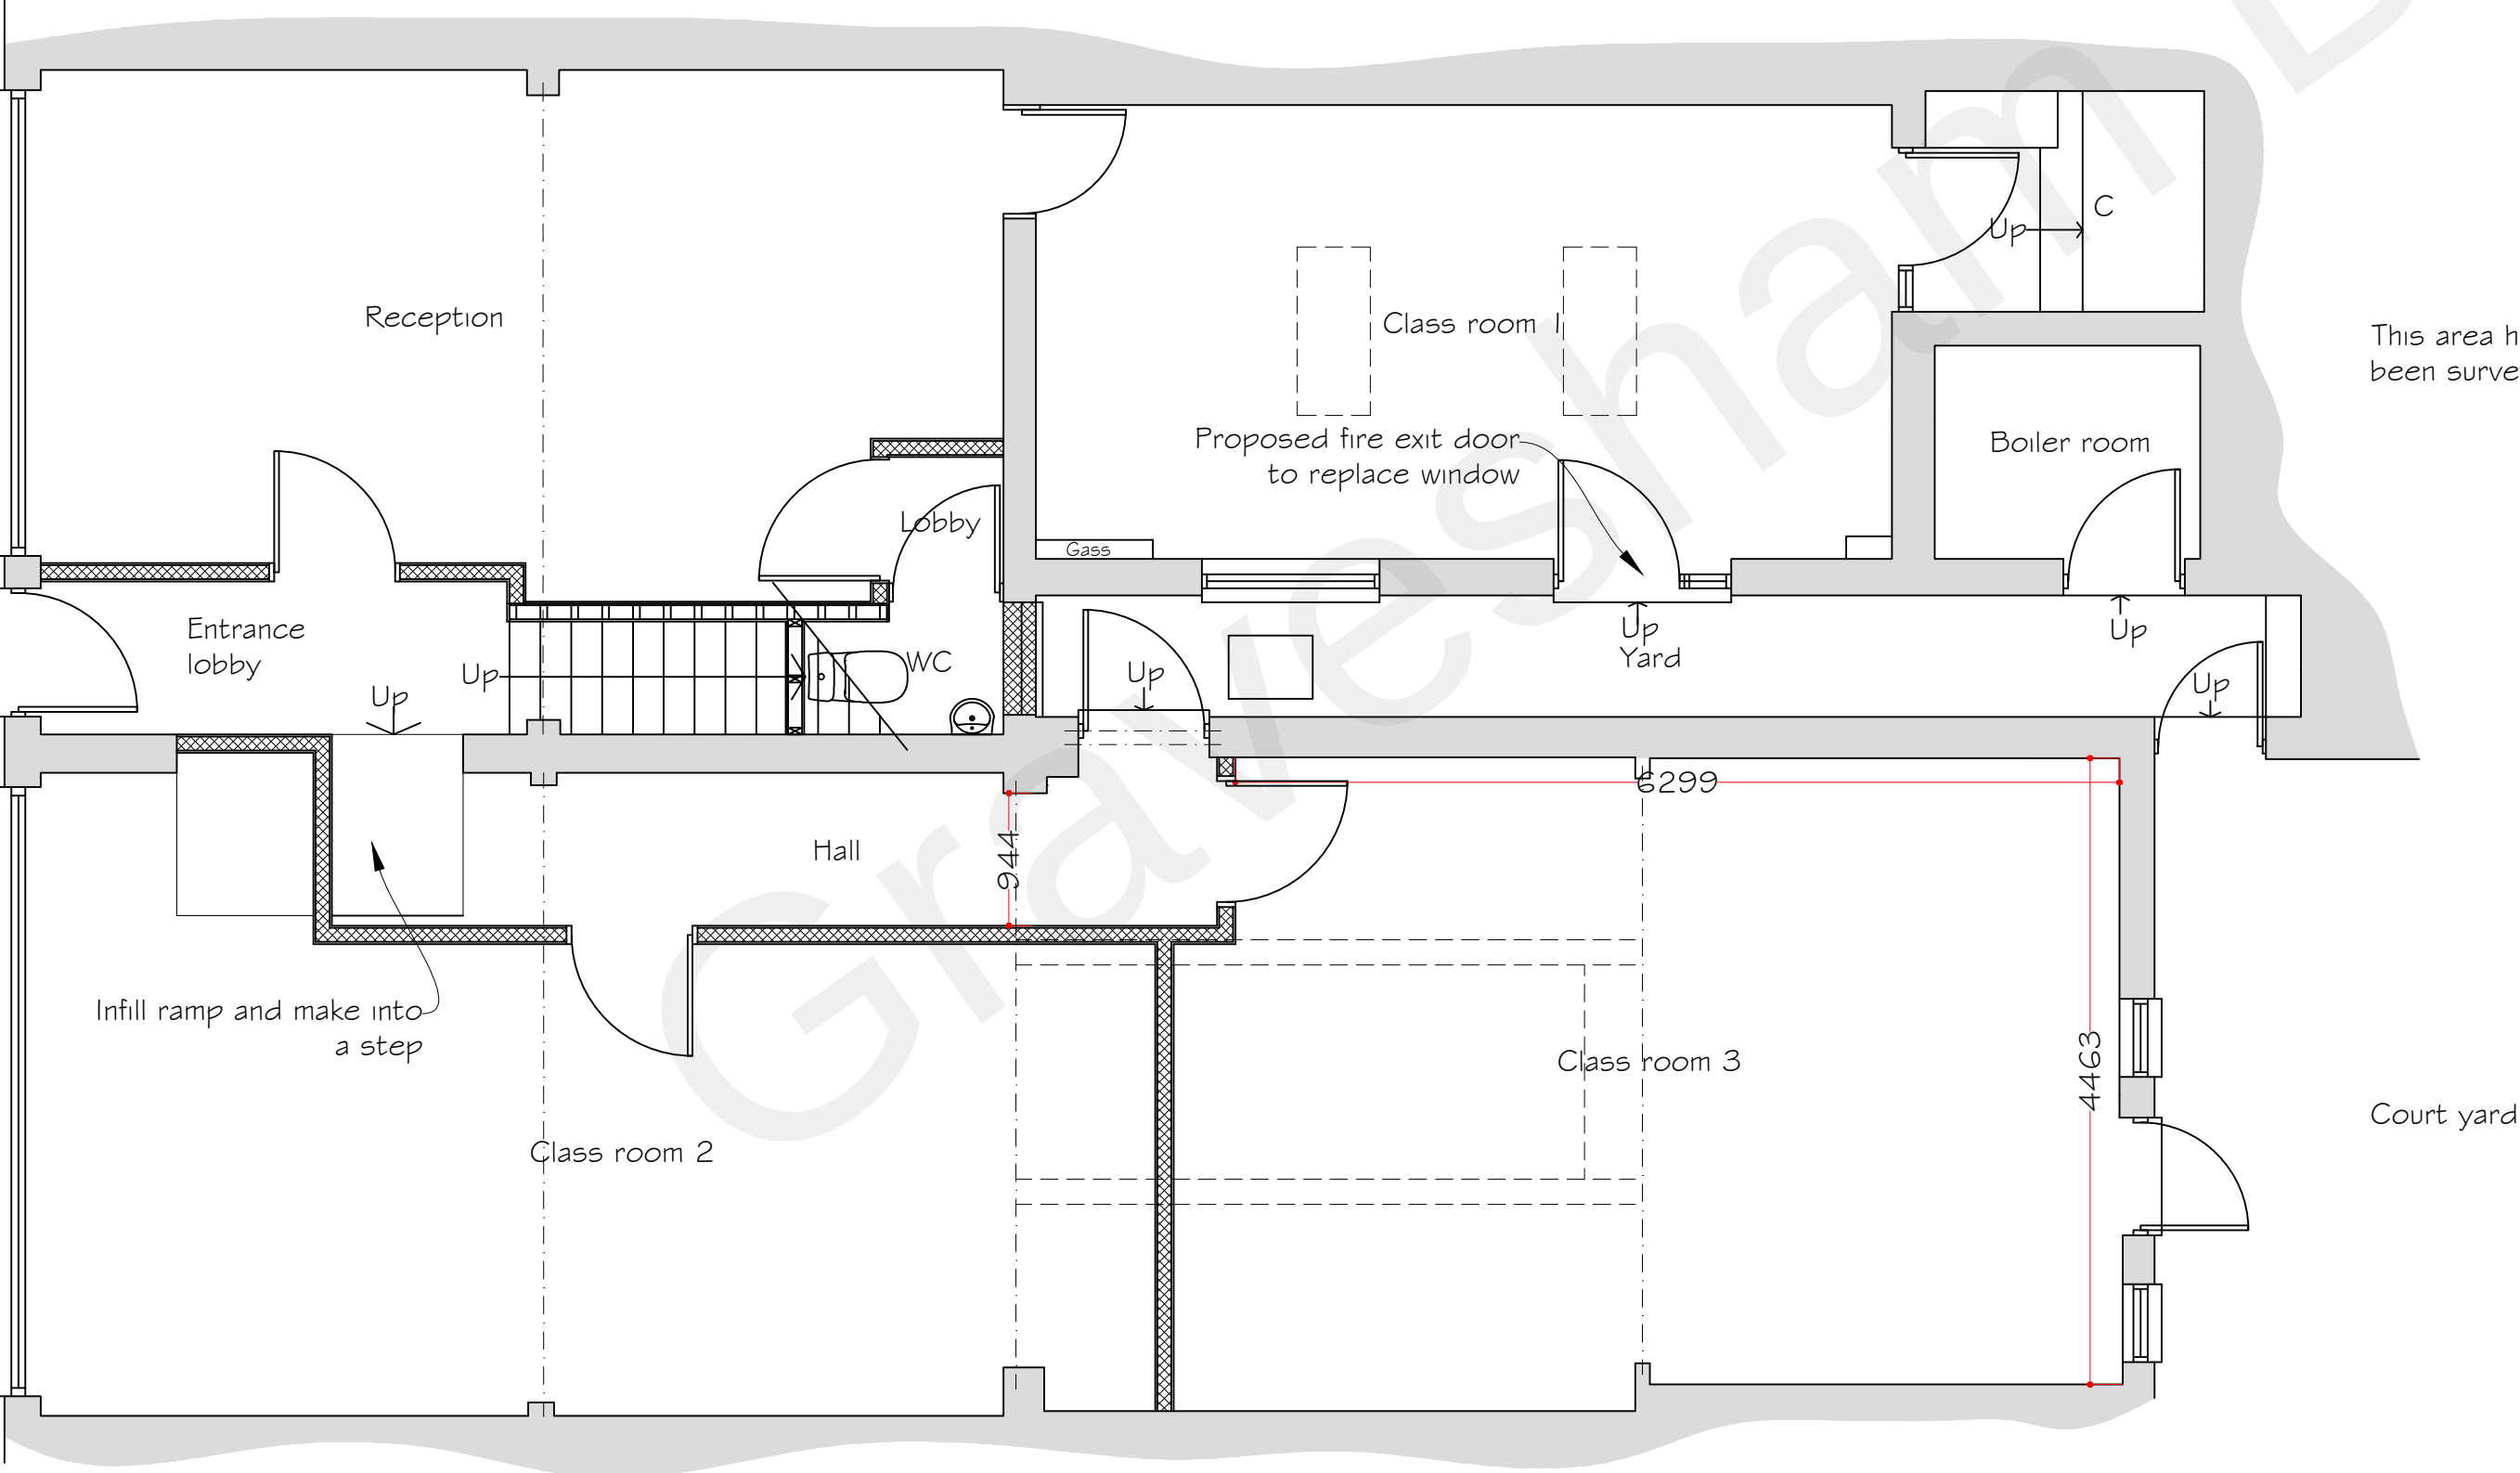

Ground Floor Plan

Scale 1:50

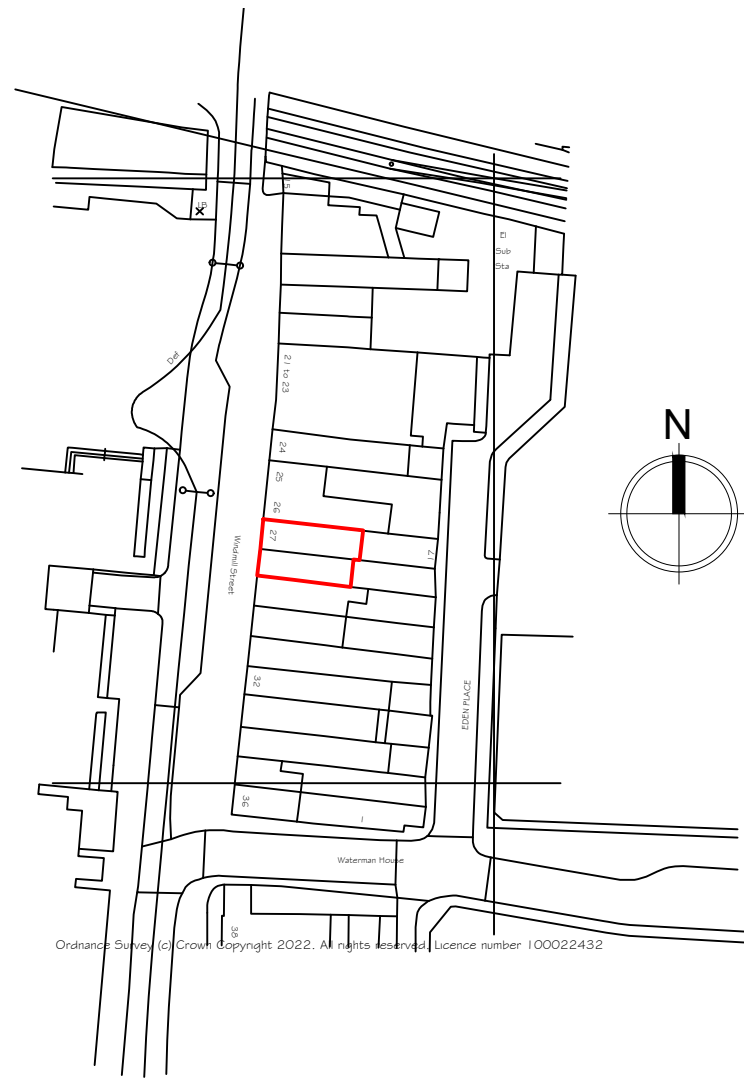

Location Plan



Synergy Planning & Property Consultants Ltd The Office The Larches Rochester Kent ME3 7NQW		
Client Mr F Rhana		
Address 27-28 Windmill Street Gravesend		
Drawing title Existing and proposed floor plans		
Scale 1:50/1:200/1:1250		
Date November 2022	Drawn by	
Drawing No 22/393/01		