

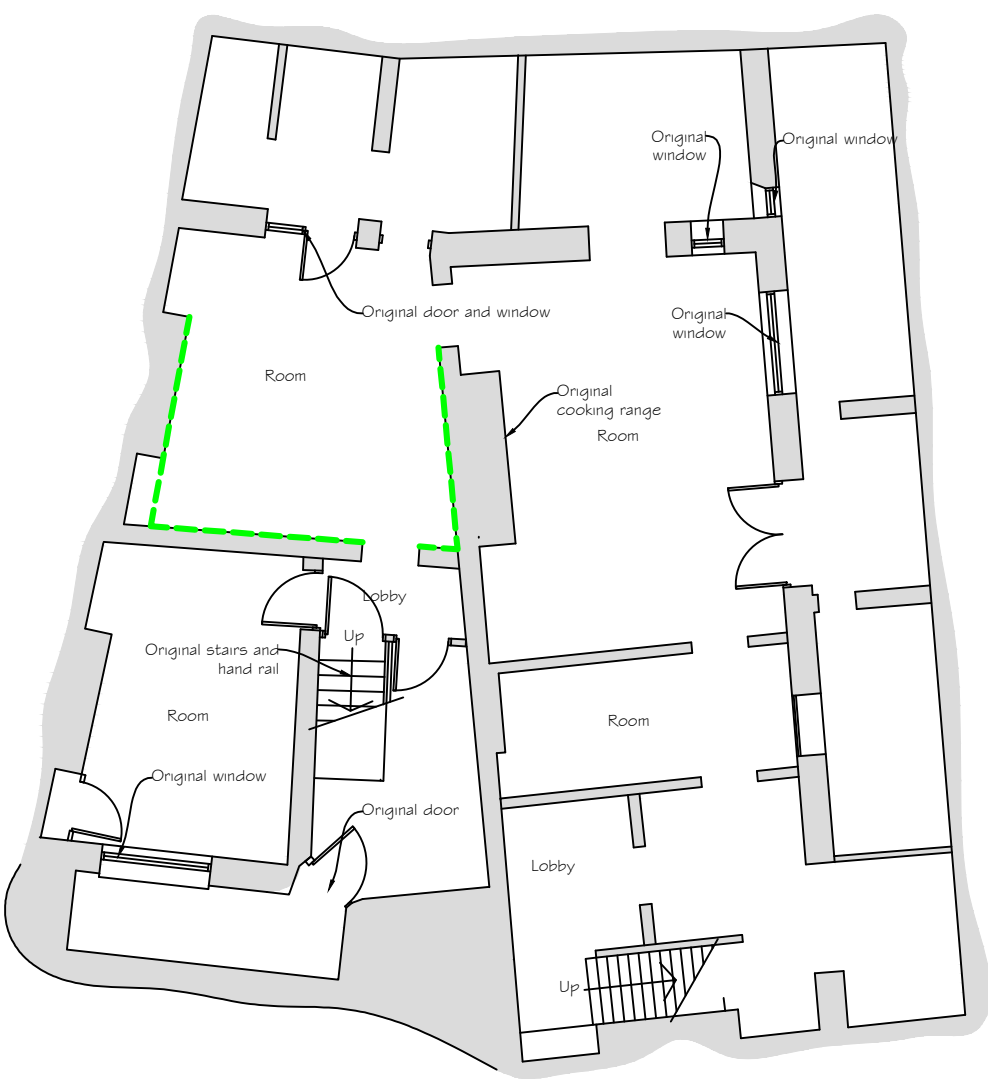


Existing coving

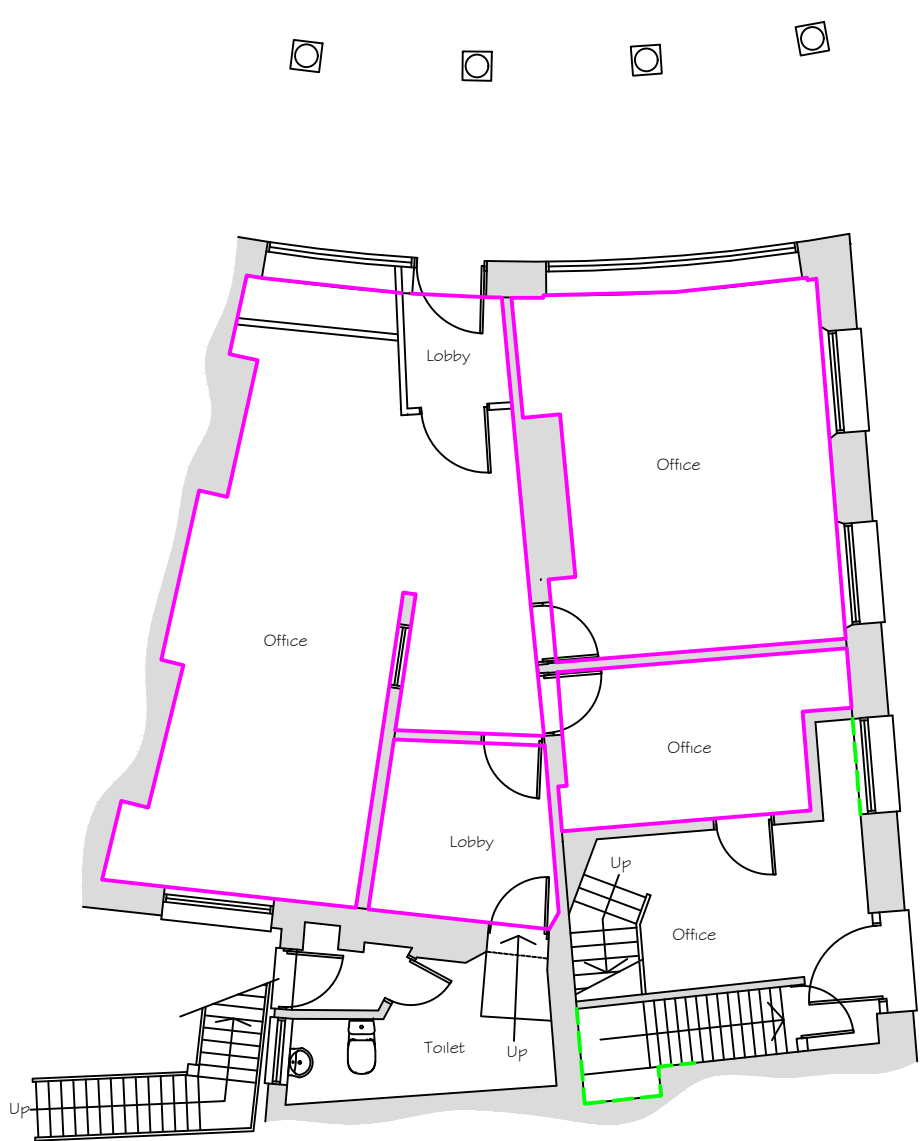


--- Original coving  
--- Modern C coving


Basement Floor Plan  
Scale 1:100

 


Ground Floor Plan

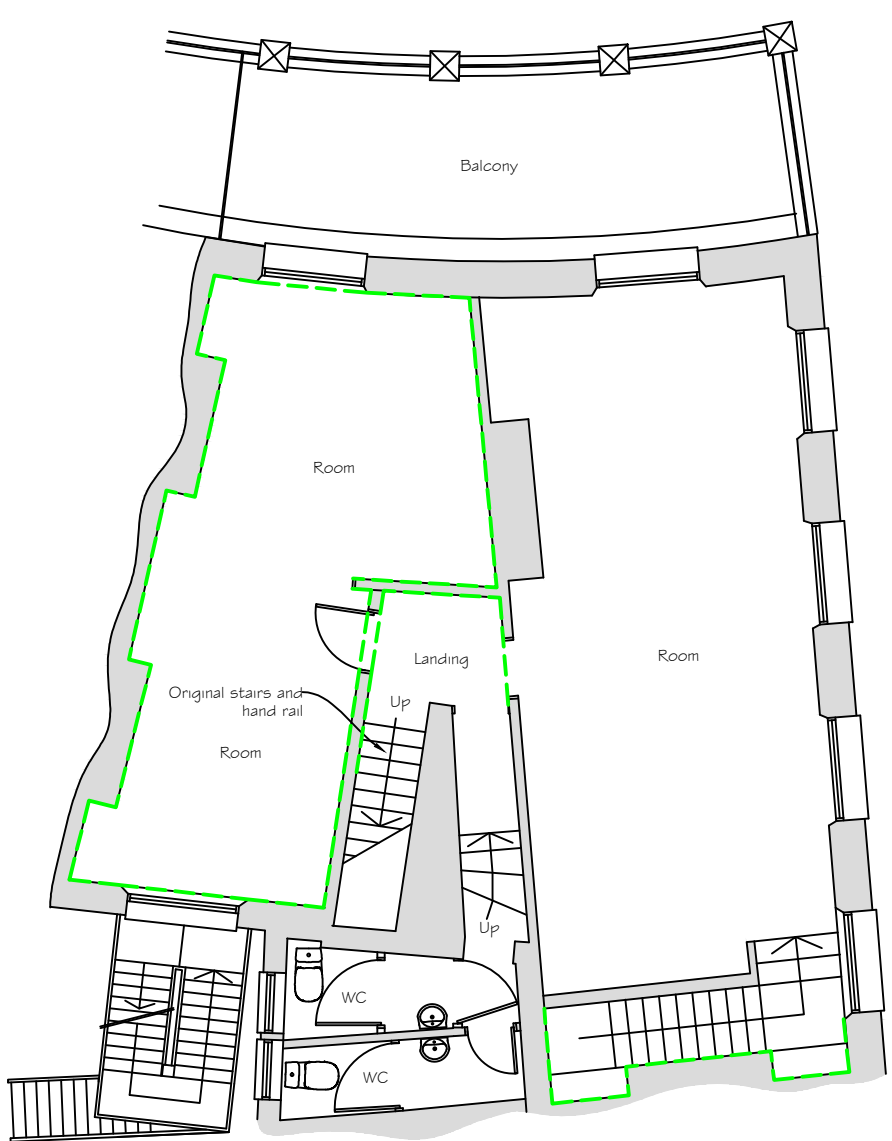

First Floor Plan

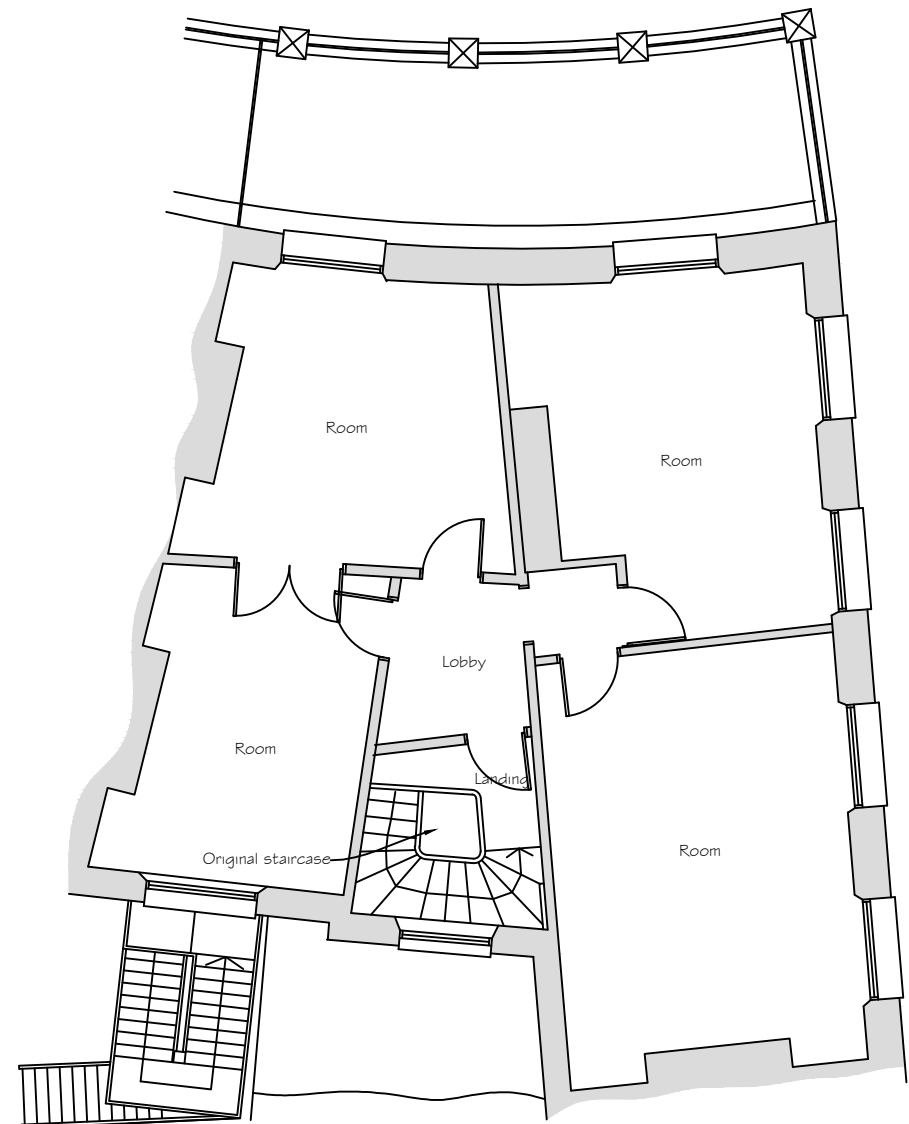


Second Floor Plan

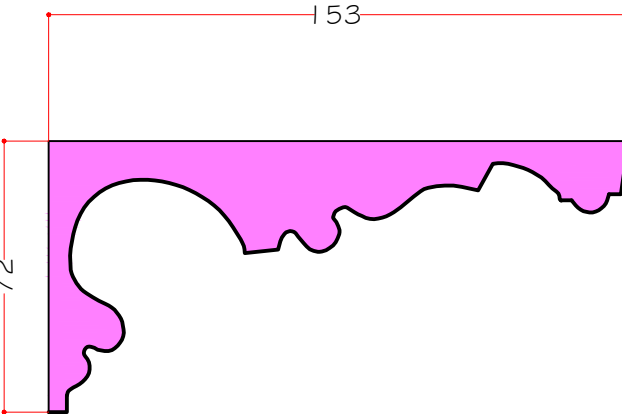


Replacement Victorian cornice

Ground floor

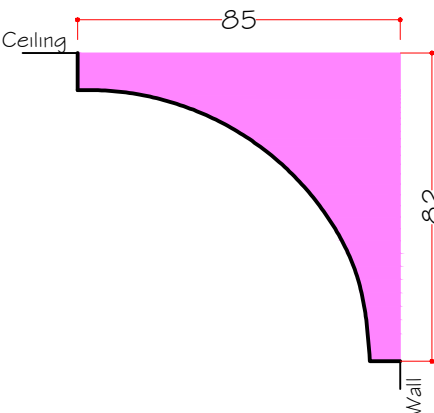


Existing modern C shaped plaster coving

Ground floor

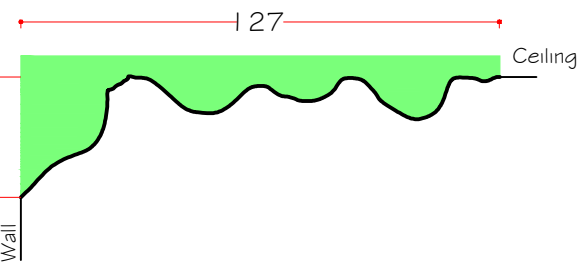


Existing cornice style Victorian coving

First floor right

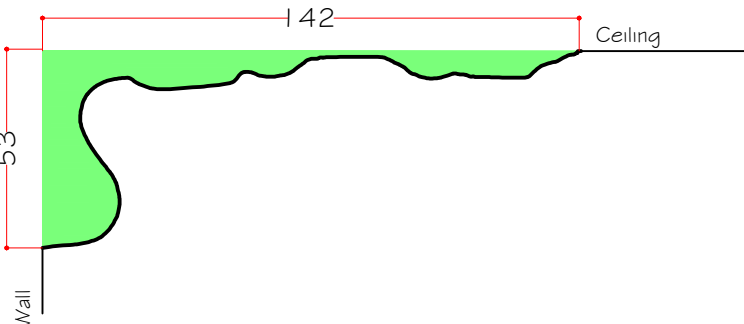


Existing cornice style Victorian coving

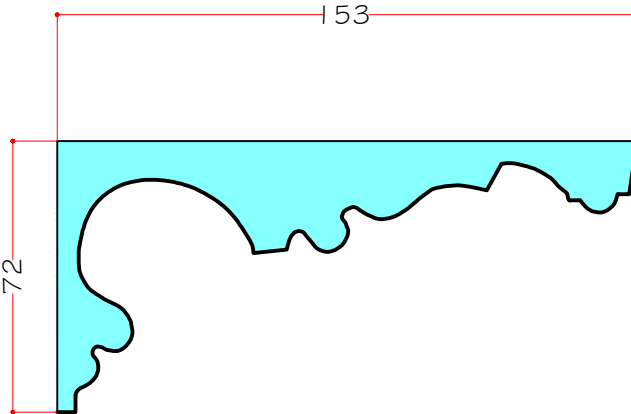


Victorian cornice for new walls where no cornice currently exists.


Proposed coving

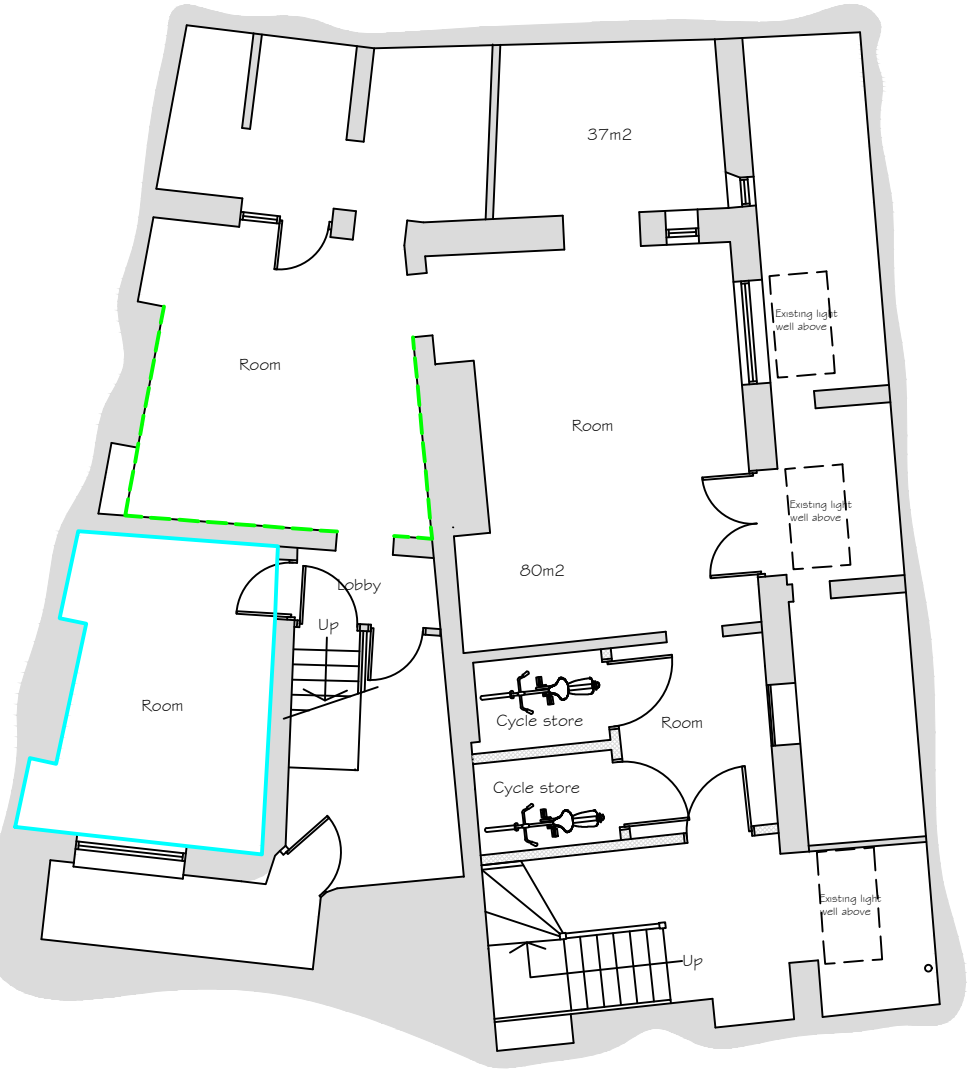


--- Original coving  
--- Modern C shaped coving replaced  
--- Matching replacement cornice

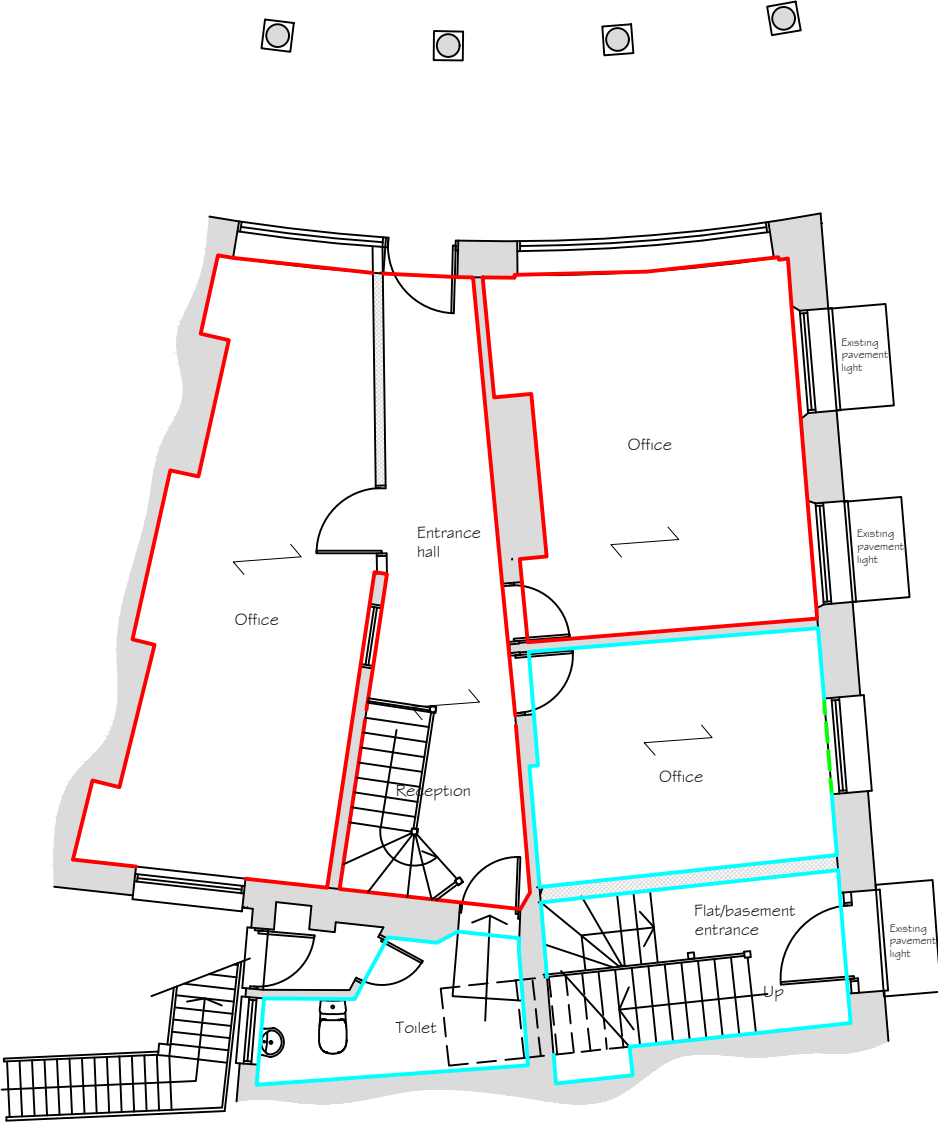

Ground Floor Plan

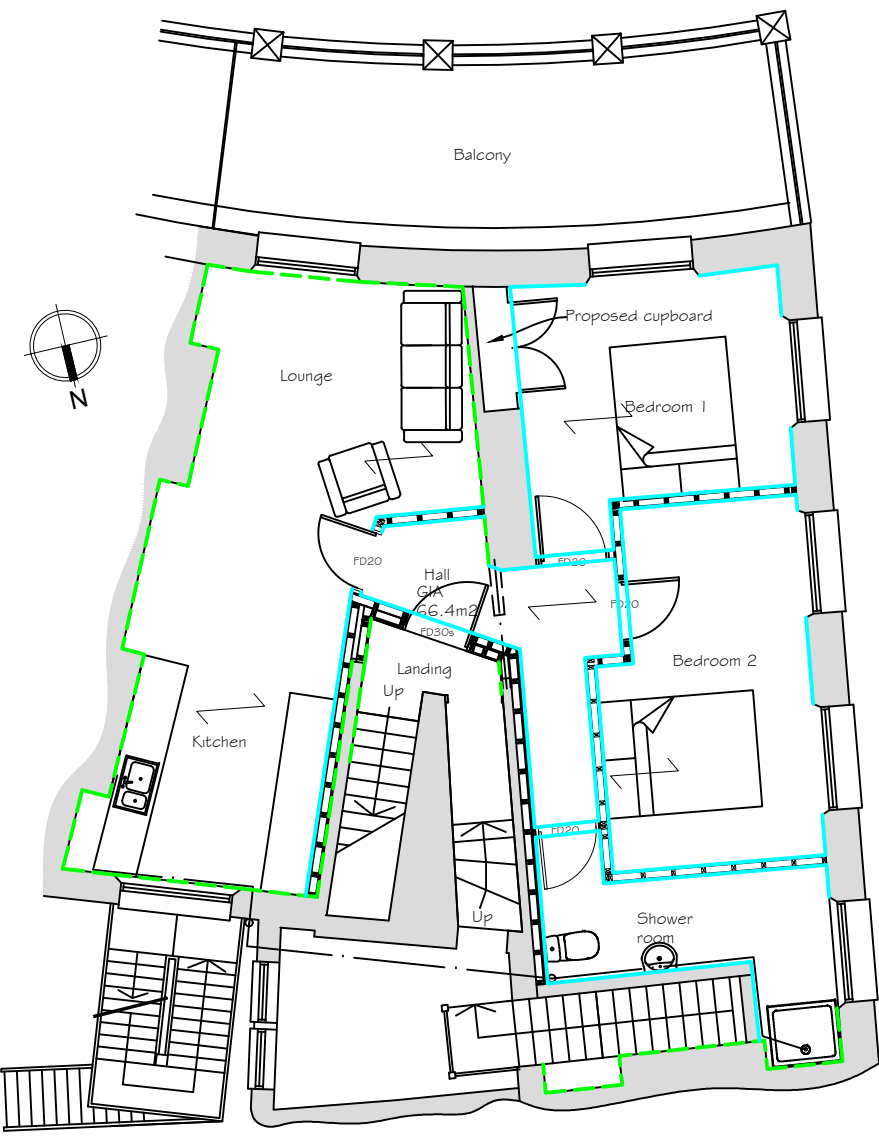

First Floor Plan

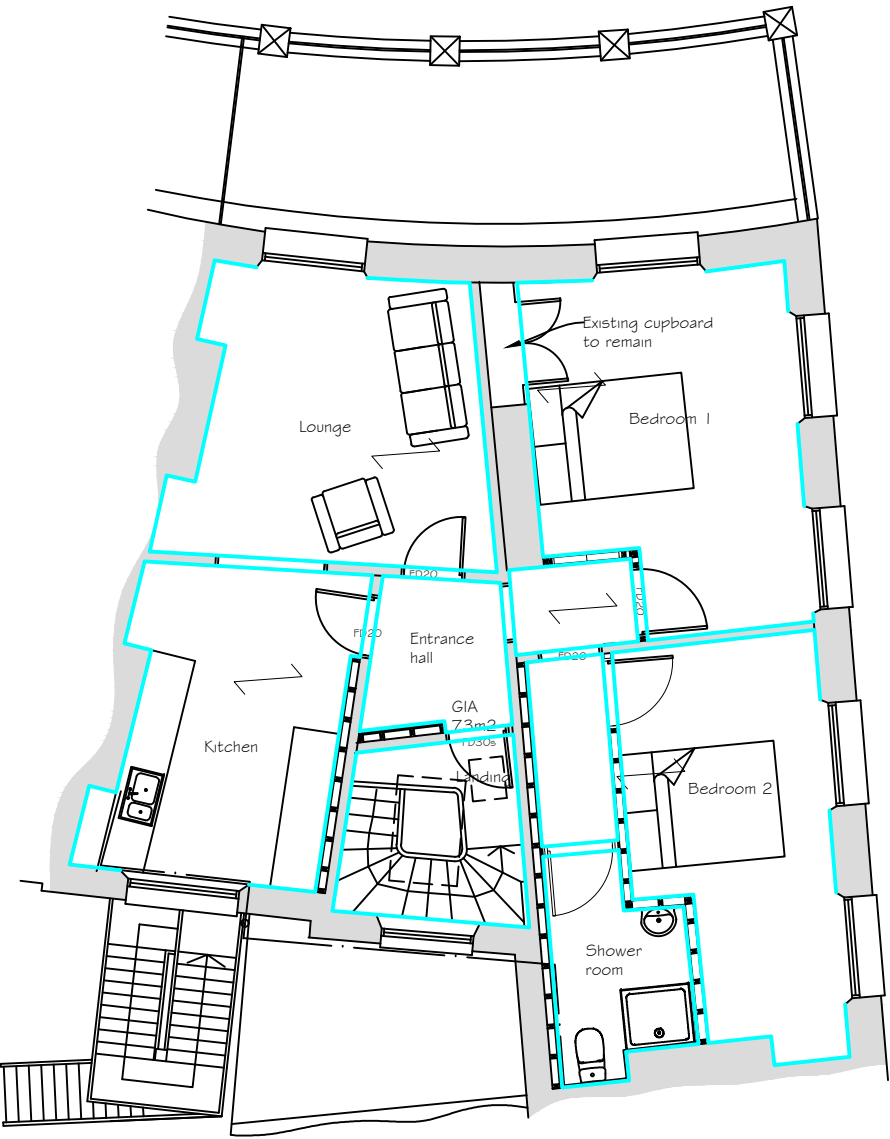

Second Floor Plan

Rev B- Cornice/coving amendment. 15 March 2023  
Rev A- Coving/cornice amended. 7 February 2023

|   |                                                                          |          |
|---|--------------------------------------------------------------------------|----------|
| <b>Synergy</b><br>Planning & Property Consultants Ltd<br>Suite 6 Laser Quay<br>Mariner City Estate<br>Rochester<br>Kent ME2 4HU |                                                                          |          |
| Client   | S Rana & A Asghar                                                        |          |
| Address   | 6 Berkley Crescent Gravesend Kent<br>and 48 Harmer Street Gravesend Kent |          |
| Drawing title   | Coving                                                                   |          |
| Scale   | 1:100 at A1                                                              |          |
| Date   | 26 September 2022                                                        | Drawn by |
| Drawing No   | 20/297/14                                                                | B        |