


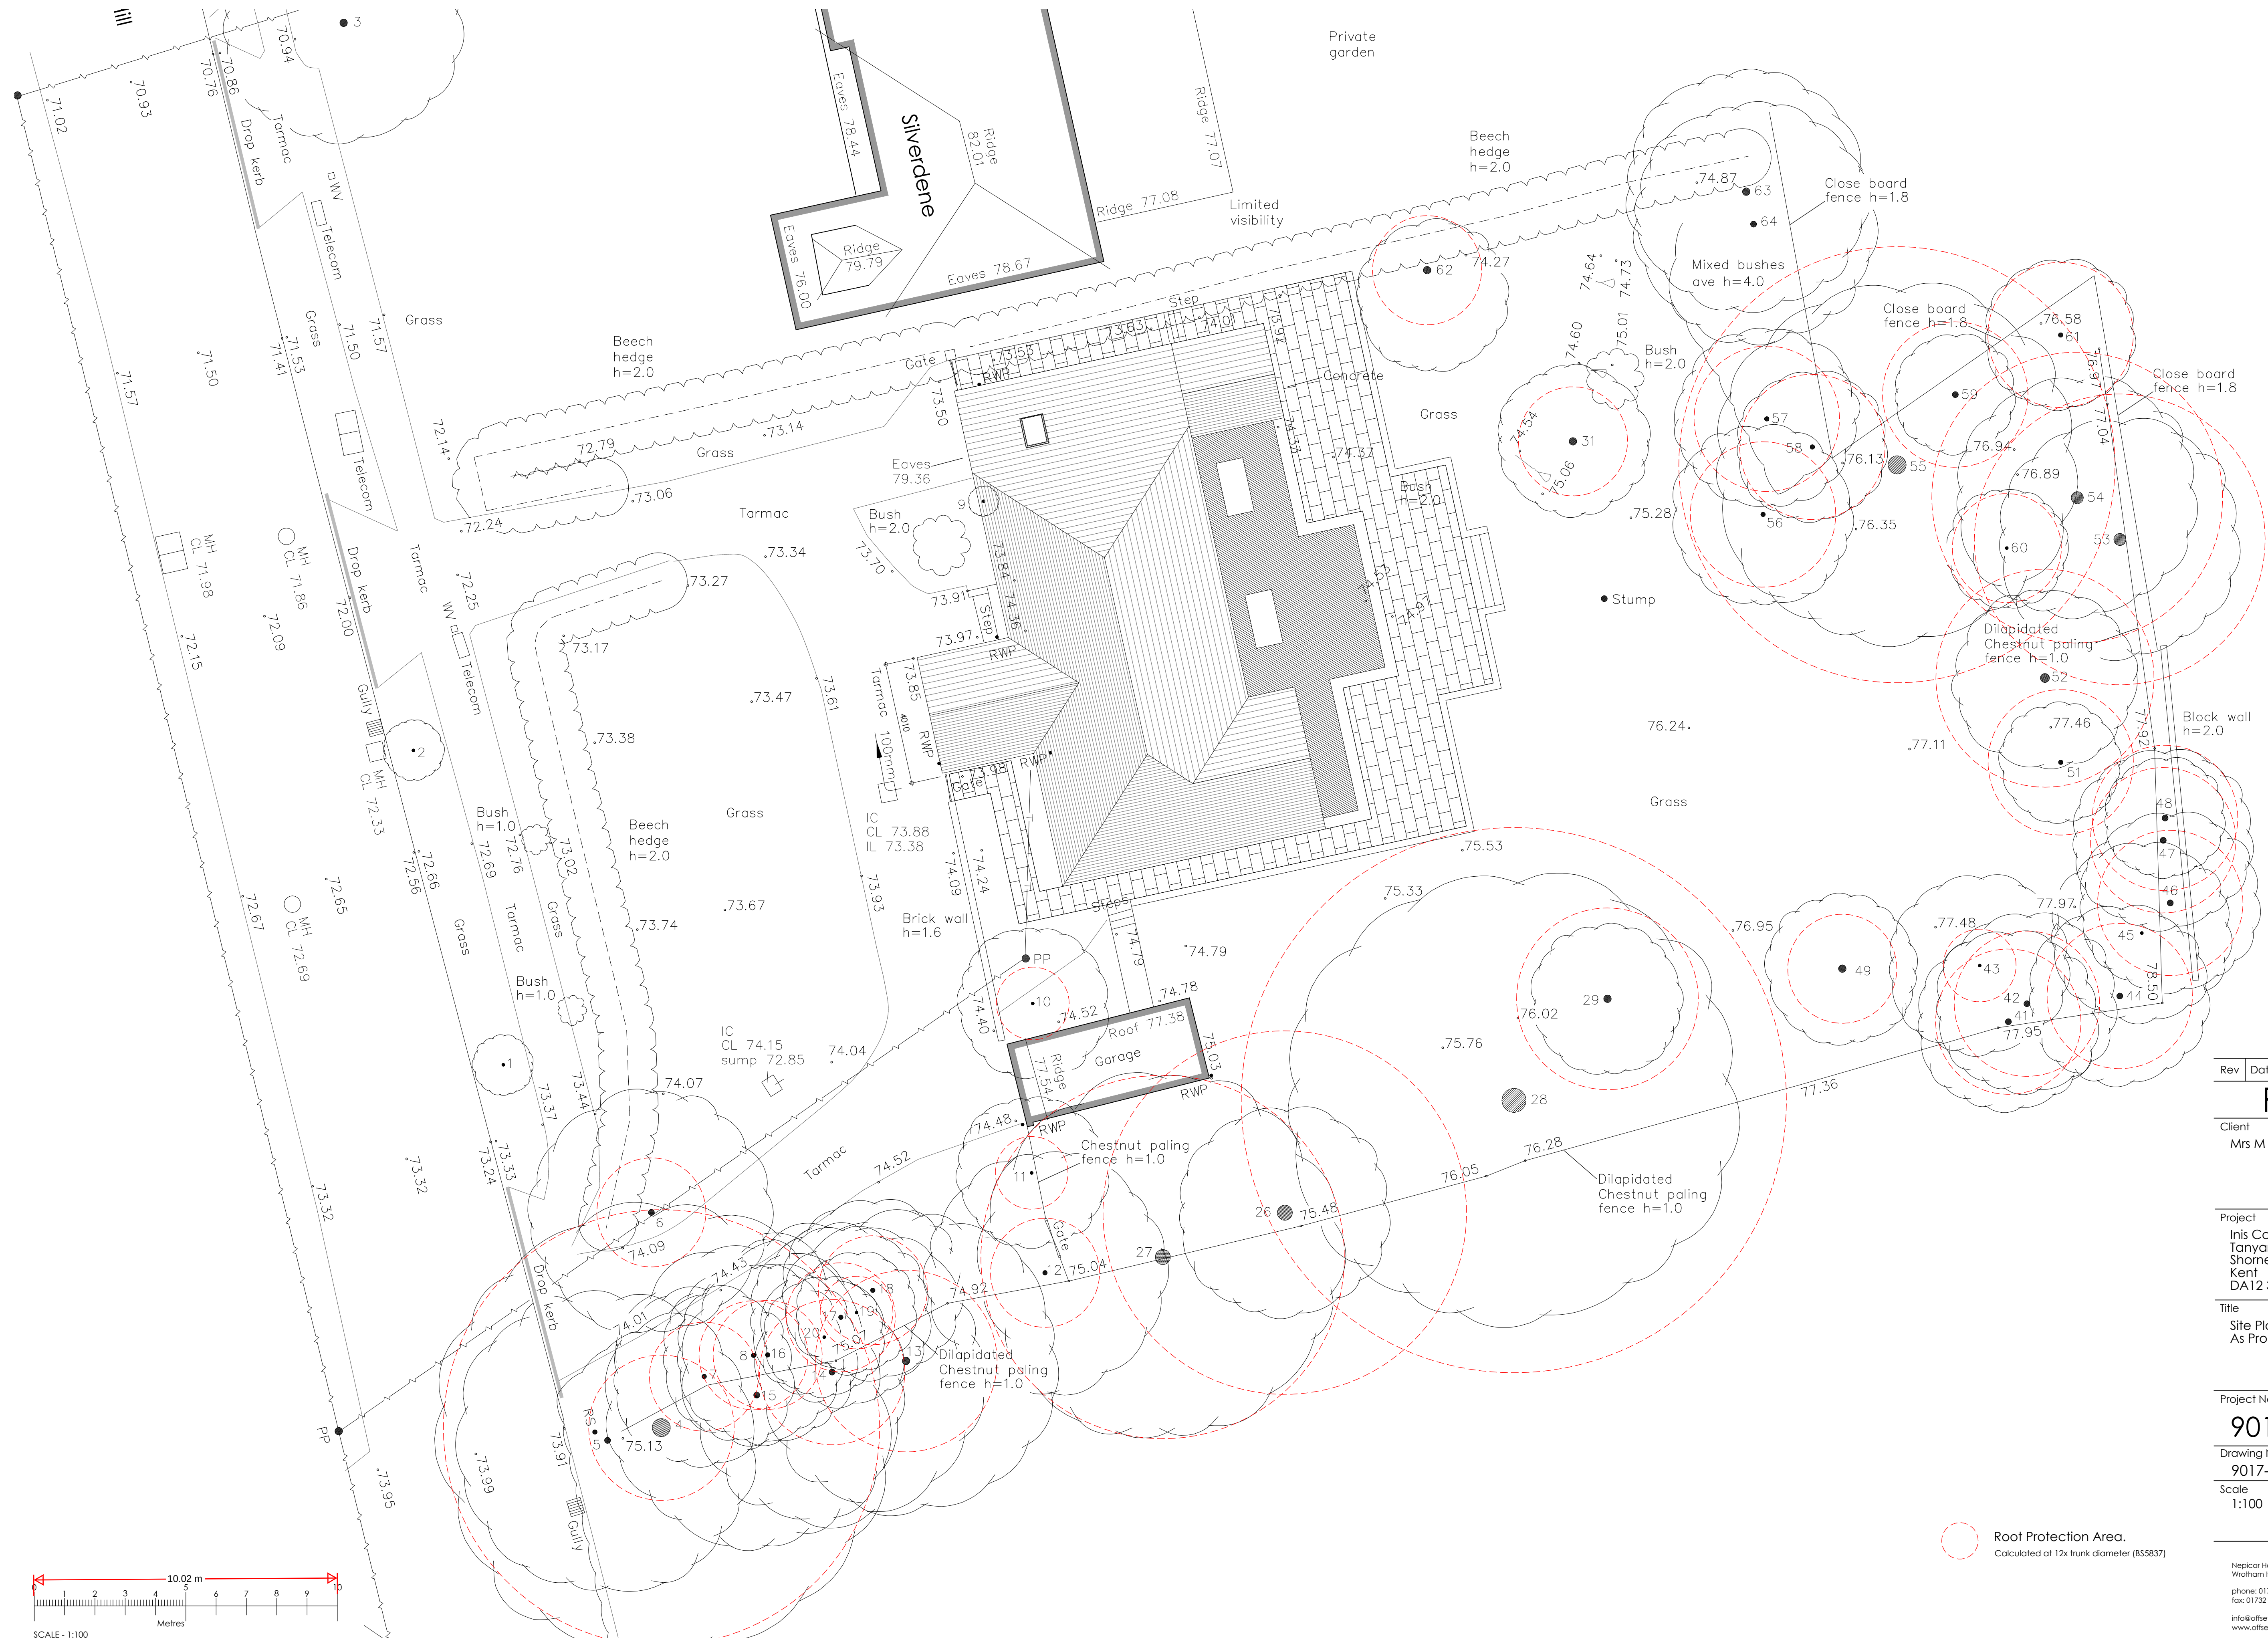

Rev	Date	Comments
-----	------	----------

PLANNING

Client
Mrs M Dornelles de Mello

Project
Inis Collite
Tanyard Hill
Shorne
Kent
DA12 3EN

Title
Site Plan
As Proposed

Project No.	Date
9017	March 2025
Drawing No.	Revision
9017-PD-004	
Scale	Drawn
1:100	DMW
	Check
	PH

Root Protection Area.
Calculated at 12x trunk diameter (BS5837)

Nepiclar House, London Road
Wrotham Heath, Kent, TN15 7RS
phone: 01732 753333
fax: 01732 753334
info@offsetarchitects.co.uk
www.offsetarchitects.co.uk

