


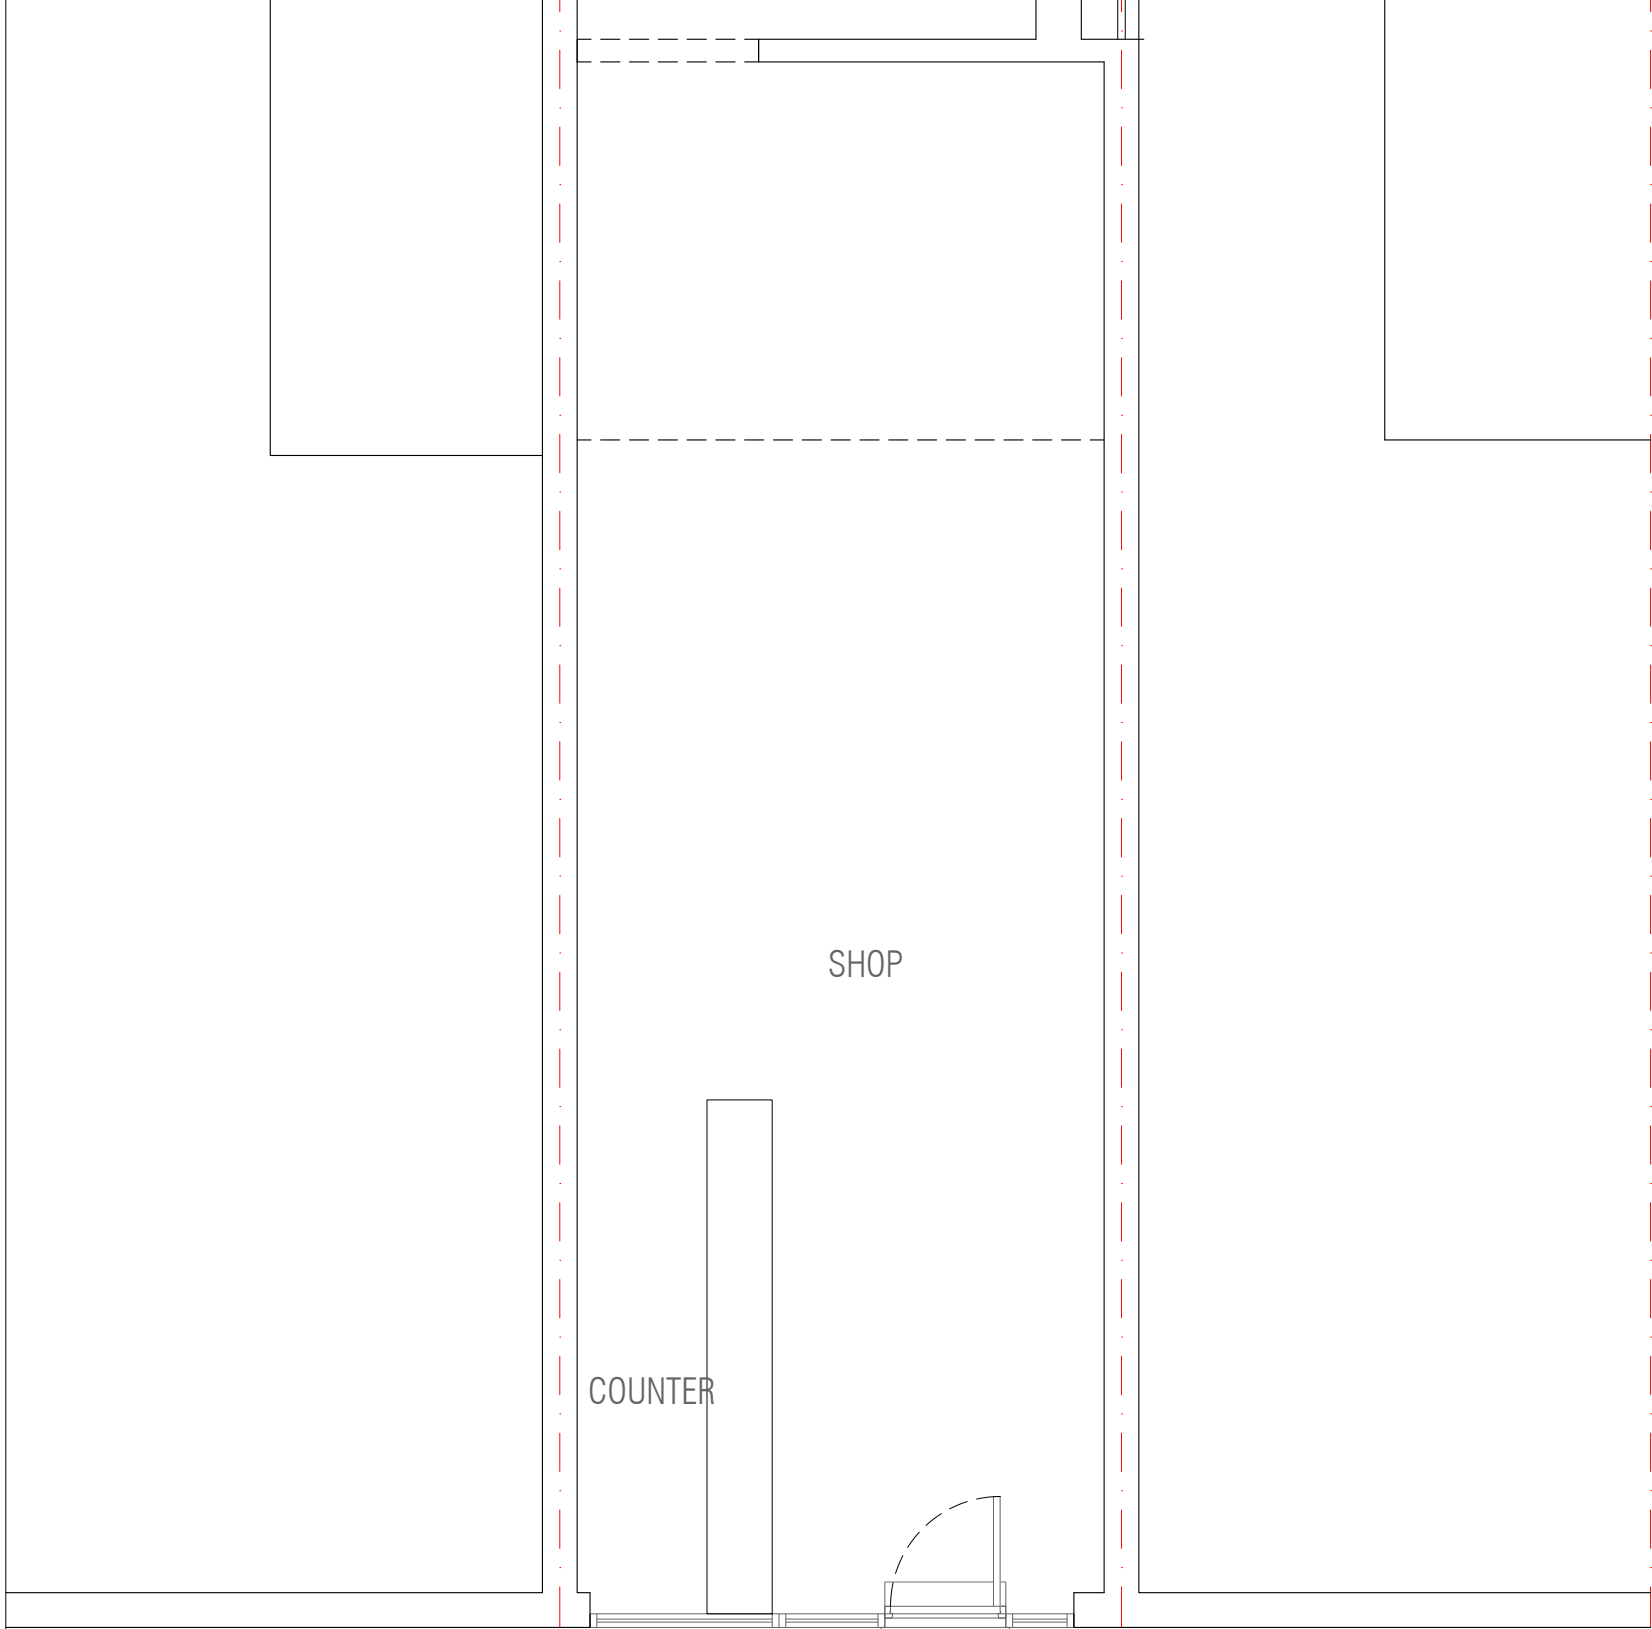
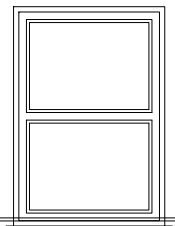


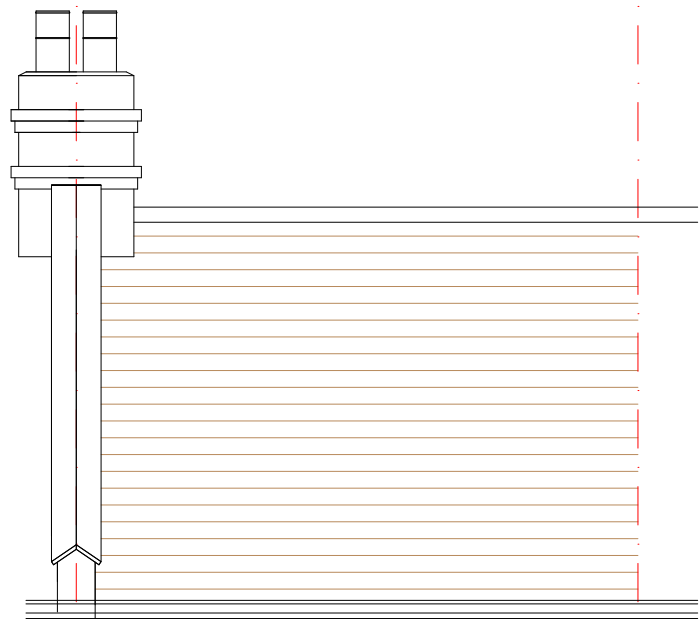

44

 

SR STORES

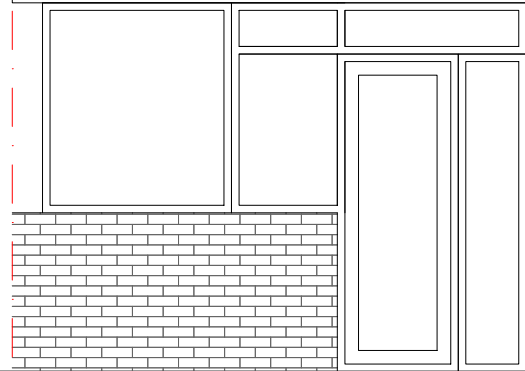

EXISTING FRONT ELEVATION

44

PERRY STREET

STUDIO RHL	Suite 130, 186 St Albans Road, Watford, Hertfordshire WD24 4AS telephone: 01923 590179 mobile: 0781 2508142 e-mail: hello@studiorhl.com	REVISION NO.	DATE	COMMENTS	CLIENT	SCALE	PROJECT	PROJECT NO.	DISCLAIMER
					44 Perry Street	1:50 @ A3	Proposed changes to shopfront at	RHL/834/24	© Copyright Studio RHL. This drawing is prepared solely for design and planning submission purposes. It is not intended or suitable for other Building Regulations or Construction purposes and should not be used for such. Report all discrepancies to Studio RHL immediately. All dimensions to be confirmed by the Contractor prior to commencement of the works.
					Northfleet, Gravesend		Northfleet, Gravesend		
					DA11 8RE		DA11 8RE		
						DATE	DRAWING TITLE	DRAWING NO.	
						October 2024	Existing Ground floor plan and Front elevation	PL-003	