



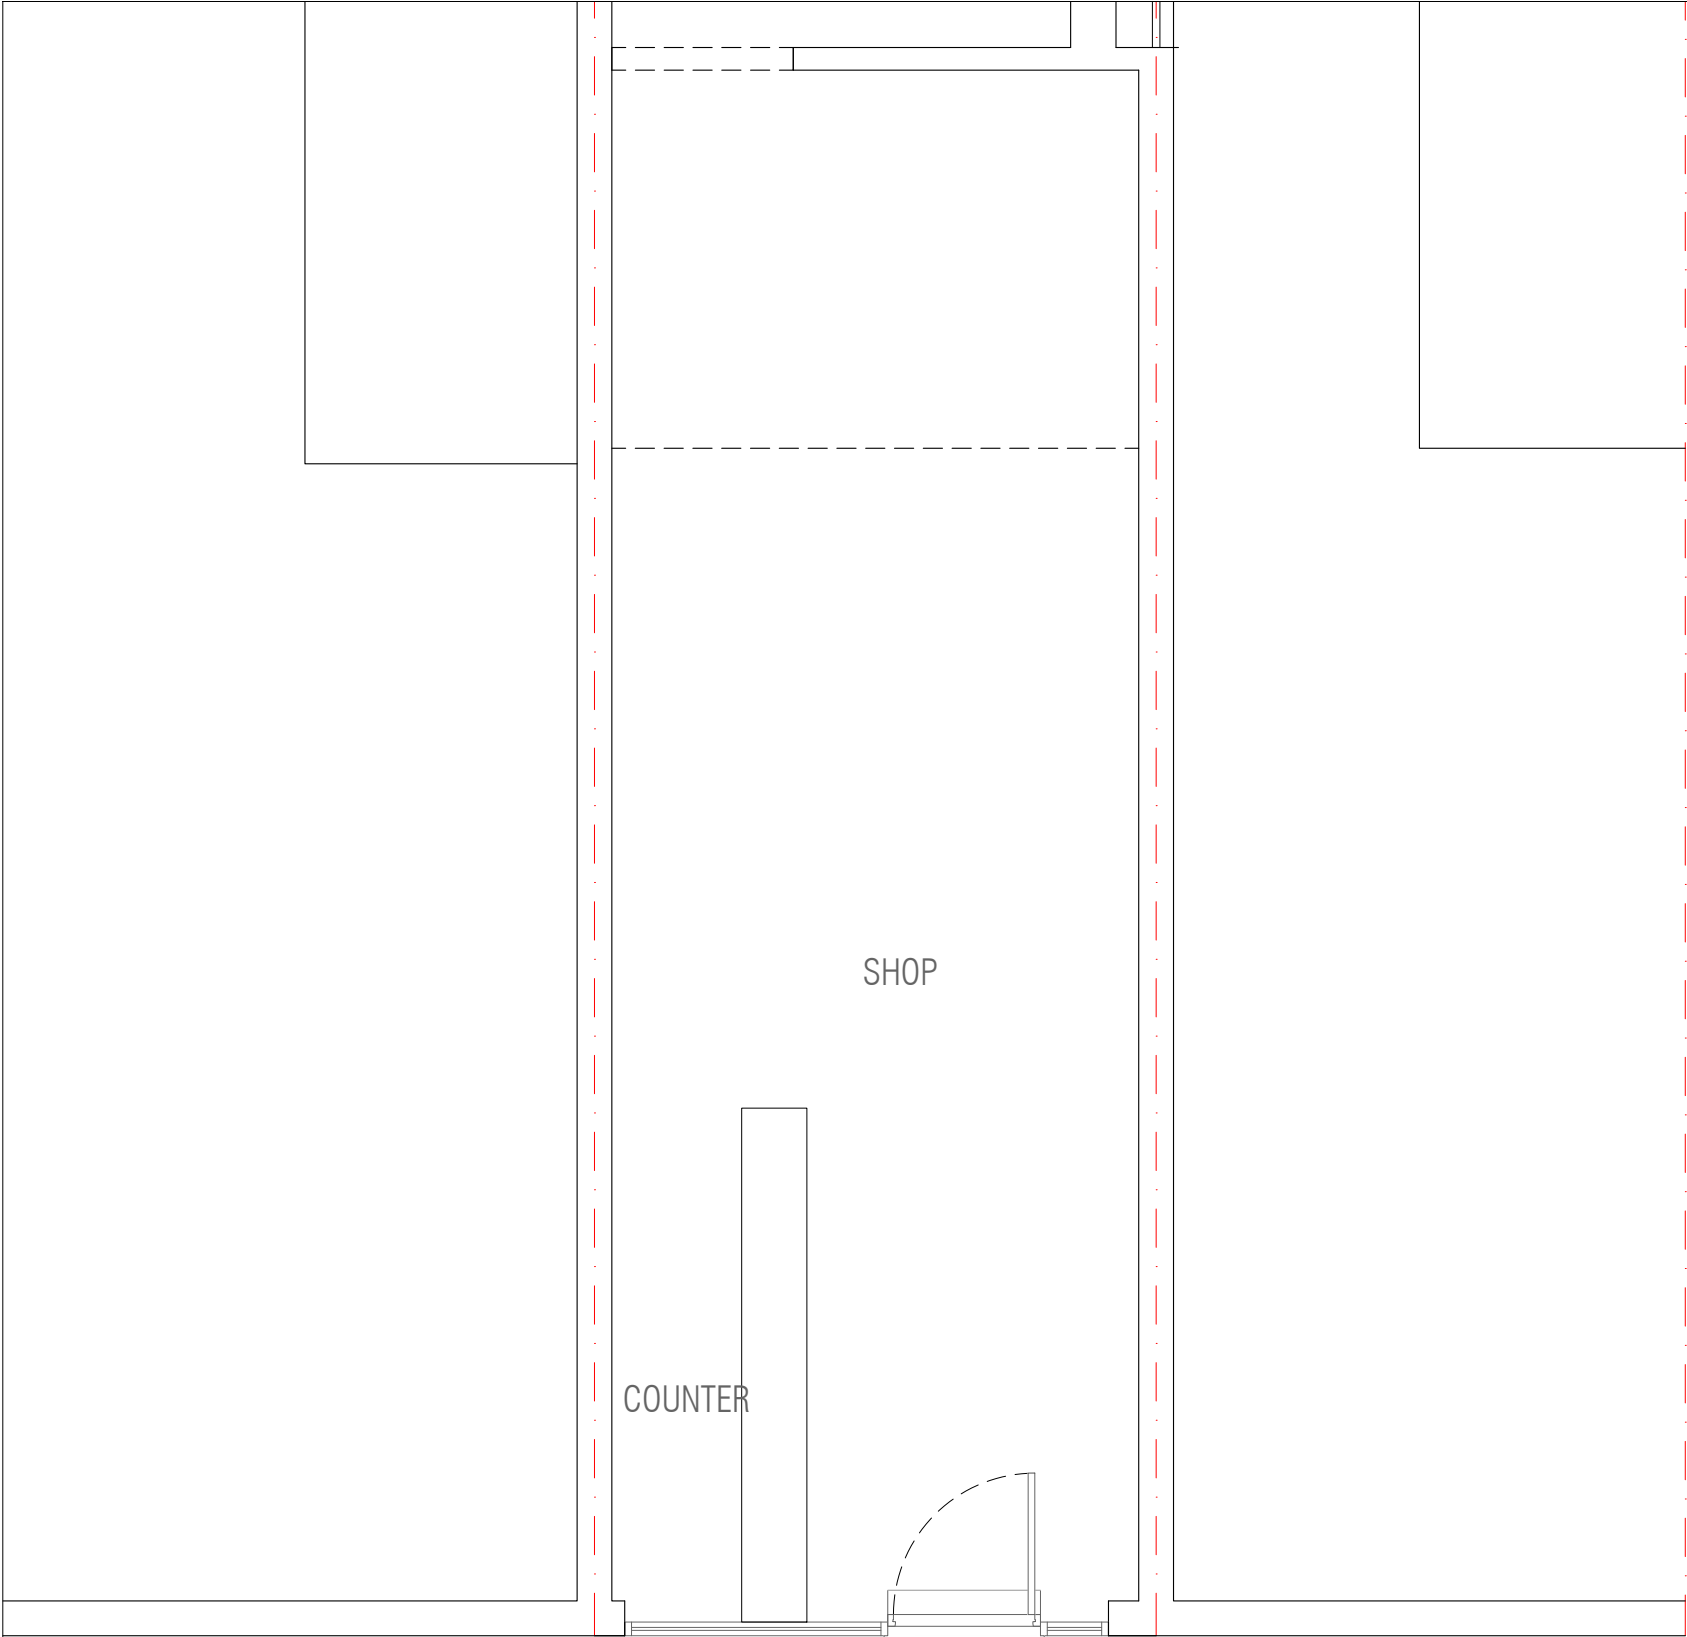

44

 

1. New shopfront single glazed Comar units

PERRY STREET

STUDIO
RHL

Suite 130, 186 St Albans Road, Watford, Hertfordshire
WD24 4AS

telephone: 01923 590179
mobile: 0781 2508142
e-mail: hello@studiorhl.com

REVISION NO.	DATE	COMMENTS

CLIENT
44 Perry Street
Northfleet, Gravesend
DA11 8RE

SCALE
1:50 @ A3

DATE
October 2024

PROJECT
Proposed changes to shopfront at
44 Perry Street
Northfleet, Gravesend
DA11 8RE

DRAWING TITLE
Proposed Ground floor plan and Front elevation

PROJECT NO.
RHL/834/24

DRAWING NO.
PL-004

DISCLAIMER
© Copyright Studio RHL.
This drawing is prepared solely for design and planning submission purposes.
It is not intended or suitable for other Building Regulations or Construction purposes and should not be used for such.
Report all discrepancies to Studio RHL immediately.
All dimensions to be confirmed by the Contractor prior to commencement of the works.