




KEY  
-INDICATES DEMOLITIONS / TO BE REMOVED

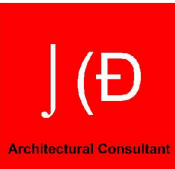

JCD Architectural Consultant  
20 Admirals Walk,  
Chatham, Kent.  
ME5 8NL.  
TEL: 07946608141  
WED: www.jcd-ac.co.uk  
EMAIL: jcd-ac@outlook.com

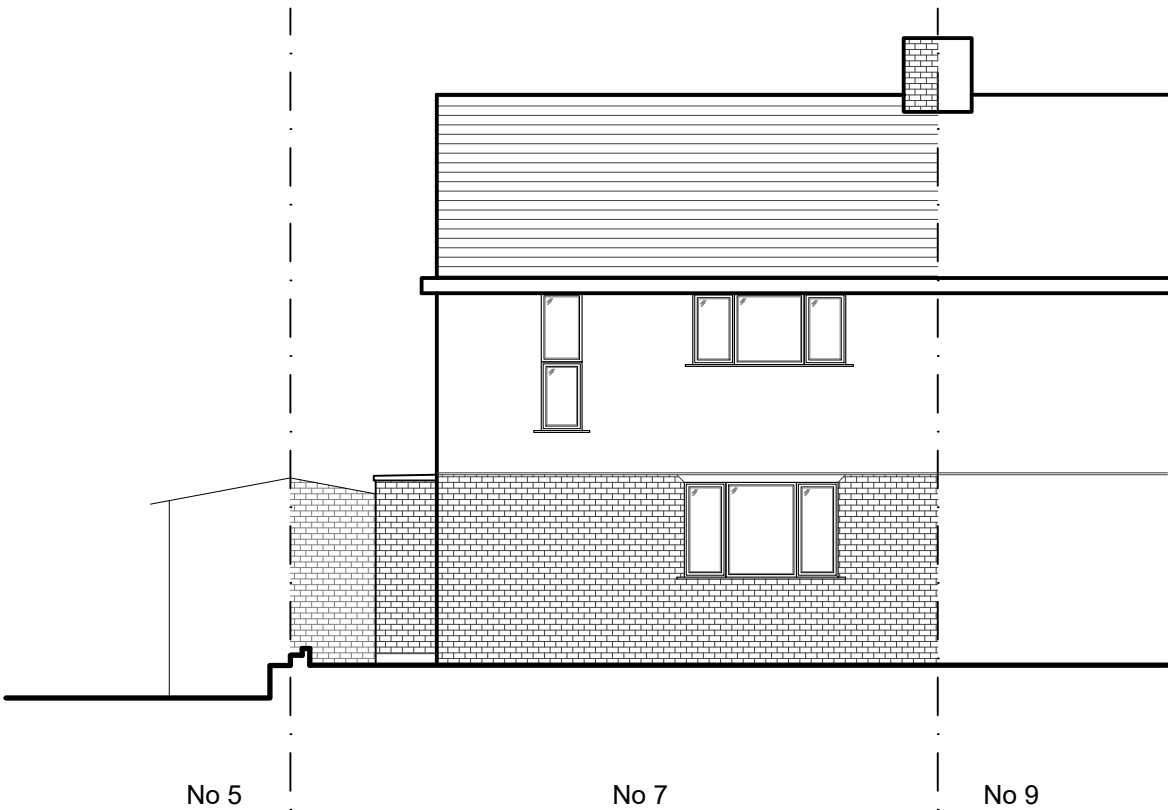

1 EXISTING FRONT (WEST) ELEVATION  
ELEVATION VIEW Scale 1:100

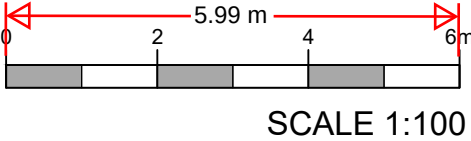

| REV. | DATE | REV. BY |
|------|------|---------|
|------|------|---------|

COPYRIGHT JCD Architectural Consultant

- ALL DIMENSIONS TO BE VERIFIED ON SITE BY THE CONTRACTOR PRIOR TO COMMENCEMENT OF ANY SHOP DRAWINGS OR SITE WORK.
- ANY DISCREPANCY FOUND BETWEEN THIS DRAWING AND ANY OTHER DOCUMENT MUST BE REPORTED IMMEDIATELY TO THE DESIGNERS.
- REMOVE THIS DRAWING FROM CURRENCY WHEN A REVISED DRAWING IS ISSUED.
- THIS DOCUMENT REMAINS OUR EXCLUSIVE PROPERTY IT SHALL NOT BE REPRODUCED NOR COMMUNICATED TO THIRD PARTIES WITHOUT MY WRITTEN CONSENT.
- THE COPYRIGHT OF THIS DRAWING AND DESIGN IS VESTED IN THE DESIGNERS.

Client:  
Mihai Ciobanu

Project:  
7 St Chad's Drive  
Gravesend  
Kent  
DA12 4EL

Title:  
Existing Front Elevation

|                            |                    |                |
|----------------------------|--------------------|----------------|
| AUTHOR<br>JC               | DATE<br>02 01 2024 | APPROVED<br>JC |
| SCALES<br>1:100 @ A3       | READ WITH<br>-     |                |
| DRAWING No.<br>23147       | (01) 003           | -              |
| Project No.                | Series No.         | DWG No.        |
| DRAWING STATUS<br>PLANNING |                    |                |