




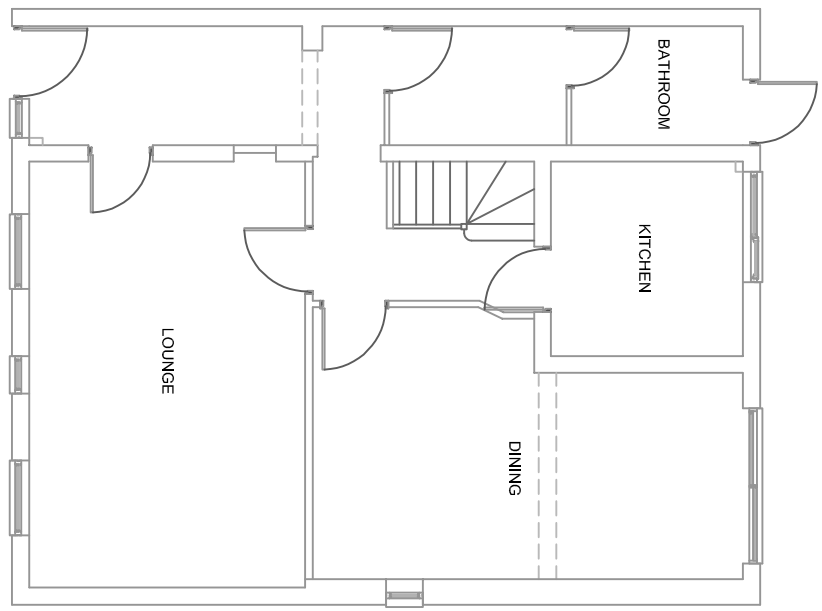


EXISTING GROUND
FLOOR PLAN

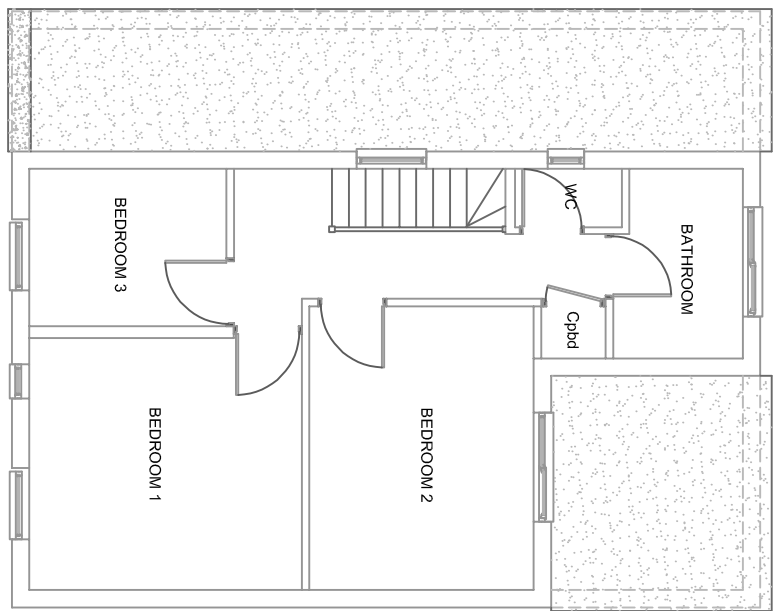


EXISTING FIRST
FLOOR PLAN

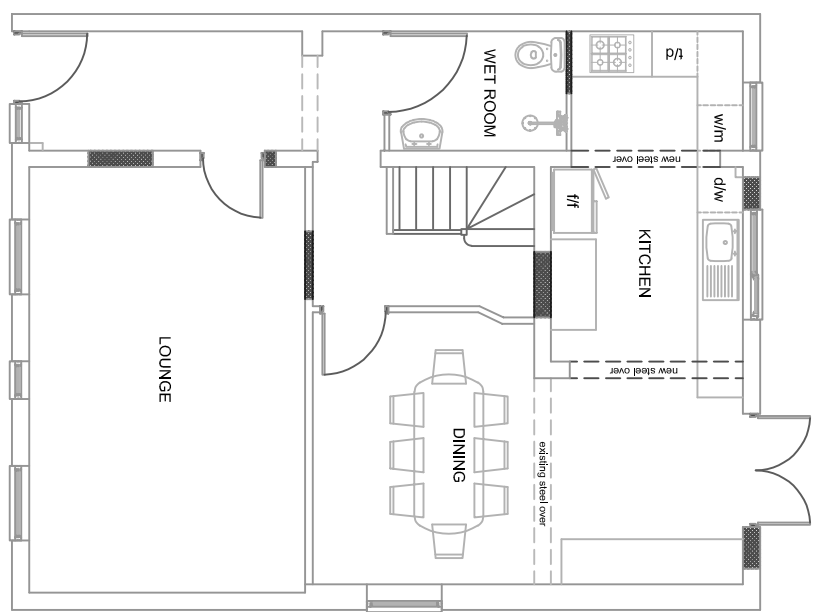


PROPOSED GROUND
FLOOR PLAN

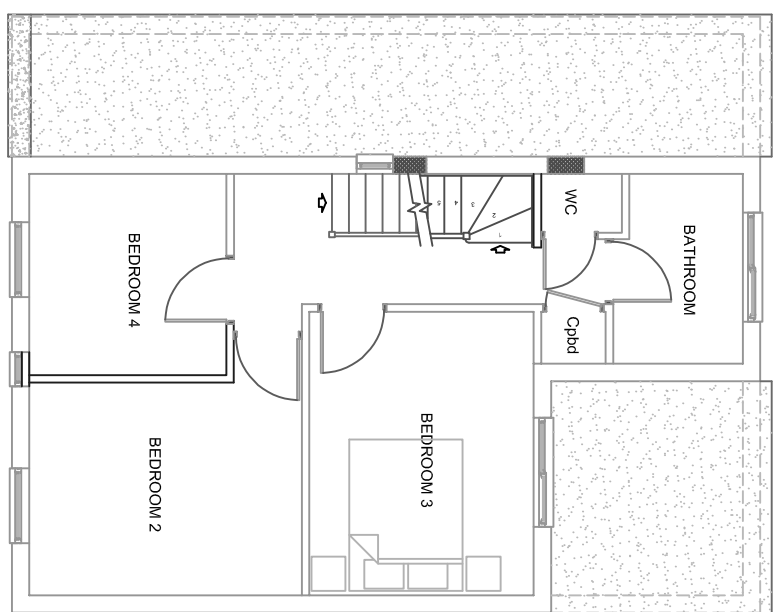


PROPOSED FIRST
FLOOR PLAN

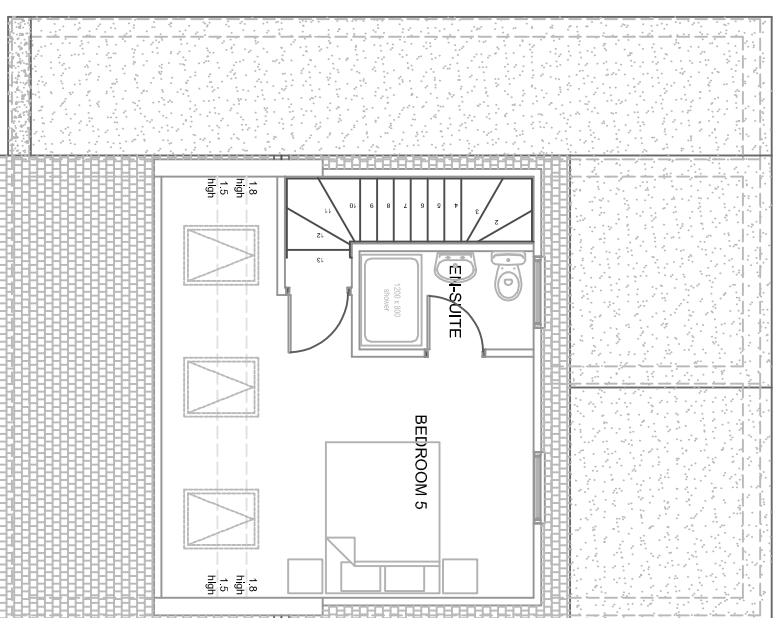


PROPOSED SECOND
FLOOR PLAN

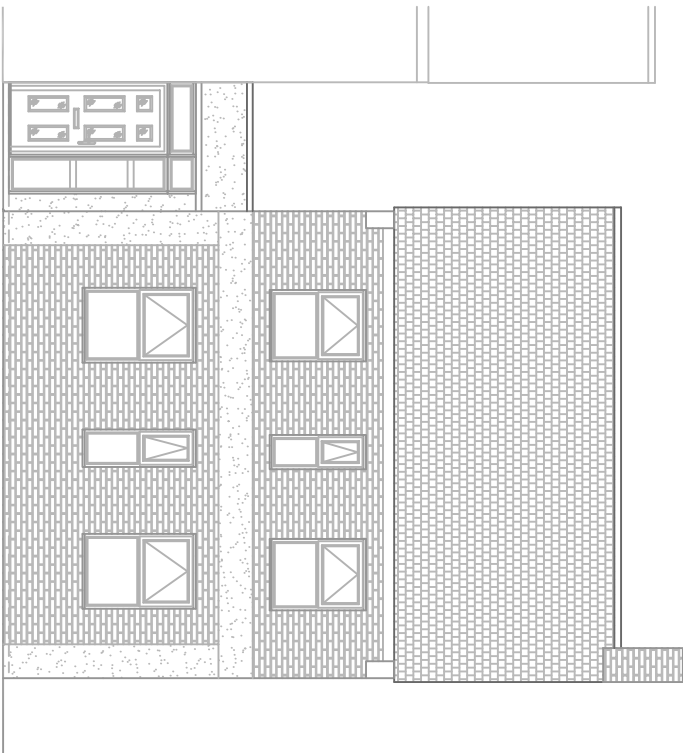


EXISTING FRONT ELEVATION

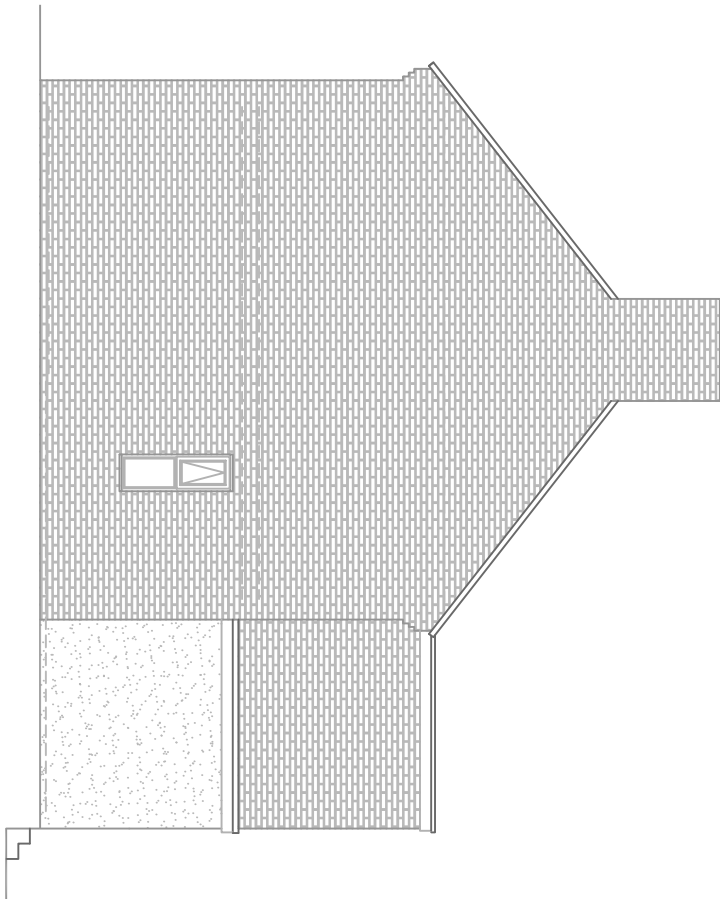


EXISTING NORTH EAST FACING
SIDE ELEVATION

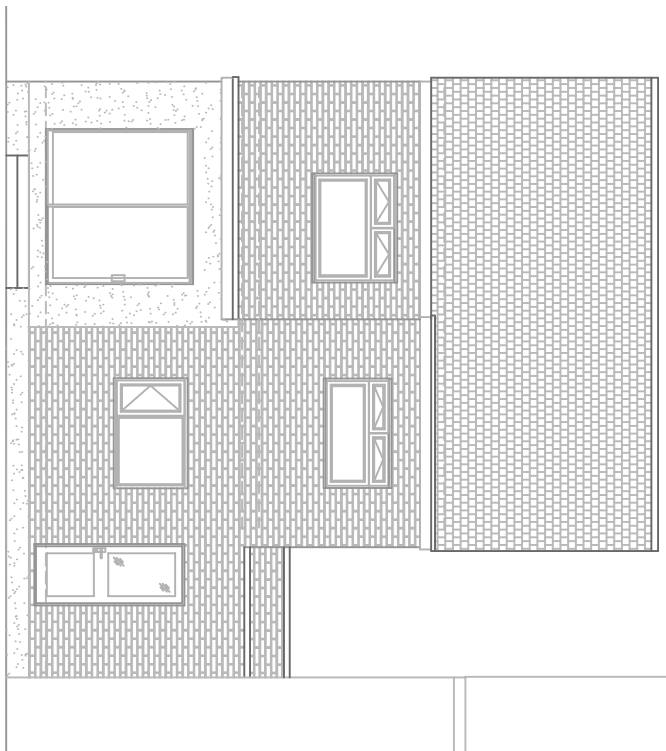


PROPOSED REAR ELEVATION

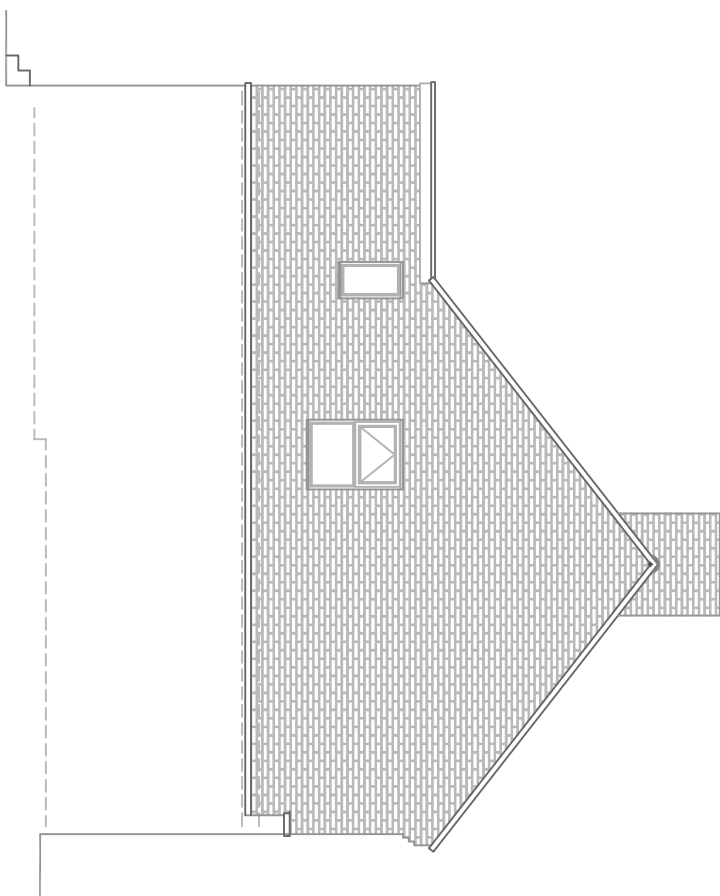


EXISTING SOUTH WEST FACING
SIDE ELEVATION

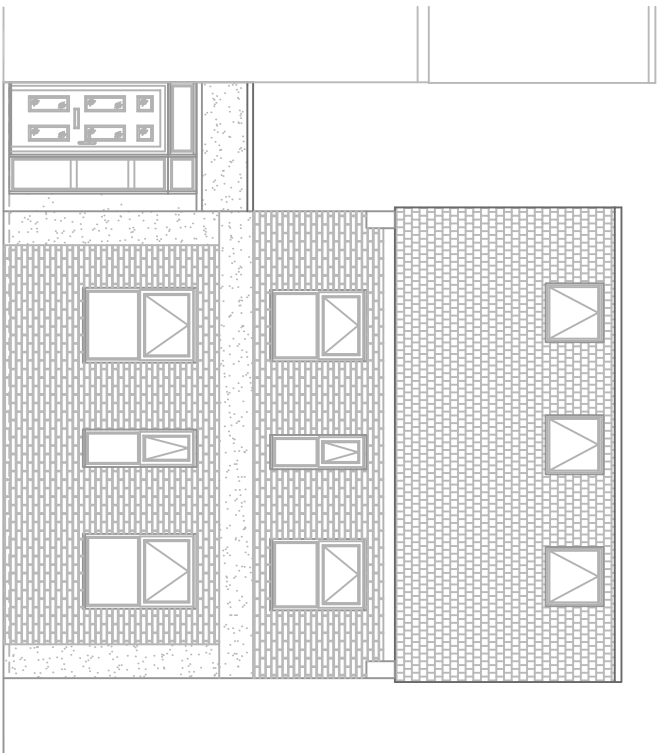


PROPOSED FRONT ELEVATION

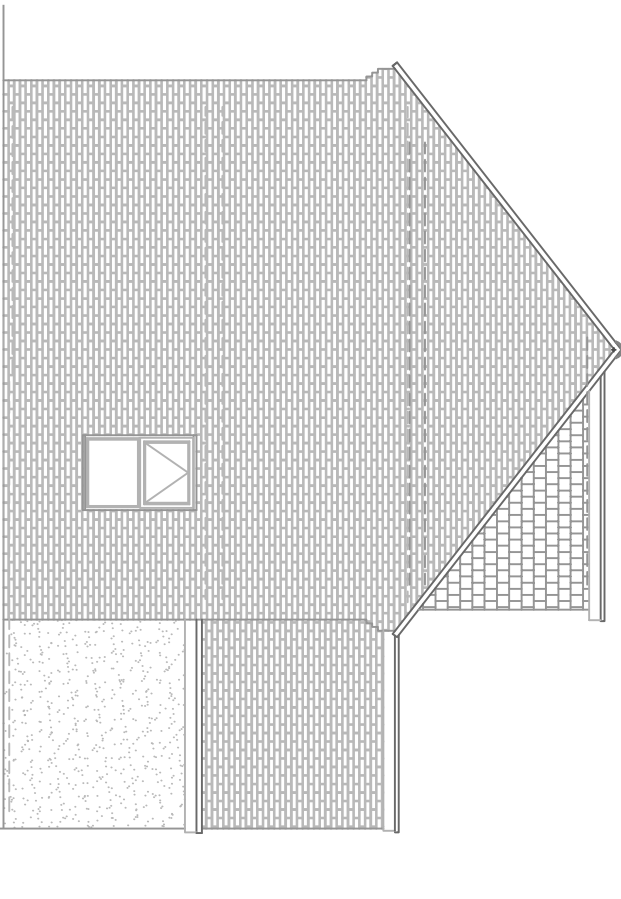


PROPOSED NORTH EAST FACING
SIDE ELEVATION

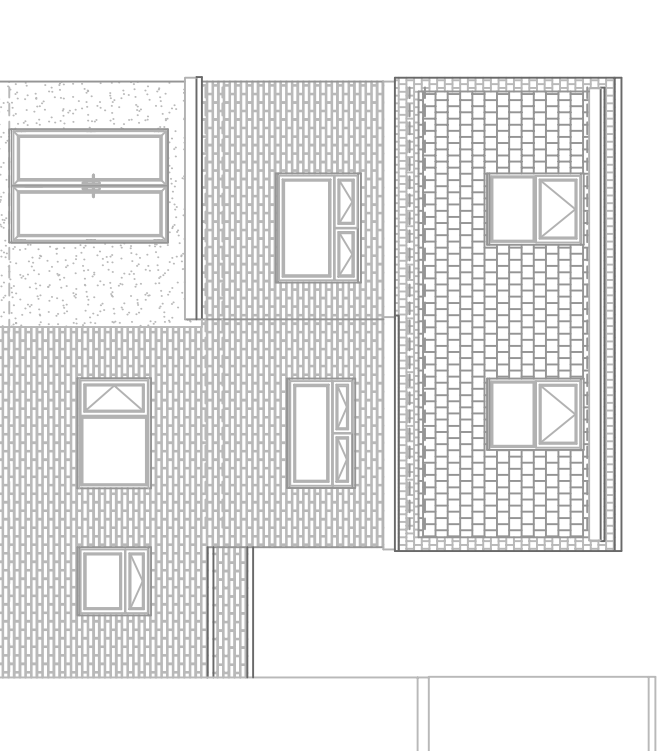



PROPOSED REAR ELEVATION

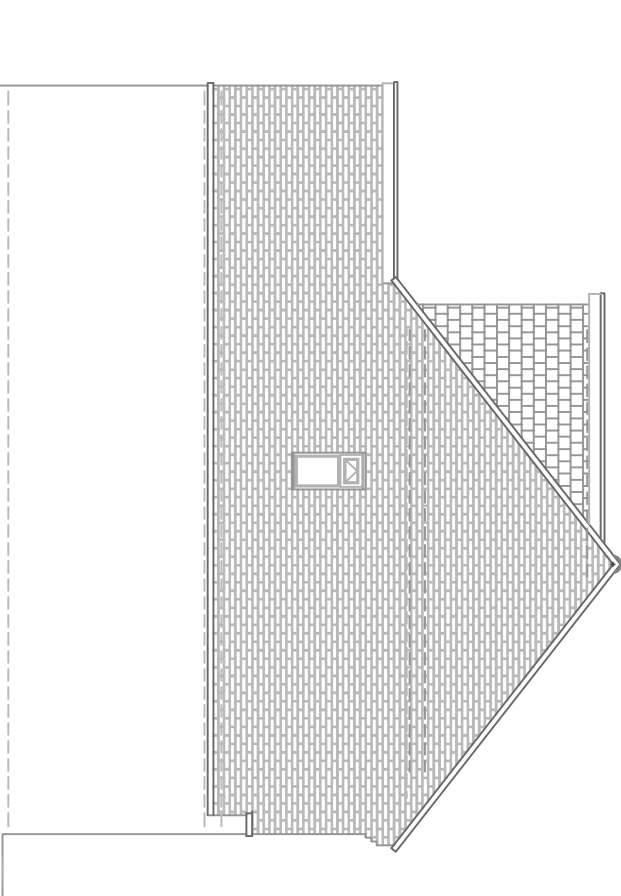


PROPOSED SOUTH WEST FACING
SIDE ELEVATION

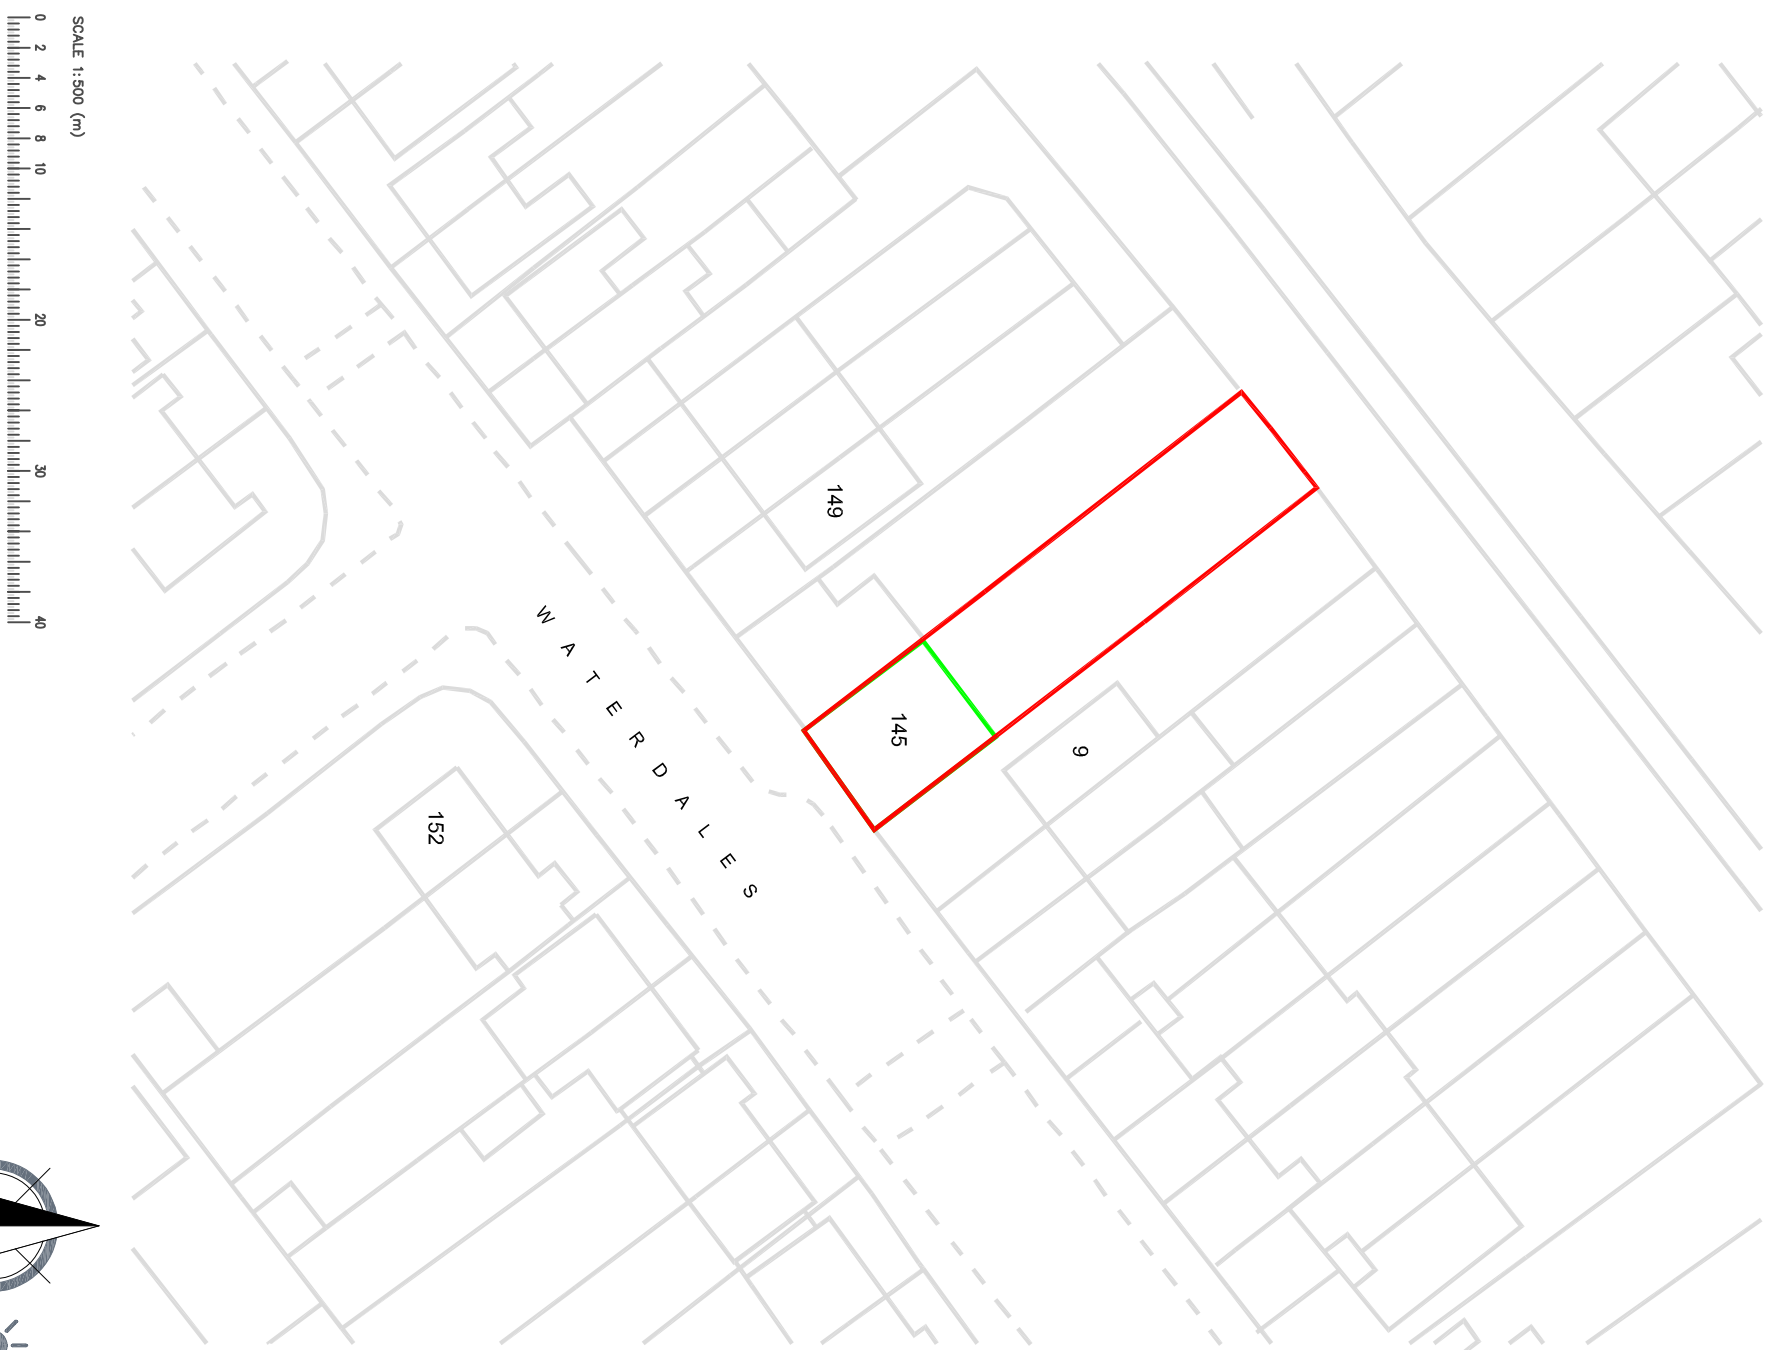

PROPOSED BLOCK PLAN
SCALE = 1:500

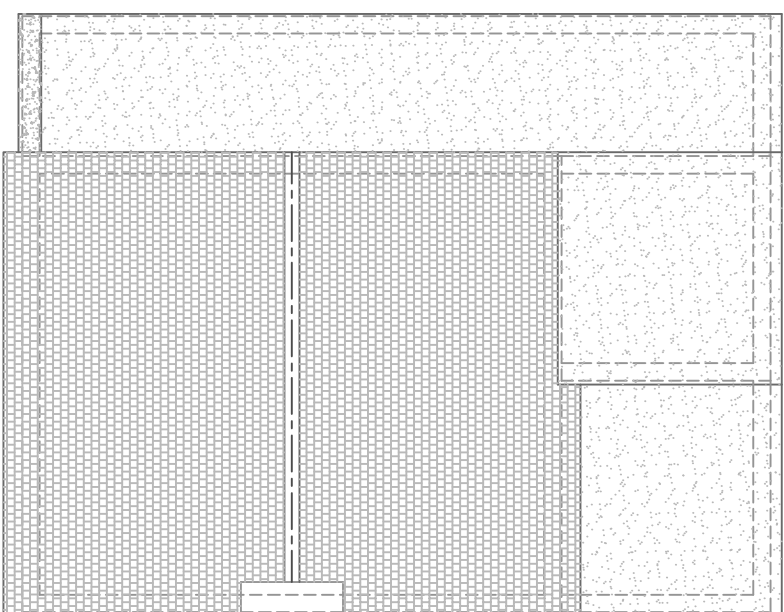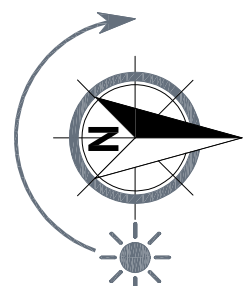

EXISTING ROOF PLAN

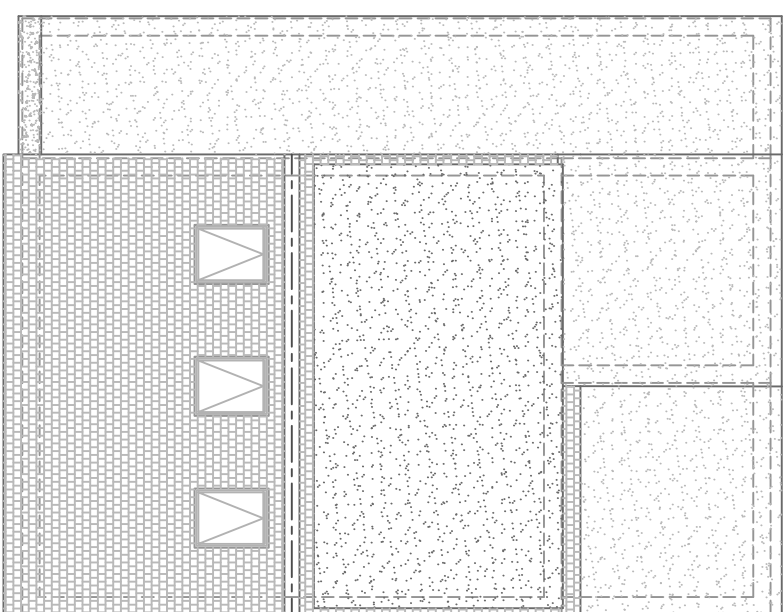

PROPOSED ROOF PLAN

REV	DATE	REVISION
A	Aug 2022	ISSUED FOR DISCUSSION & APPROVAL BY CLIENT
B	Sep 2022	ROOF LIGHTS ADDED TO FRONT ROOF FITCH

CLIENT
Sheila Goddard
145 Waterdales
Northfleet
Kent DA11 8HY

TITLE
Proposed loft conversion and internal alterations at
145 Waterdales
Northfleet
Kent DA11 8HY

EXISTING & PROPOSED PLANS & ELEVATIONS

Kemper Draughting Services
ARCHITECTURAL DIVISION

LABC
LABOURERS' AND BUILDERS' CENTRAL COUNCIL

DRAWN: JTCOS

CHECKED: -

SHEET SIZE: A1

SCALE: 1:100 at A1

DATE: August 2022

© Copyright of this drawing is owned by Kemper Draughting Services Ltd. No part of this drawing may be reproduced without the written permission of Kemper Draughting Services Ltd.

Sheet 1 of 1 Issue:

7456-PD-01

B

PLAN APPROVED
Planning Ref:
Building Regulations Ref: -