





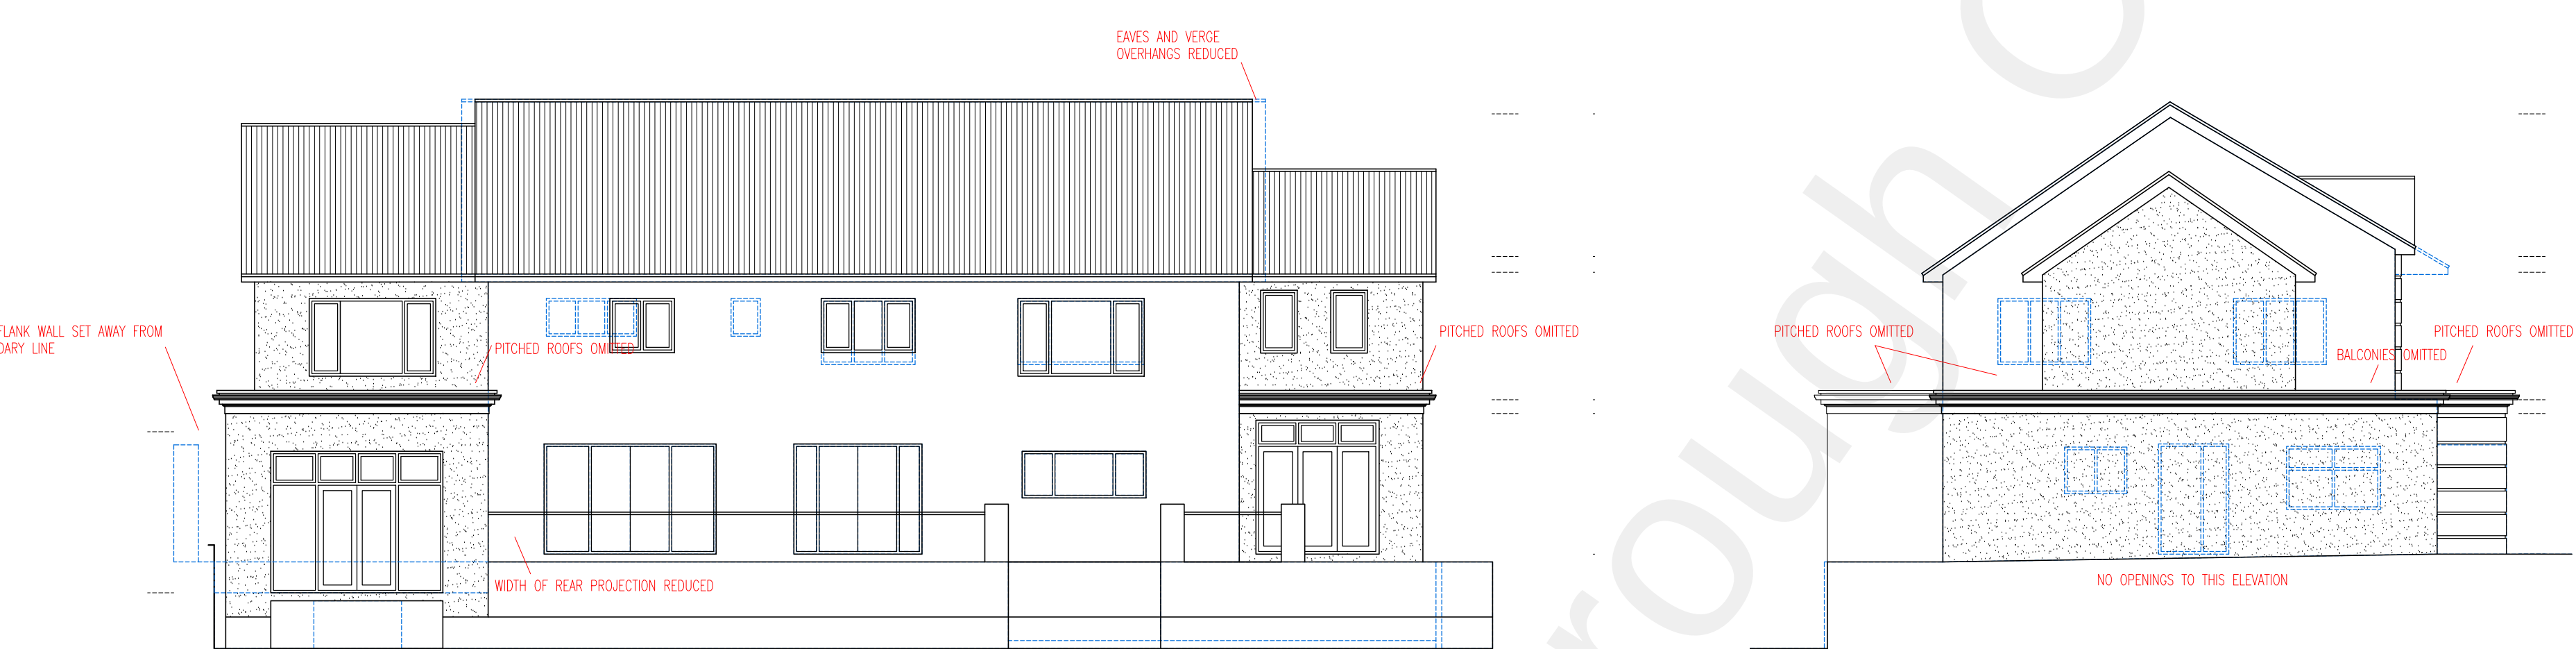


rear elevation

1/4 side elevation

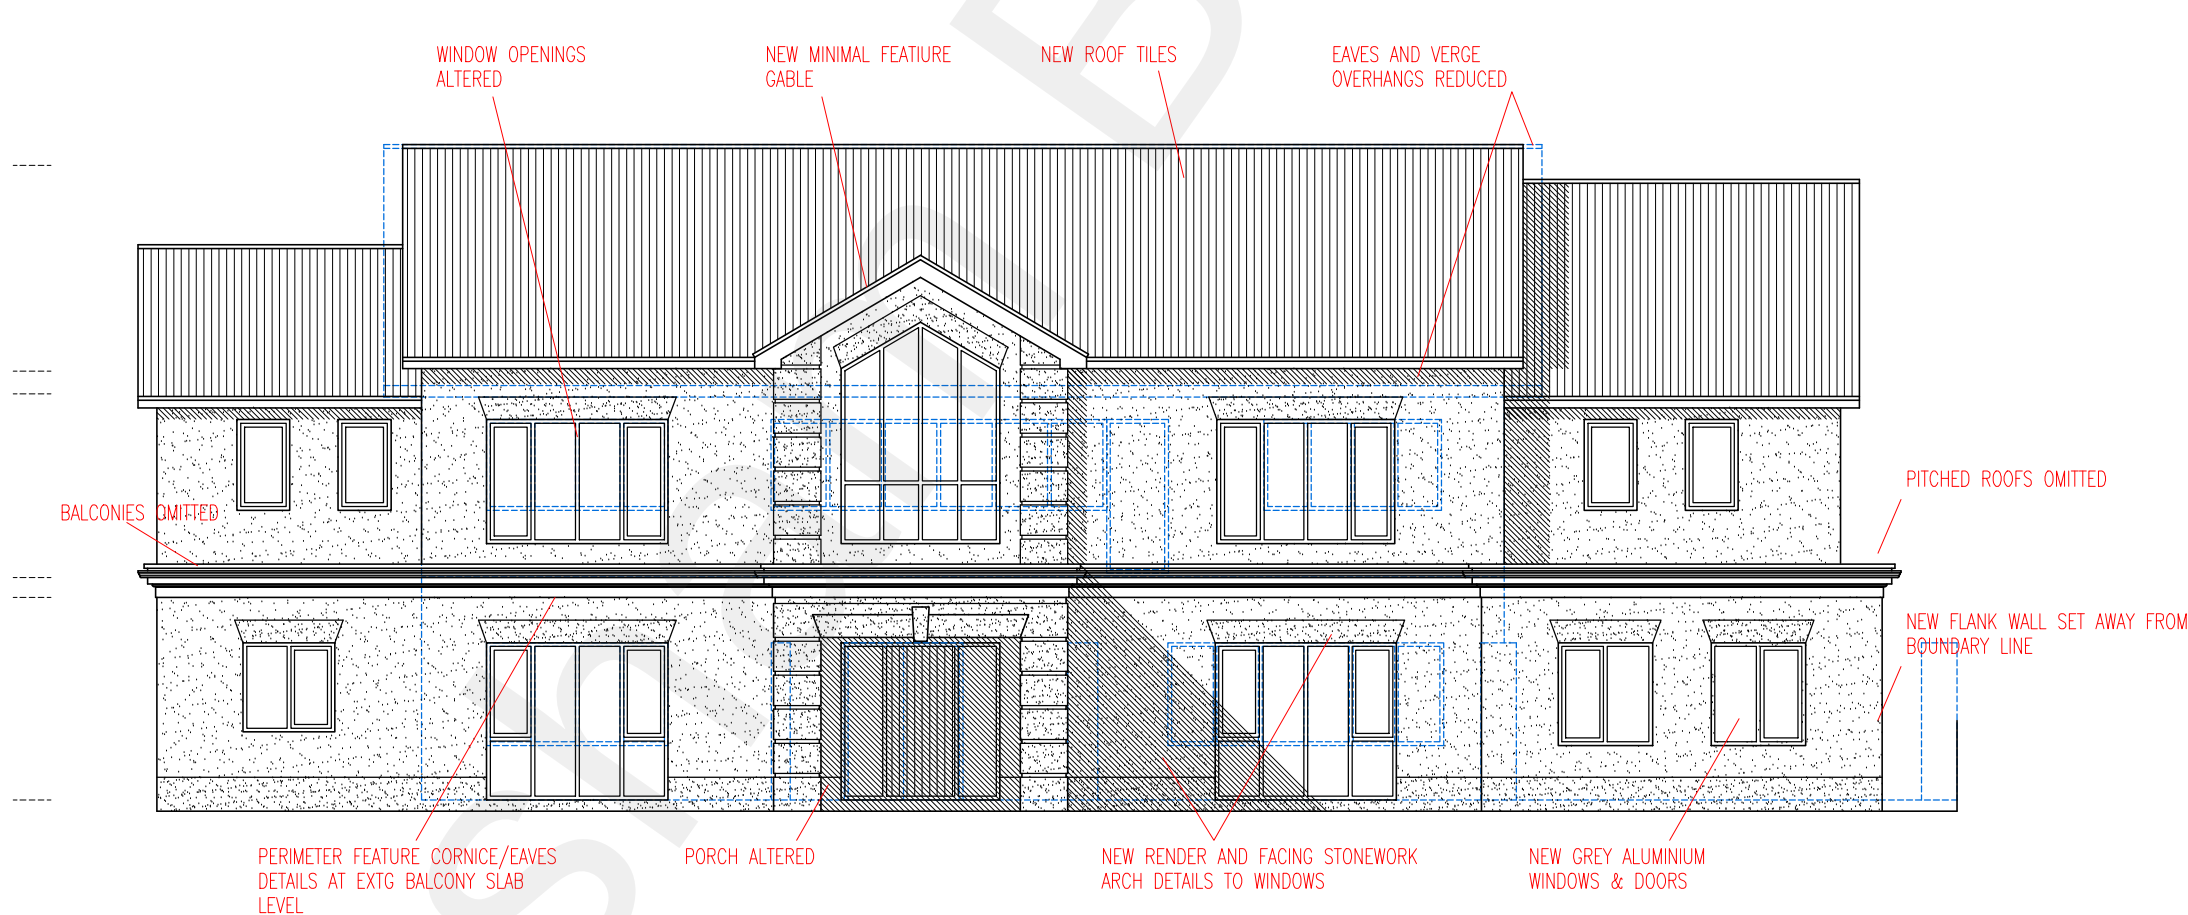

front elevation

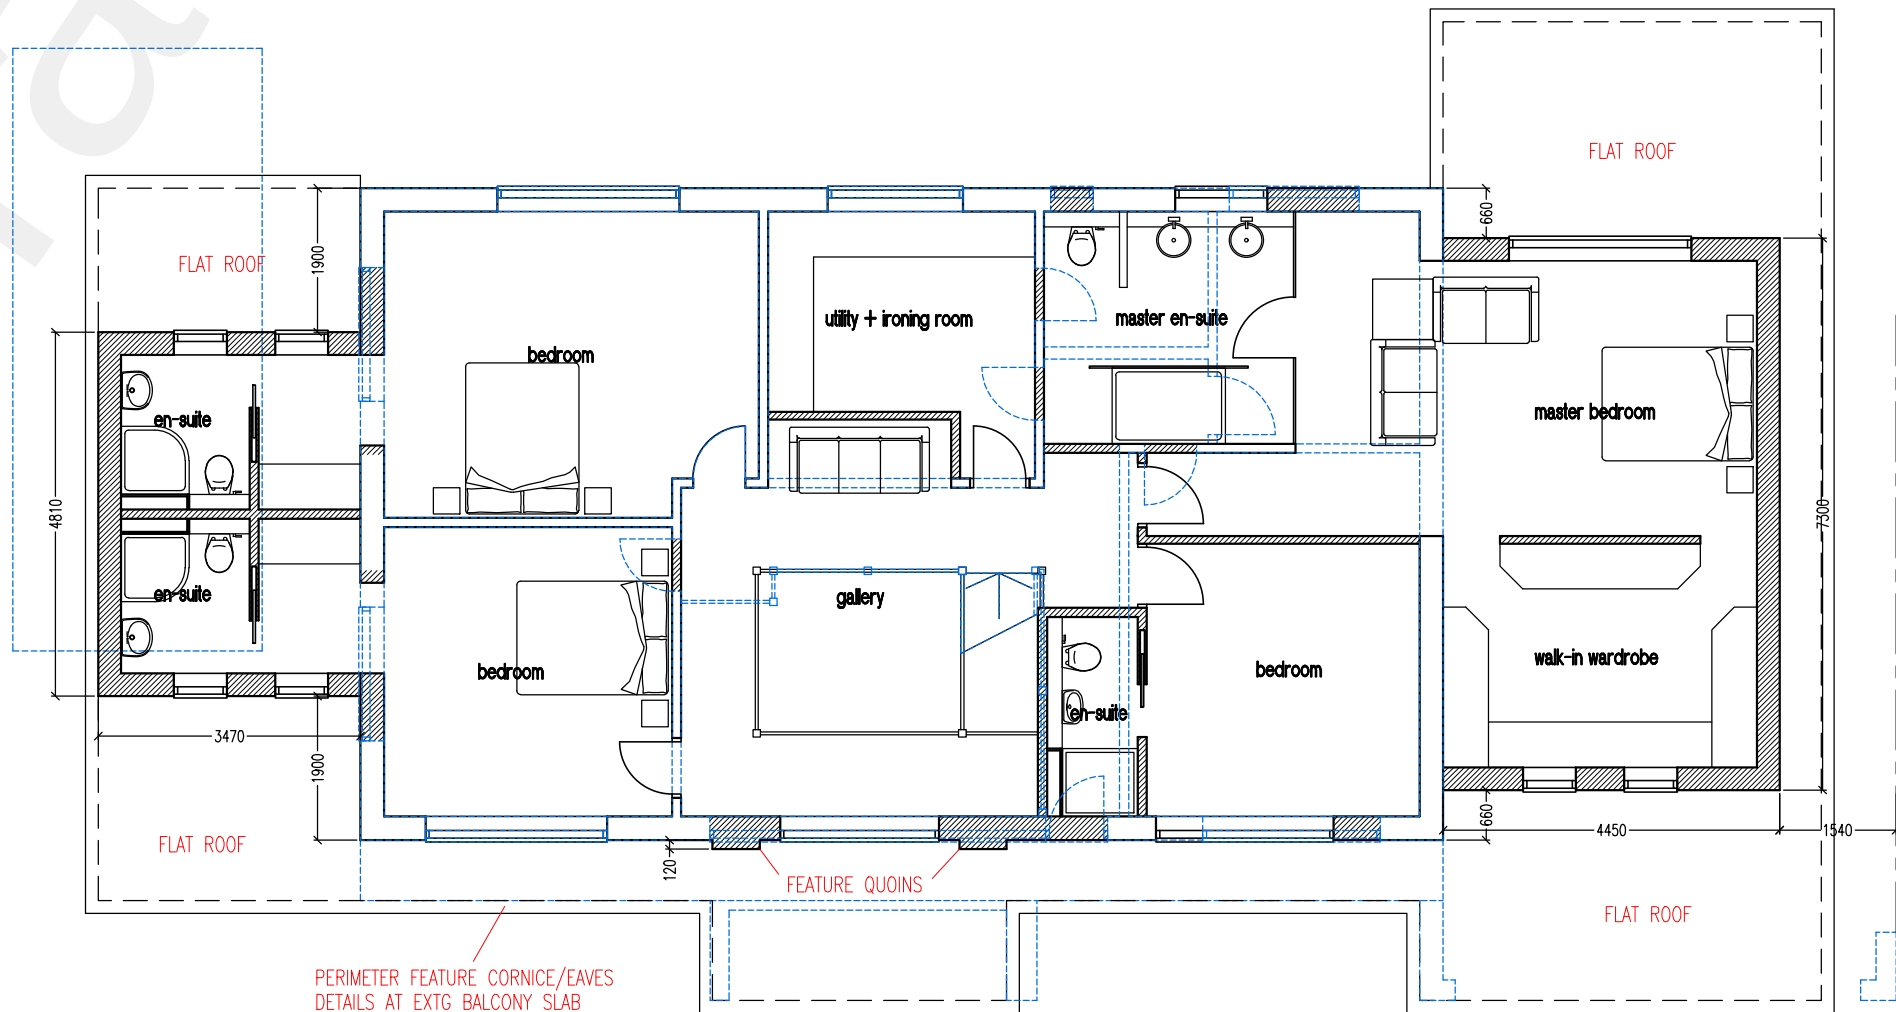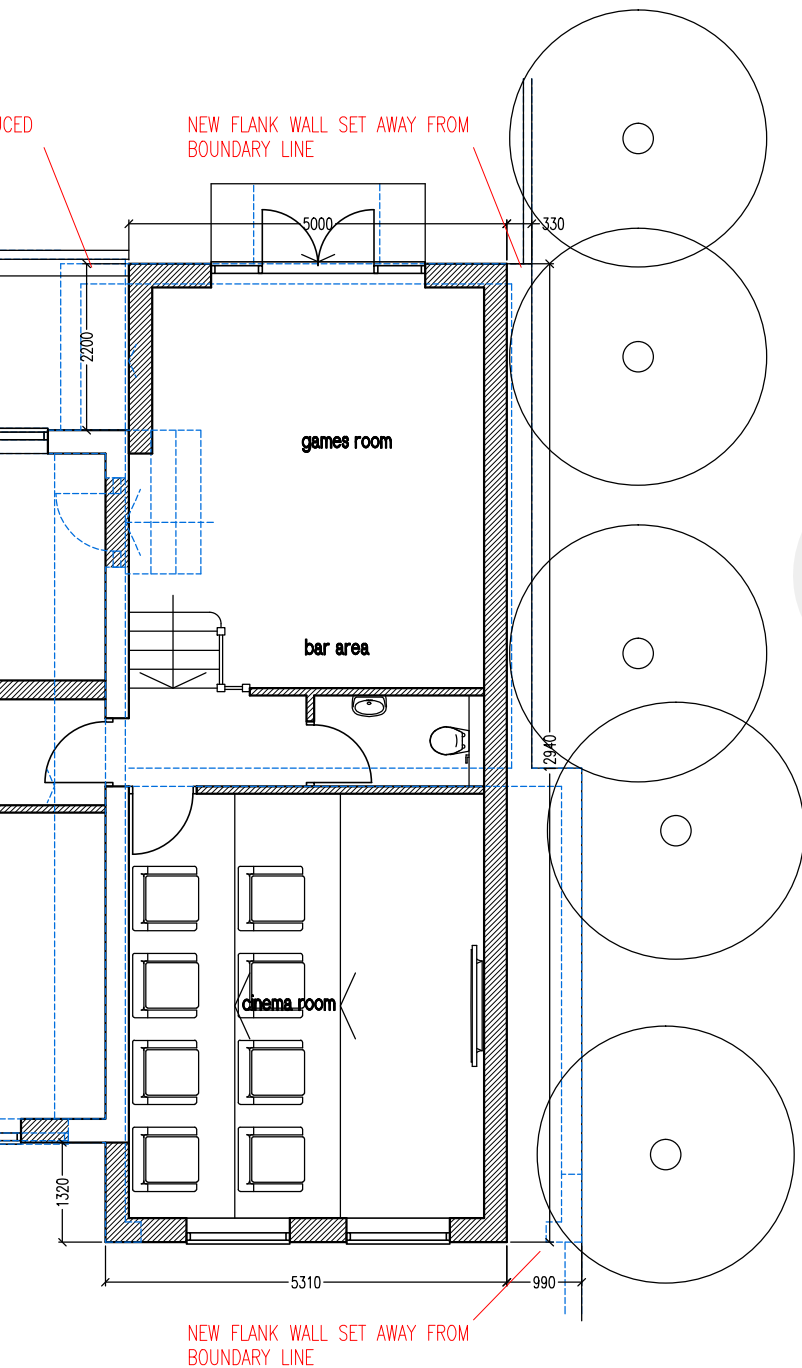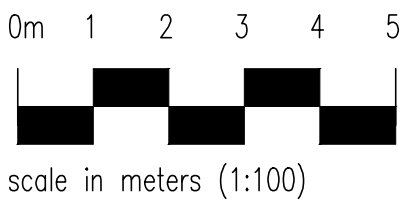

first floor

COPYRIGHT RESERVED
NO PART OF THIS DRAWING
ALL DIMENSIONS TO BE CHECKED BY CONTRACTOR ON SITE.
SUPERVISOR TO BE NOTIFIED OF ALL DISCREPANCIES PRIOR
TO WORKS COMMENCING.

R JUNE18 GENERAL REVISIONS
P APR18 GENERAL REVISIONS
N MAR18 MINOR REVISIONS
M DEC17 GENERAL REVISIONS
L AUG17 MINOR REVISIONS
K MAY17 GENERAL REVISIONS
J MAY16 GENERAL REVISIONS

- J S DESIGNS -
Suite 3, West Hill House, West Hill
Dartford, Kent DA11 2EU
Tel: 01322 286506 Fax: 01322 286504
e mail: js.designs@btconnect.com
website: jsdesignsuk.co.uk

Client :
Mr & Mrs Rana

Property Address :
Ringland
Pear Tree Lane

Drawing Title :
Proposals

Scale : 1:100 Date : July15 By : JPS

Drawing Number : 15031-01 Amendment : R