

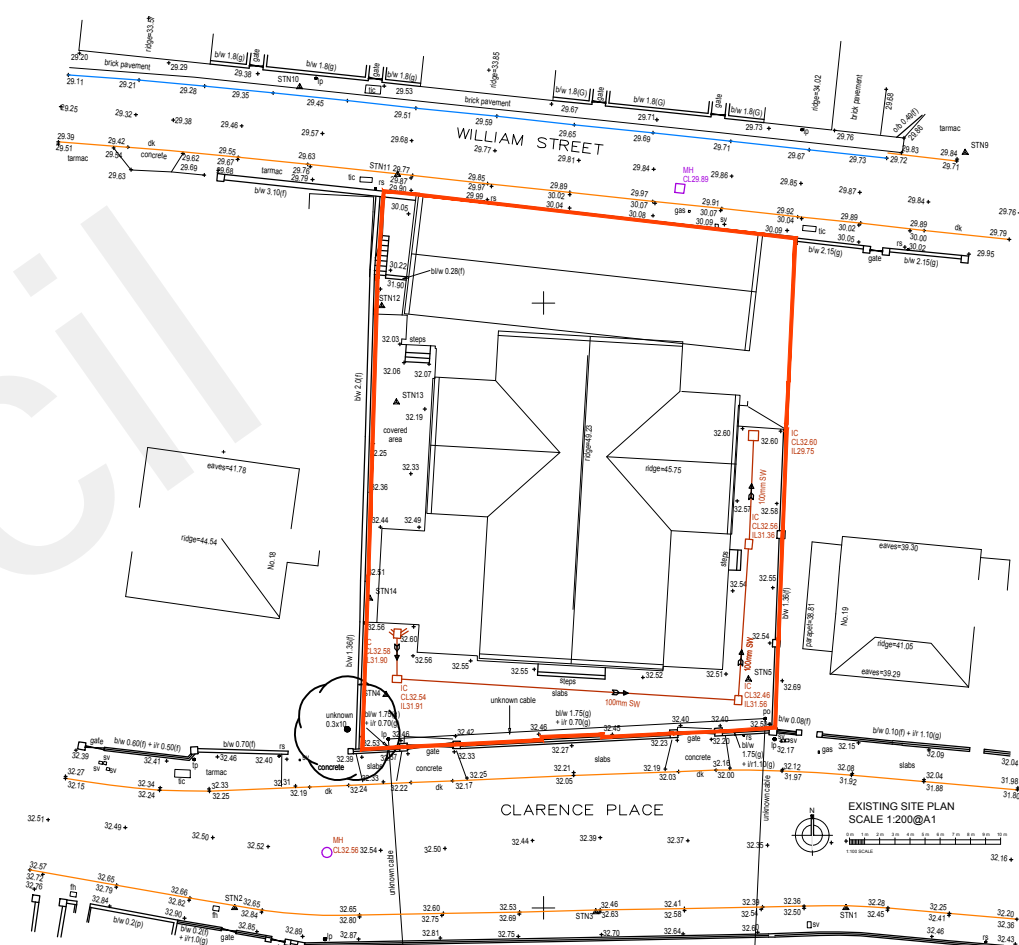


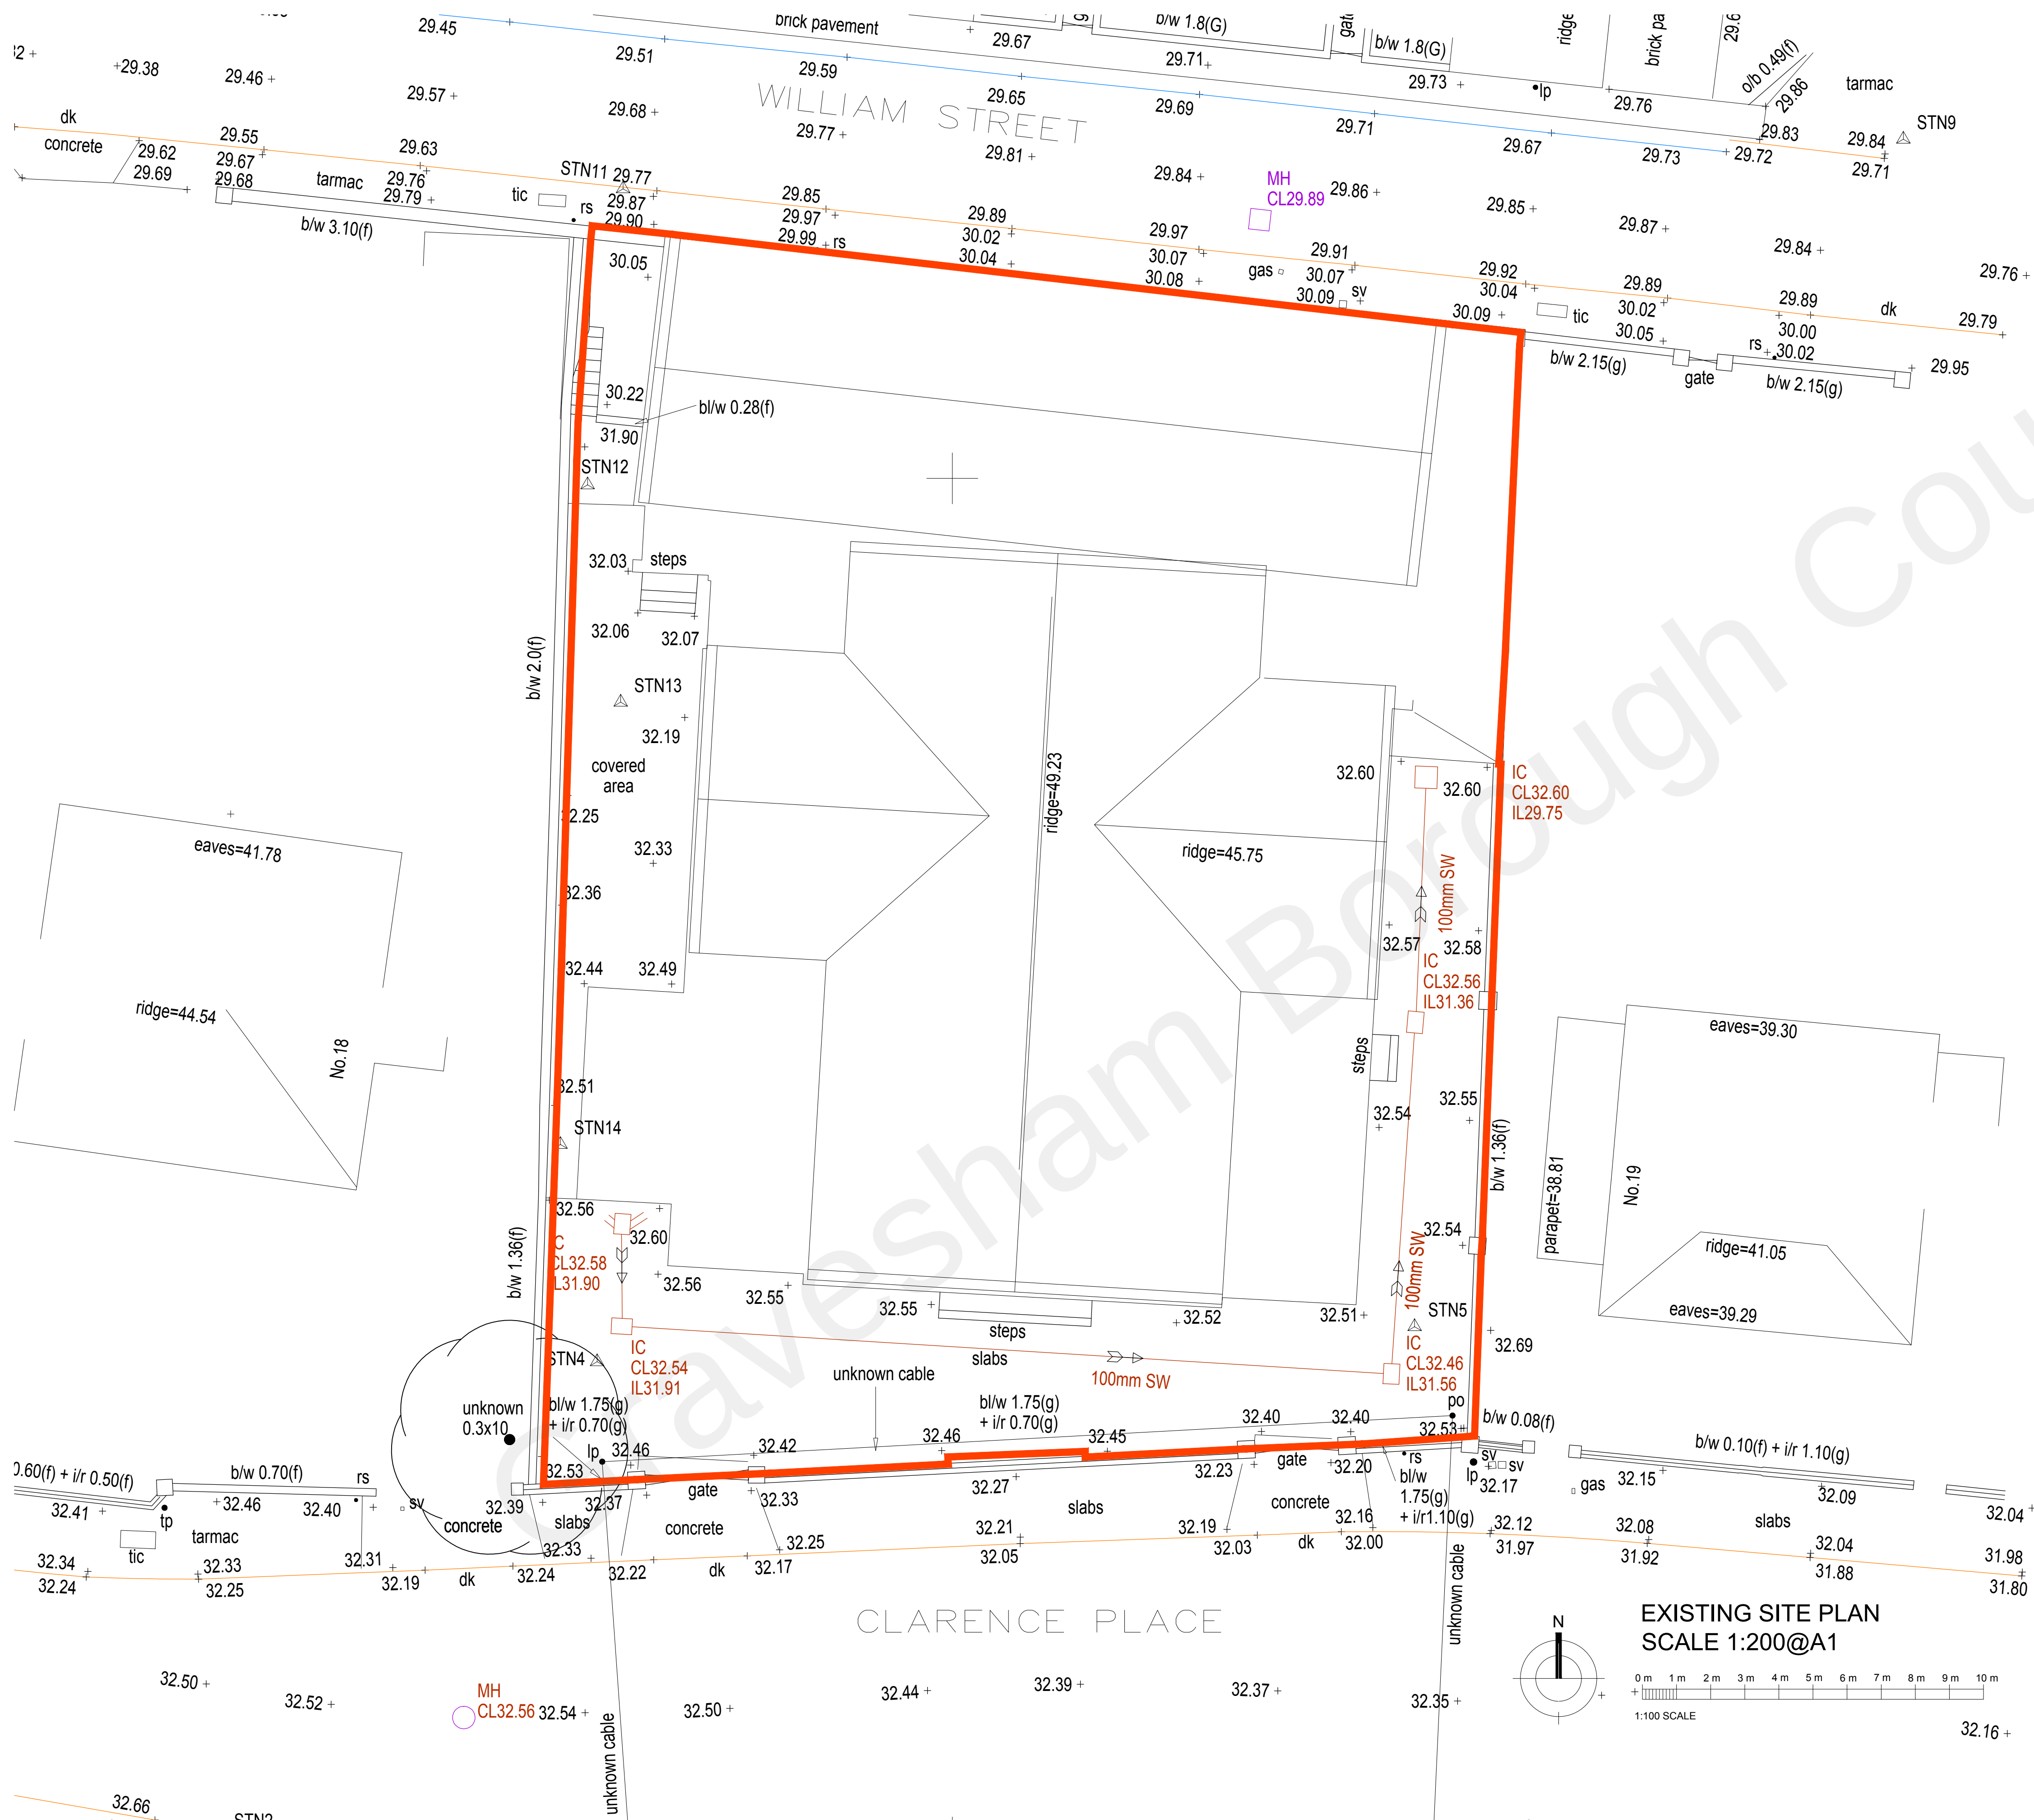

LOCATION PLAN
SCALE 1:500@A1

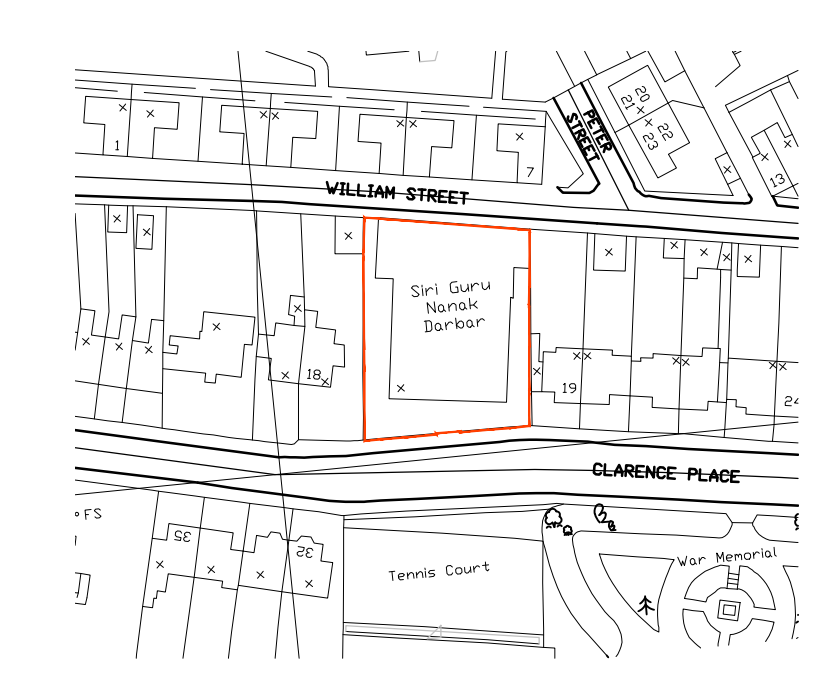

BLOCK PLAN
SCALE 1:1250@A1

EXISTING SITE PLAN
SCALE 1:200@A1

Notes:
Do Not Scale. Use only figured dimensions.
All dimensions to be checked on site prior to construction.
Any discrepancies to be notified to the architect.
All Copyright Reserved to **Haskins Designs Ltd**

Rev	Date	Comments
Client		
Guru Nanak Darbar Gurdwara Gravesend		
Project		
Proposed Development Site Sikh Temple Site Clarence Place Gravesend DA12 1LD		
Title		
Existing Site Plan, Location Plans & Block Plan		
Project No.		Date
181		APRIL 2022
Drawing No.		Revision
181-PD01		
Scale		Drawn
1:100@A1 1:500@A1 1:1250@A1		GH
		Check
		JH