




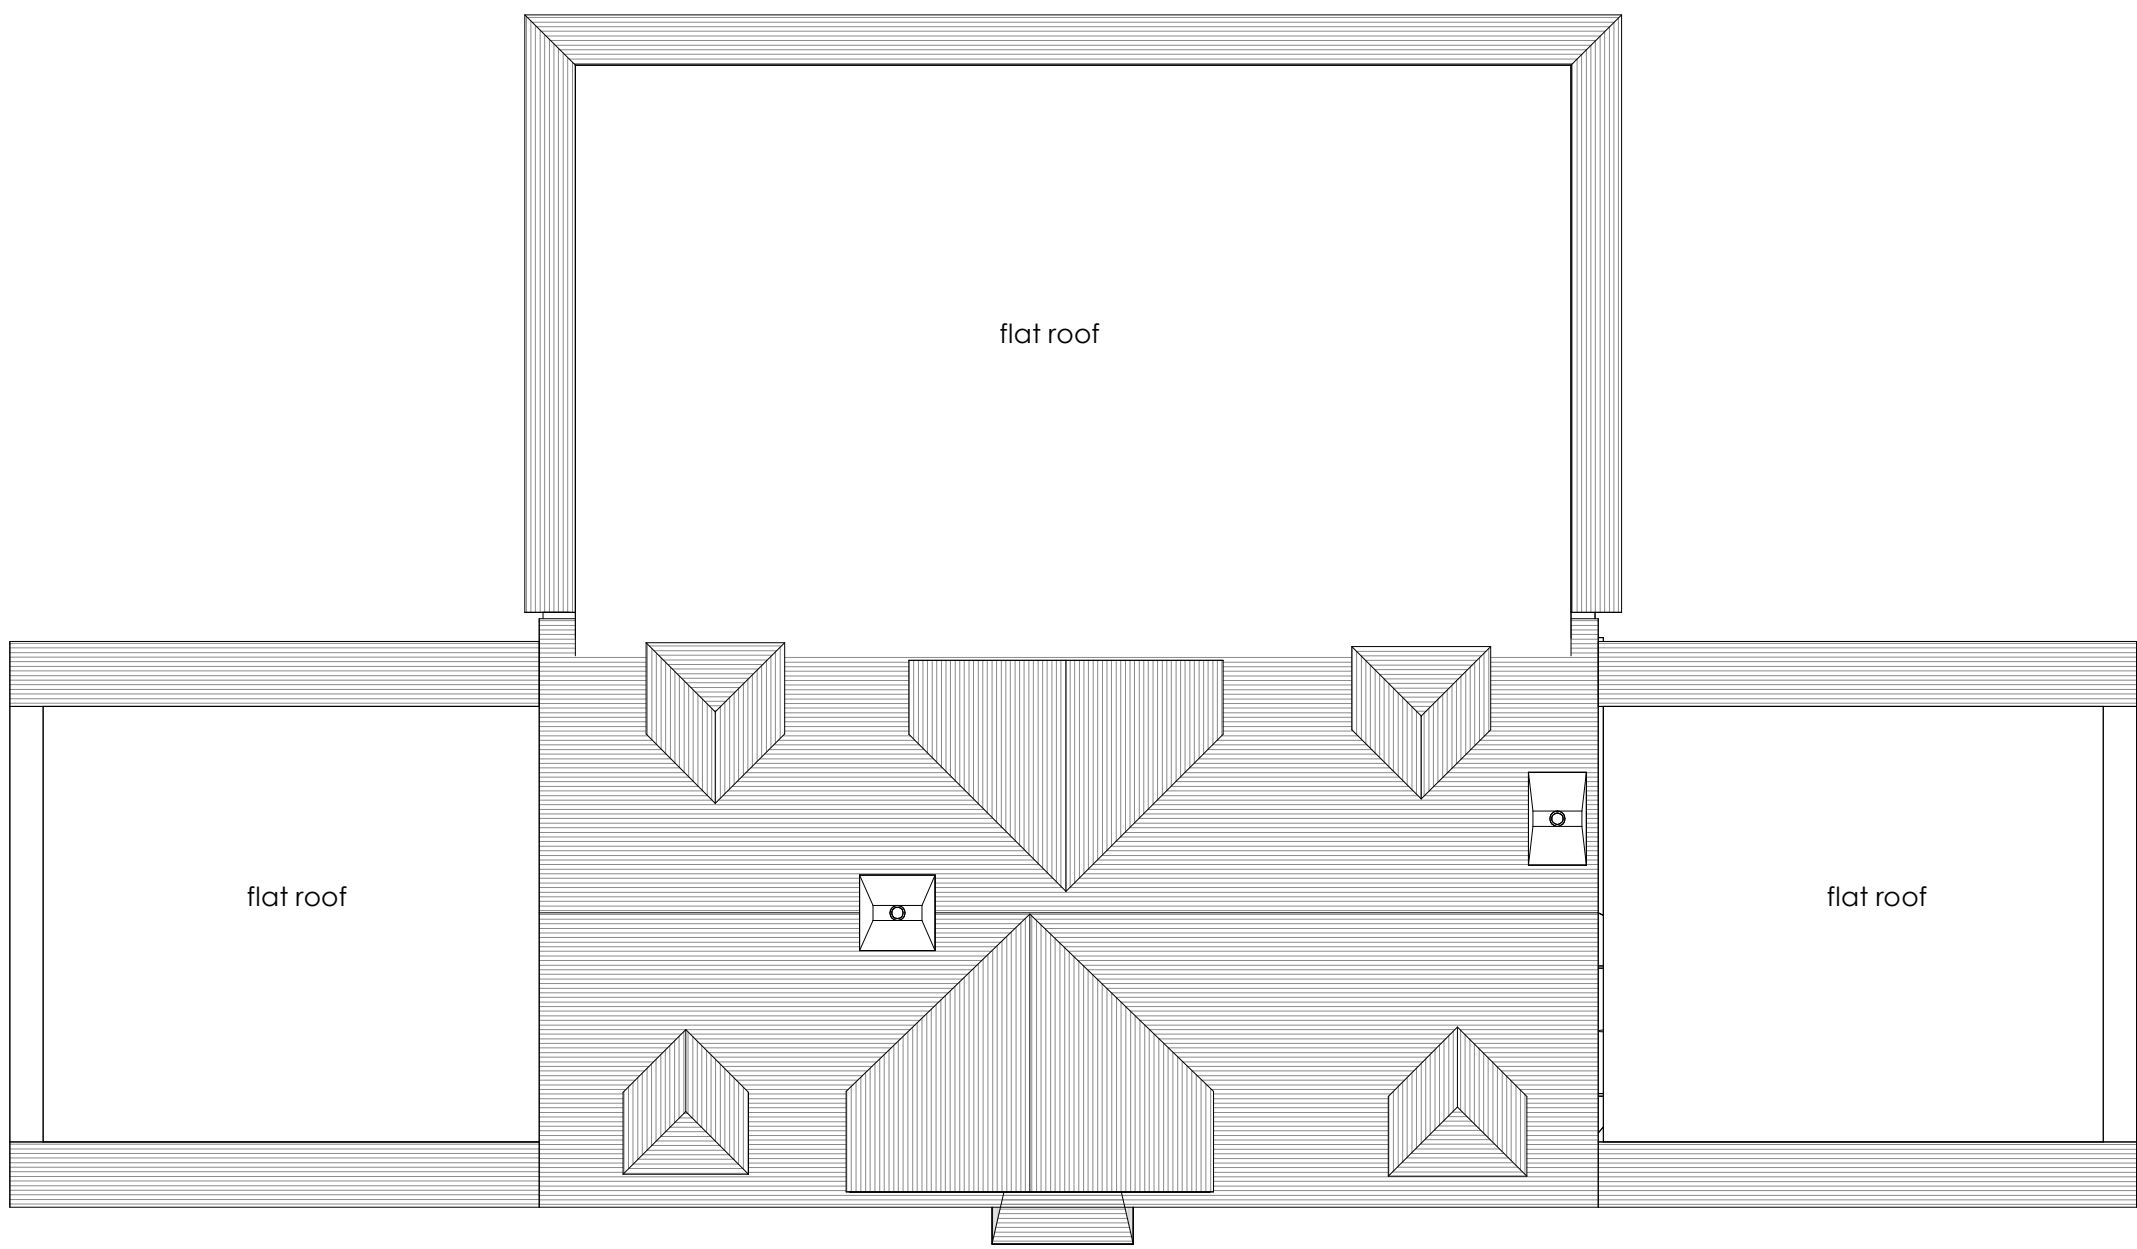

ROOF PLAN
Scale 1 : 100

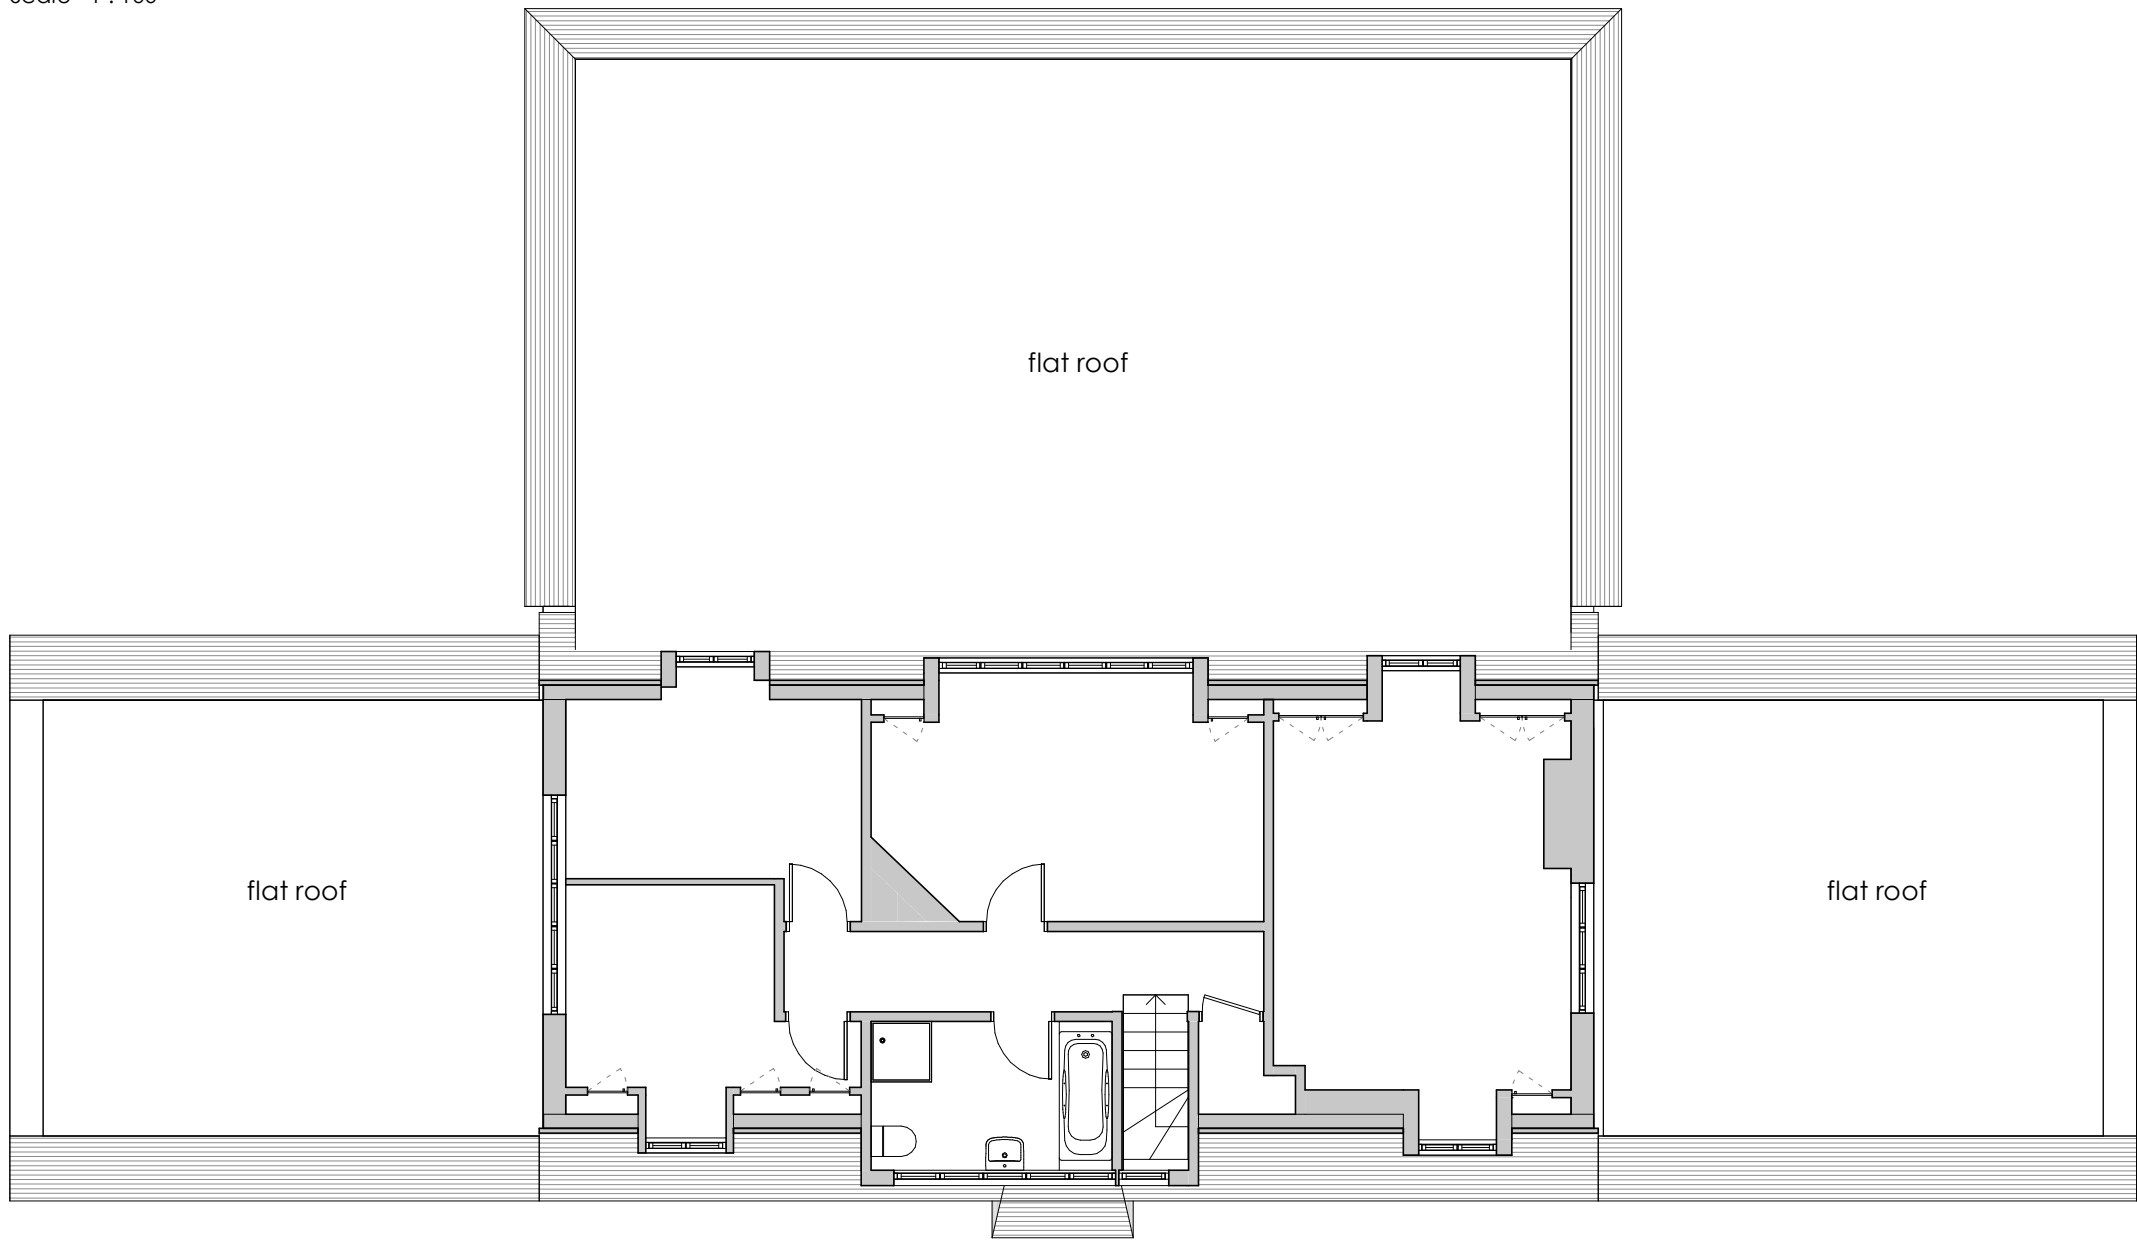

FIRST FLOOR PLAN
Scale 1 : 100

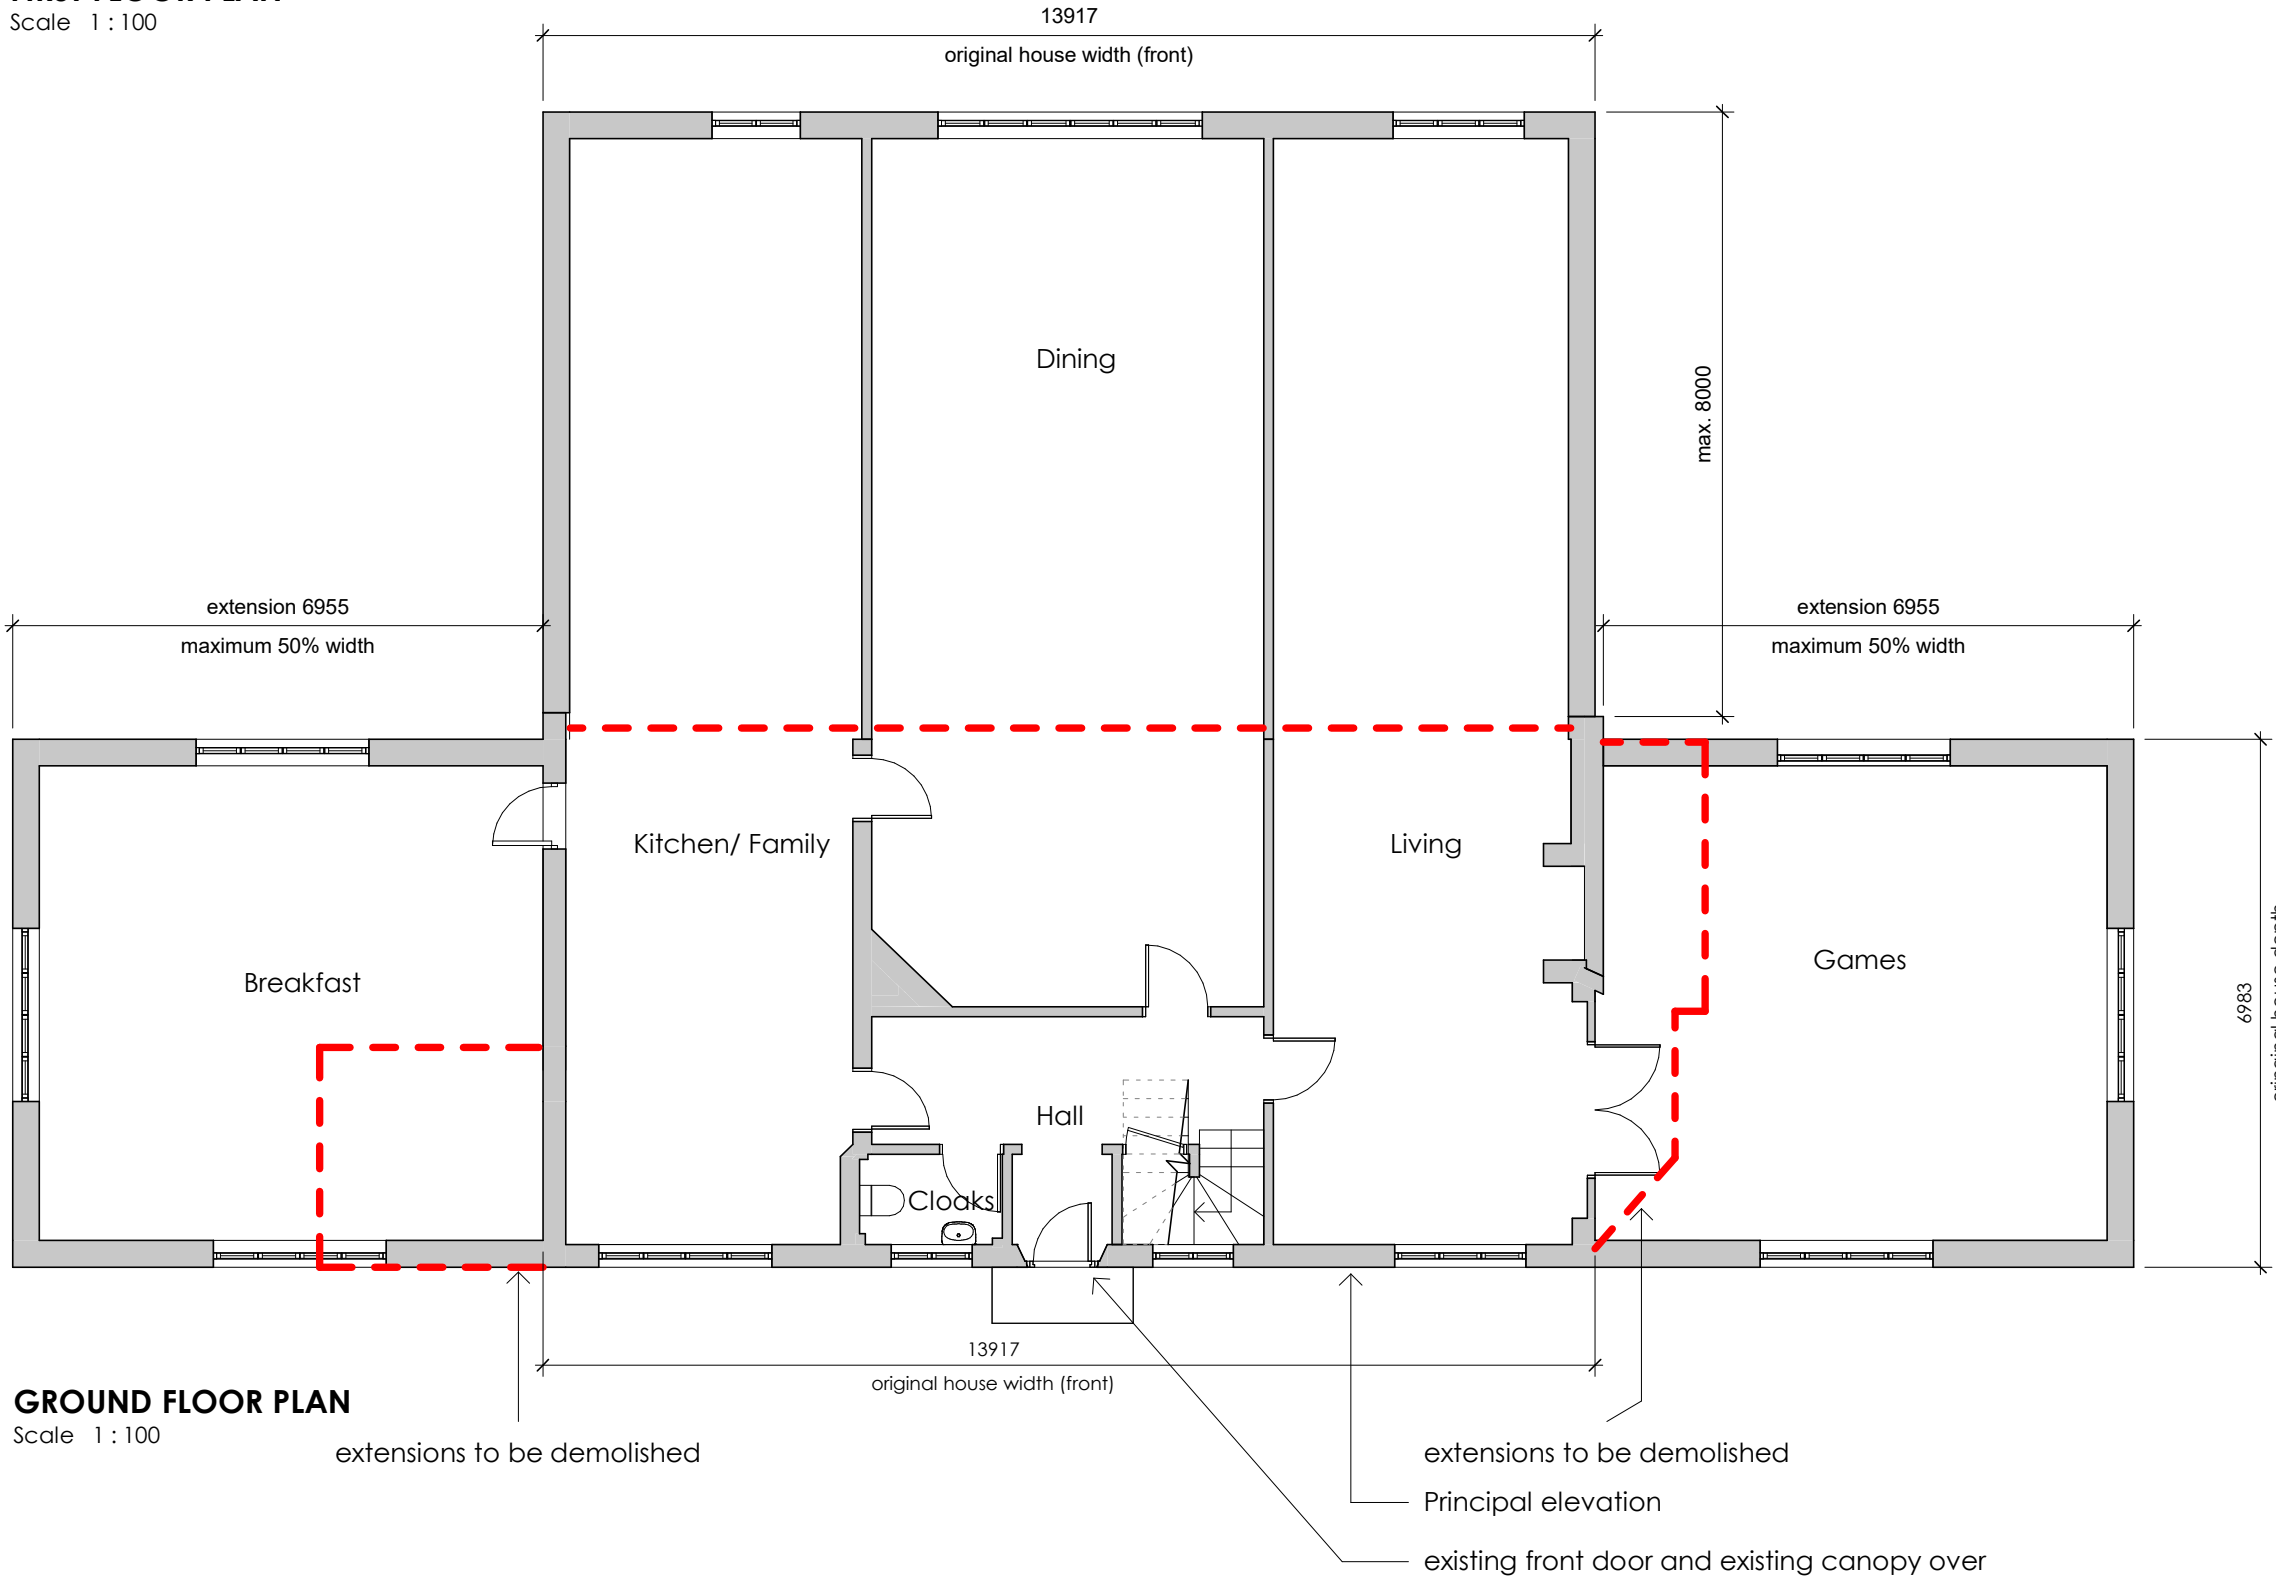


GROUND FLOOR PLAN
Scale 1 : 100



FRONT (NORTH-WEST) ELEVATION
Scale 1 : 100




REAR (SOUTH-EAST) ELEVATION
Scale 1 : 100

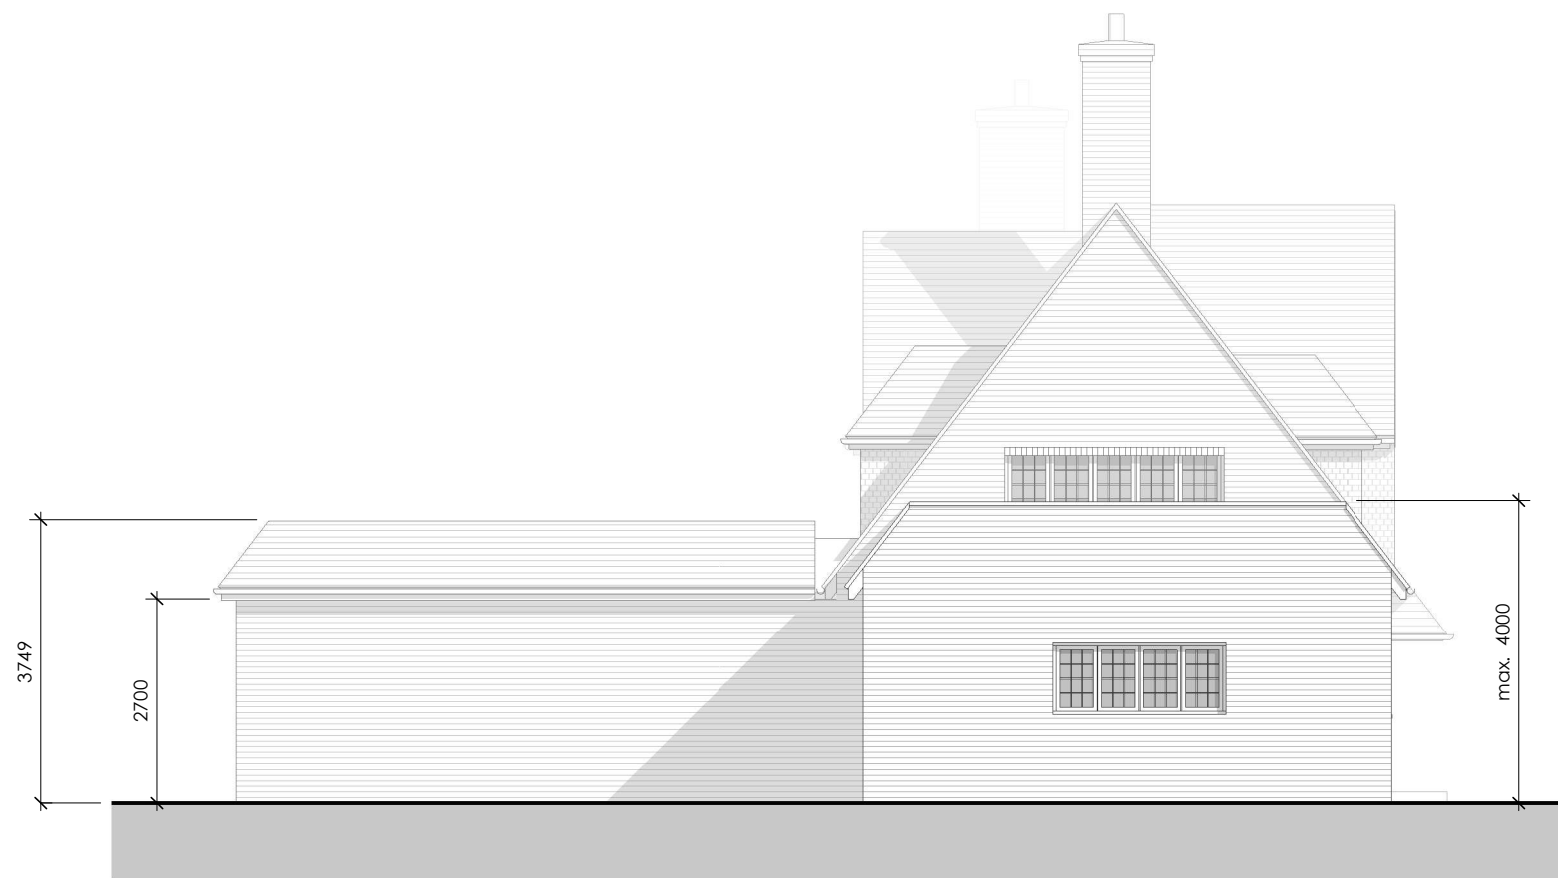

SIDE (NORTH-EAST) ELEVATION
Scale 1 : 100



SIDE (SOUTH-WEST) ELEVATION
Scale 1 : 100

 

Rev | Date | Comments

PRELIMINARY

CLIENT
Mr & Mrs Sakaria

PROJECT
Woodside, Pear Tree Lane, Shorne, Kent,
DA12 3JT

TITLE
Permitted Development
House
Plans and Elevations as Proposed

PROJECT NO. DATE
8768 April 2025

DRAWING NO. REVISION
8768 - SK-21

SCALE DRAWN
1 : 100@ A1 PR

CHECKED
PH

Nepicar House, London Road,
Waltham Heath, N15 7RS
phone: 01732 753333
fax: 01732 753334
info@offsetarchitects.co.uk
www.offsetarchitects.com

