




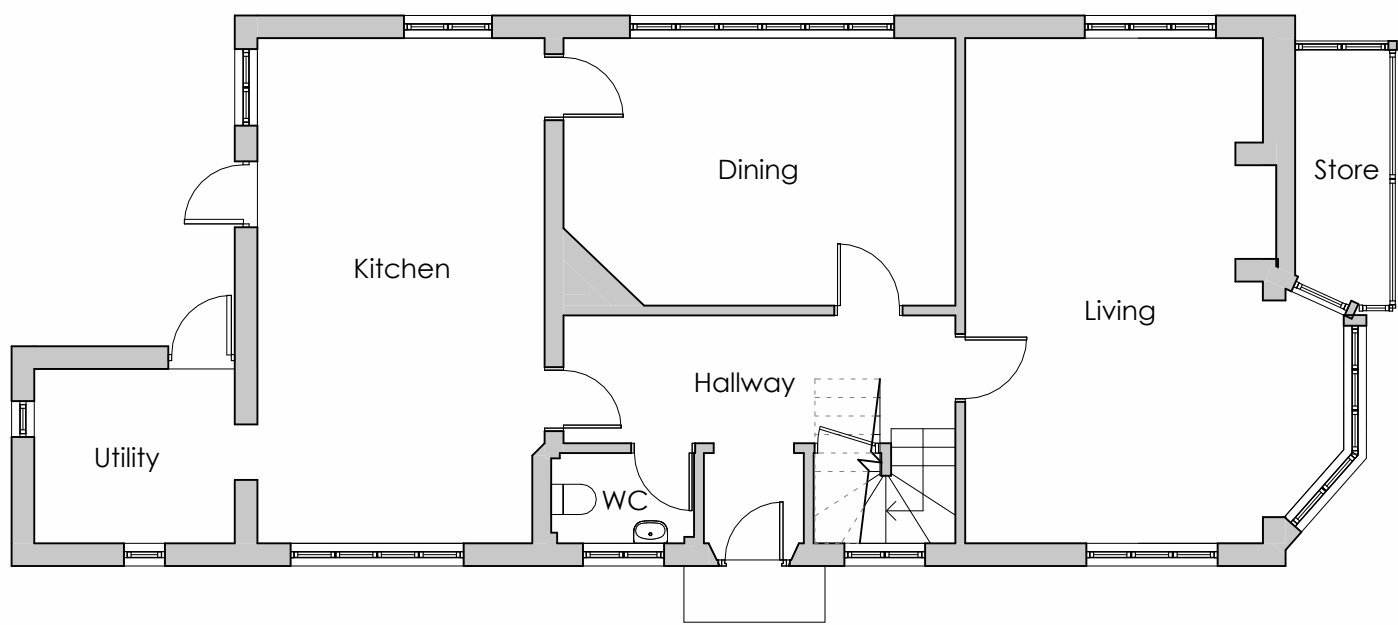

GROUND FLOOR PLAN
Scale 1 : 100

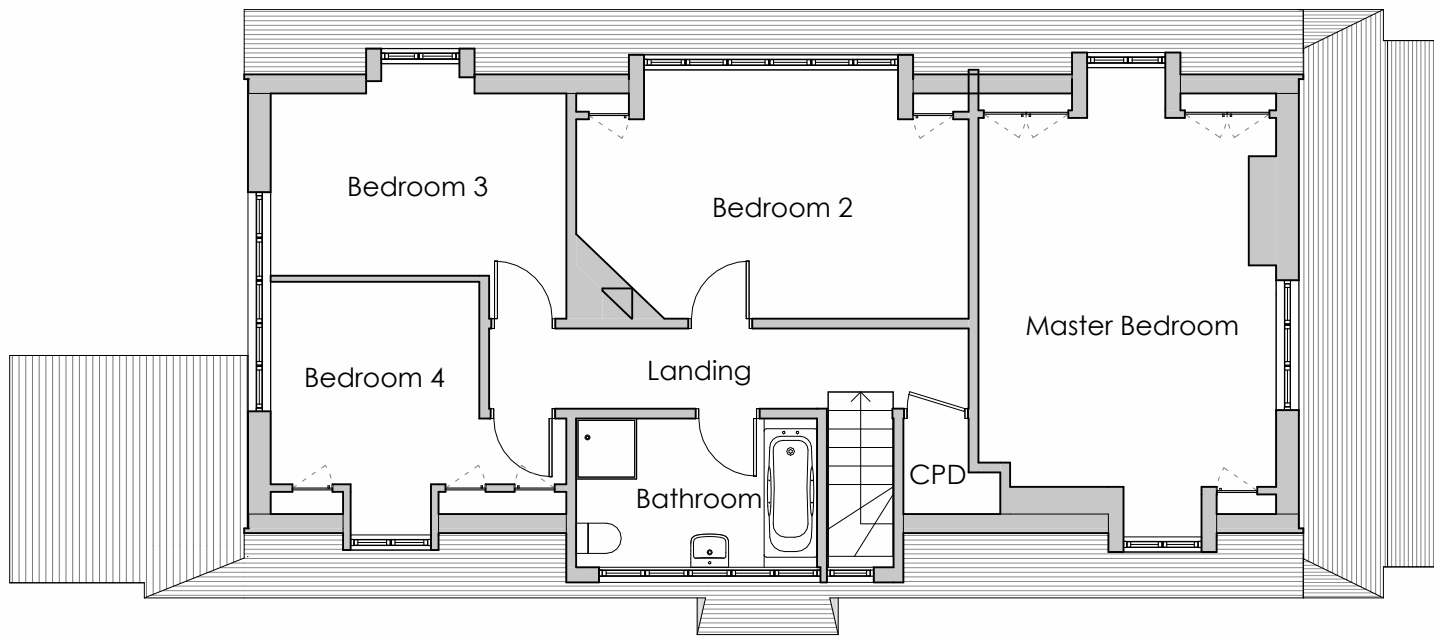


FIRST FLOOR PLAN
Scale 1 : 100

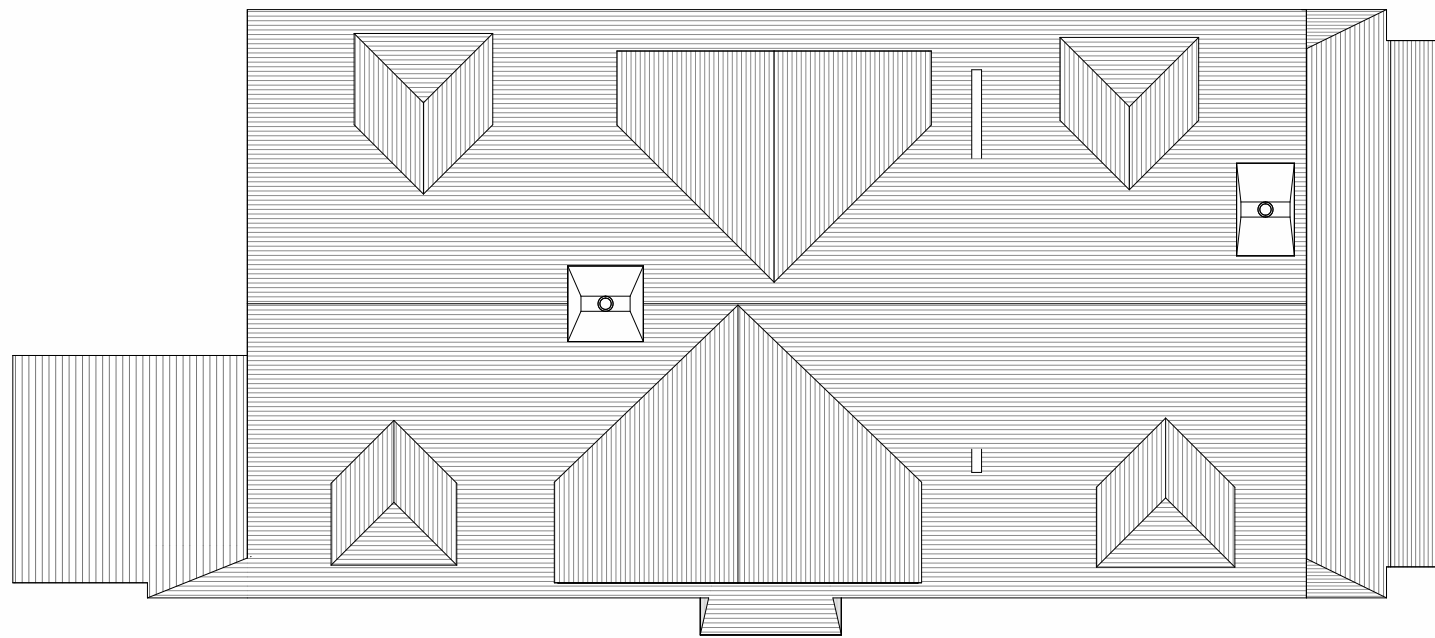

ROOF PLAN
Scale 1 : 100



FRONT (NORTH-WEST) ELEVATION
Scale 1 : 100

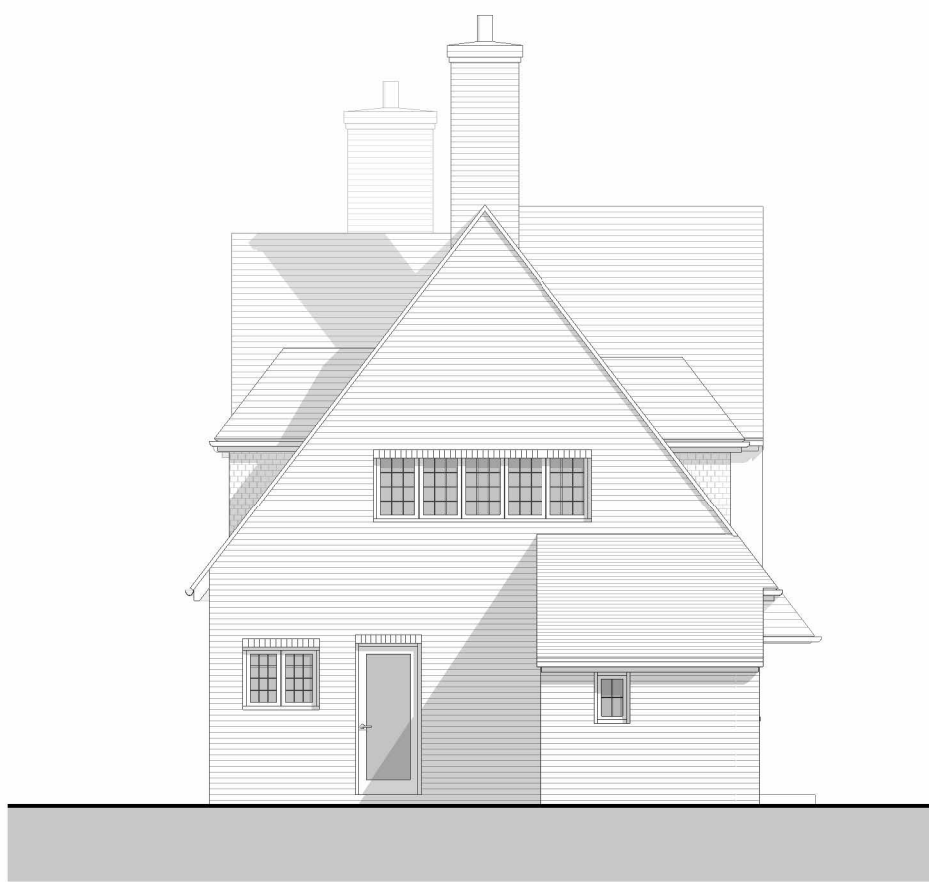


SIDE (NORTH-EAST) ELEVATION
Scale 1 : 100




Section 5
Scale 1 : 100


GARAGE:

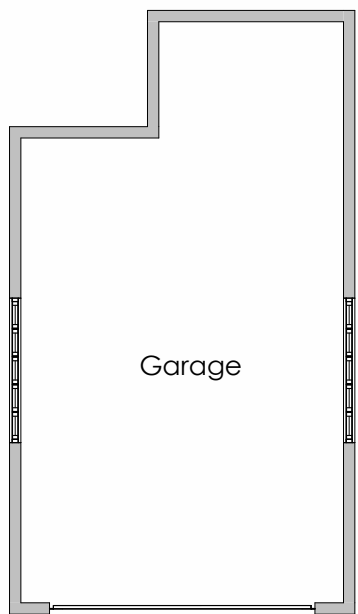


GROUND FLOOR PLAN
Scale 1 : 100

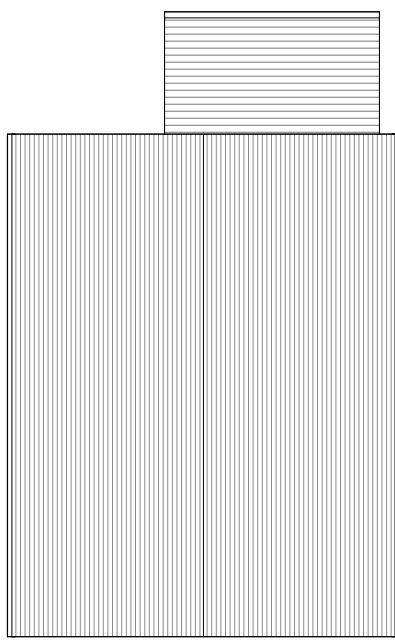


ROOF PLAN
Scale 1 : 100

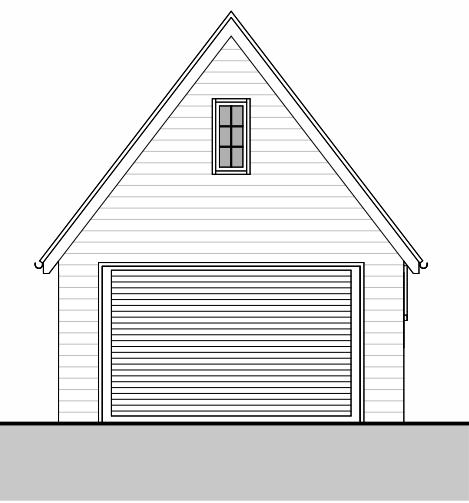


FRONT ELEVATION
Scale 1 : 100

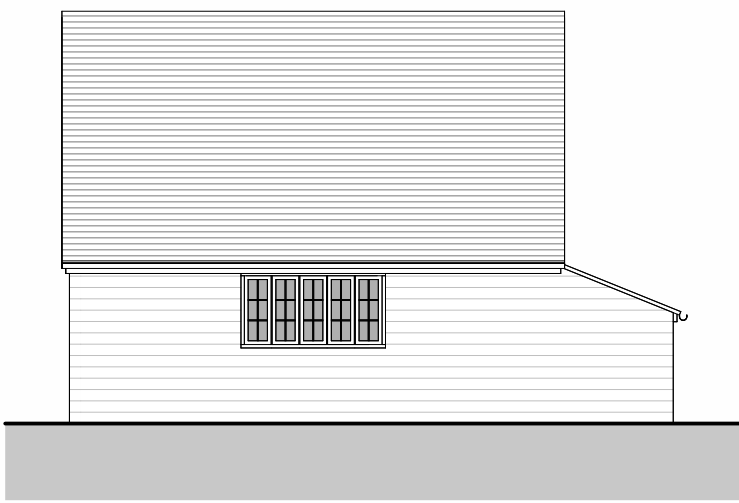

SIDE ELEVATION
Scale 1 : 100

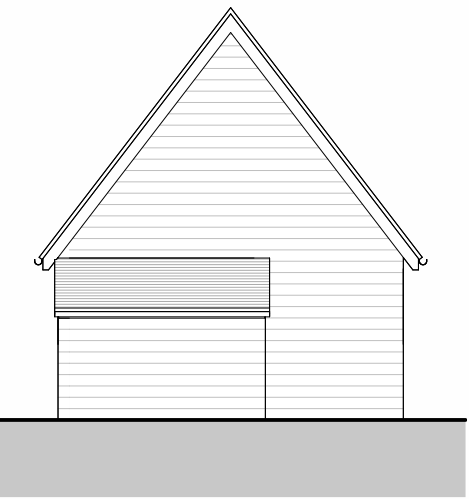

REAR ELEVATION
Scale 1 : 100

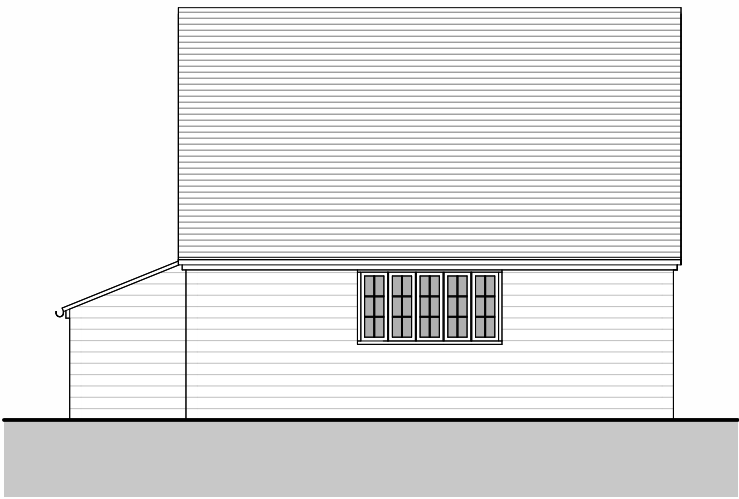


SIDE ELEVATION
Scale 1 : 100



REAR (SOUTH-EAST) ELEVATION
Scale 1 : 100



SIDE (SOUTH-WEST) ELEVATION
Scale 1 : 100

 

A 03.04.25 House elevations retitled, section added

Rev | Date | Comments

PRELIMINARY

CLIENT
Mr & Mrs Sakaria

PROJECT
Woodside, Pear Tree Lane, Shorne, Kent,
DA12 3JT

TITLE
Existing House and Garage
Plans and Elevations

PROJECT NO. DATE
8768 November 2024

DRAWING NO. REVISION
8768 - SK-05 A

SCALE DRAWN CHECKED
1 : 100@ A1 AM PH

Nepiclar House, London Road,
Wrotham Heath, TN15 7RS
phone: 01732 753333
fax: 01732 753334
info@offsetarchitects.co.uk
www.offsetarchitects.com

offset
architects