




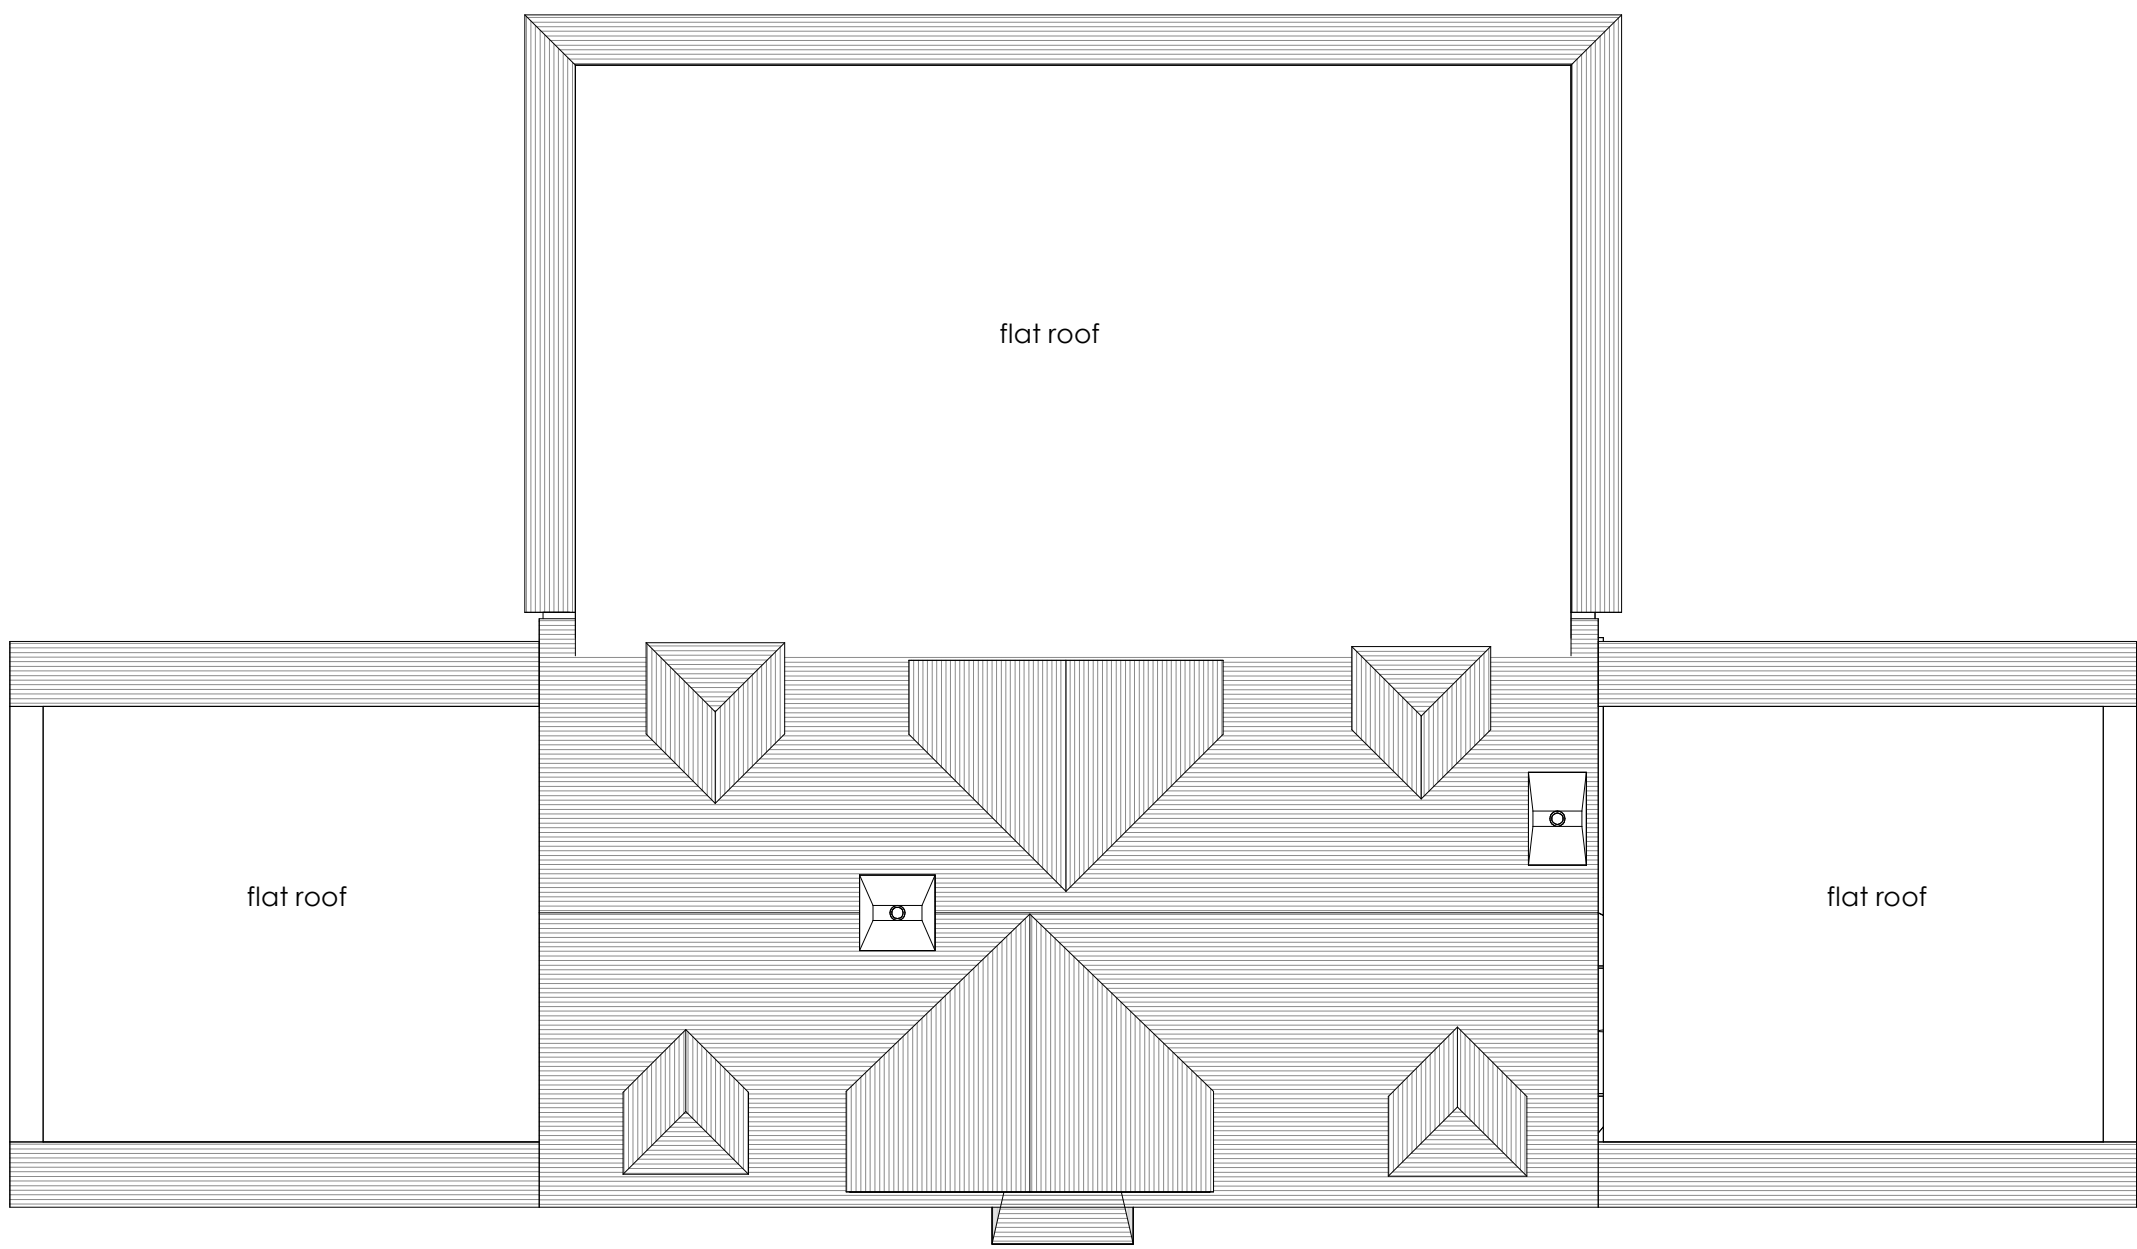

ROOF PLAN  
Scale 1 : 100

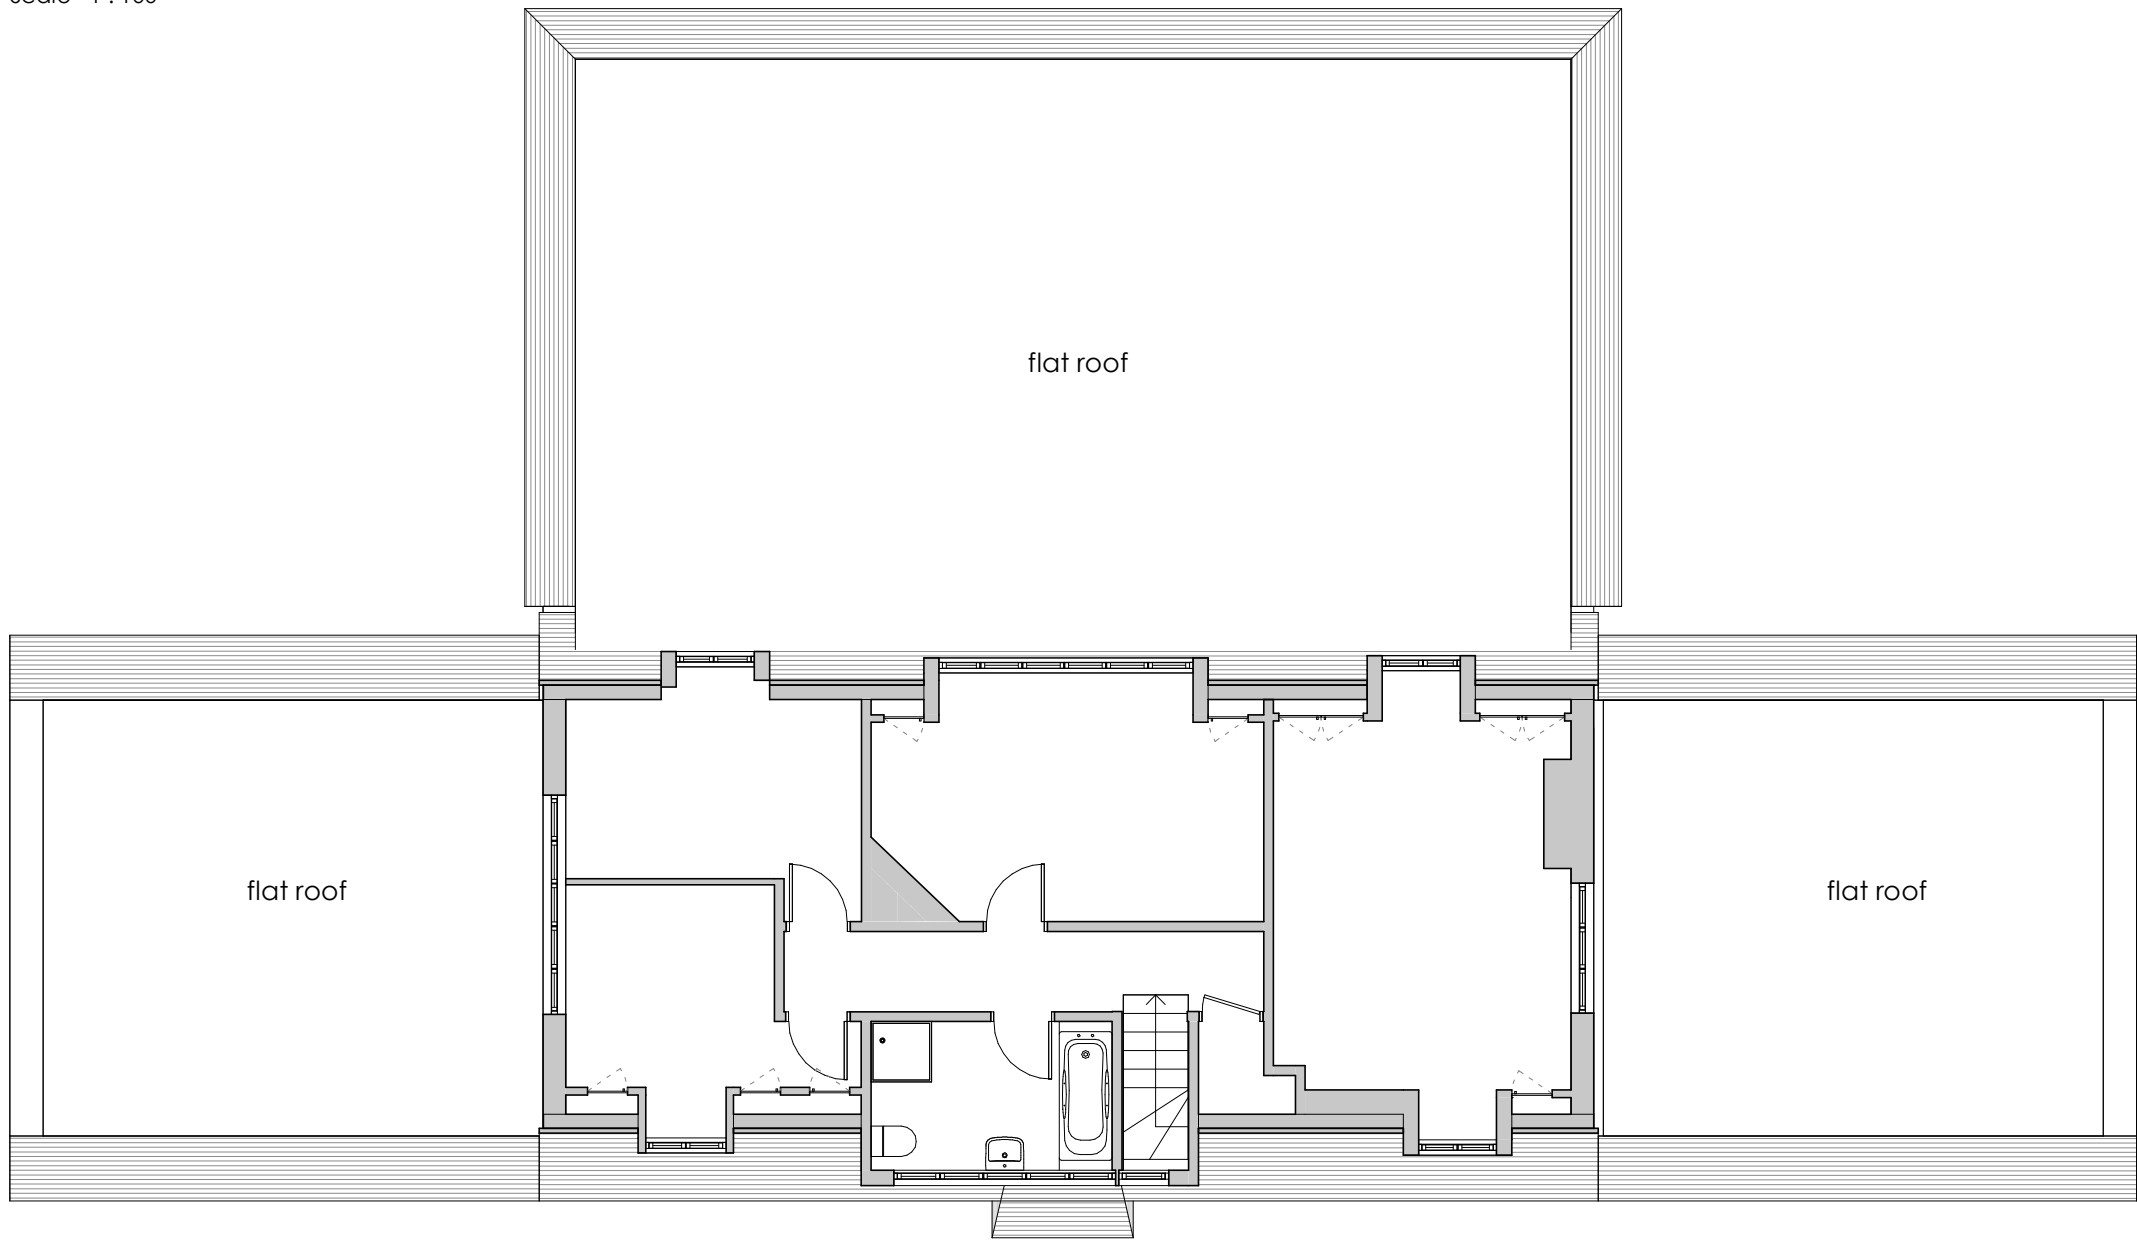

FIRST FLOOR PLAN  
Scale 1 : 100

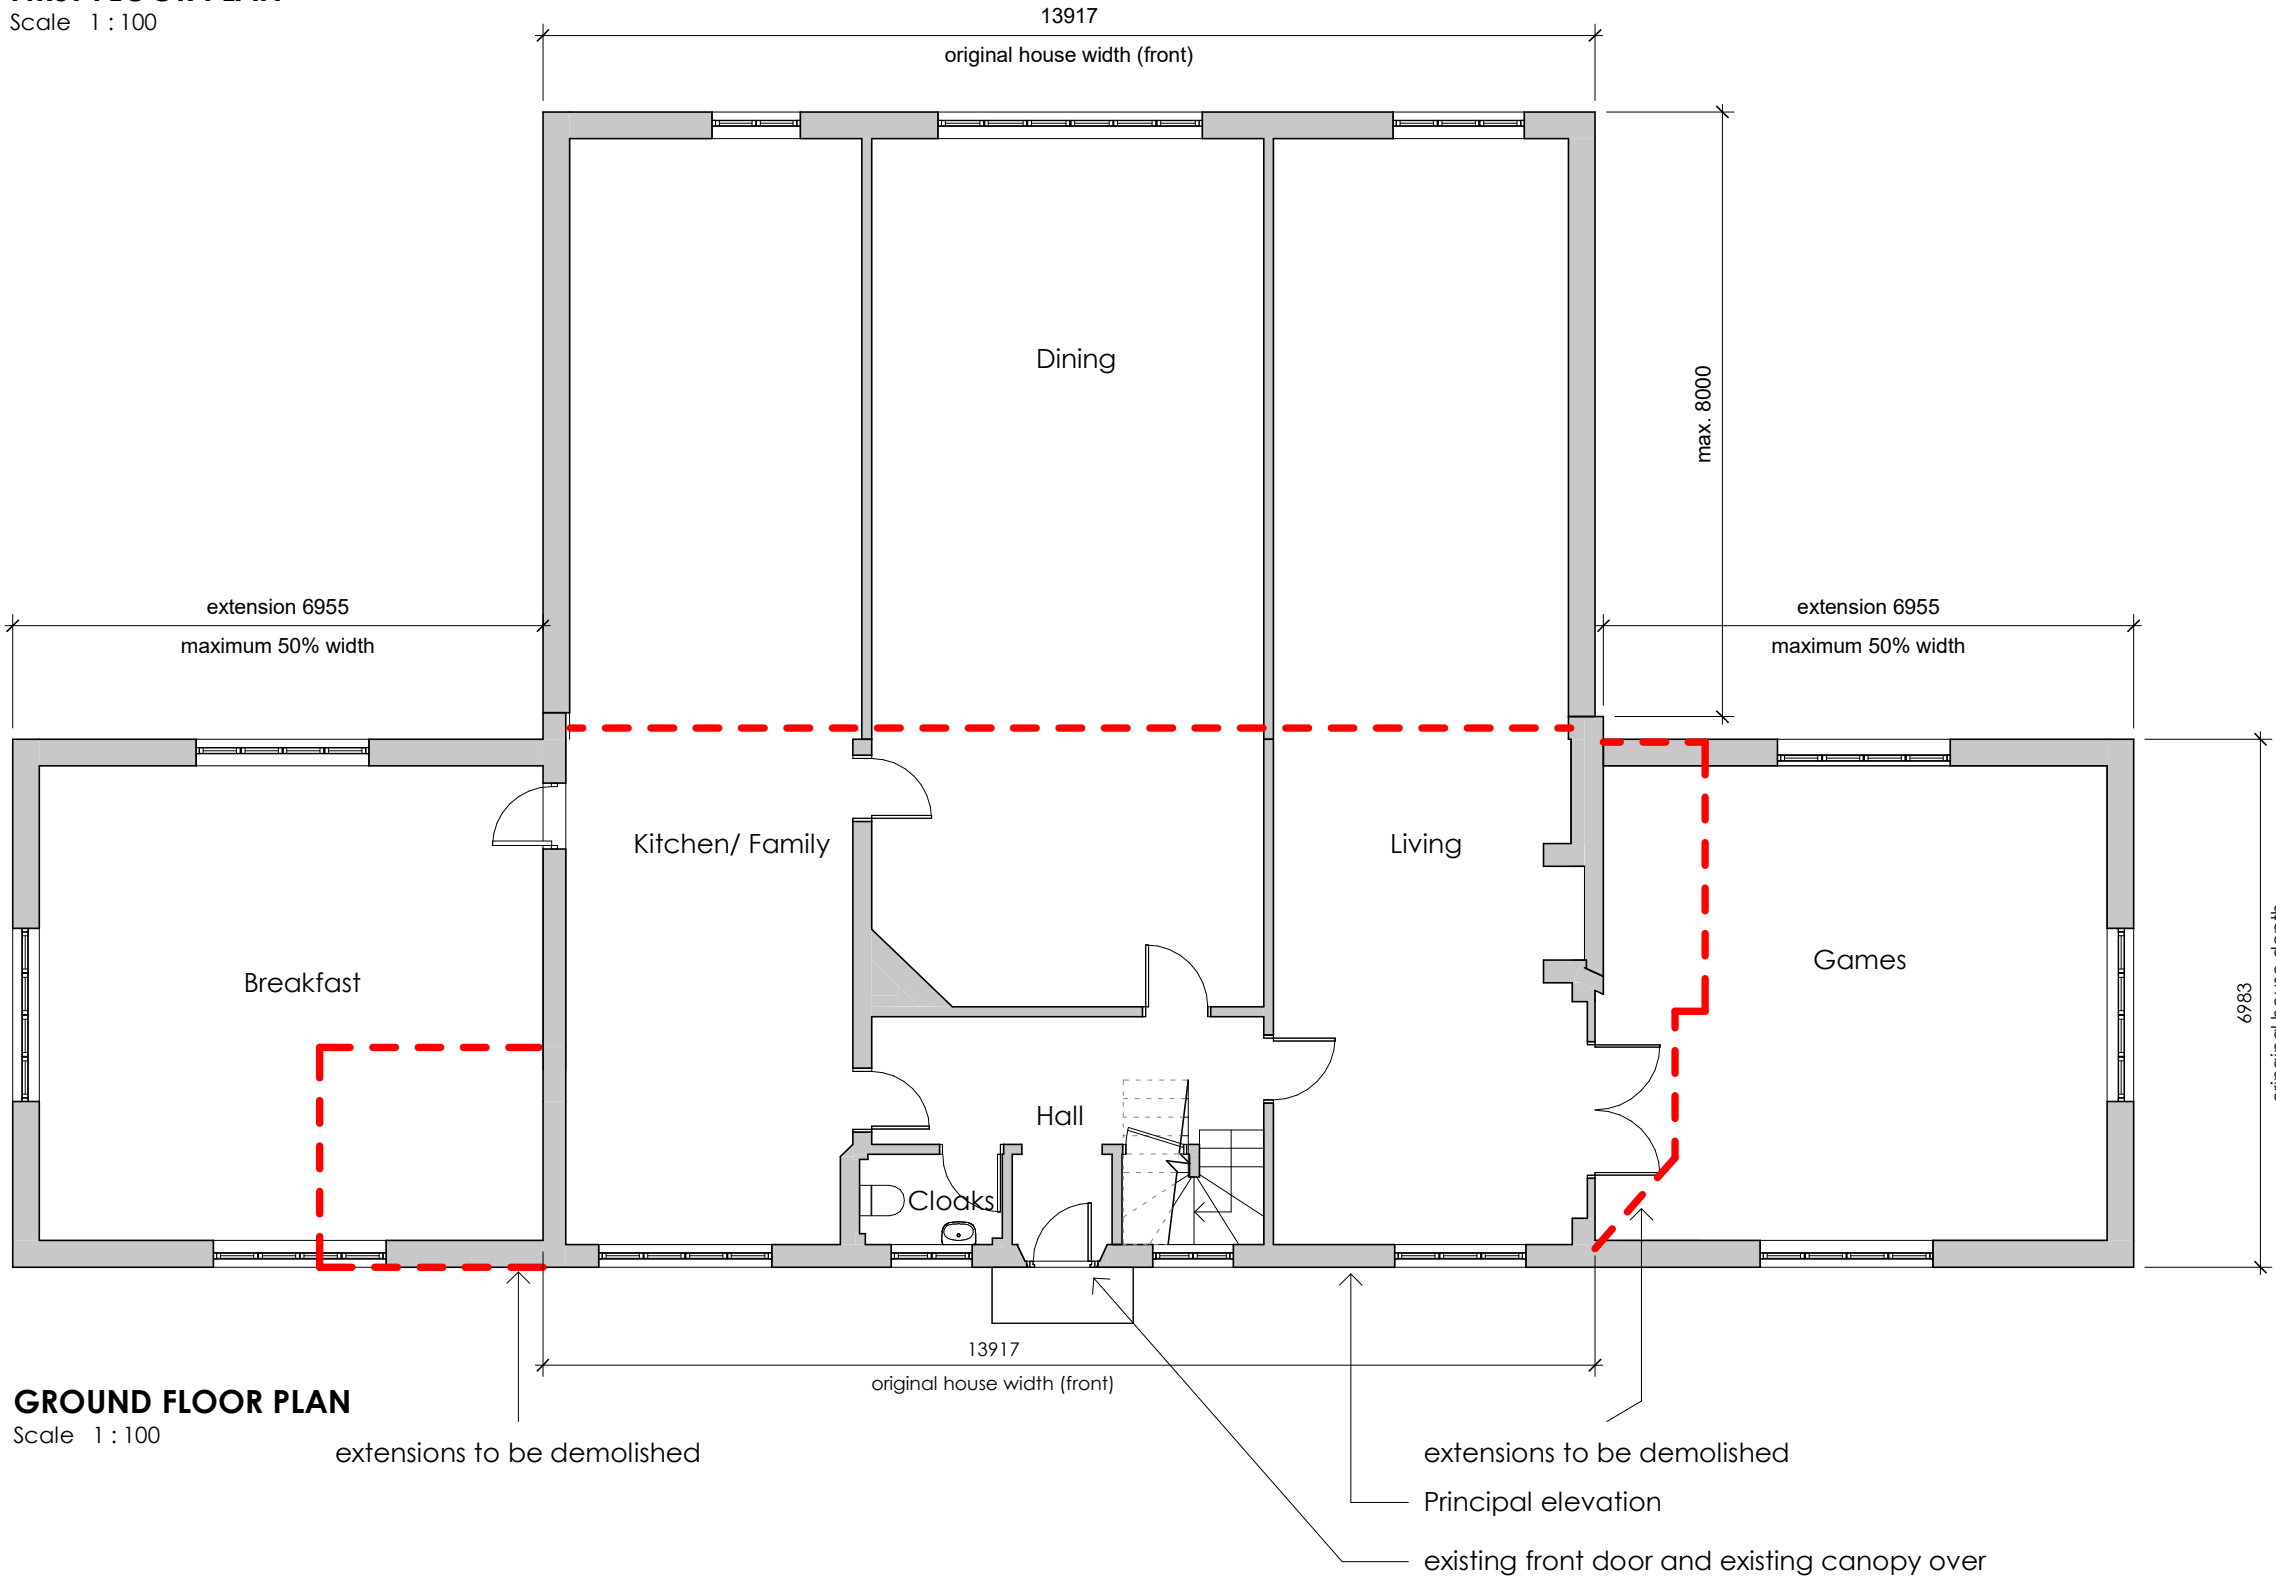


GROUND FLOOR PLAN  
Scale 1 : 100



FRONT (NORTH-WEST) ELEVATION  
Scale 1 : 100




REAR (SOUTH-EAST) ELEVATION  
Scale 1 : 100

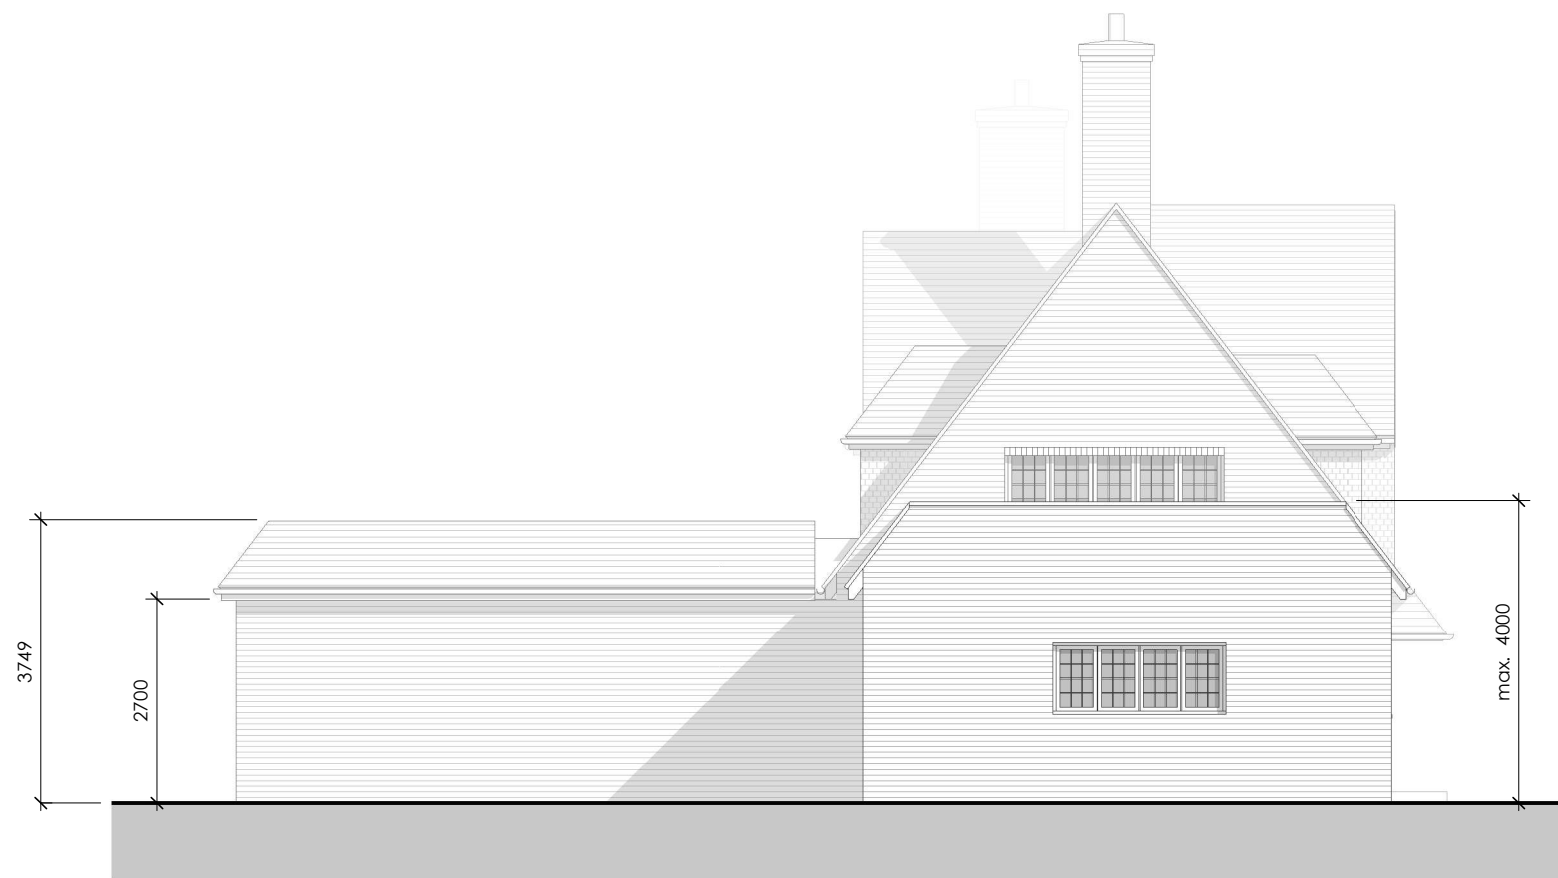

SIDE (NORTH-EAST) ELEVATION  
Scale 1 : 100



SIDE (SOUTH-WEST) ELEVATION  
Scale 1 : 100

 

| Rev | Date | Comments |
|-----|------|----------|
|-----|------|----------|

## PRELIMINARY

CLIENT  
Mr & Mrs Sakaria

PROJECT  
Woodside, Pear Tree Lane, Shorne, Kent,  
DA12 3JT

TITLE  
Permitted Development  
House  
Plans and Elevations as Proposed

PROJECT NO. DATE  
8768 April 2025

DRAWING NO. REVISION  
8768 - SK-21

SCALE DRAWN CHECKED  
1 : 100@ A1 PR PH

Nepicar House, London Road,  
Waltham Heath, N15 7RS  
phone: 01732 753333  
fax: 01732 753334  
info@offsetarchitects.co.uk  
www.offsetarchitects.com

