




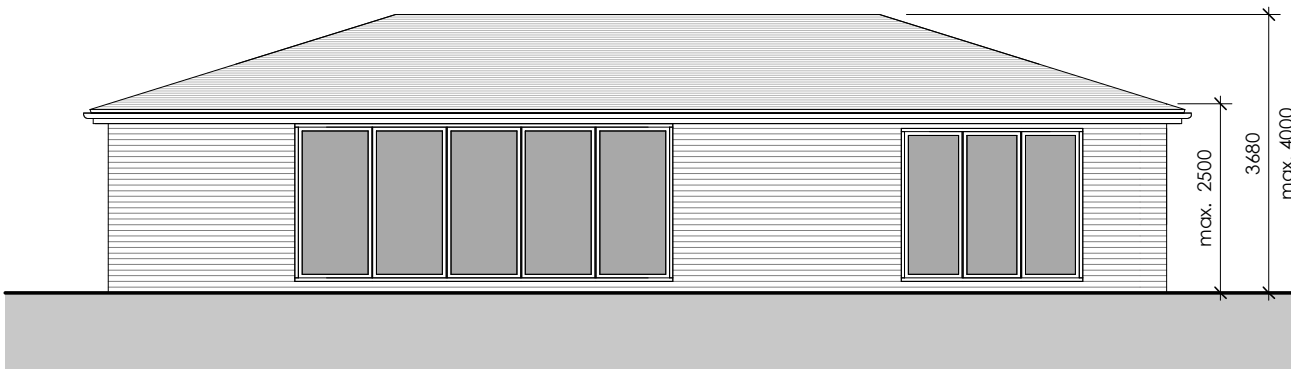


South West Elevation
Scale 1 : 100

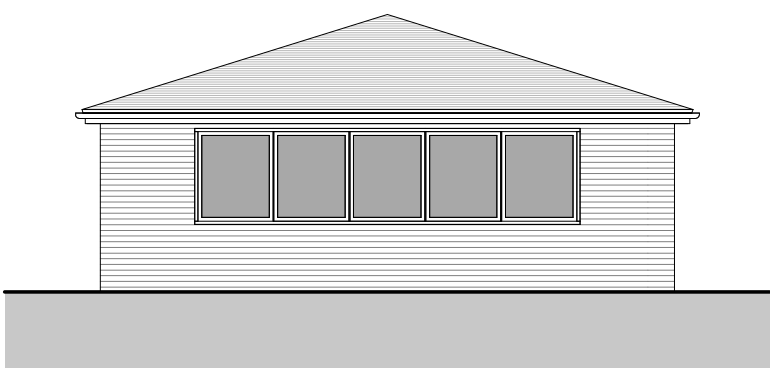


South East Elevation
Scale 1 : 100

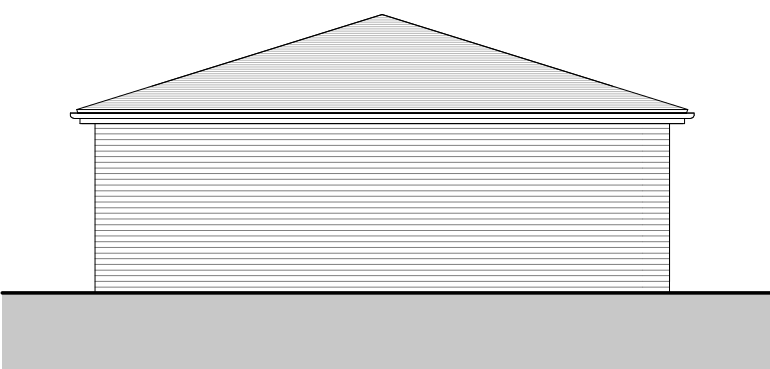


North West Elevation
Scale 1 : 100

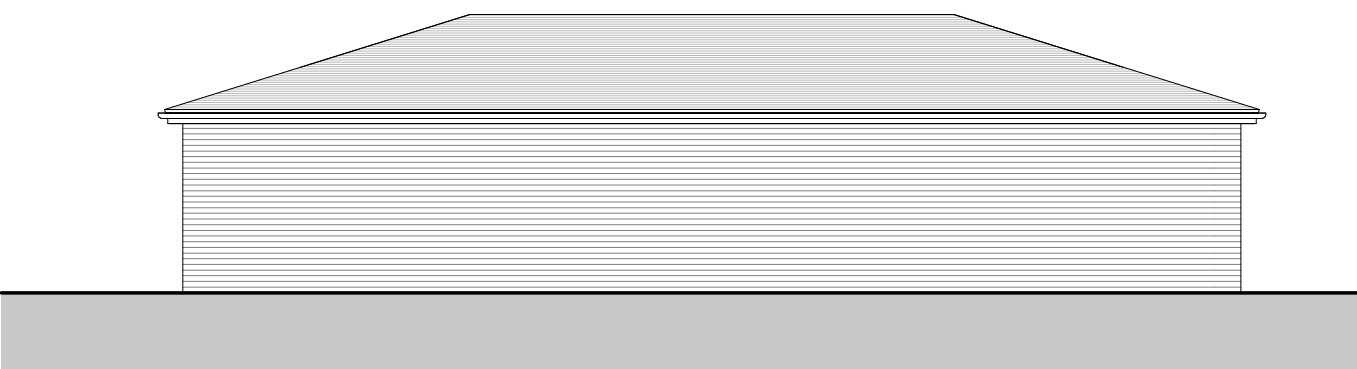


North East Elevation
Scale 1 : 100

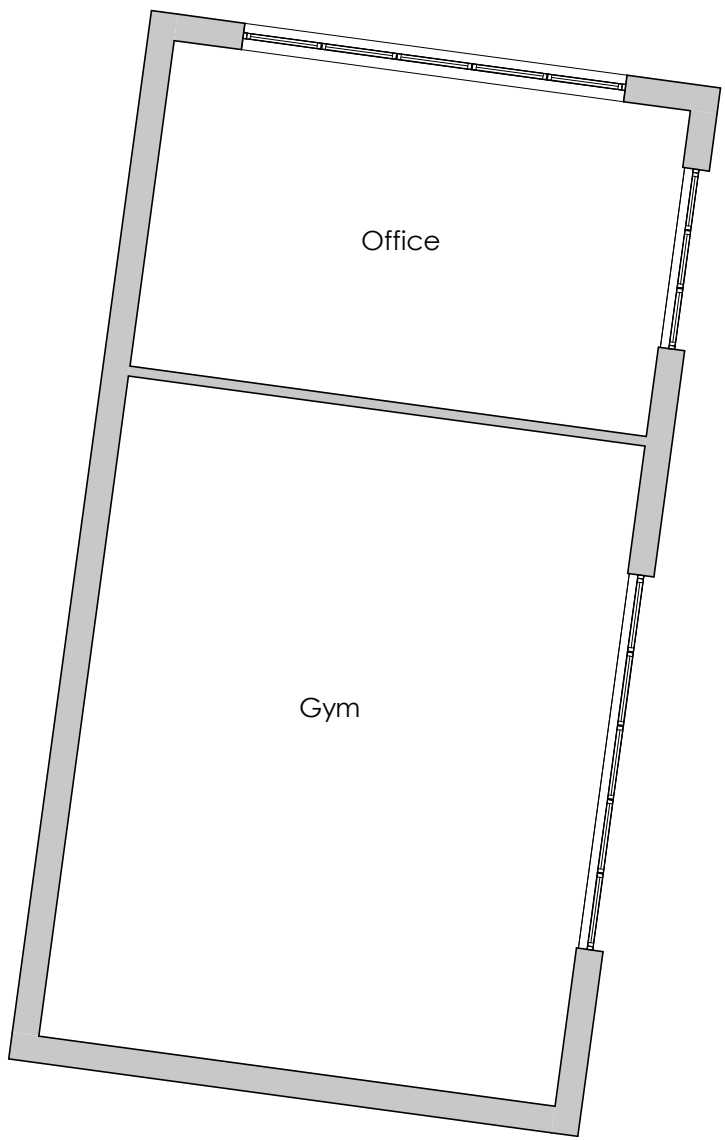

GROUND FLOOR PLAN
Scale 1 : 100

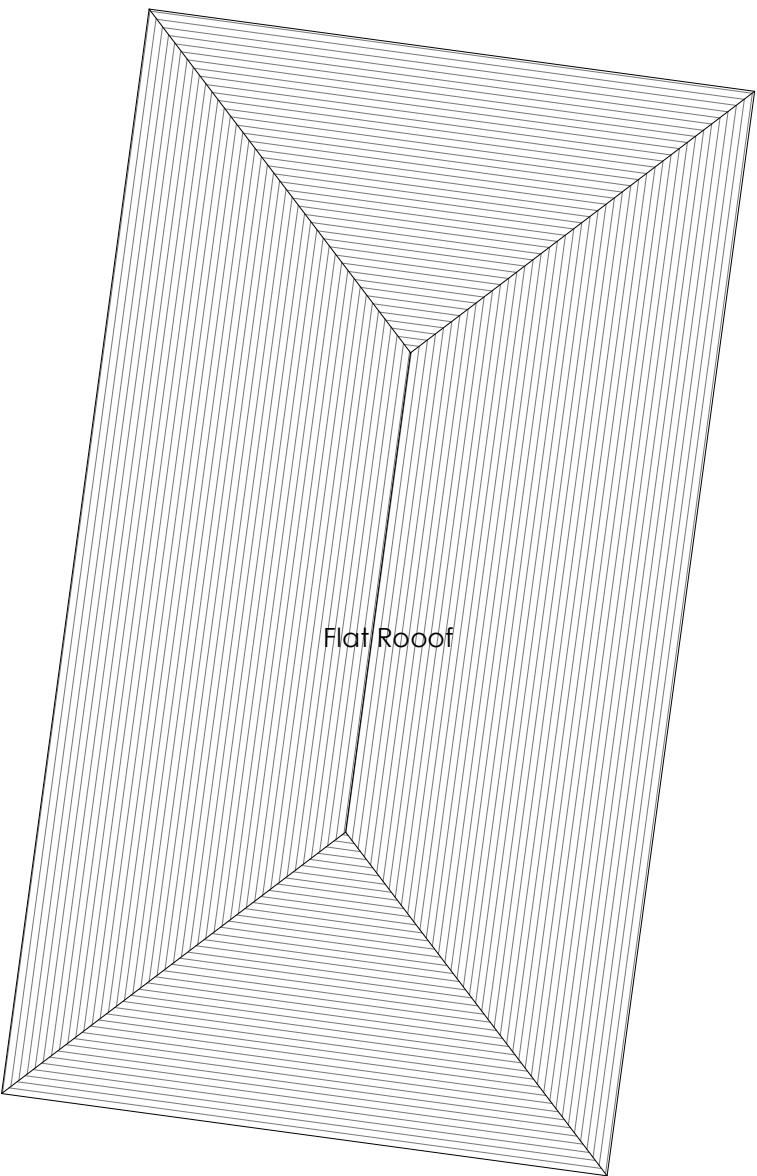

ROOF PLAN
Scale 1 : 100

 

Rev	Date	Comments
PRELIMINARY		
CLIENT Mr & Mrs Sakaria		

PROJECT
Woodside, Pear Tree Lane, Shorne, Kent,
DA12 3JT

TITLE
Permitted Development
Out Building
Plans and Elevations as Proposed

PROJECT NO. DATE
8768 April 2025

DRAWING NO. REVISION
8768 - SK-22

SCALE DRAWN CHECKED
1 : 100@ A1 PR PH

Nepicar House, London Road,
Waltham Heath, N15 7RS
phone: 01732 753333
fax: 01732 753334
info@offsetarchitects.co.uk
www.offsetarchitects.com

