

GENERAL NOTES



Do not scale drawings. All written dimensions must be checked on site before work commences on site or in shop. Figured dimensions take preference over those scaled. Discrepancies, where identified, must be reported immediately.

All work must be carried out in accordance with the Building Regulations and to the satisfaction of the Local Authority.

0 2 4 m

1:50 @ A1

1:100 @ A3

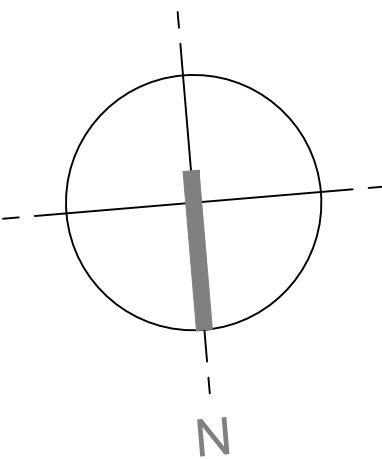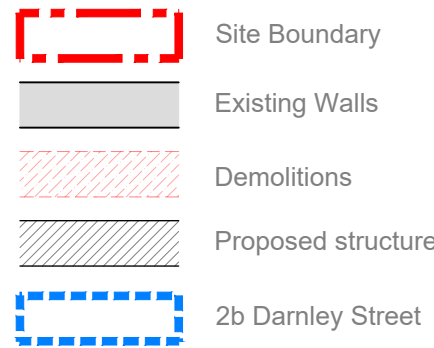

2a Darnley Street:
Existing Internal Floor Area
Ground Floor: 7.00 m²
First Floor: 32.90 m²
Second Floor: 24.30 m²
Total: 64.20 m²

2b Darnley Street:
Existing Internal Floor Area
Lower Ground: 41.60 m²
Raised Ground: 27.50 m²
Total: 69.10 m²

26.07.22 Planning Application
REV | ISSUE DATE | REVISION NOTES

TECHNICAL DESIGN LTD
152 Fifth Avenue, London, W10 4DU

shane.thomson@live.co.uk
07770 762 566

STATUS

PLANNING

CLIENT

Aberforth Developments Ltd

PROJECT

2a Darnley Street
Gravesend DA11 0PJ

DRAWING TITLE

General Arrangement Plans
- As Existing

SCALE
1:50 @ A1
(1:100 @ A3)

DATE
July 2022

JOB NO.


009

DWG NO.

(01)200

REV.

-

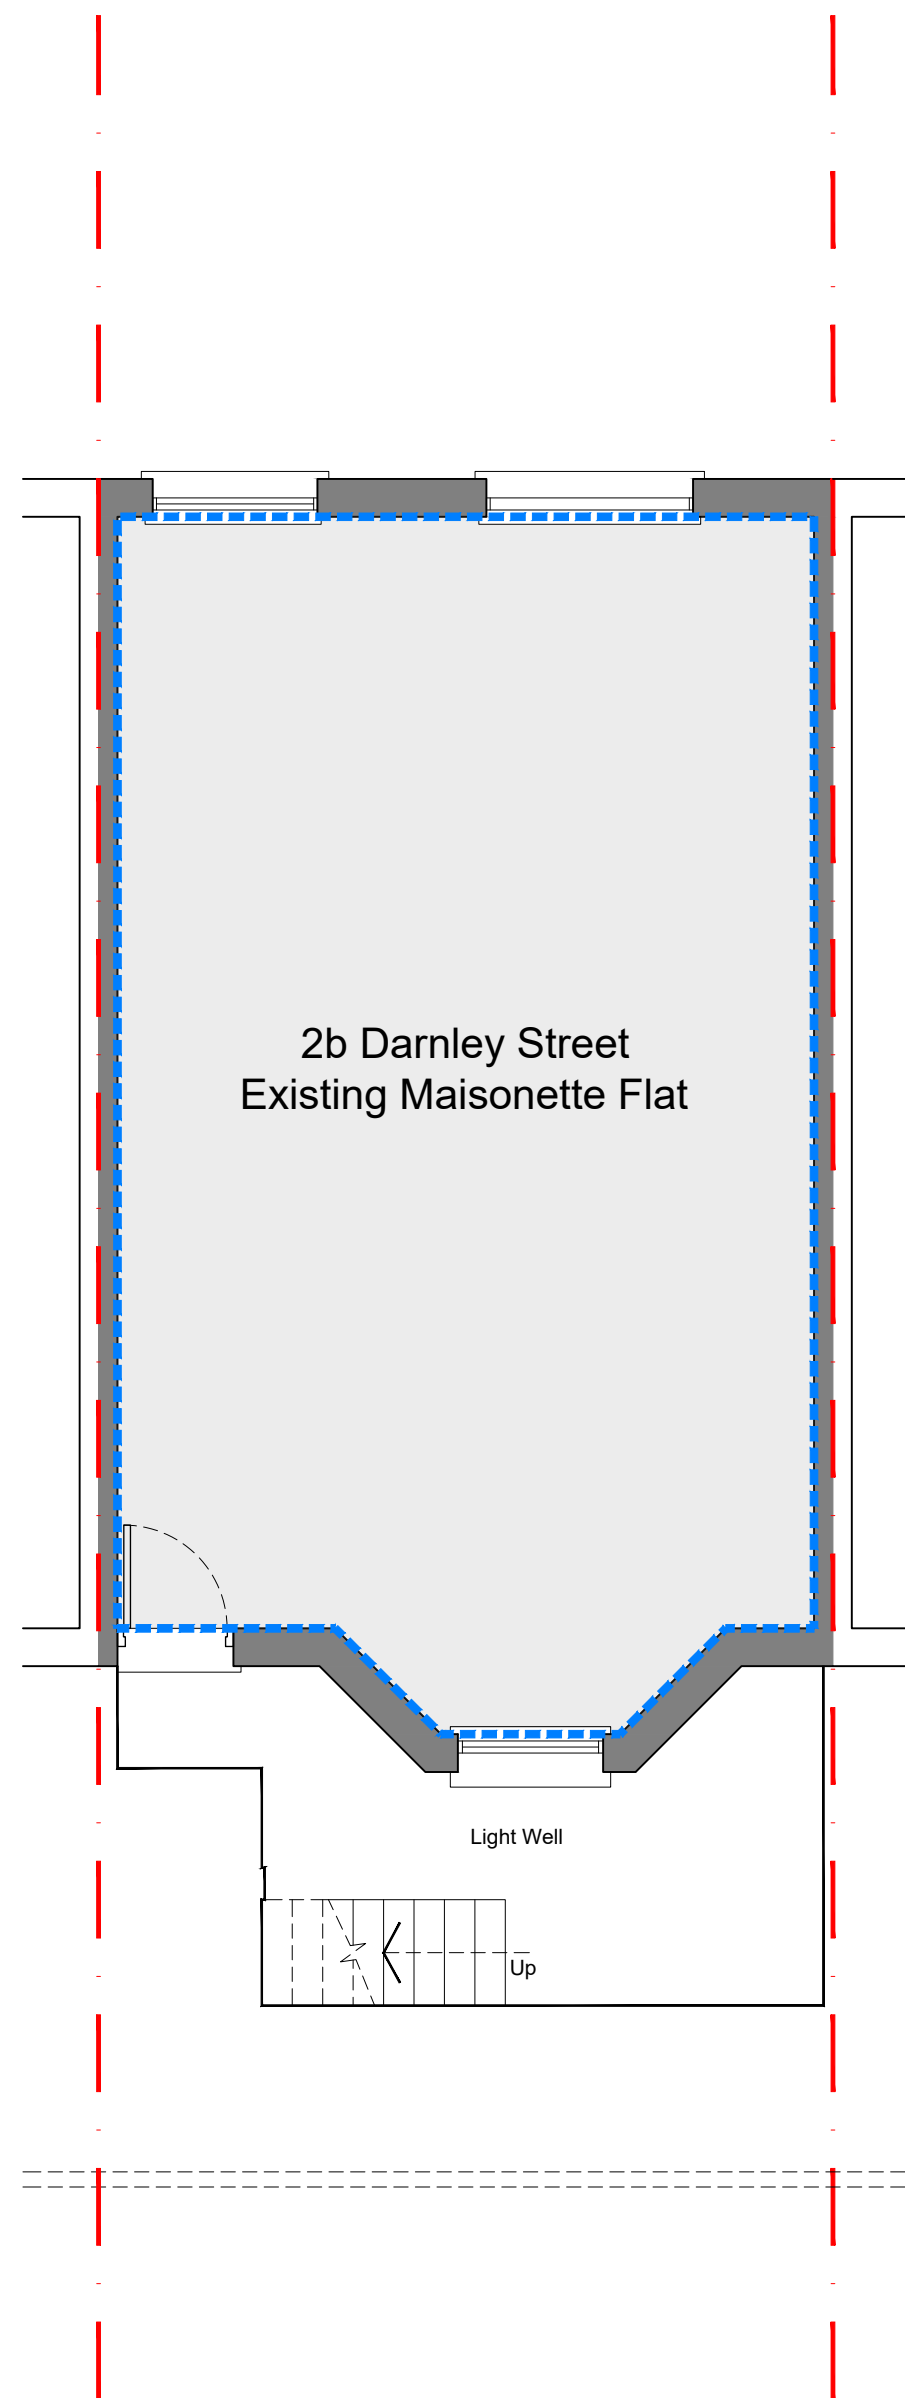


01

(01)200

Lower Ground Floor Plan - As Existing

Scale 1:50

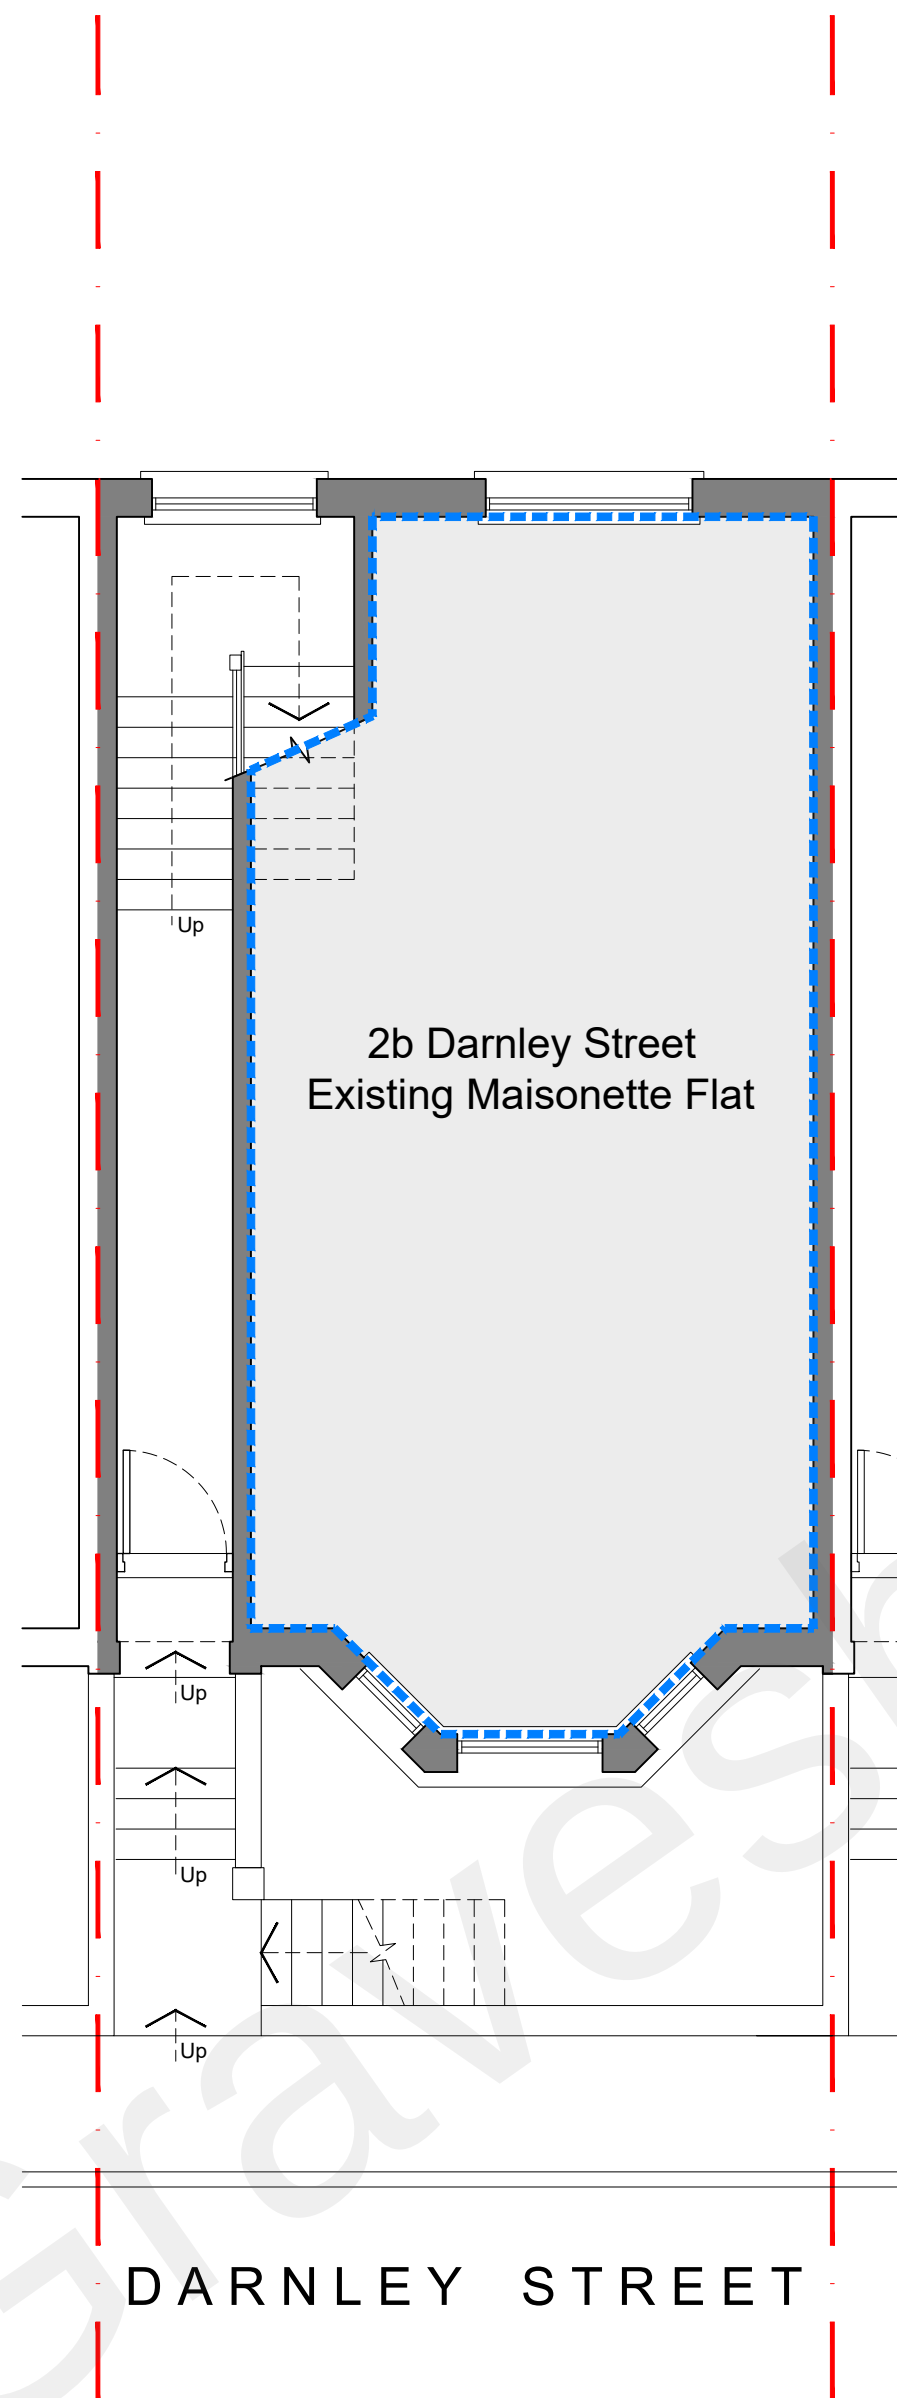


02

(01)200

Raised Ground Floor Plan - As Existing

Scale 1:50

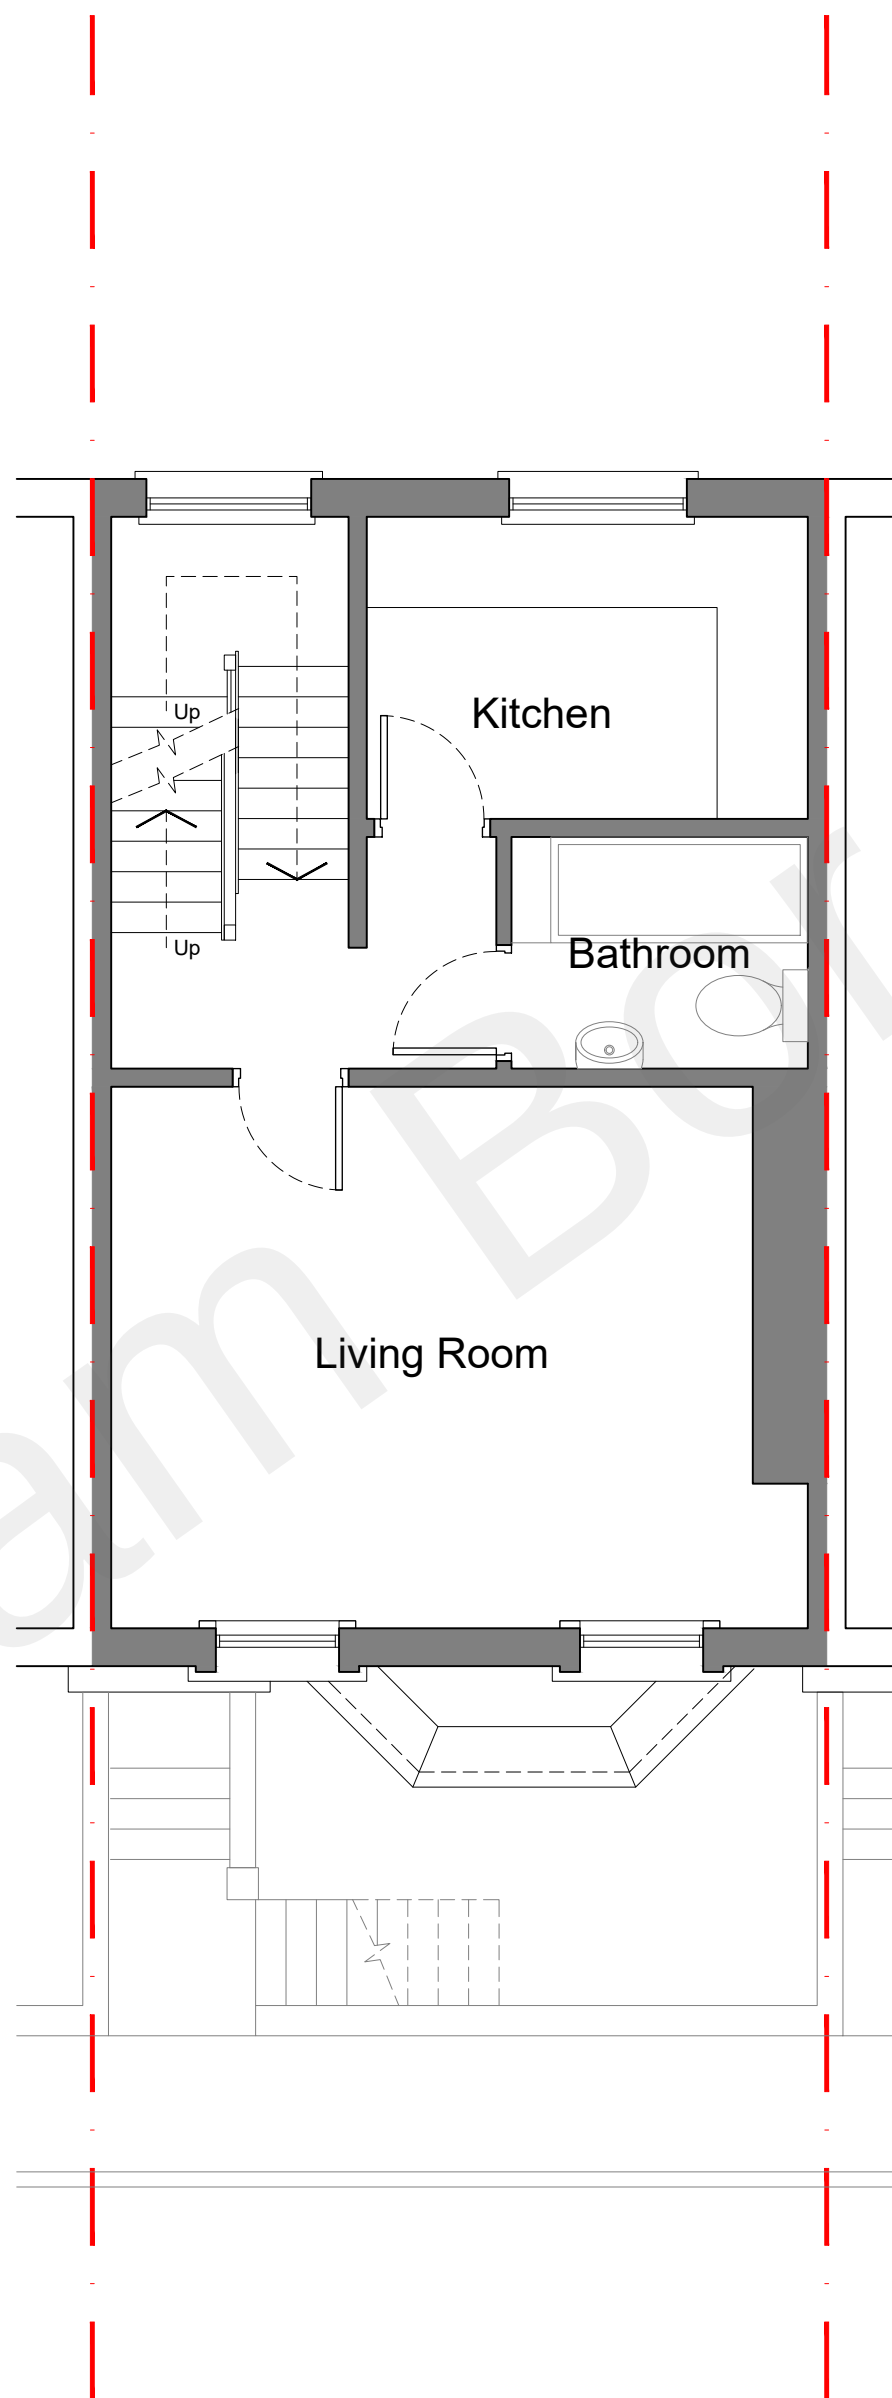


03

(01)200

First Floor Plan - As Existing

Scale 1:50

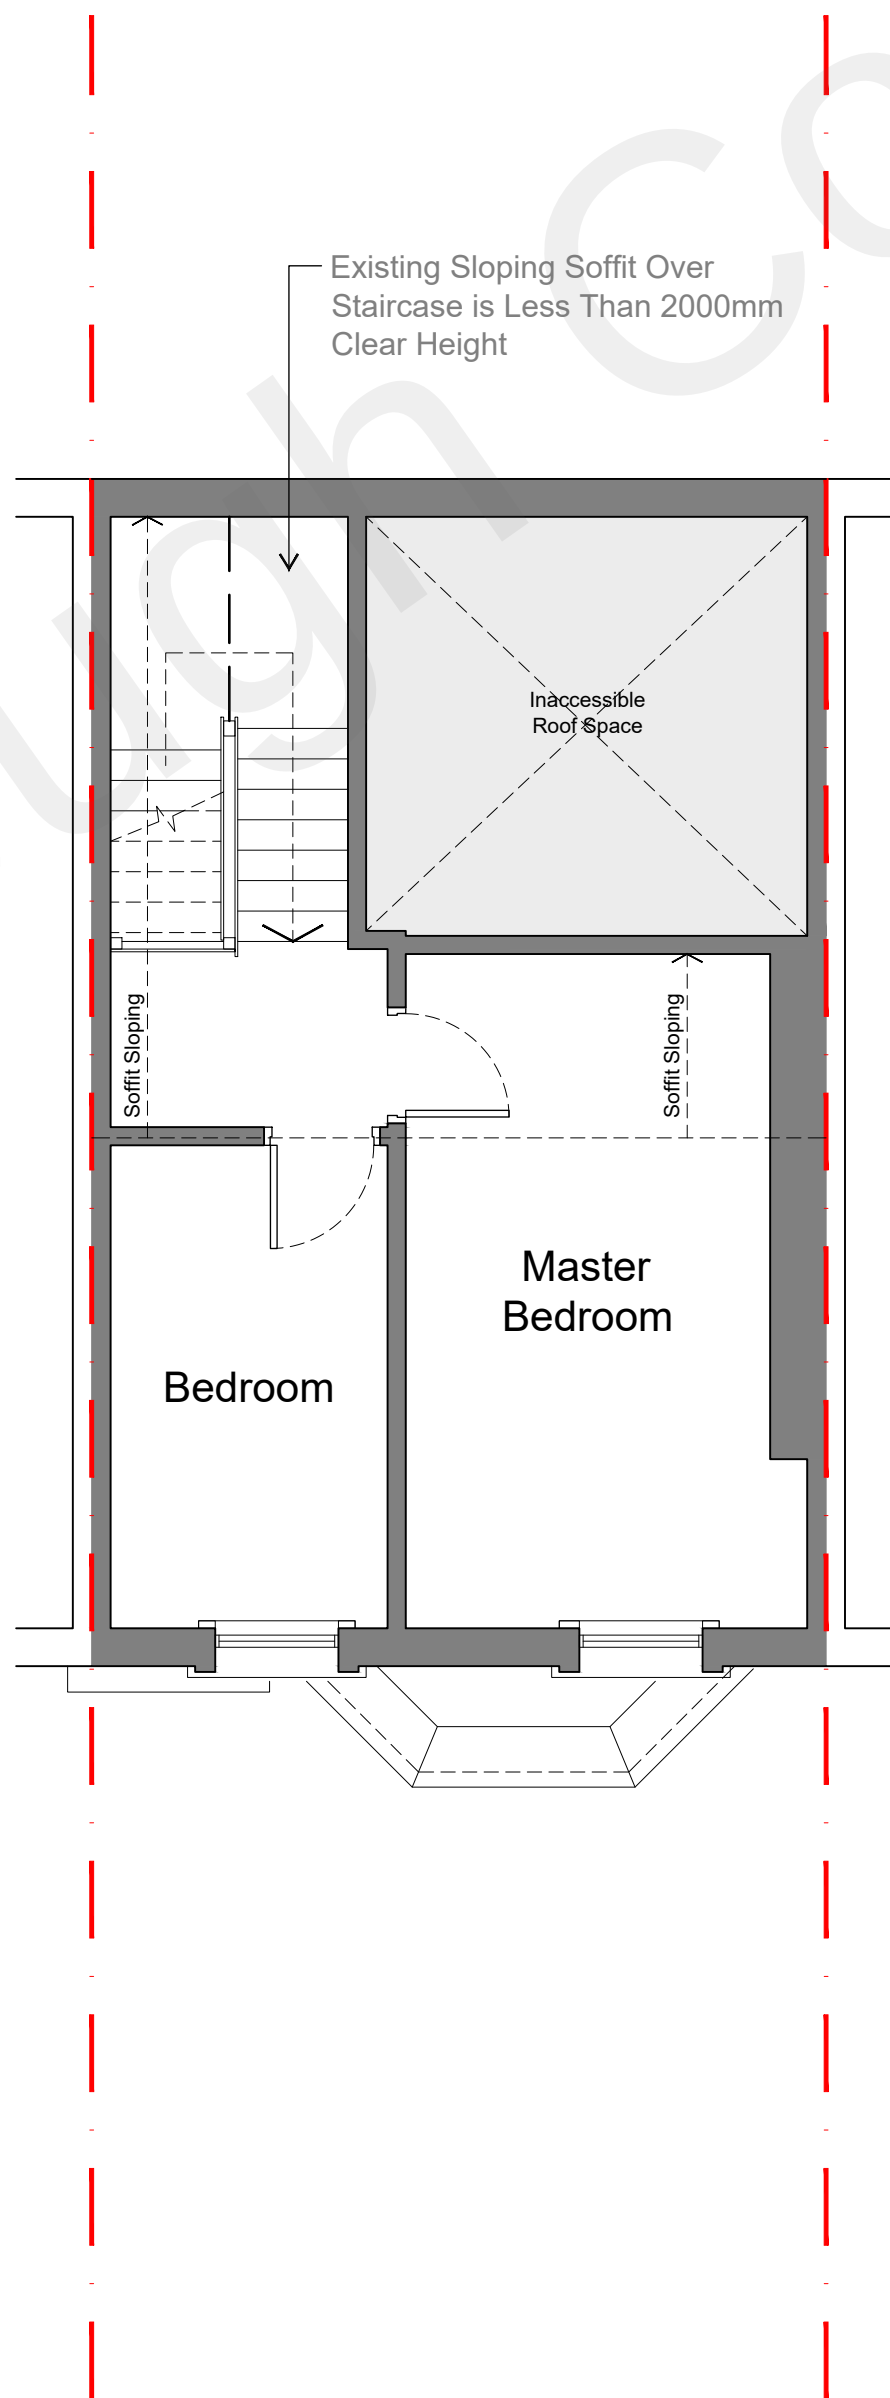


04

(01)200

Second Floor Plan - As Existing

Scale 1:50

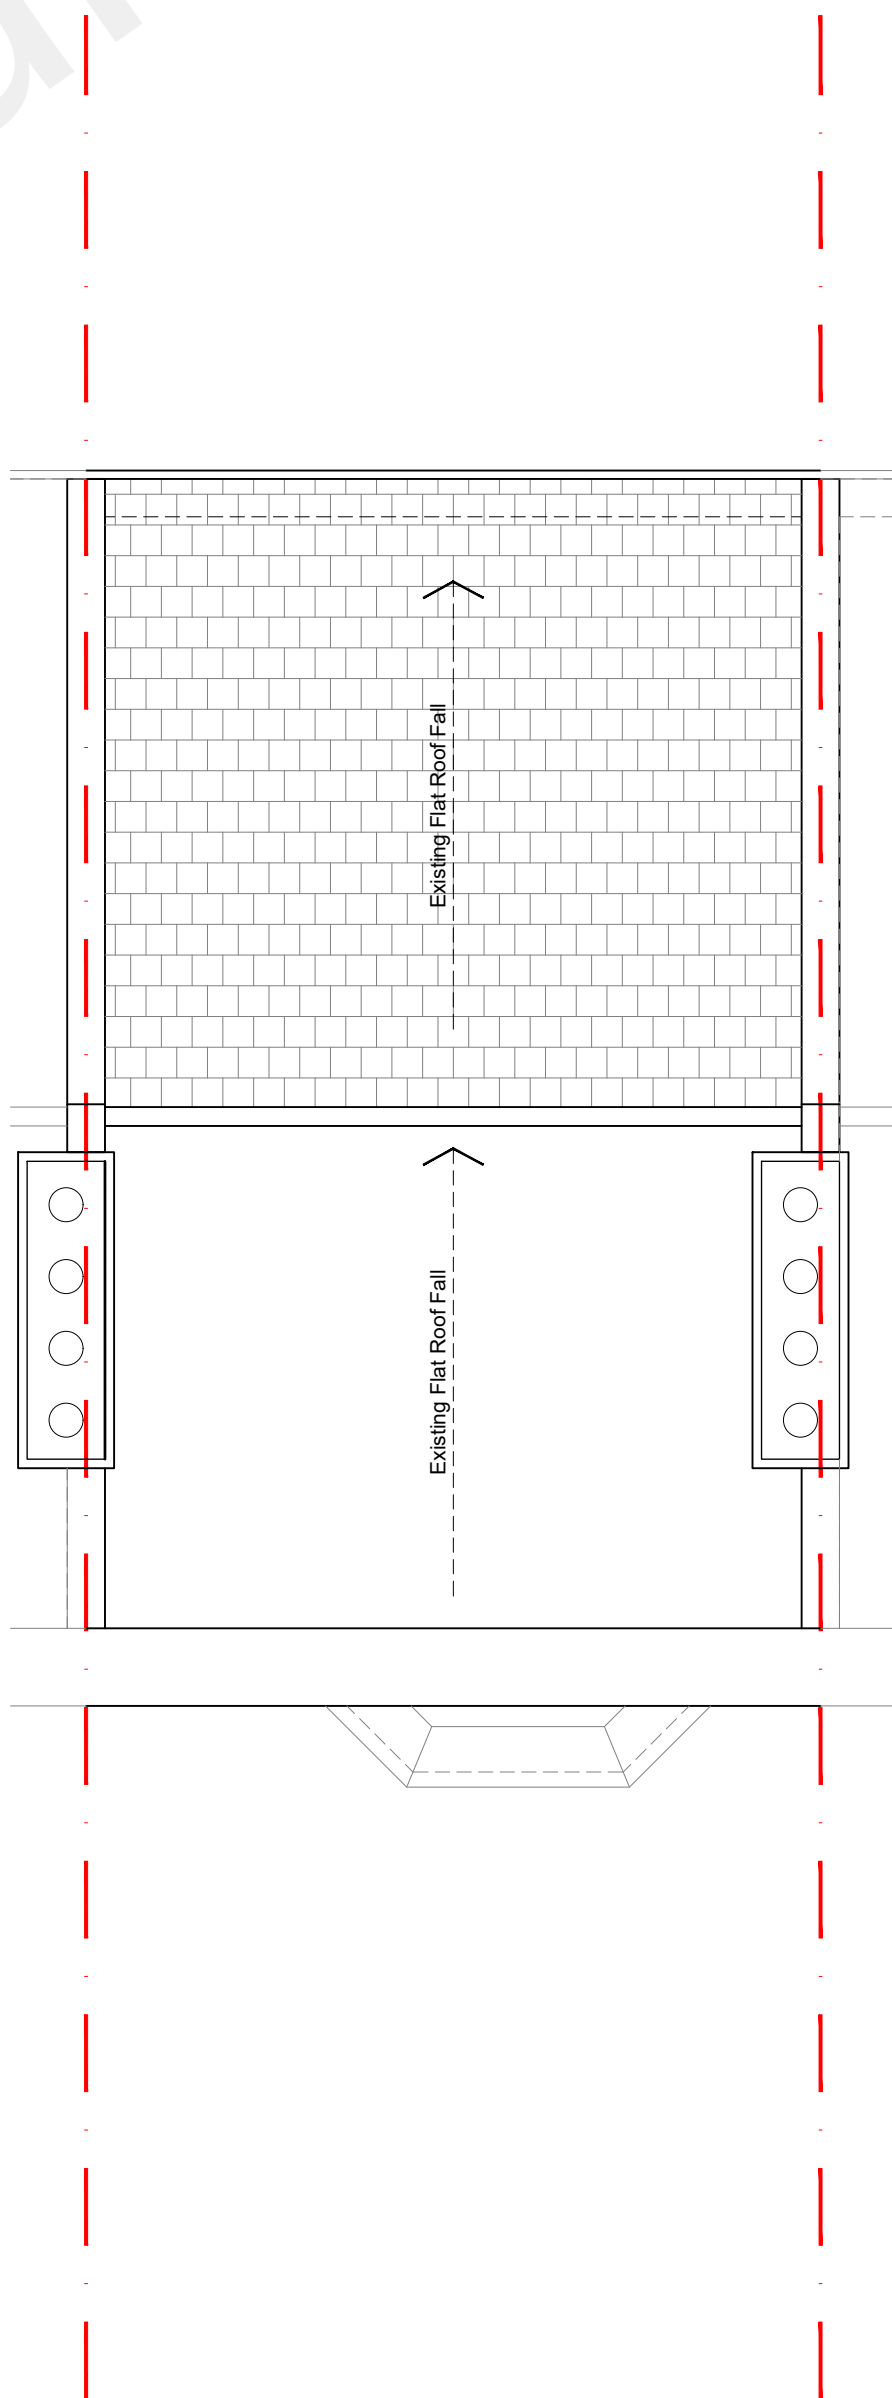

05

(01)200

Roof Plan - As Existing

Scale 1:50

DARNLEY STREET