

GENERAL NOTES


Do not scale drawings. All written dimensions must be checked on site before work commences on site or in shop. Figured dimensions take preference over those scaled. Discrepancies, where identified, must be reported immediately.

All work must be carried out in accordance with the Building Regulations and to the satisfaction of the Local Authority.

0 2 4 m

1:50 @ A1

1:100 @ A3

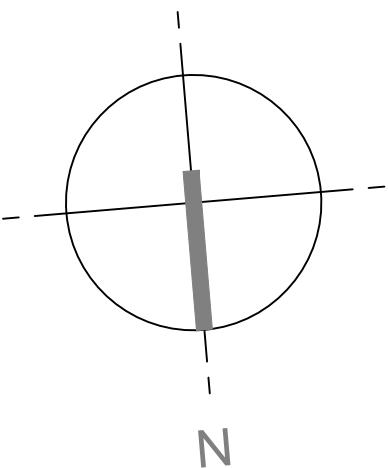


A
(01)003

02
(01)003

04
(01)003

03
(01)003

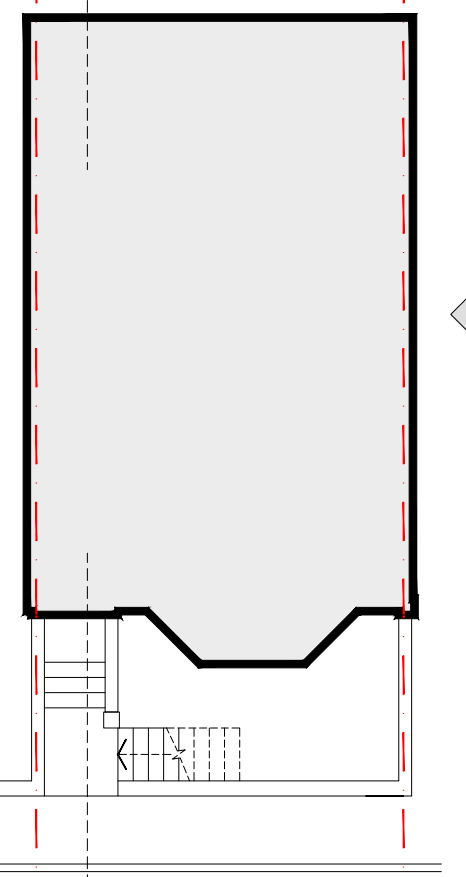

A
(01)003

01
(01)003

Key Plan

26.07.22 Planning Application
REV | ISSUE DATE REVISION NOTES

TECHNICAL DESIGN LTD
152 Fifth Avenue, London, W10 4DU

shane.thomson@live.co.uk
07770 762 566

STATUS

PLANNING

CLIENT

Aberforth Developments Ltd

PROJECT

2a Darnley Street
Gravesend DA11 0PJ

DRAWING TITLE

Elevations and Sections
- As Existing

SCALE 1:50 @ A1 (1:100 @ A3) DATE July 2022


JOB NO. 009 DWG NO. (01)300 REV. -



01
(01)300

North Elevation - As Existing


Scale 1:50

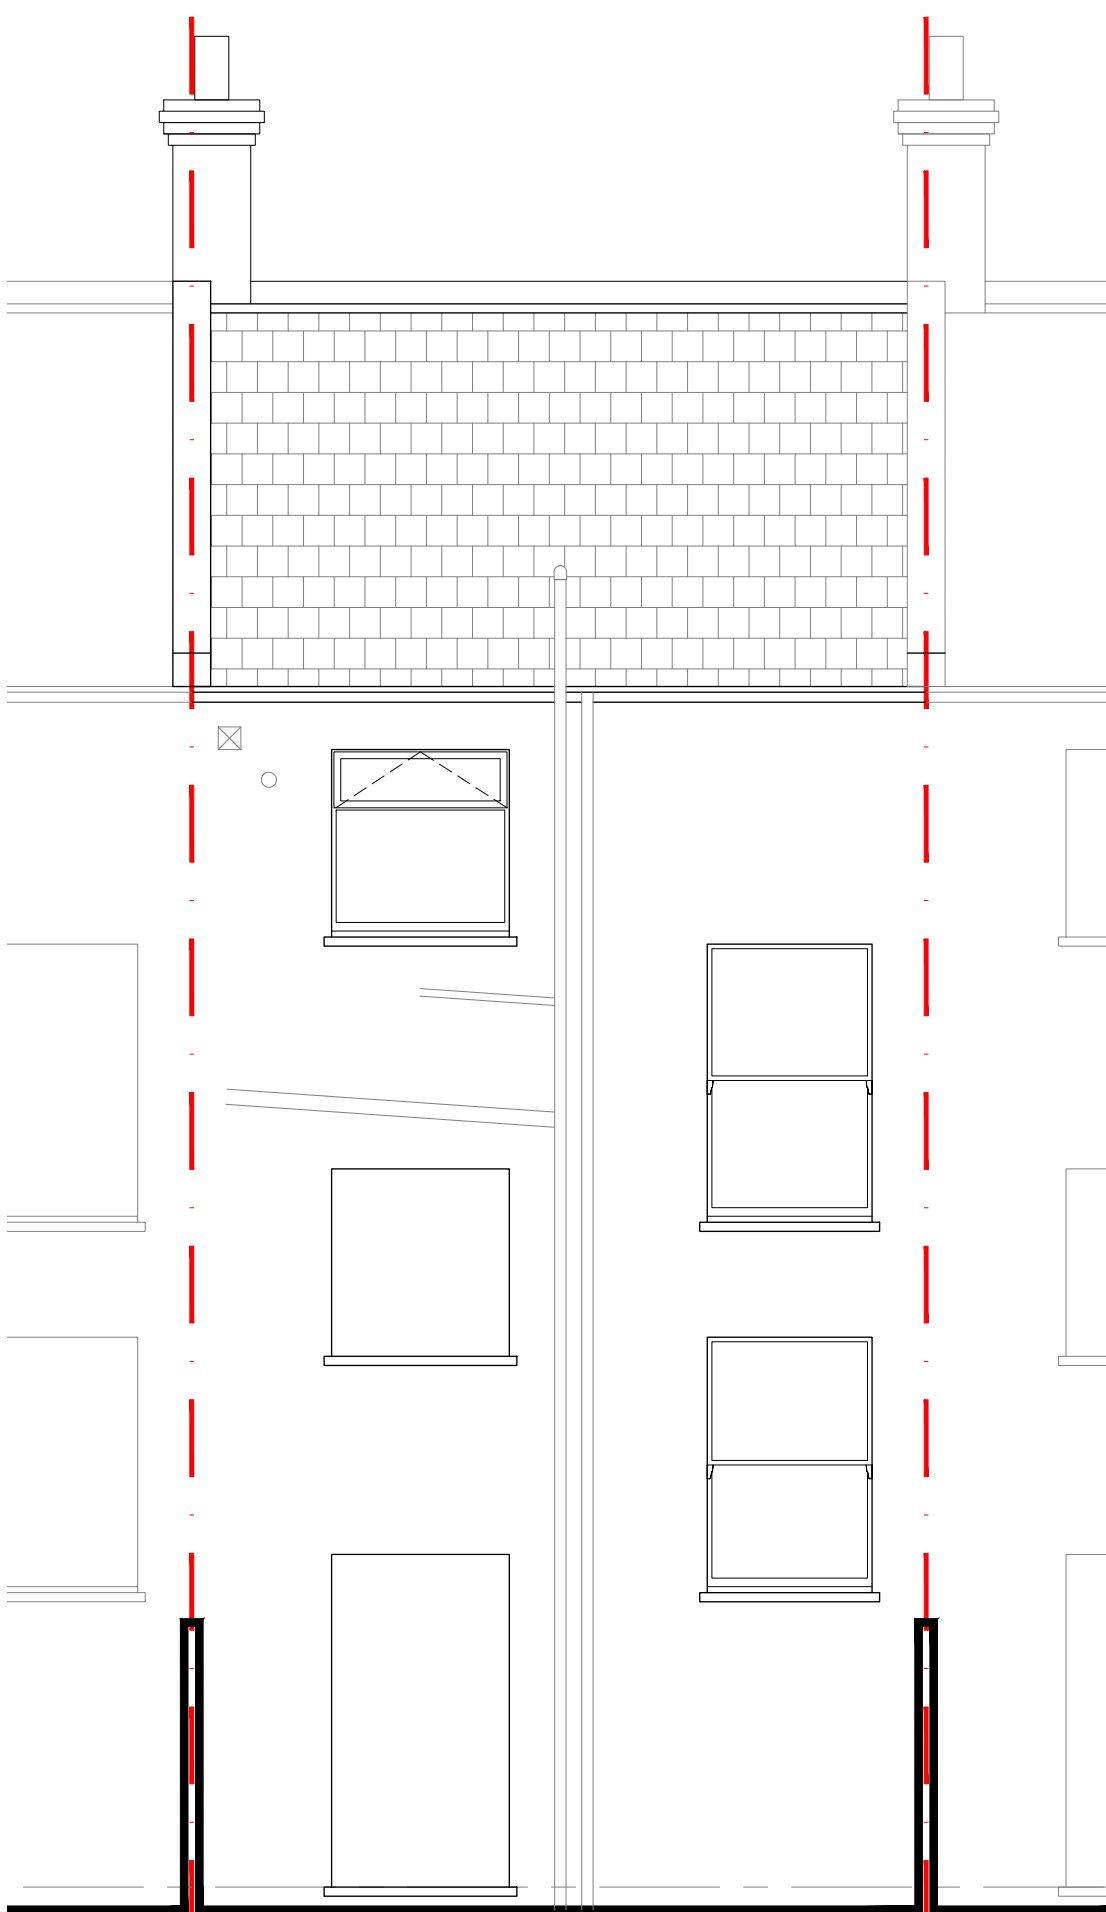

02
(01)300

South Elevation - As Existing


Scale 1:50

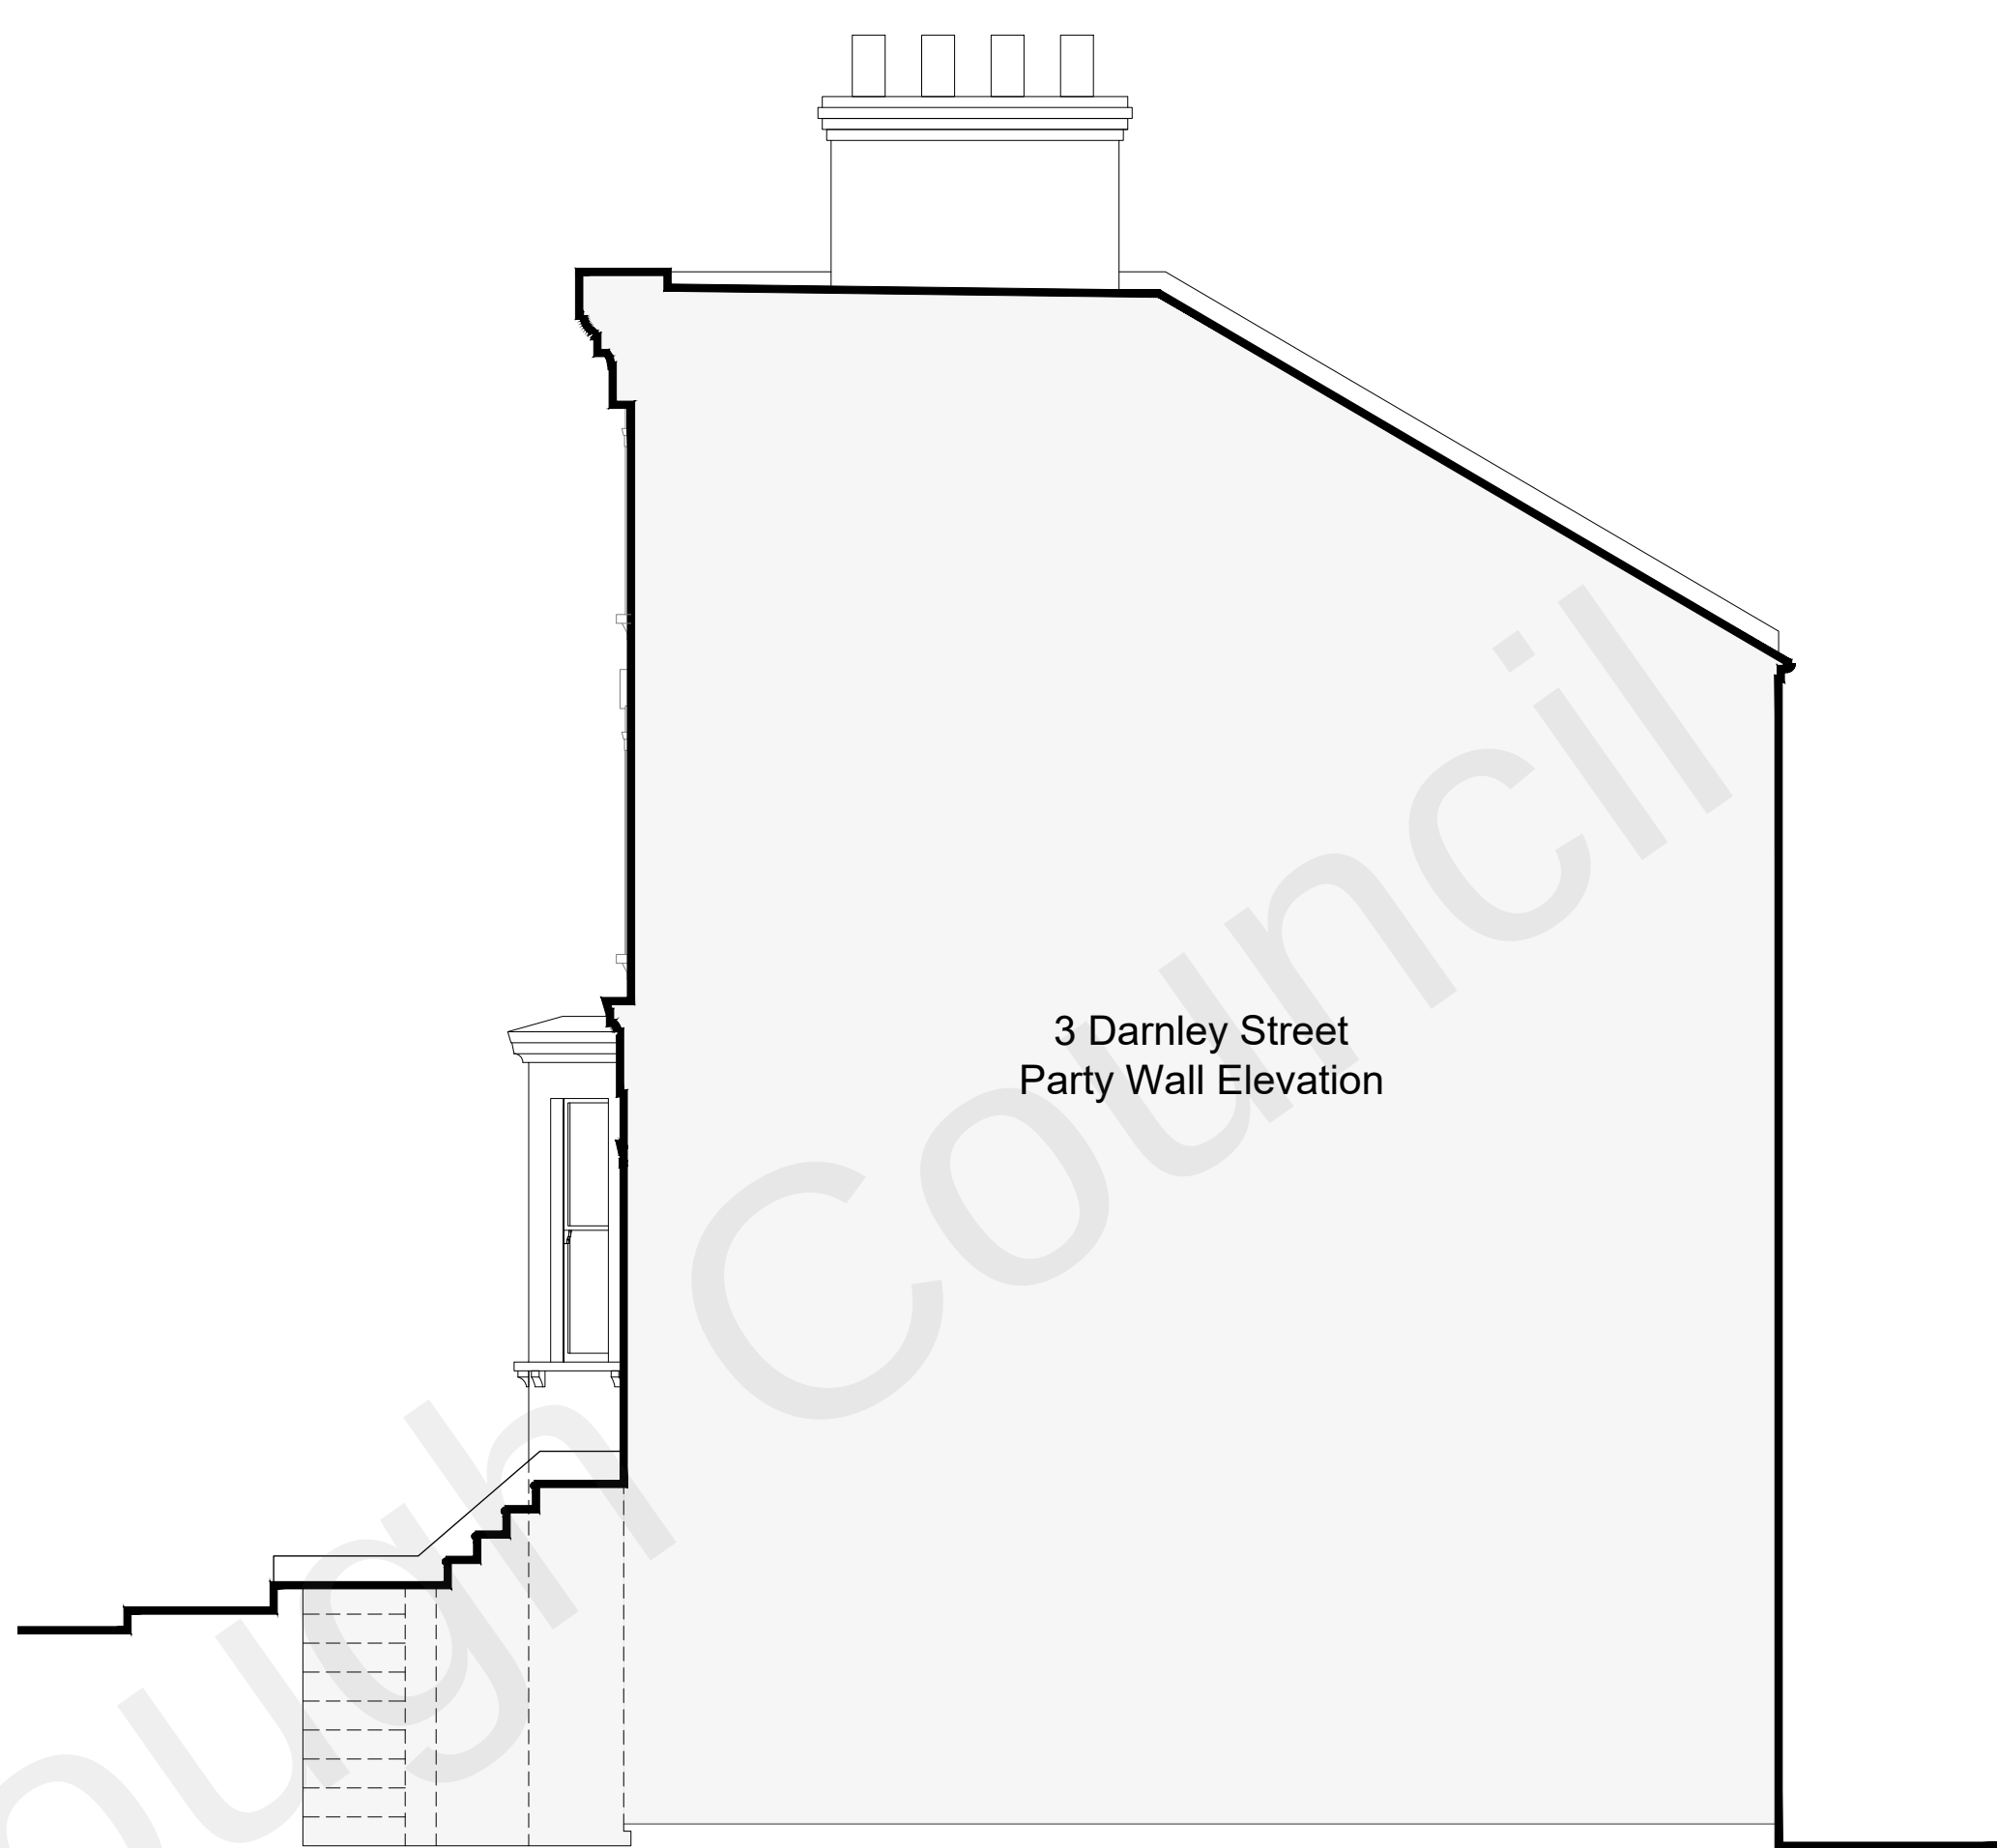

03
(01)300

West Elevation - As Existing


Scale 1:50

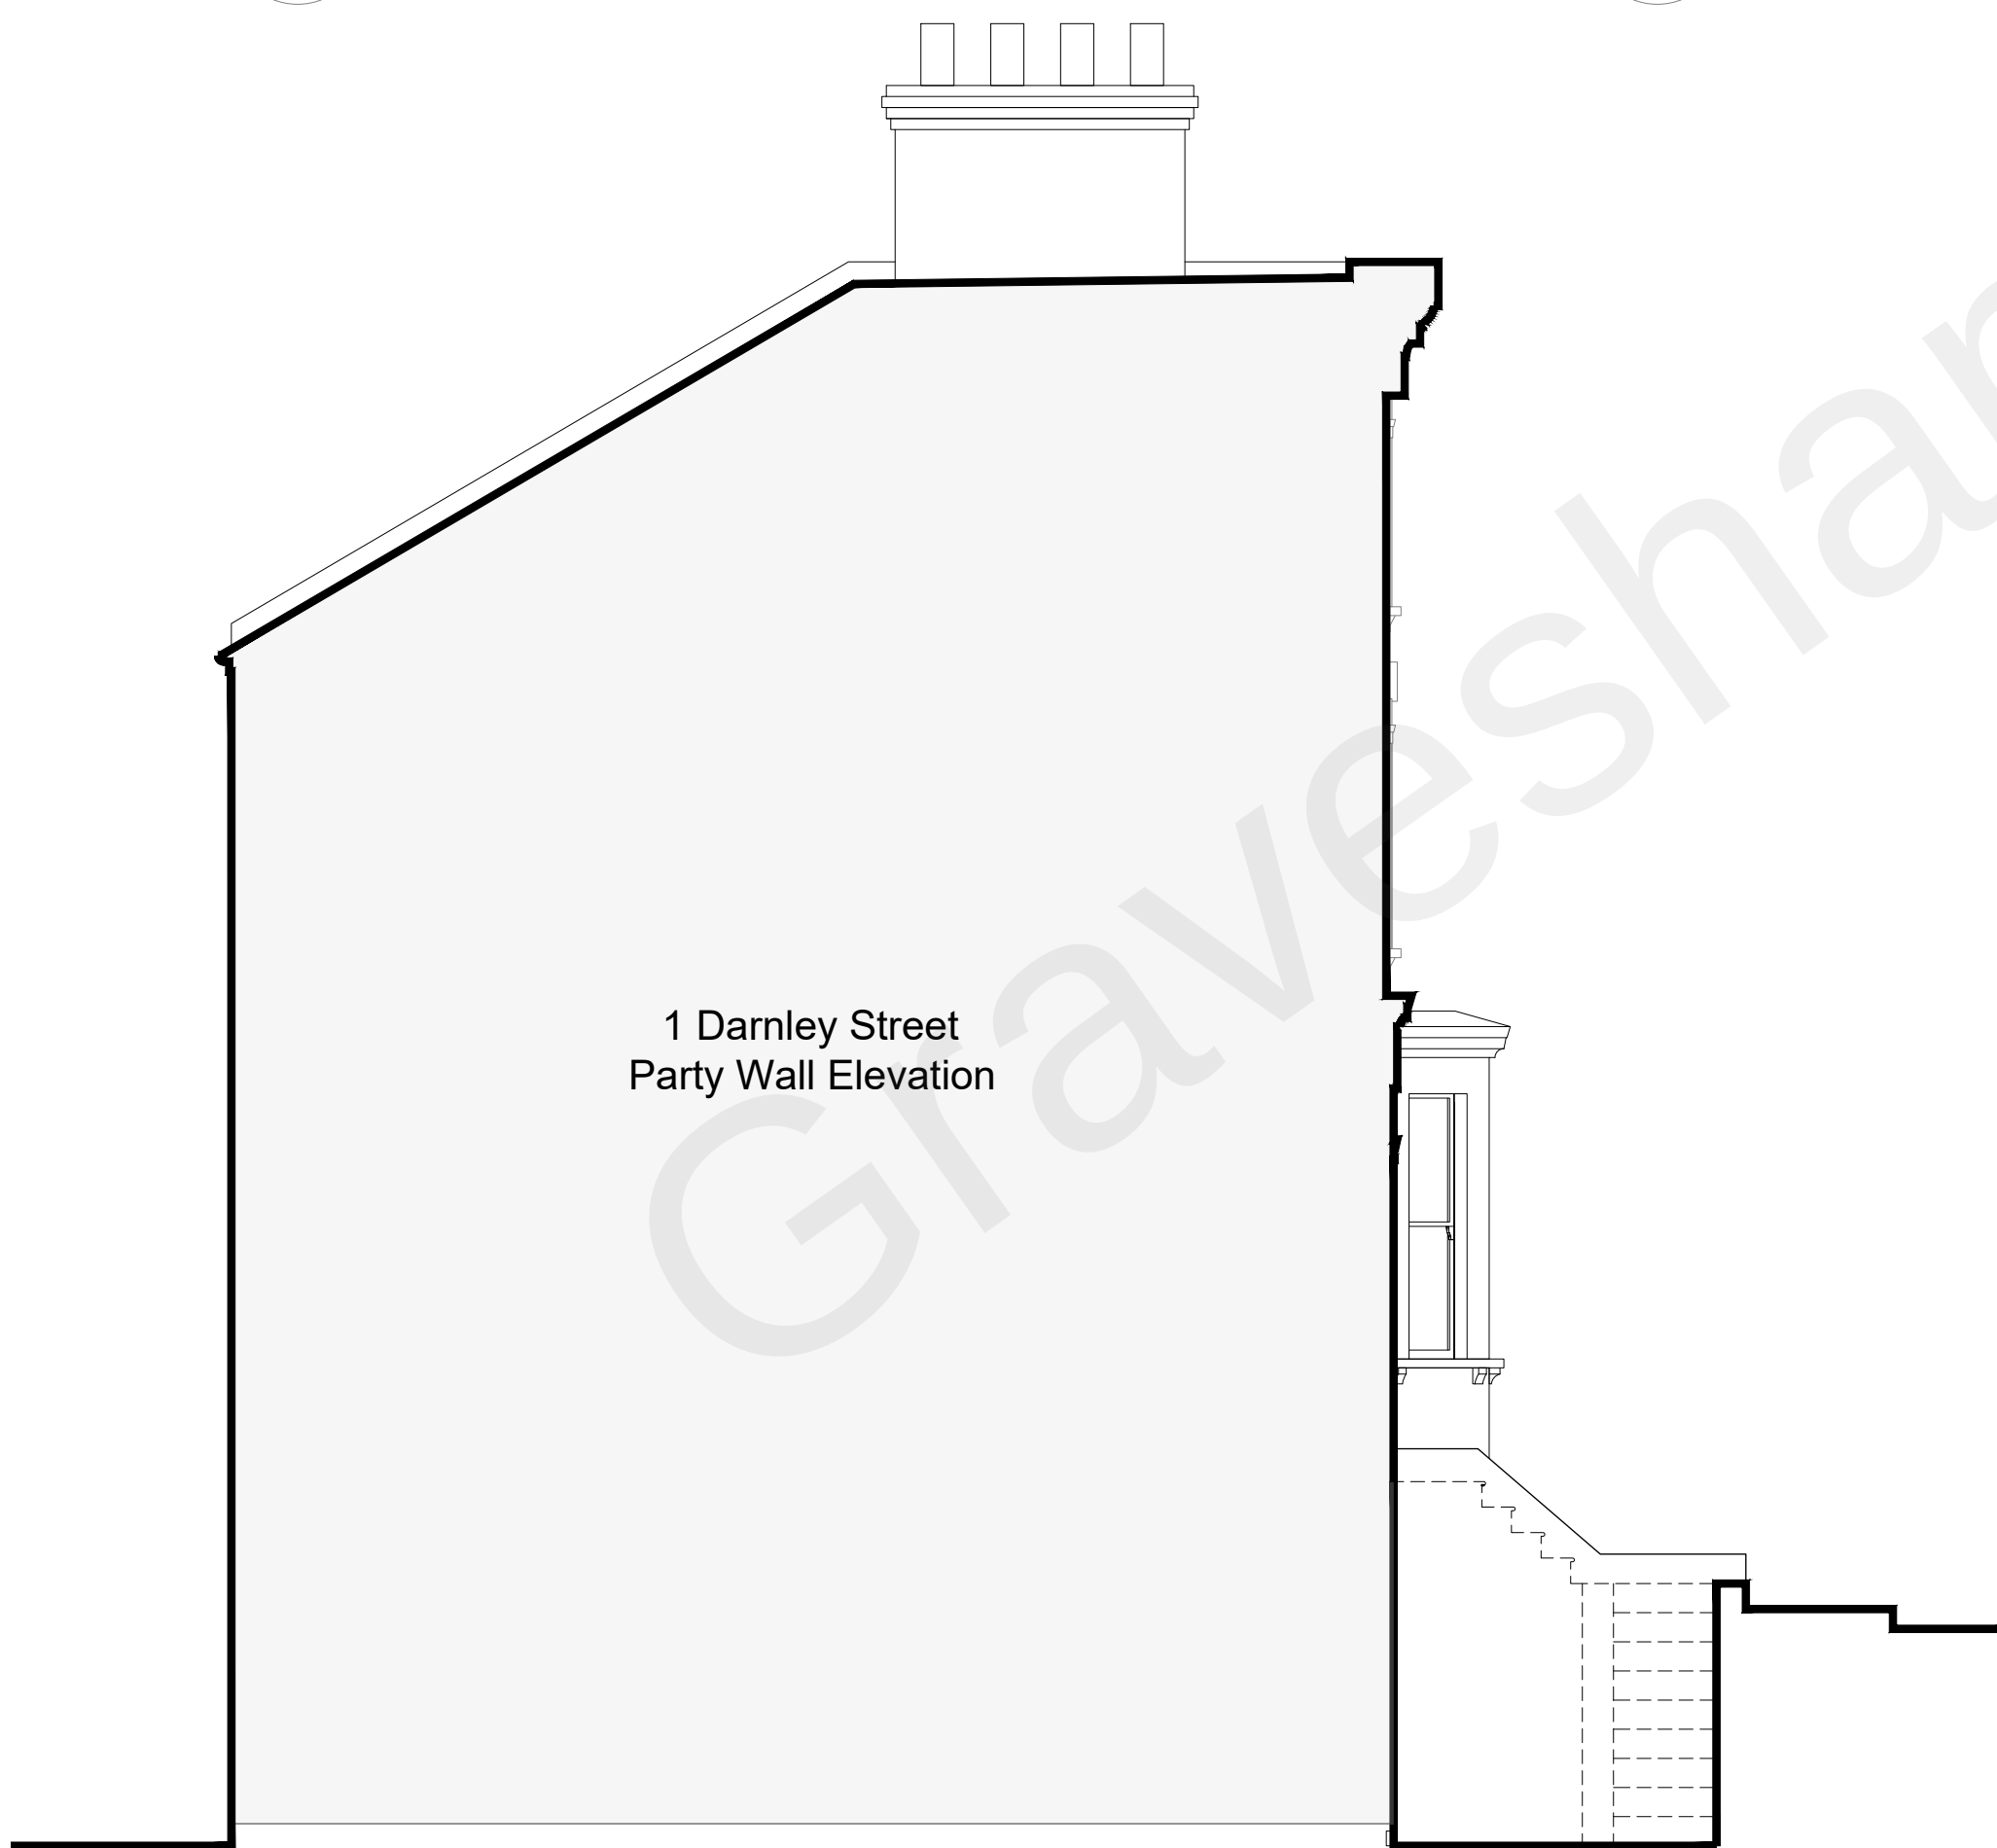

04
(01)300

East Elevation - As Existing

Scale 1:50

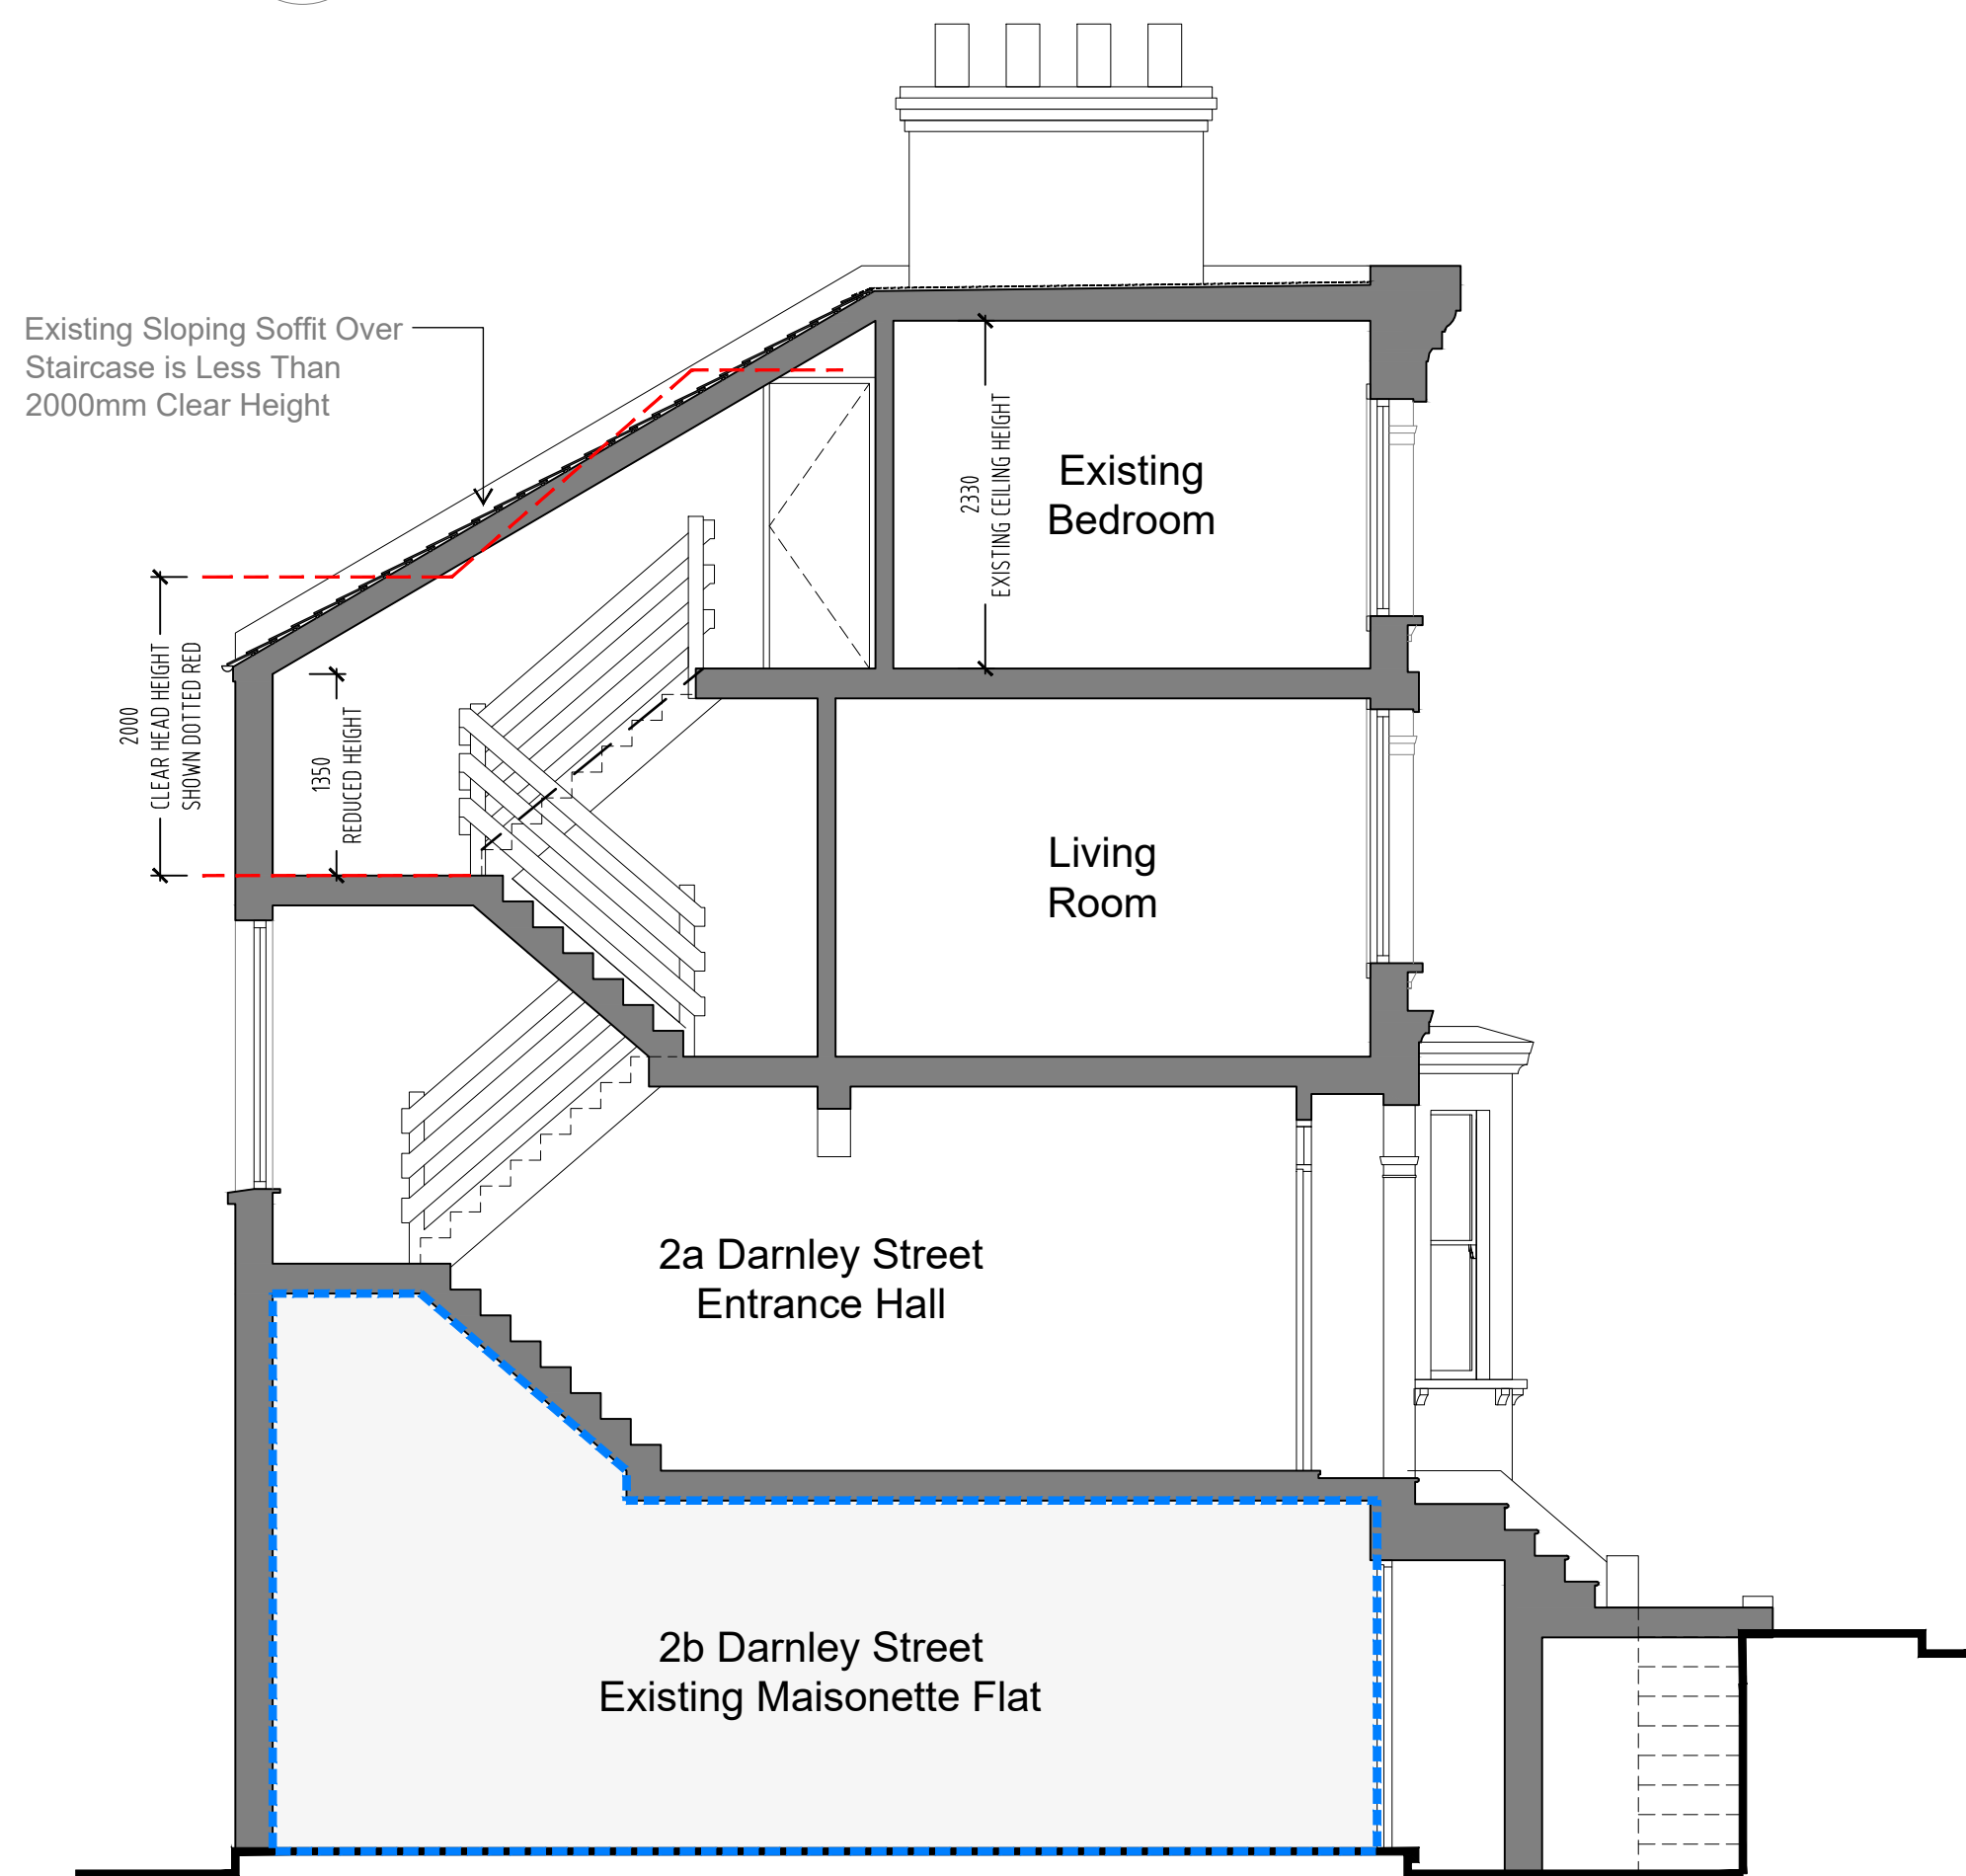

05
(01)300

Section A-A - As Existing

Scale 1:50