

GENERAL NOTES



Do not scale drawings. All written dimensions must be checked on site before work commences on site or in shop. Figured dimensions take preference over those scaled. Discrepancies, where identified, must be reported immediately.

All work must be carried out in accordance with the Building Regulations and to the satisfaction of the Local Authority.

0 2 4 m

1:50 @ A1

1:100 @ A3

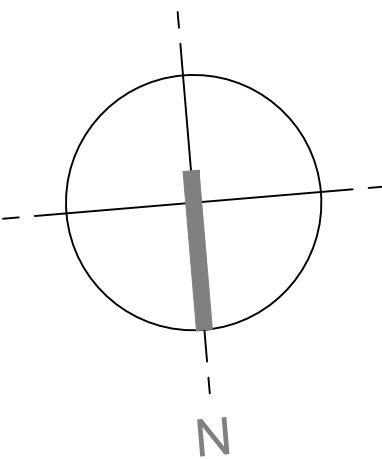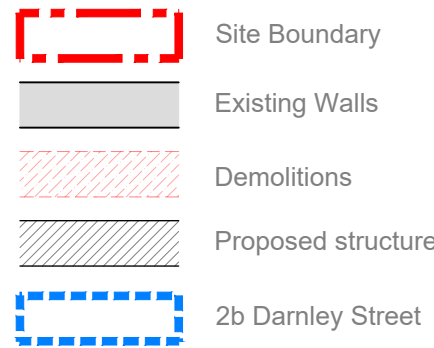

2a Darnley Street:
Proposed Internal Floor Area
Ground Floor: 7.00 m²
First Floor: 32.90 m²
Second Floor: 31.50 m²

Total: 71.40 m²

Additional Roof Volume
Dormer: 21.33 m³

2b Darnley Street:
Existing Internal Floor Area
Lower Ground: 41.60 m²
Raised Ground: 27.50 m²

Total: 69.10 m²

26.07.22 Planning Application
REV | ISSUE DATE REVISION NOTES

TECHNICAL DESIGN LTD
152 Fifth Avenue, London, W10 4DU

shane.thomson@live.co.uk
07770 762 566

STATUS

PLANNING

CLIENT

Aberforth Developments Ltd

PROJECT


2a Darnley Street
Gravesend DA11 0PJ

DRAWING TITLE

General Arrangement Plans
- As Proposed

SCALE 1:50 @ A1 (1:100 @ A3) DATE July 2022

JOB NO. 009 DWG NO. (01)600 REV. -

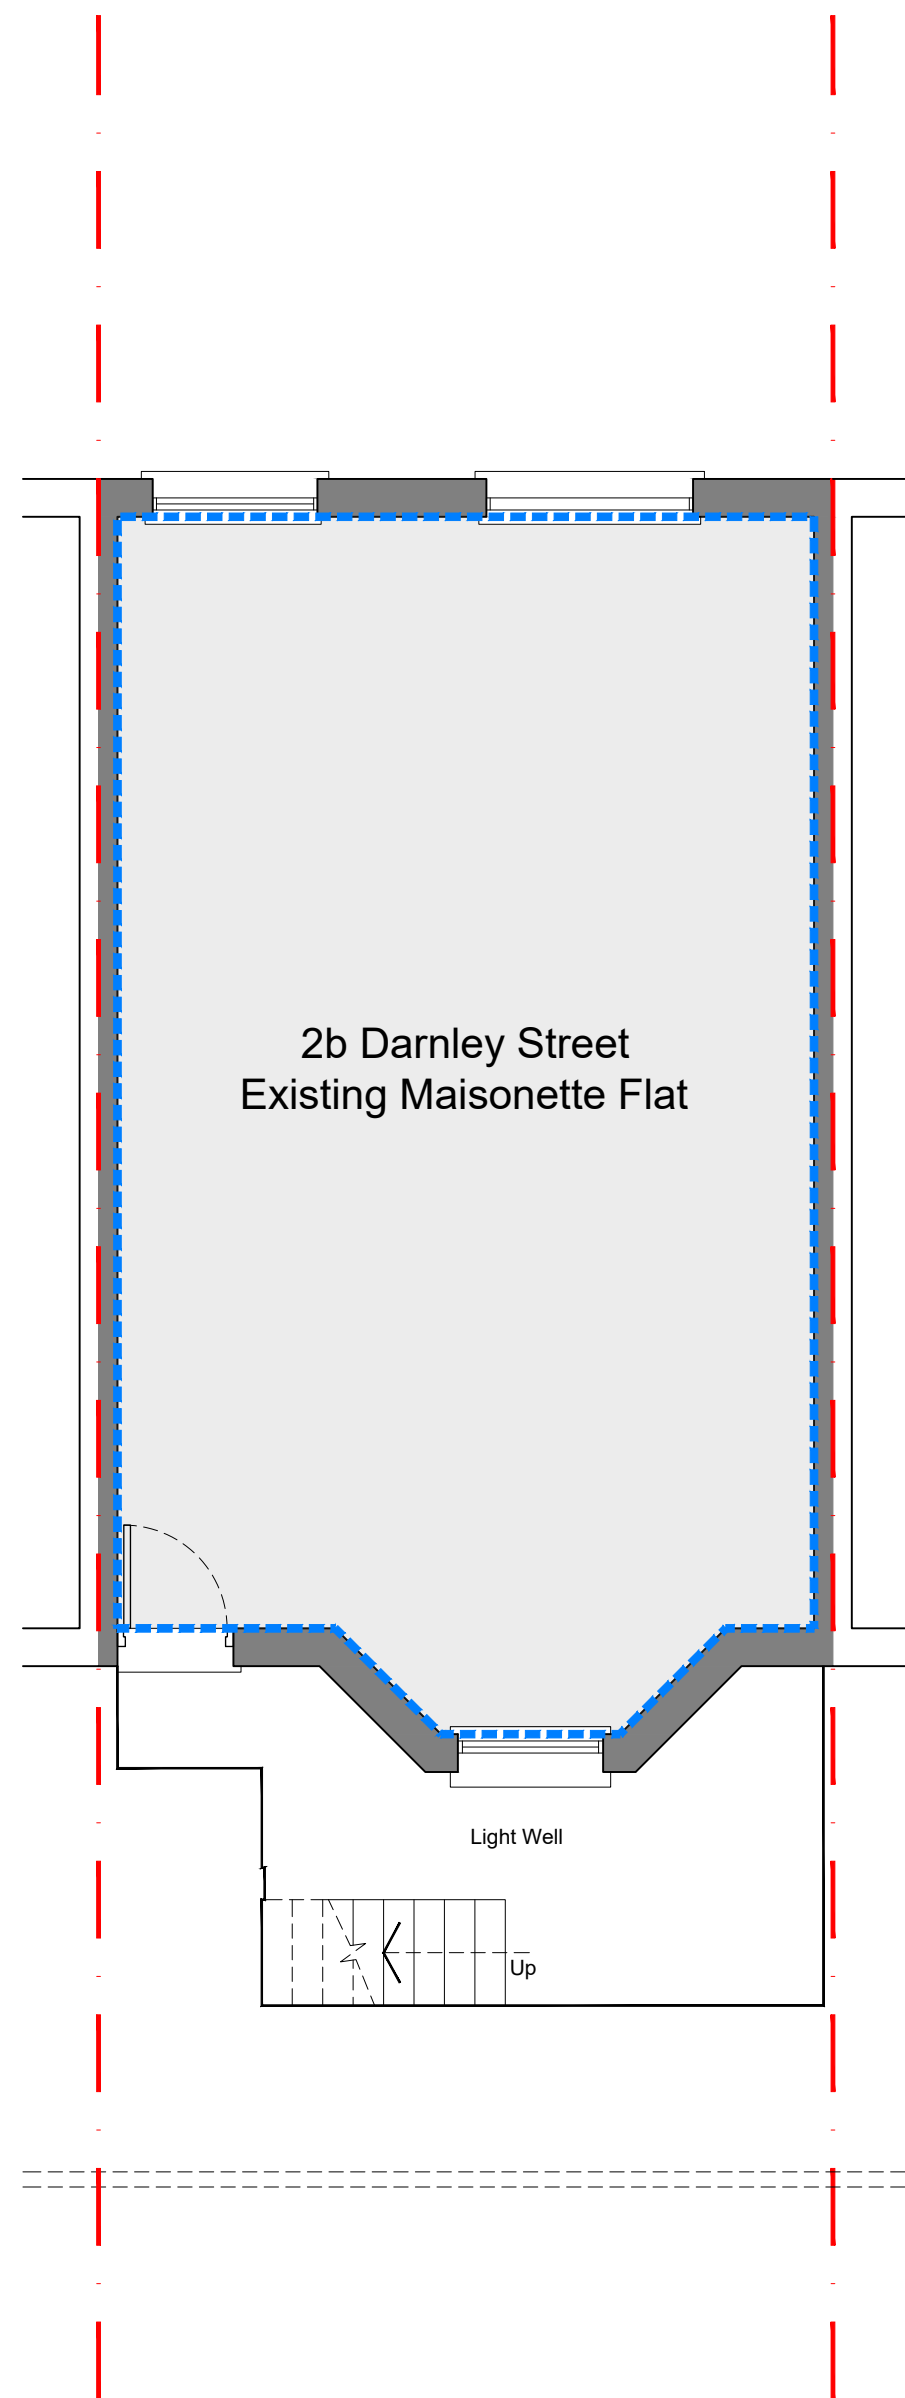


01

(01)600

Lower Ground Floor Plan - As Existing

Scale 1:50

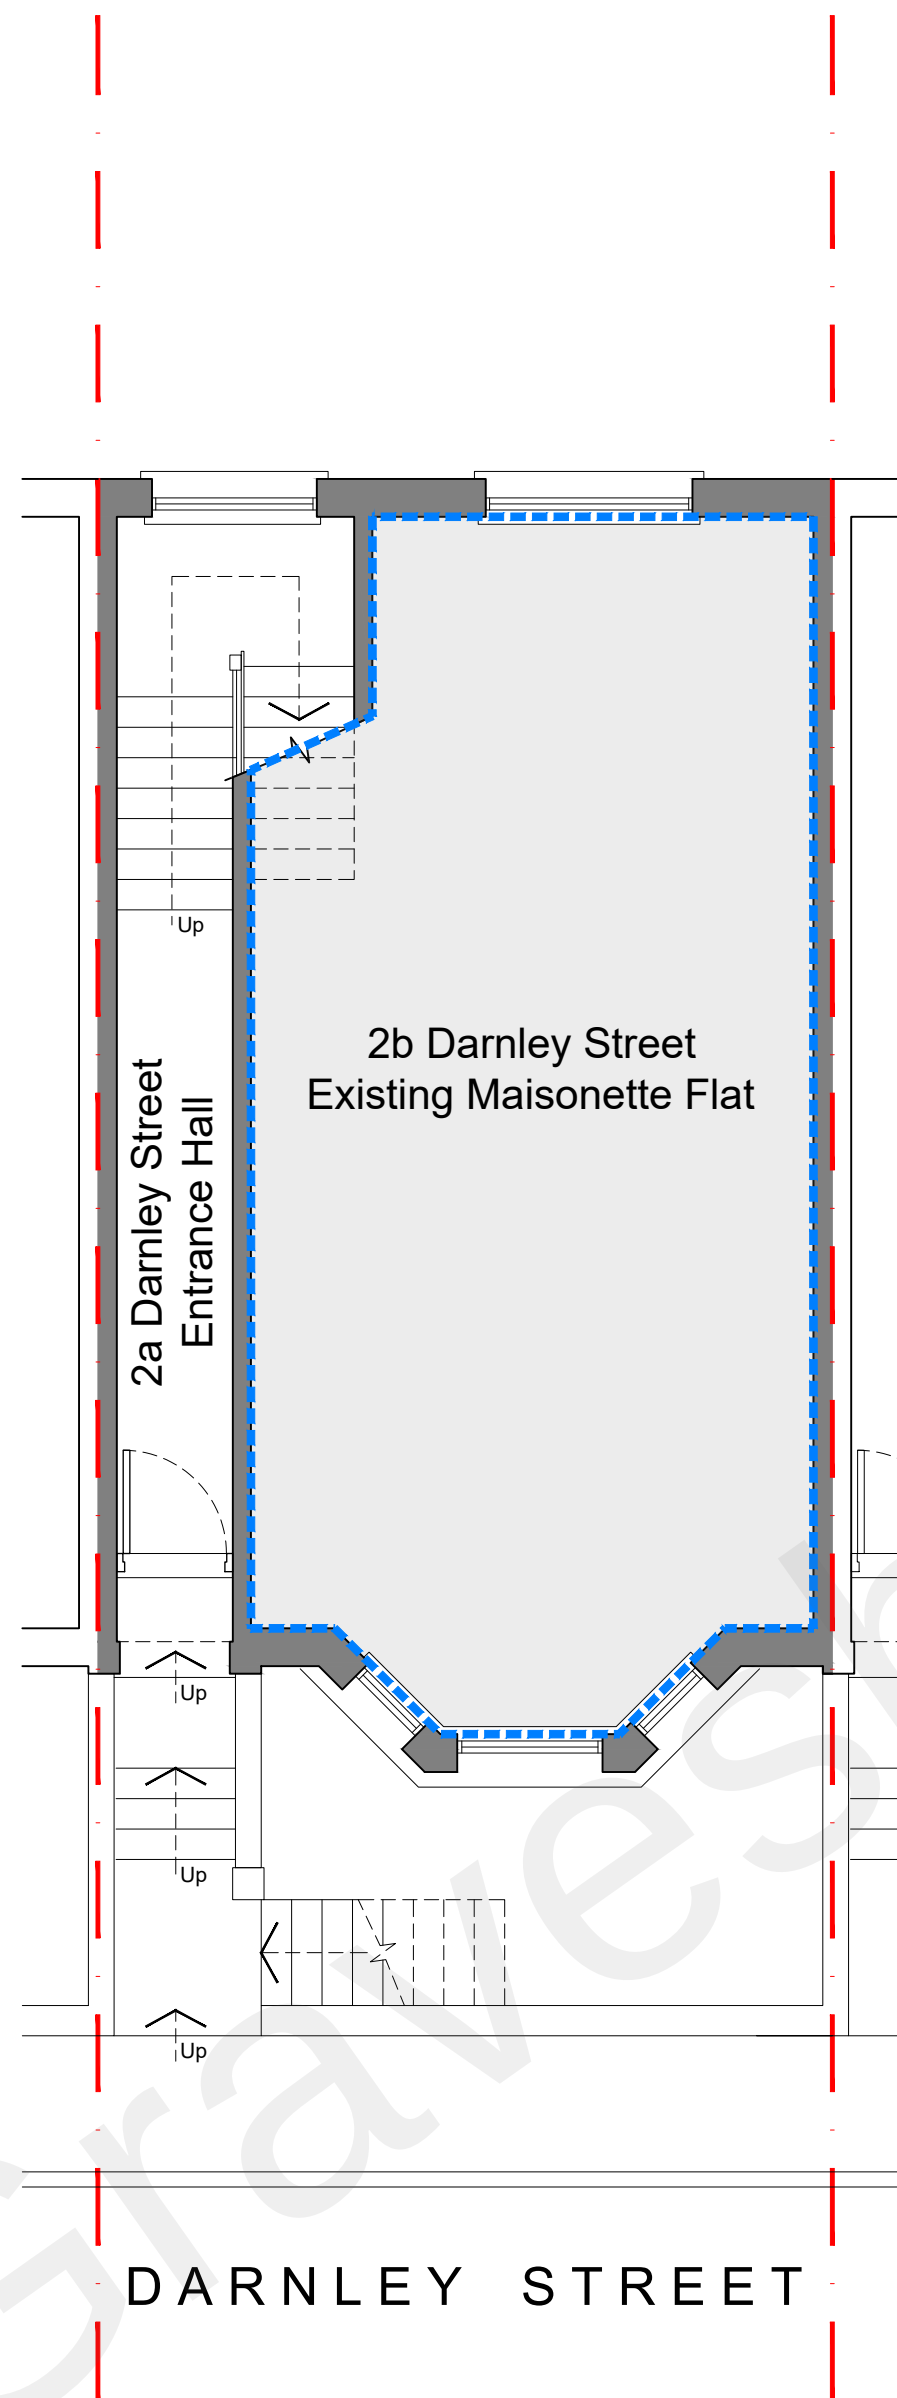


02

(01)600

Raised Ground Floor Plan - As Existing

Scale 1:50

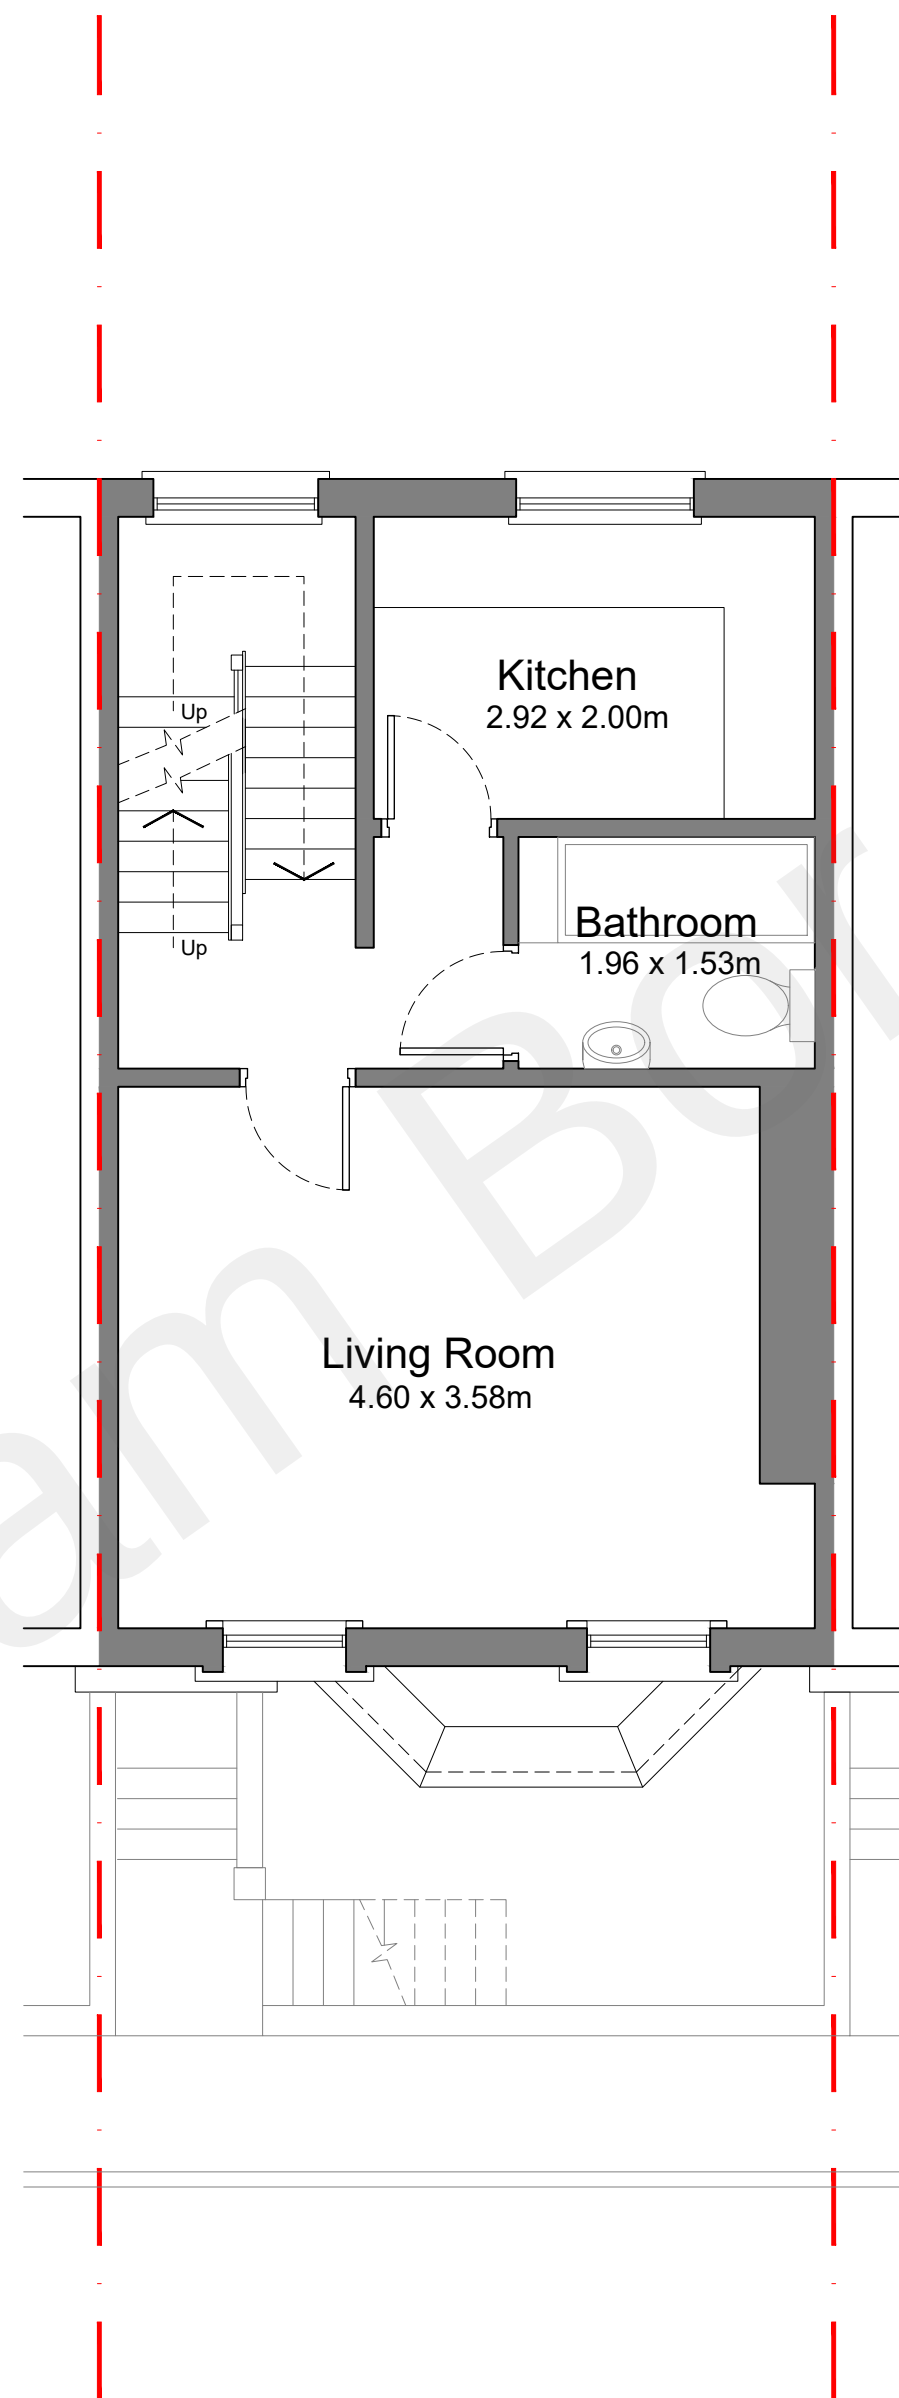


03

(01)600

First Floor Plan - As Existing

Scale 1:50

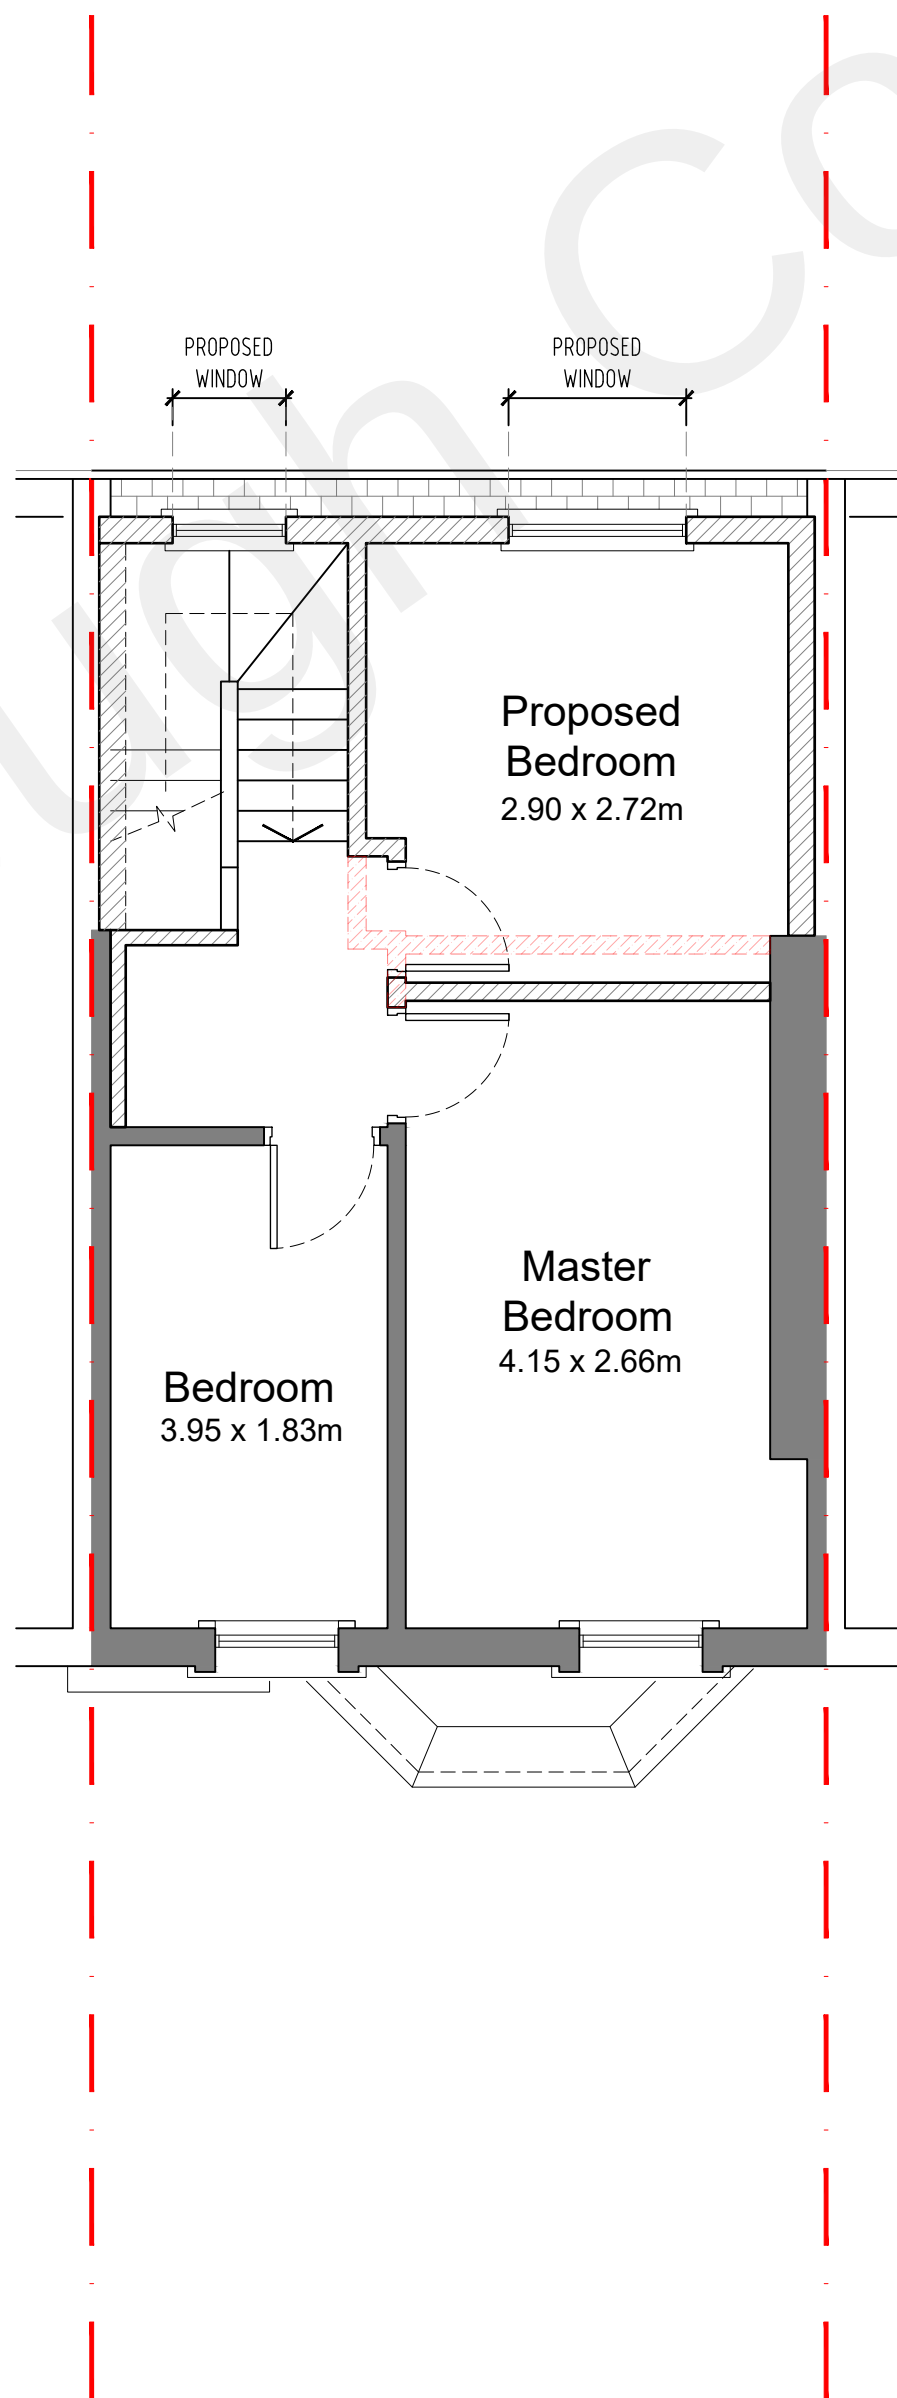


04

(01)600

Second Floor Plan - As Proposed

Scale 1:50

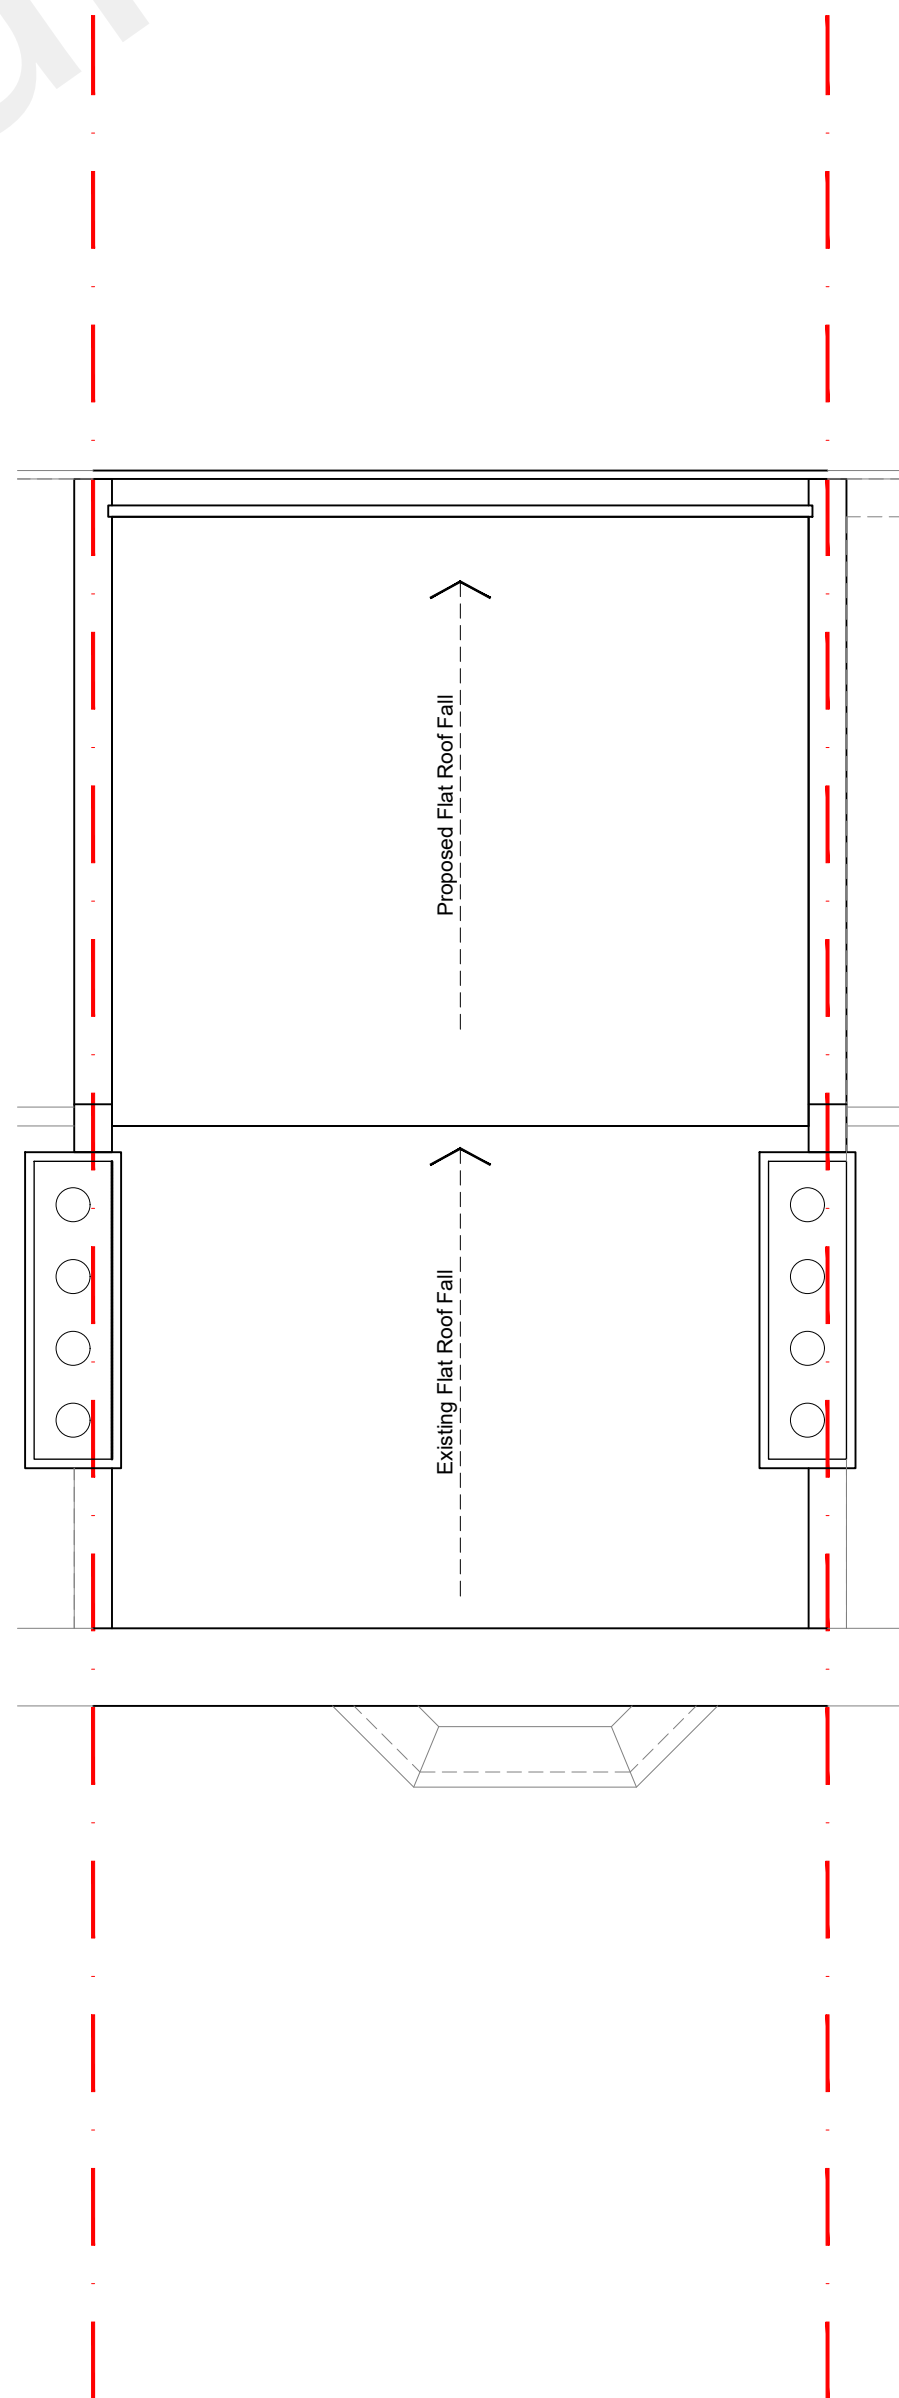

05

(01)600

Roof Plan - As Proposed

Scale 1:50