






01
(01)700
North Elevation - As Existing
Scale 1:50

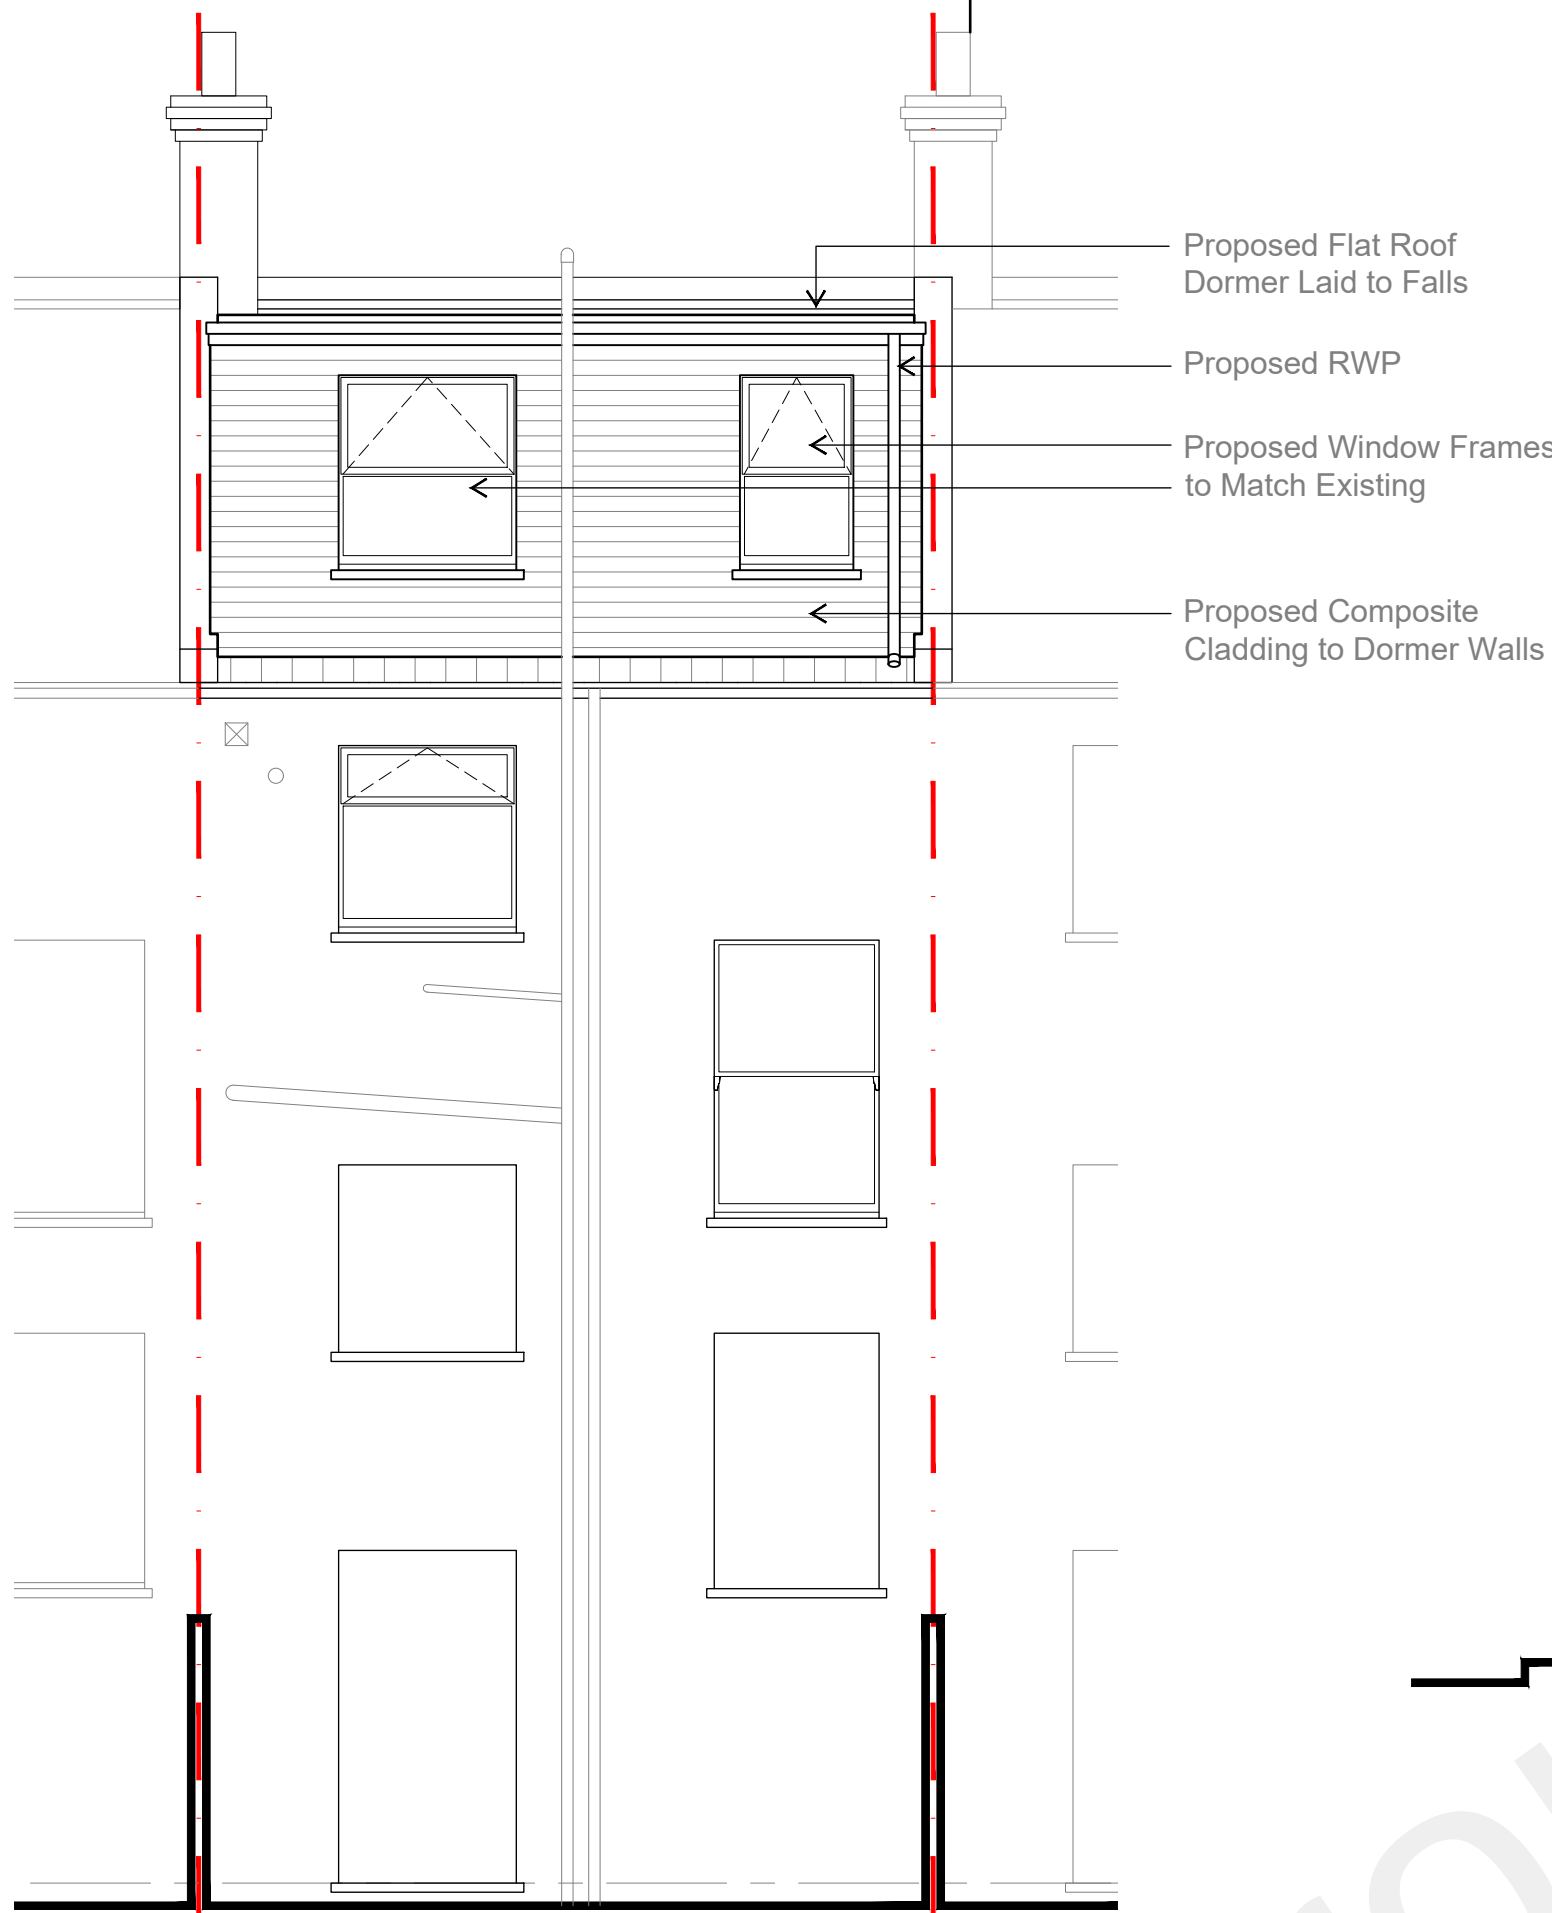


02
(01)700
South Elevation - As Proposed
Scale 1:50

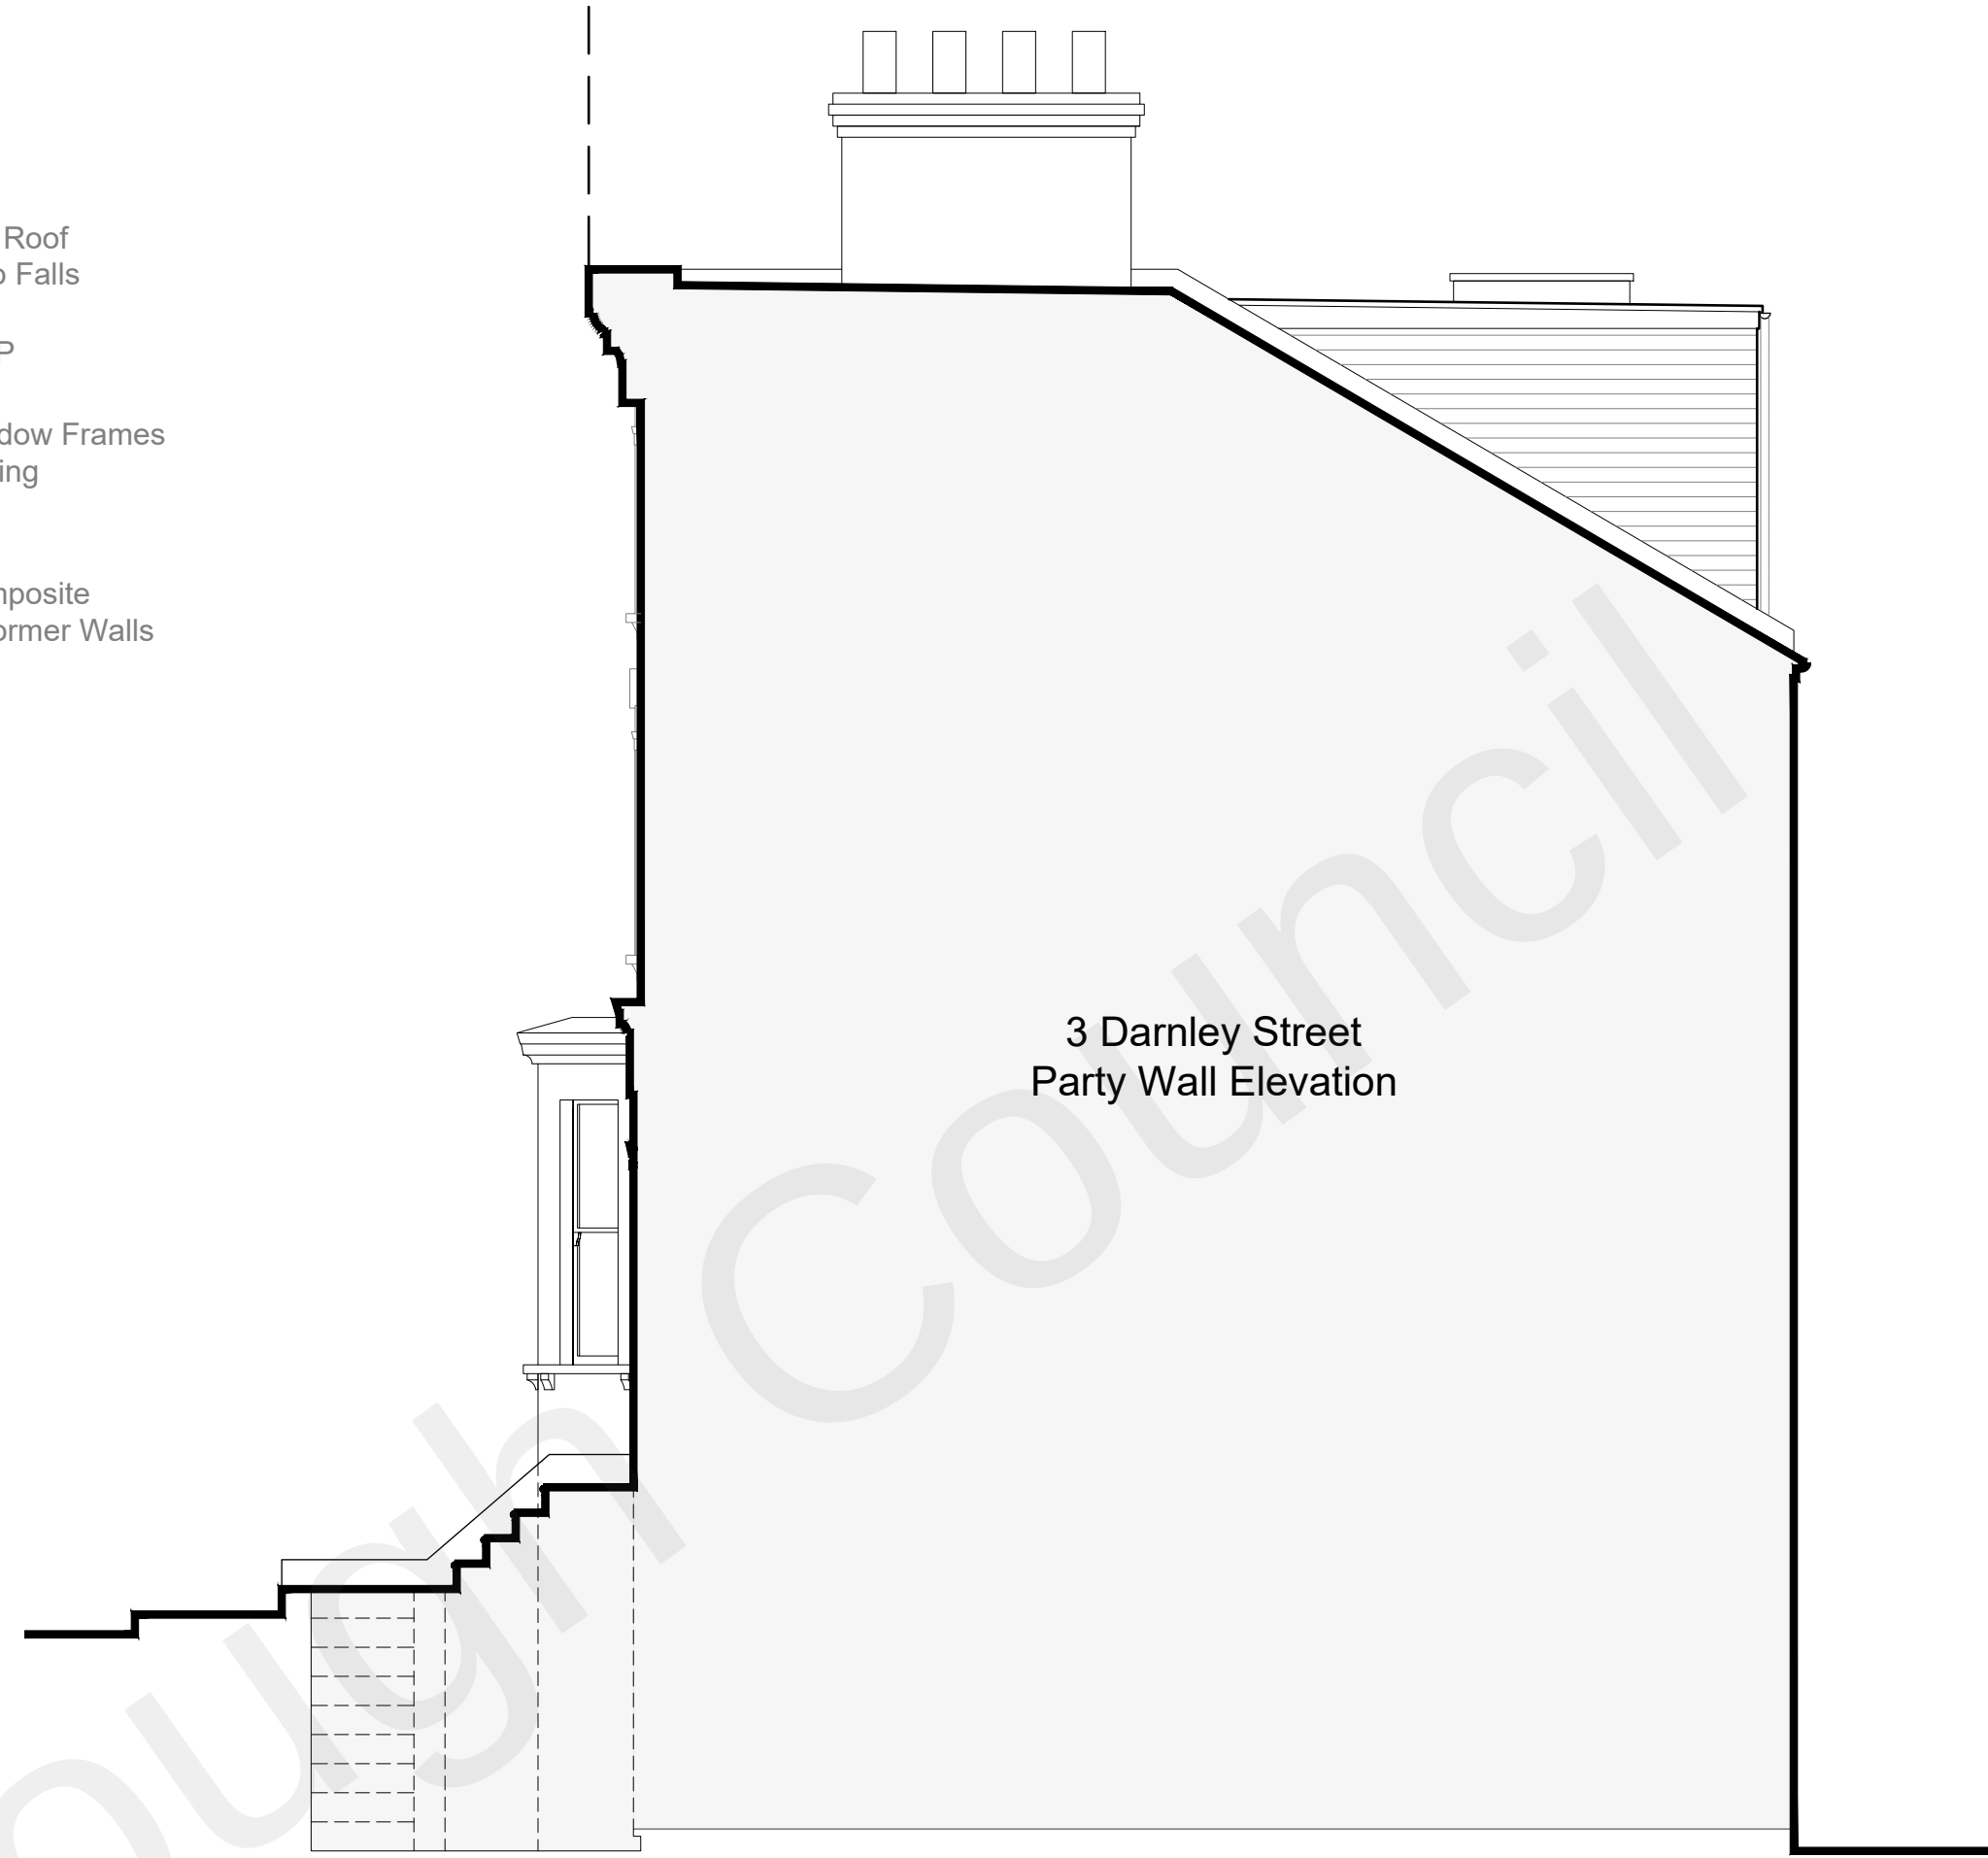

03
(01)700
West Elevation - As Proposed
Scale 1:50

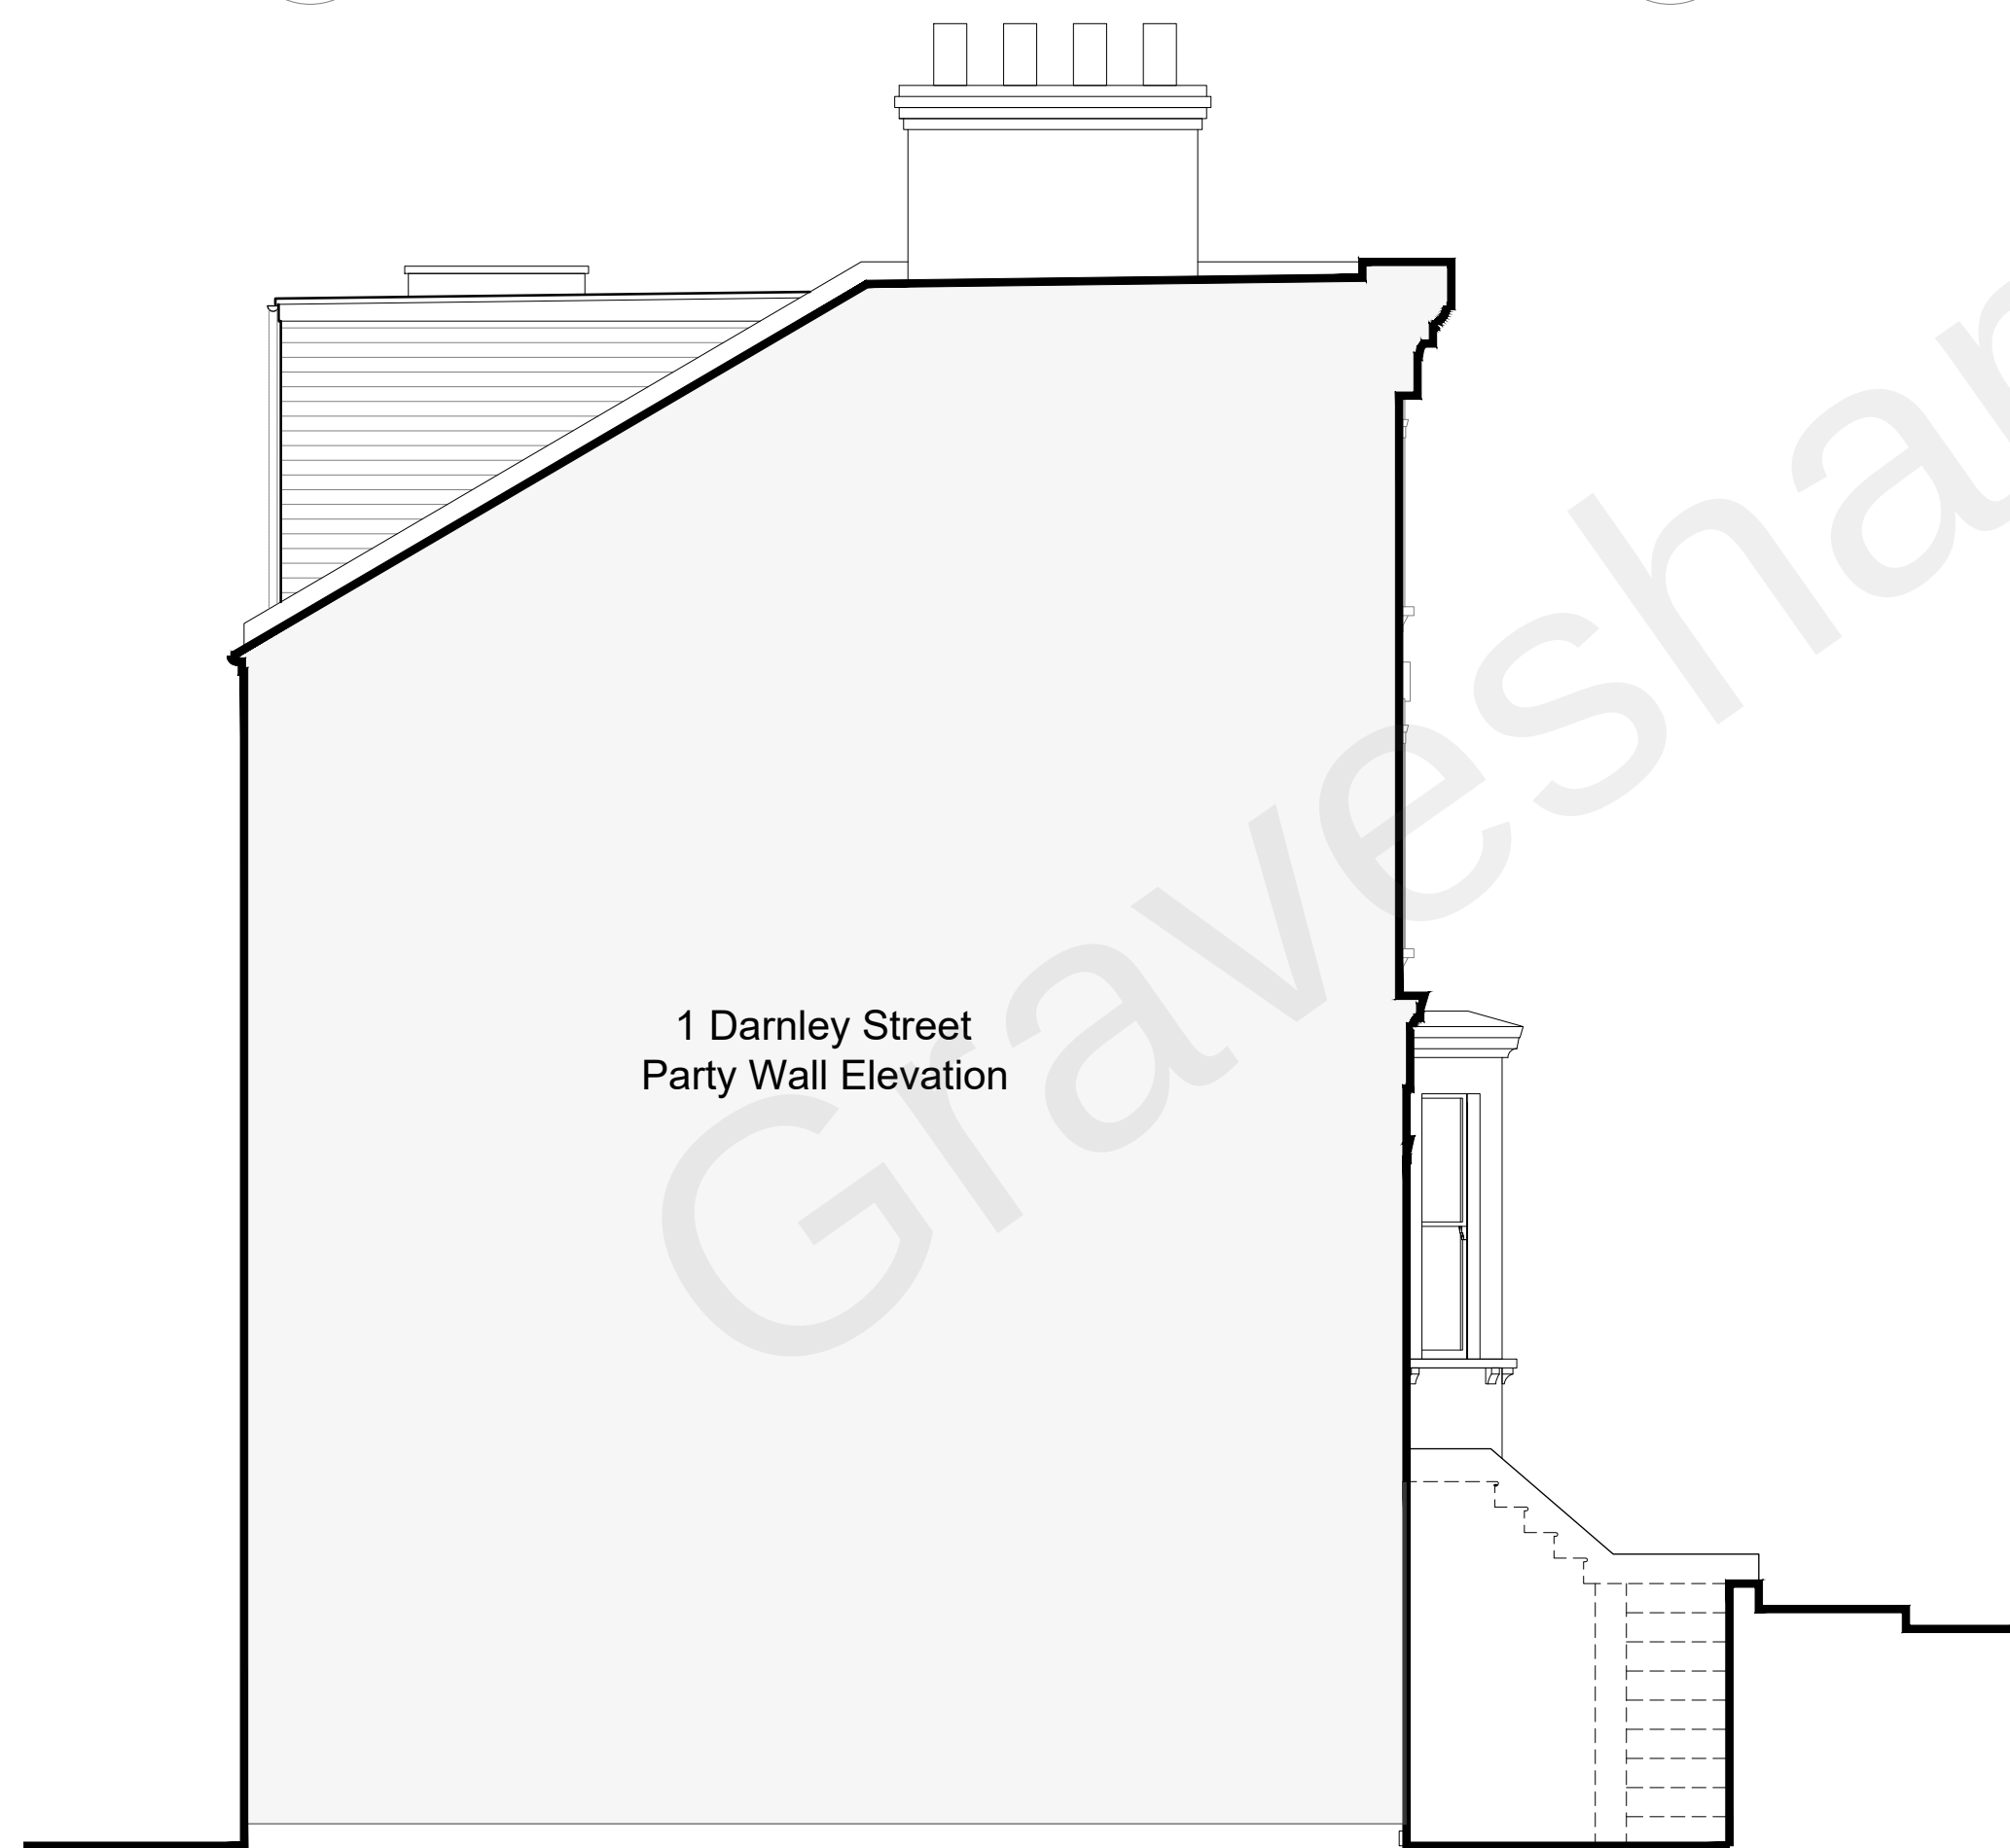

04
(01)700
East Elevation - As Proposed
Scale 1:50

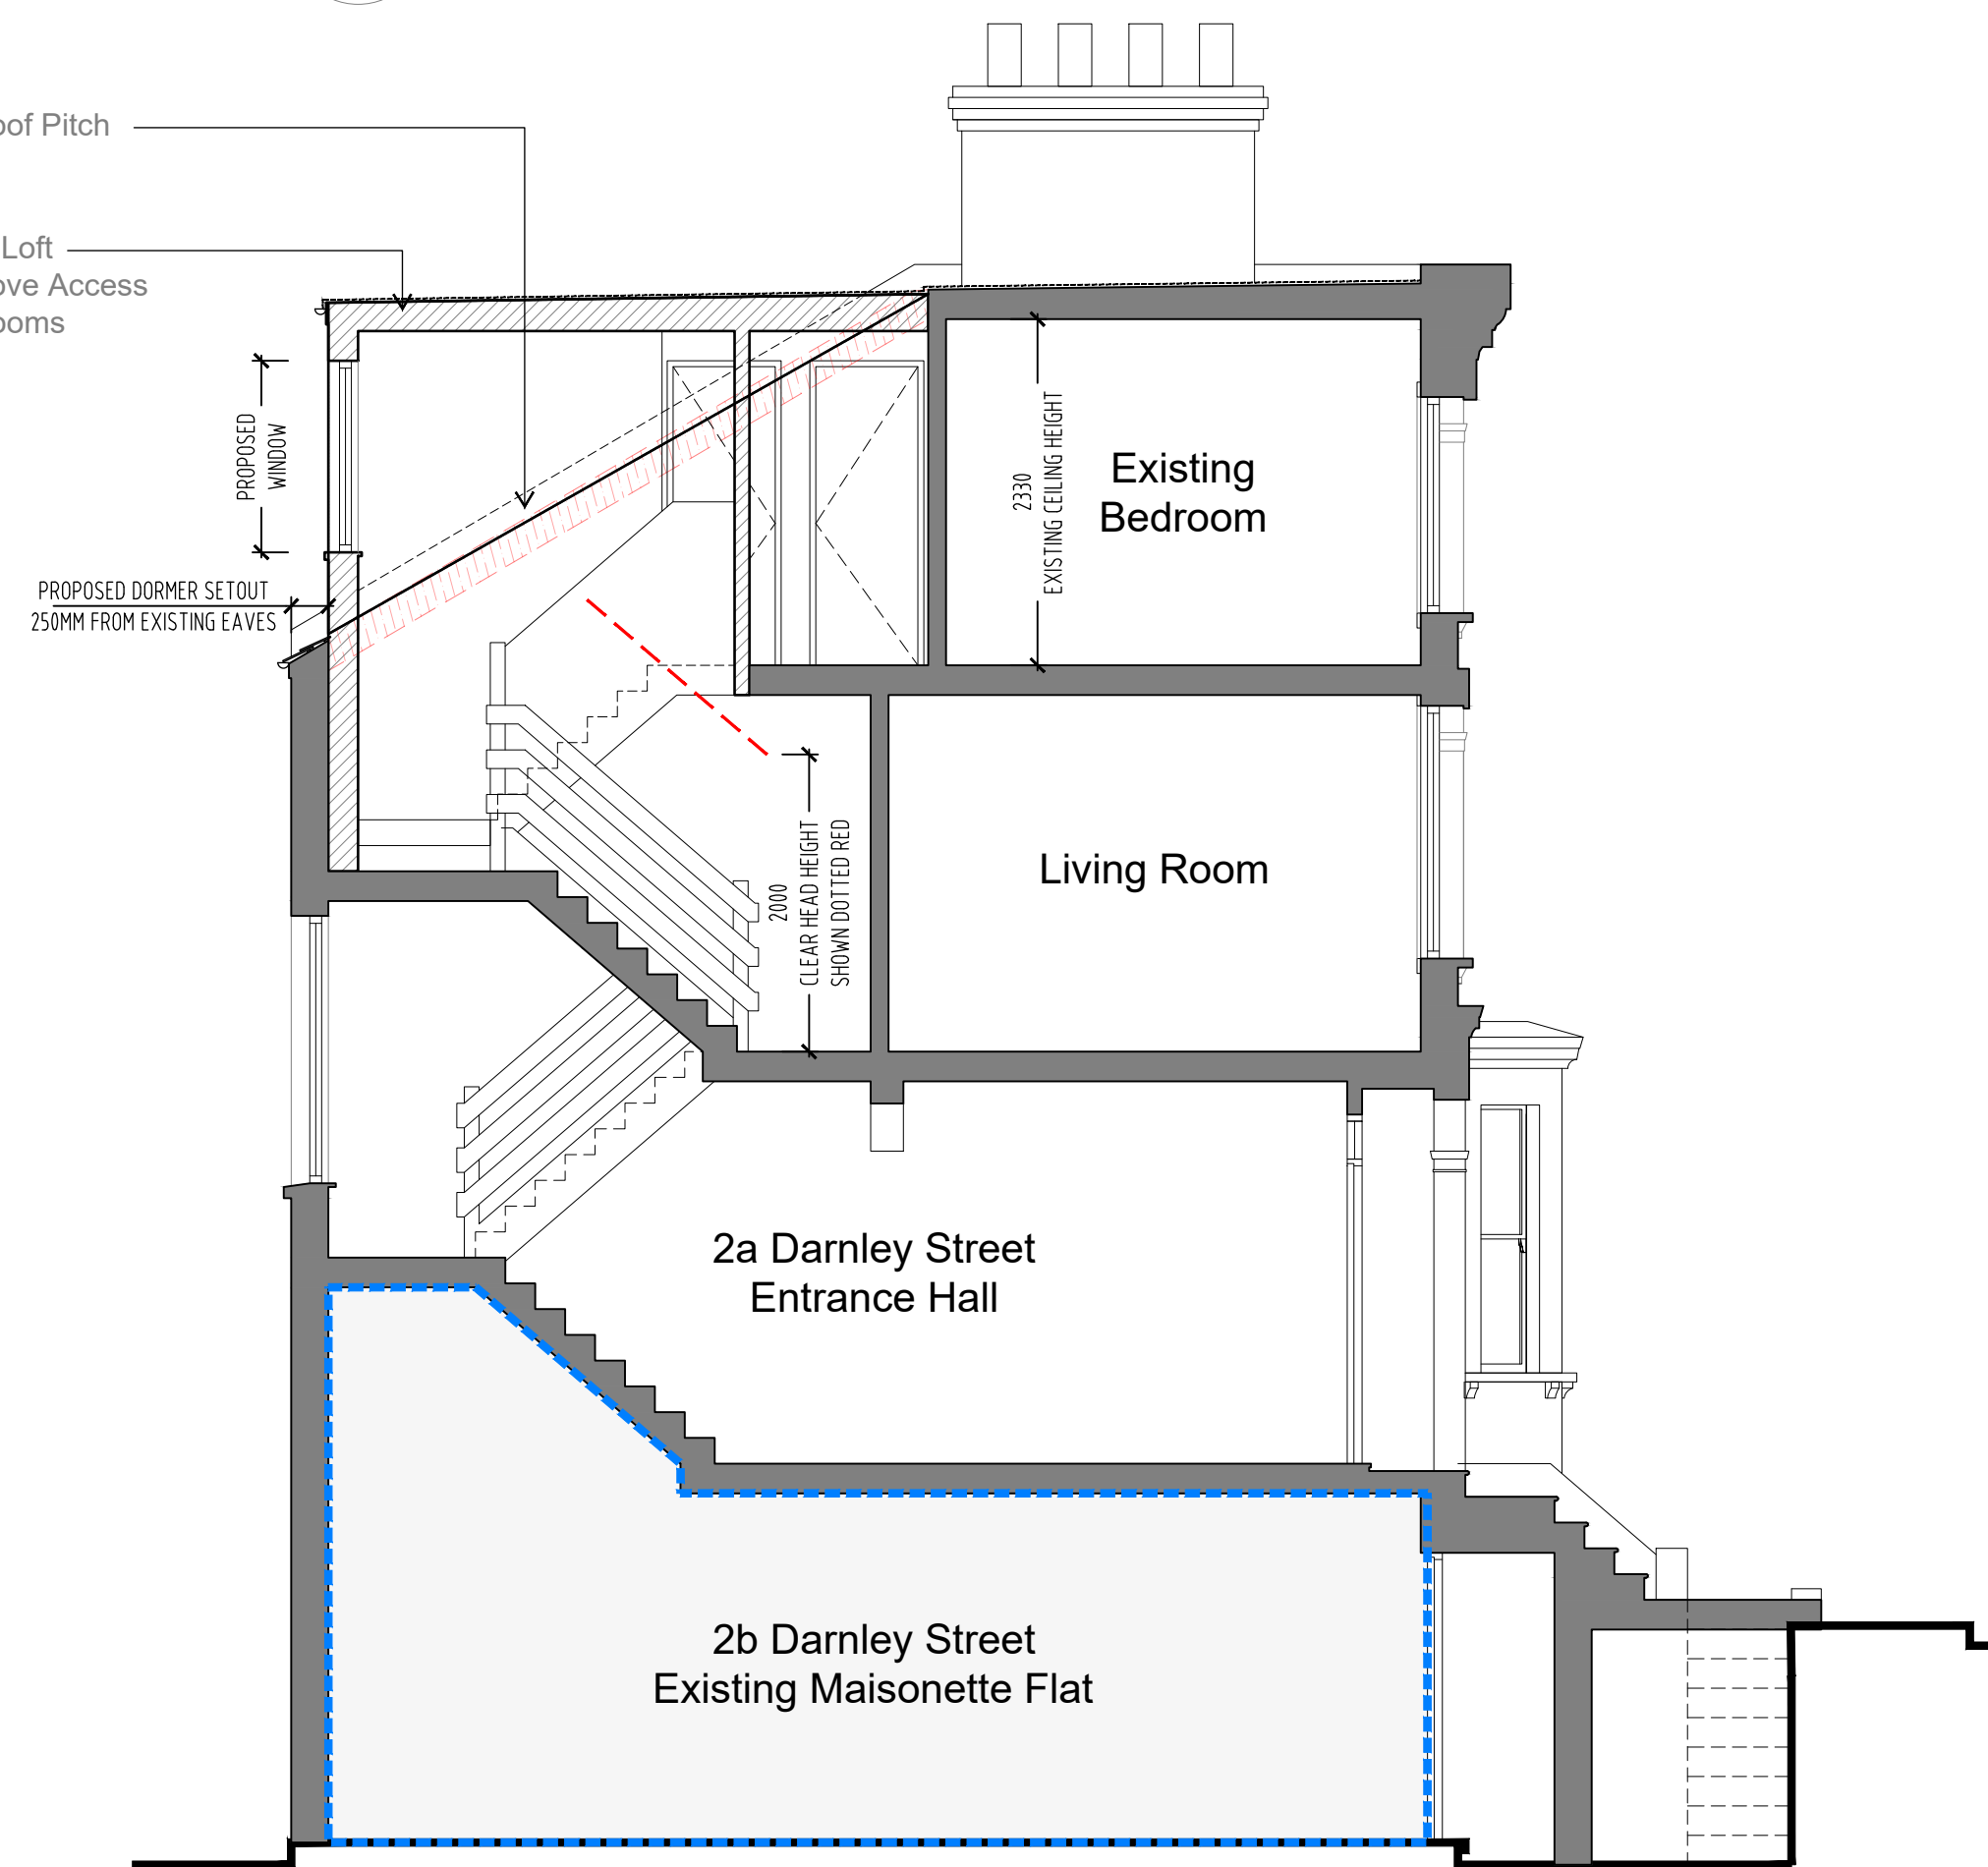

05
(01)700
Section A-A - As Proposed
Scale 1:50



GENERAL NOTES

Do not scale drawings. All written dimensions must be checked on site before work commences on site or in shop. Figured dimensions take preference over those scaled. Discrepancies, where identified, must be reported immediately.

All work must be carried out in accordance with the Building Regulations and to the satisfaction of the Local Authority.

0 2 4 m

1:50 @ A1
1:100 @ A3

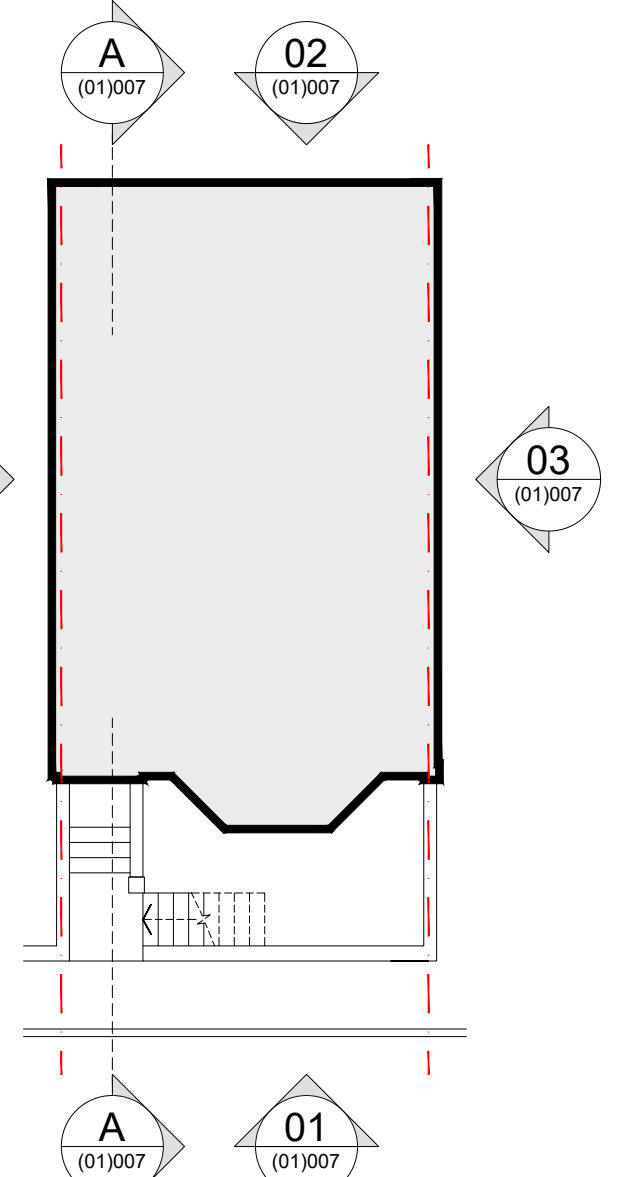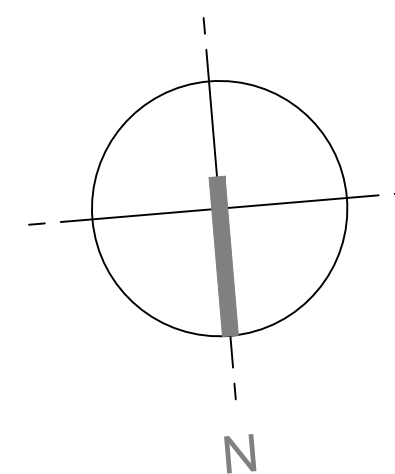

Key Plan

26.07.22 Planning Application
REV | ISSUE DATE REVISION NOTES

TECHNICAL DESIGN LTD
152 Fifth Avenue, London, W10 4DU
shane.thomson@live.co.uk
07770 762 566

STATUS
PLANNING
CLIENT
Aberforth Developments Ltd

PROJECT
2a Darnley Street
Gravesend DA11 0PJ
DRAWING TITLE
Elevations and Sections
- As Proposed

SCALE
1:50 @ A1 (1:100 @ A3)
DATE
July 2022
JOB NO.
009
DWG NO.
(01)700
REV.
-