



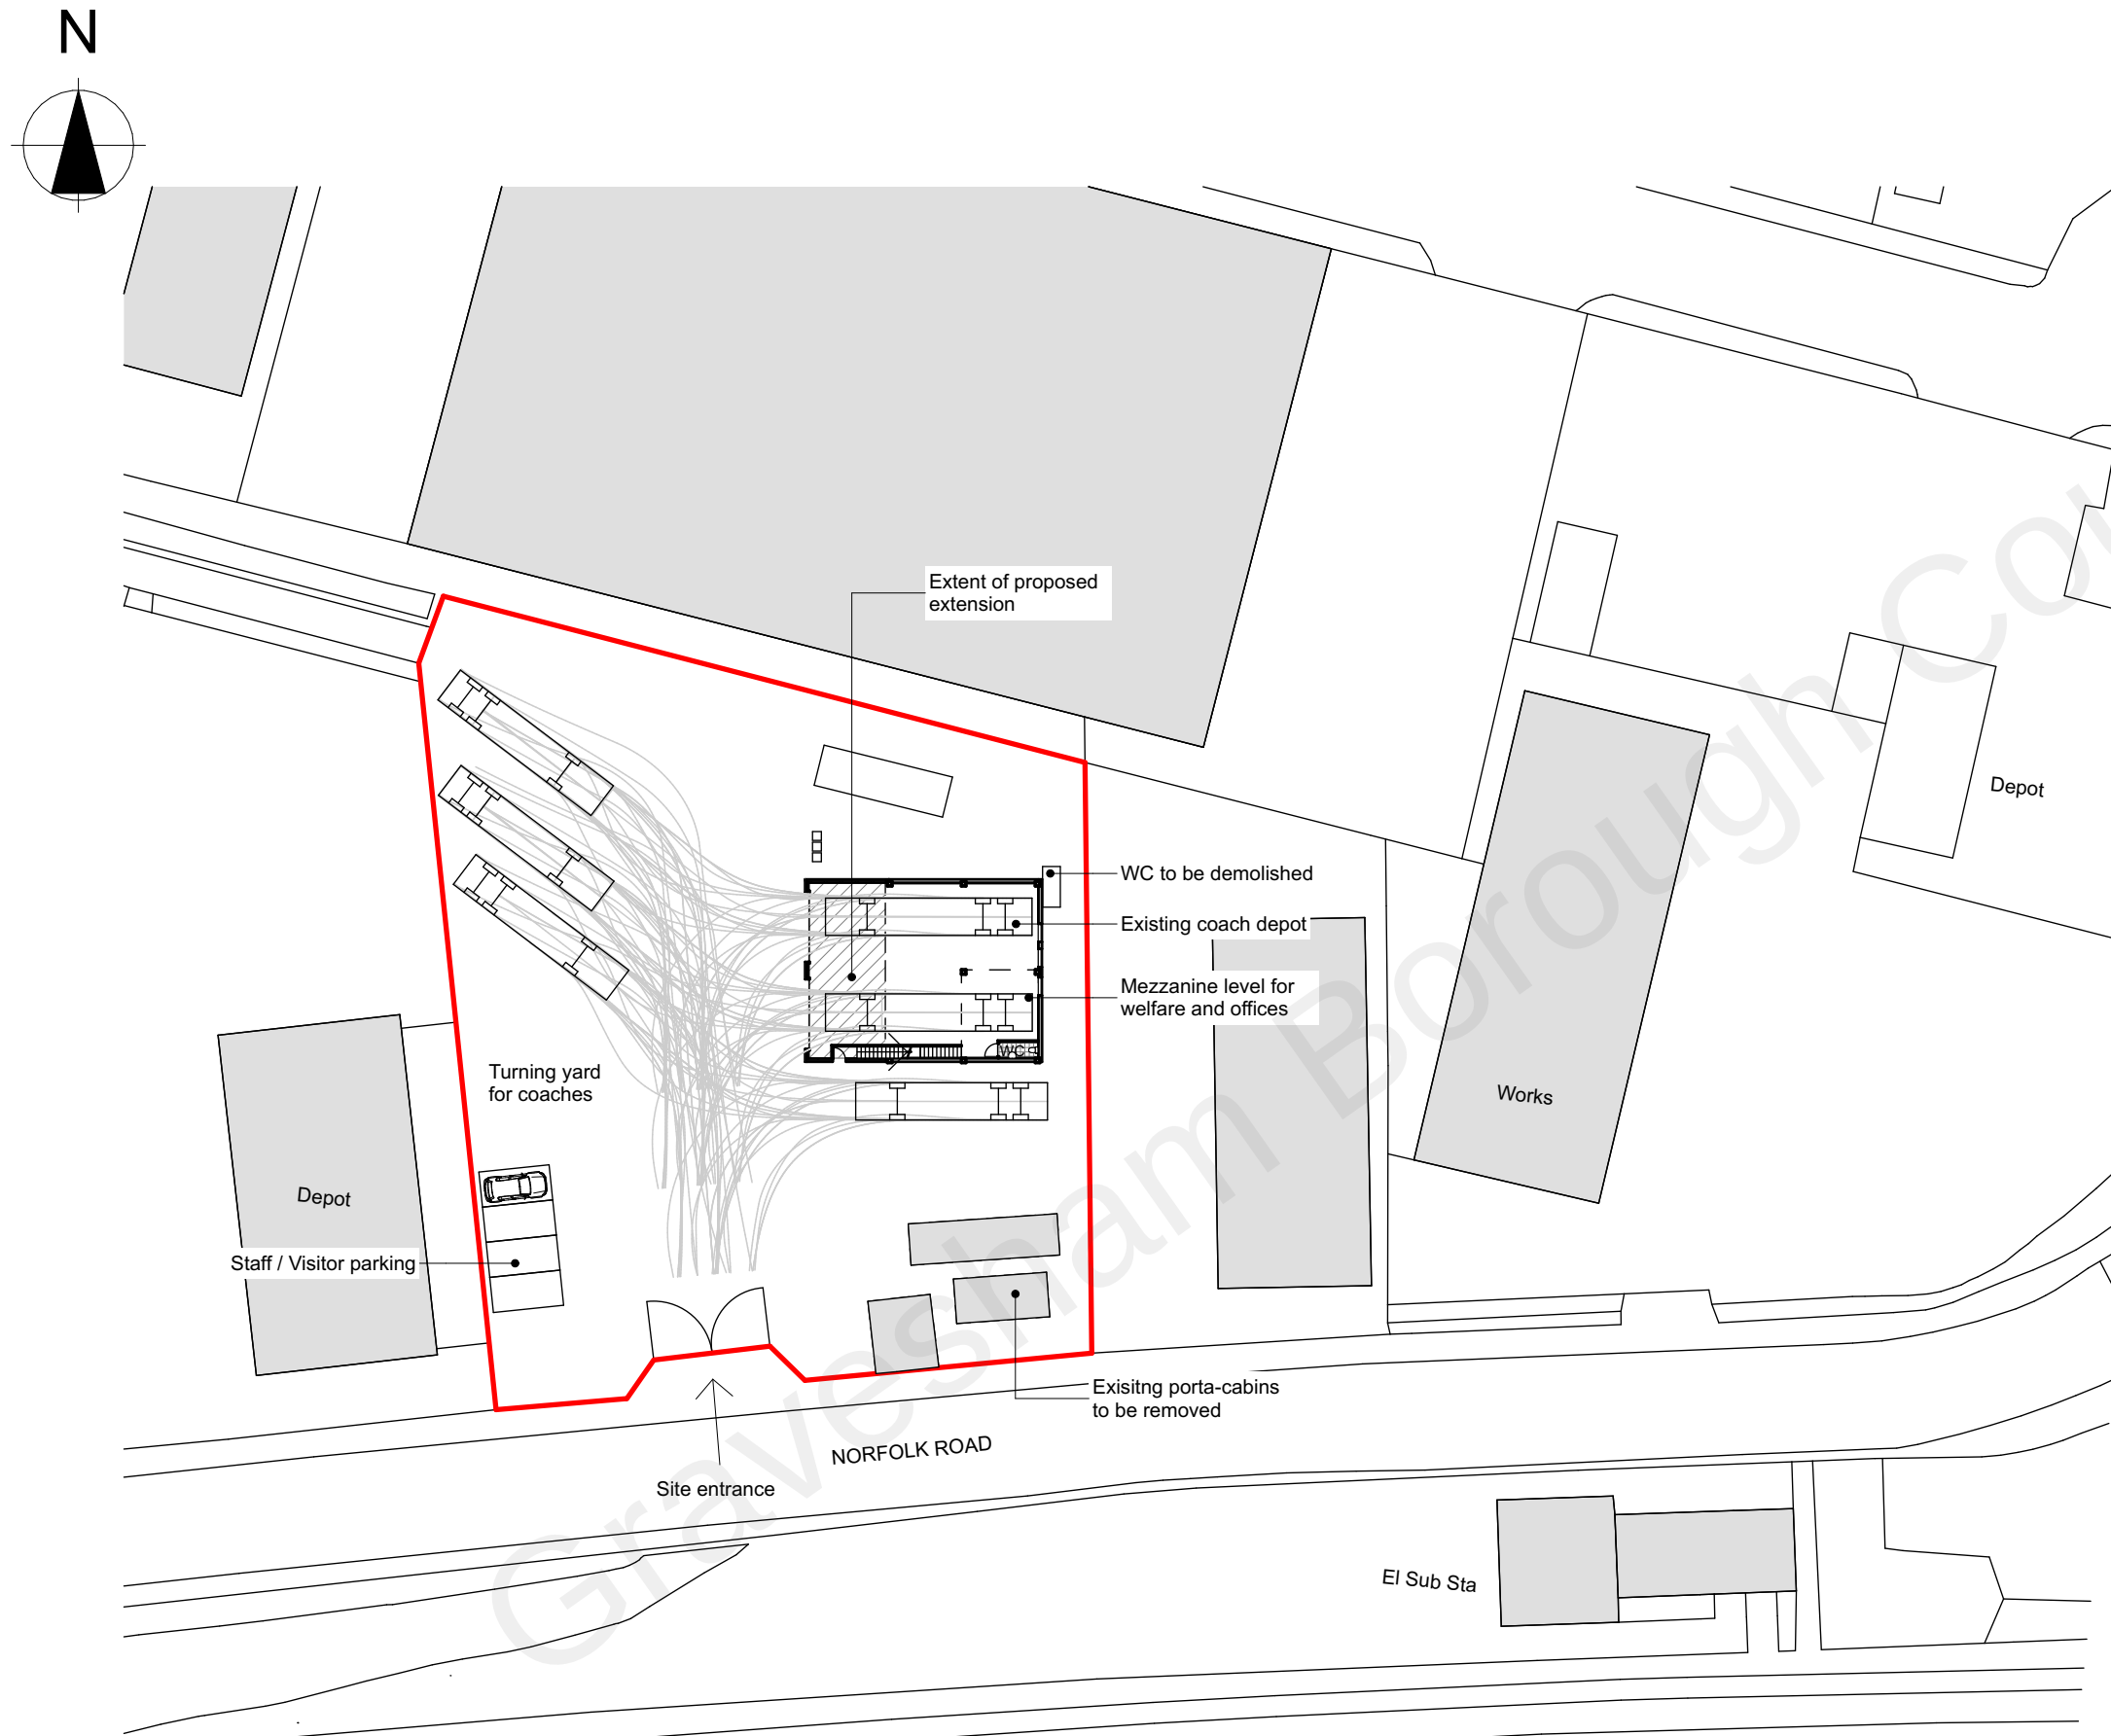


Proposed Site Plan
1:500

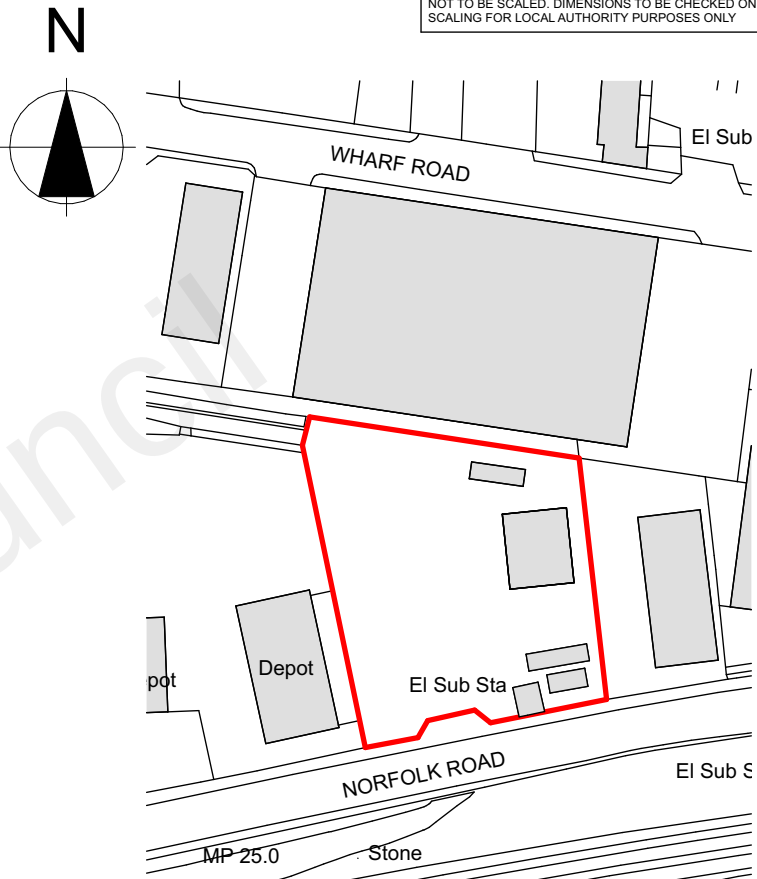

Scale 1:1250

Ordnance Survey, (c) Crown Copyright 2022. All rights reserved. Licence number 100022432

 

PLANNING APPROVAL			
P2	Issued for Planning Permission	01.06.22	PR
P1	Preliminary Issue	19.05.22	MK
Revision	Description	Date	Drawn

Designer :



Project :
Unit 8 Norfolk Rd, Gravesend
Proposed Extension of Coach Depot

Drawing :
Proposed Site Plan

Date : May 2022	Scale : 1:1250, 1:500 @ A3	Revision:
Drawing No. : 22 / 272 / 101	Status : PLANNING	P2