




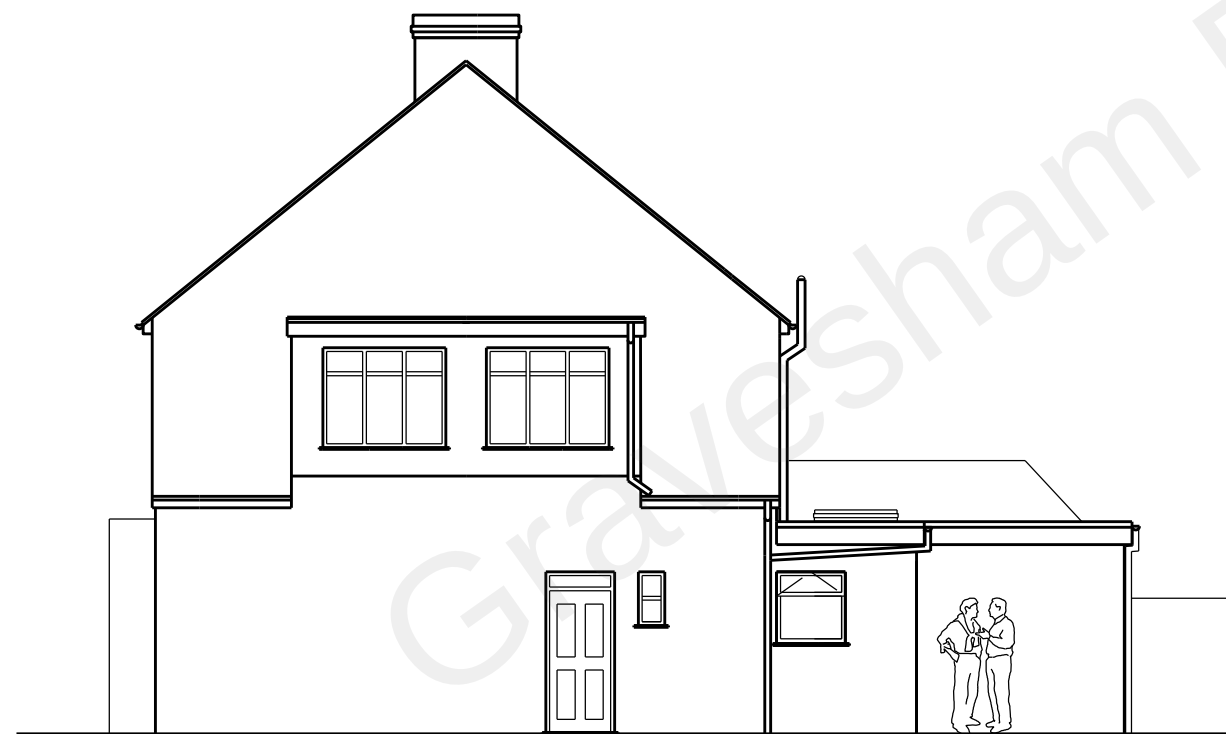

SIDE ELEVATION TO No 2 PINE AVENUE

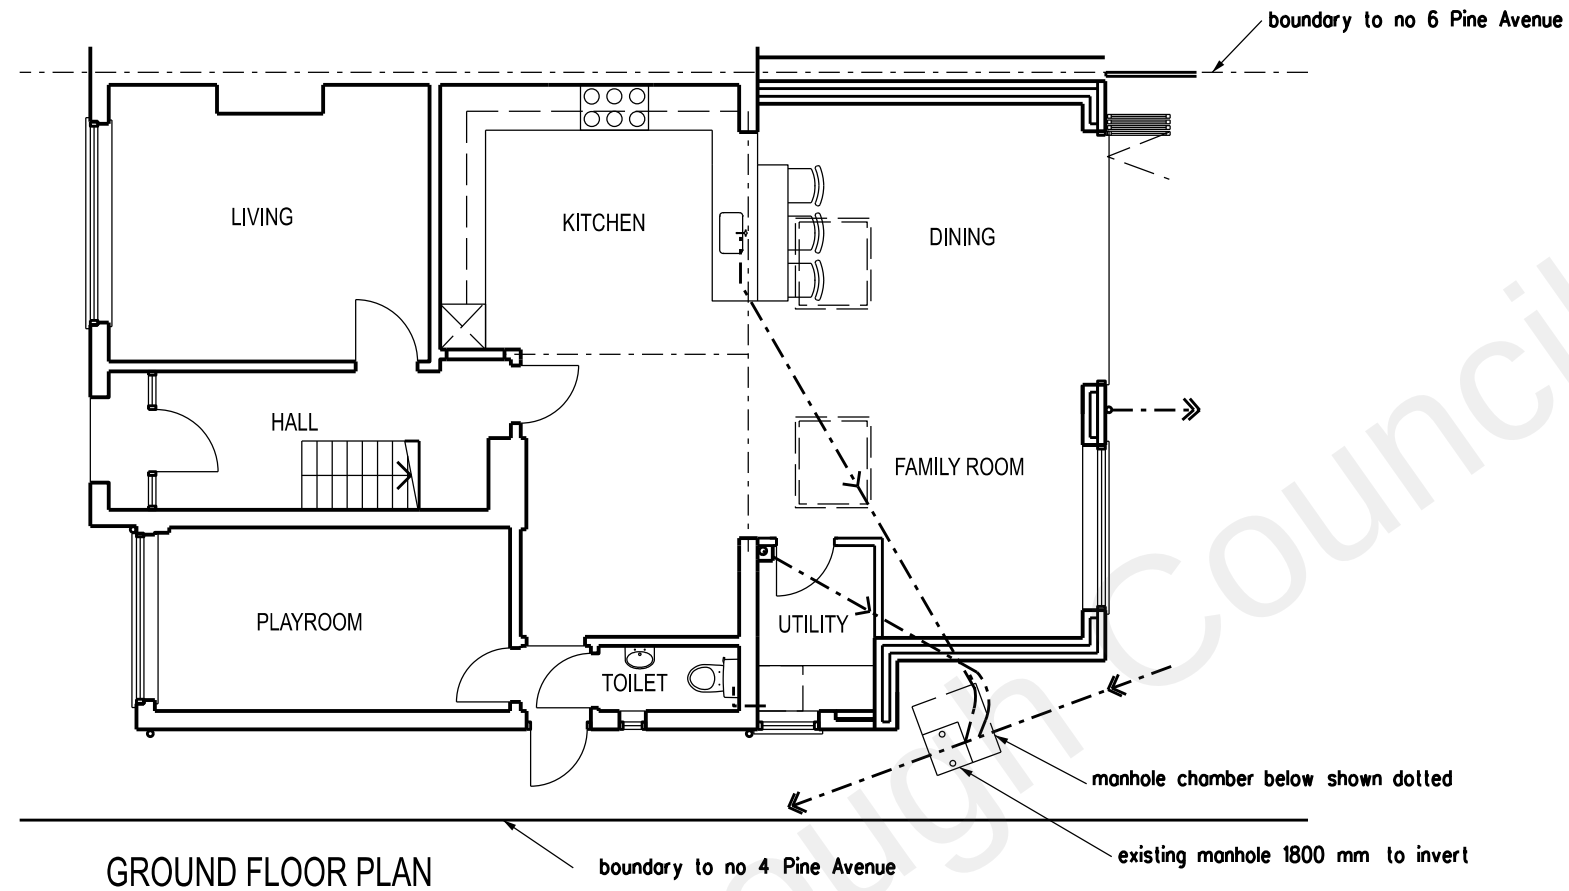

REAR ELEVATION

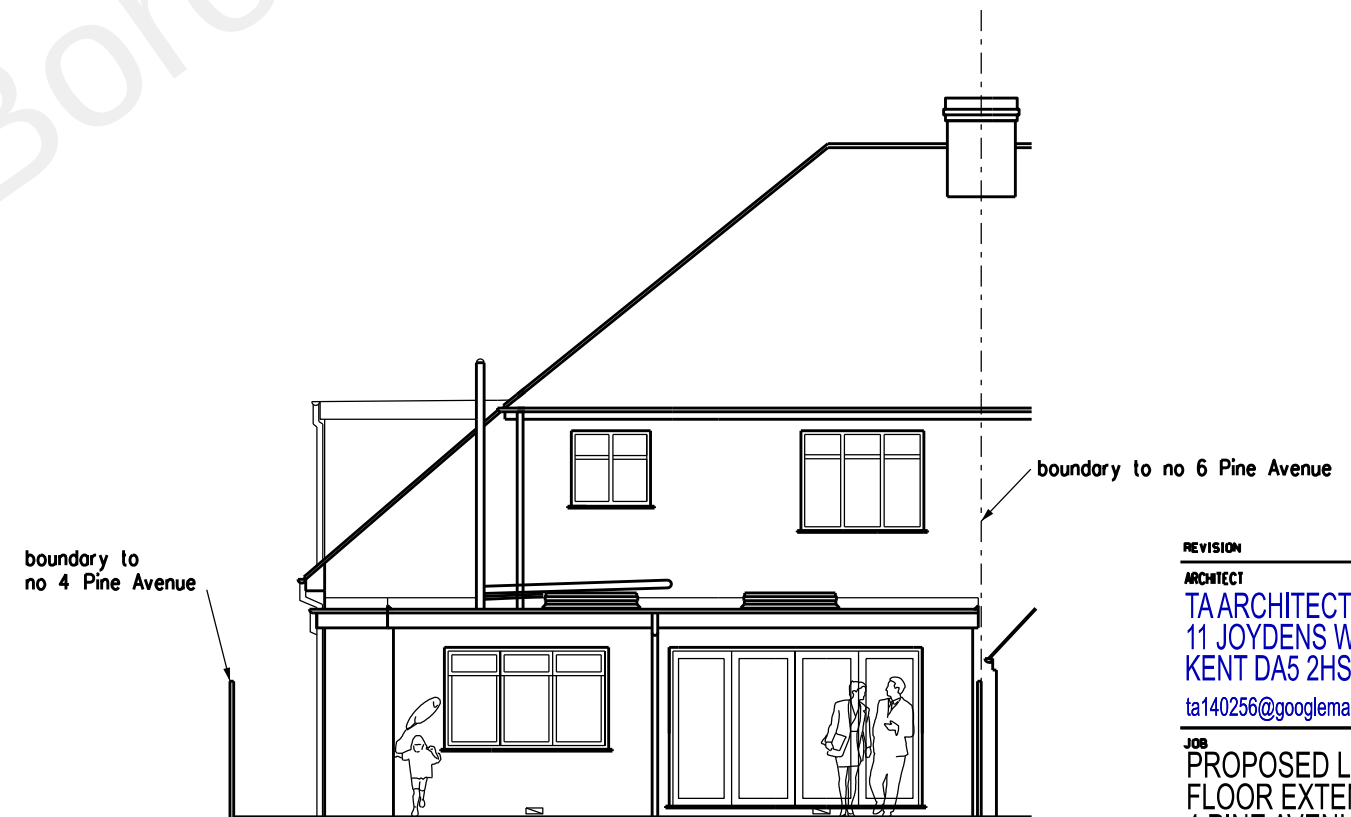

REVISION	DATE
ARCHITECT TAARCHITECTS 11 JOYDENS WOOD ROAD BEXLEY KENT DA5 2HS Tel 07905 130591 ta140256@googlemail.com	
JOB PROPOSED LOFT EXTENSION FLOOR EXTENSION AT 4 PINE AVENUE GRAVESEND DA12 1QZ	
DRAWING EXISTING GROUND FLOOR PLAN & ELEVATIONS	
SCALE 1:100 AT A3	DATE FEB 2022
DRAWING NO. MS/09	