



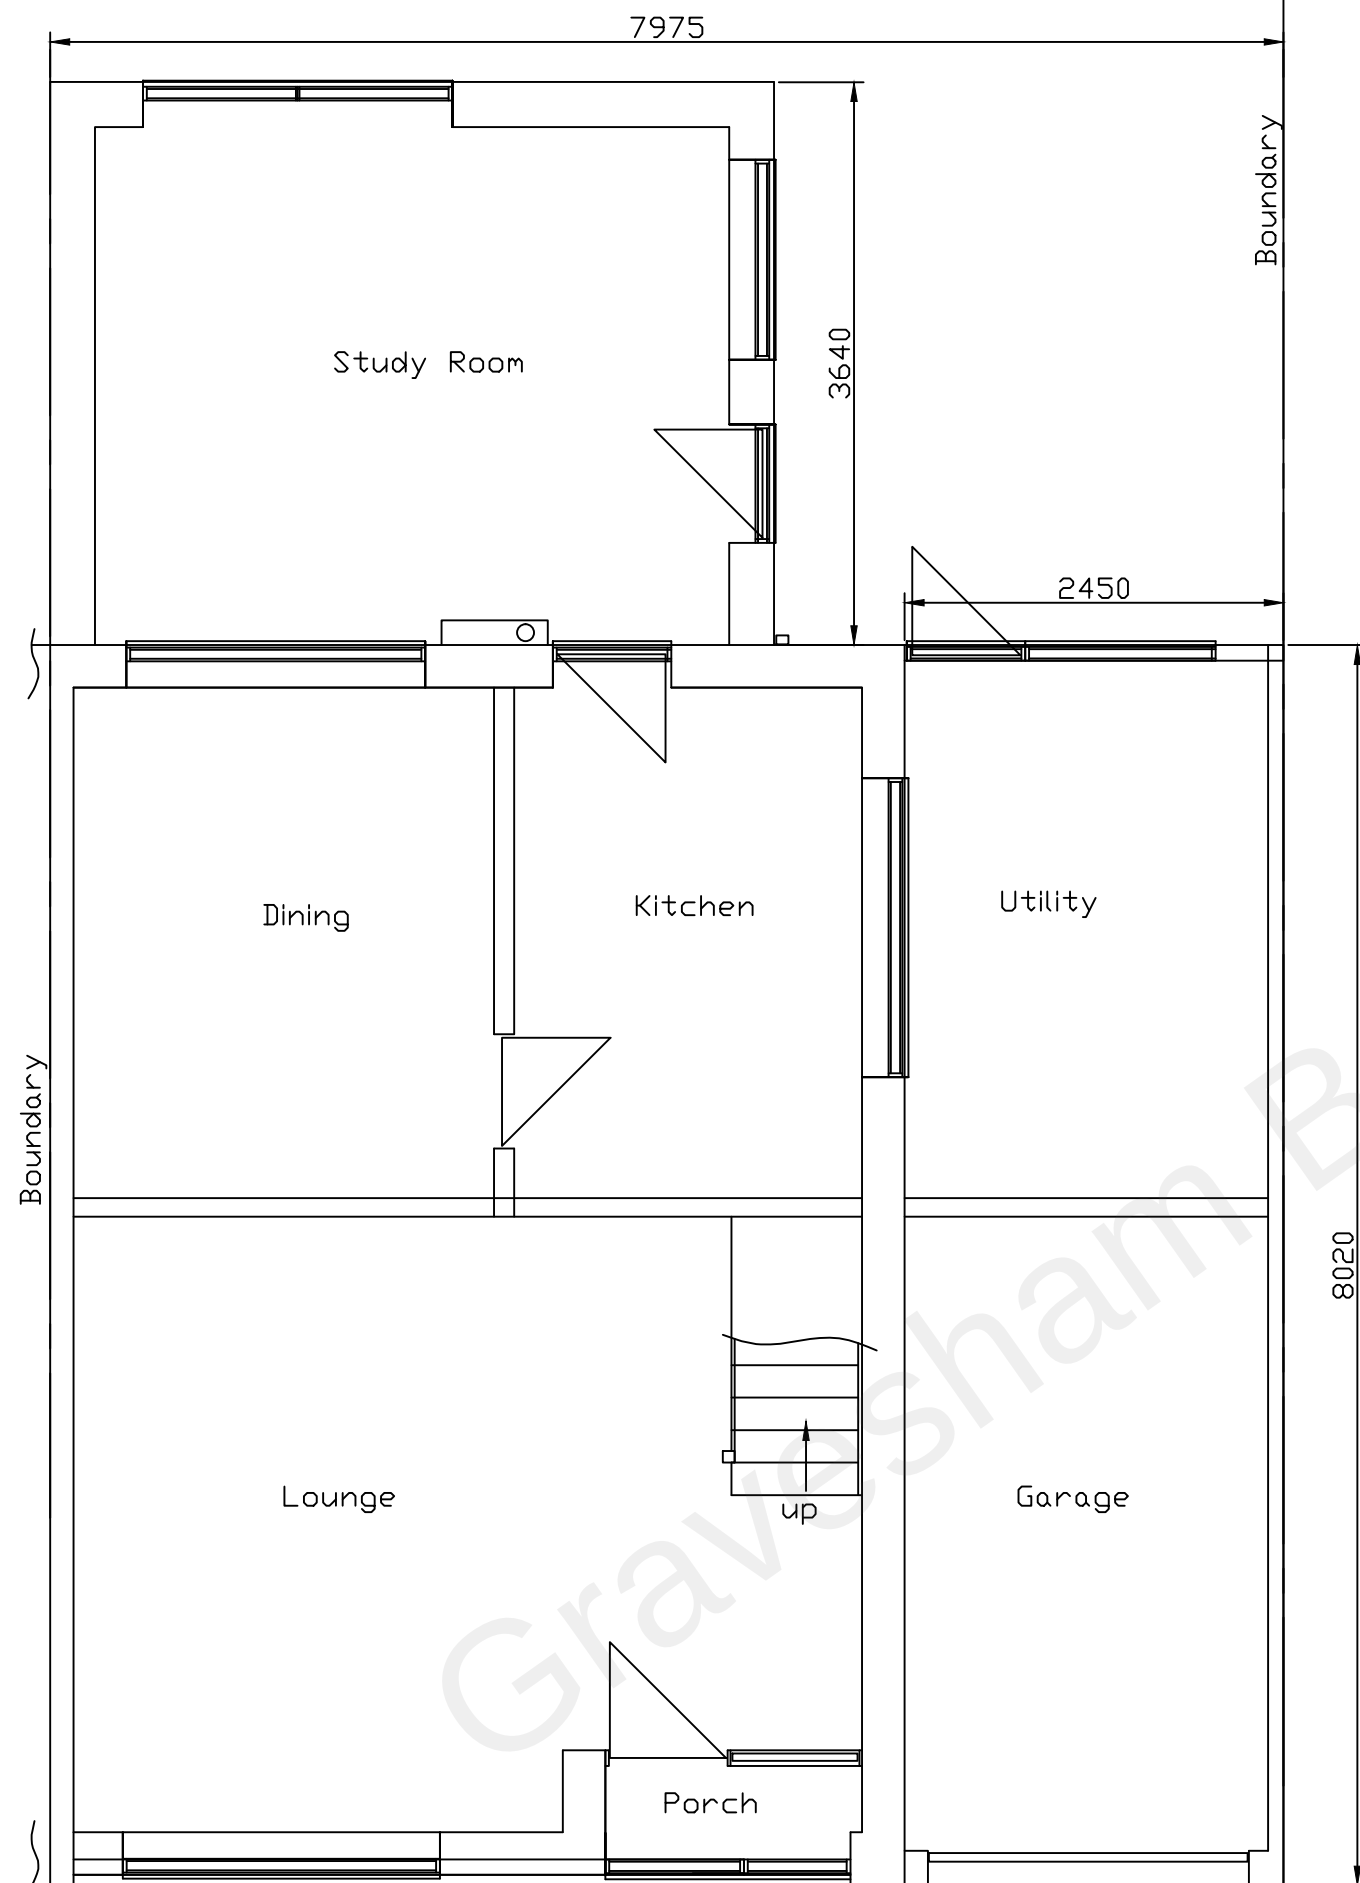

Ground Ground Floor Plan

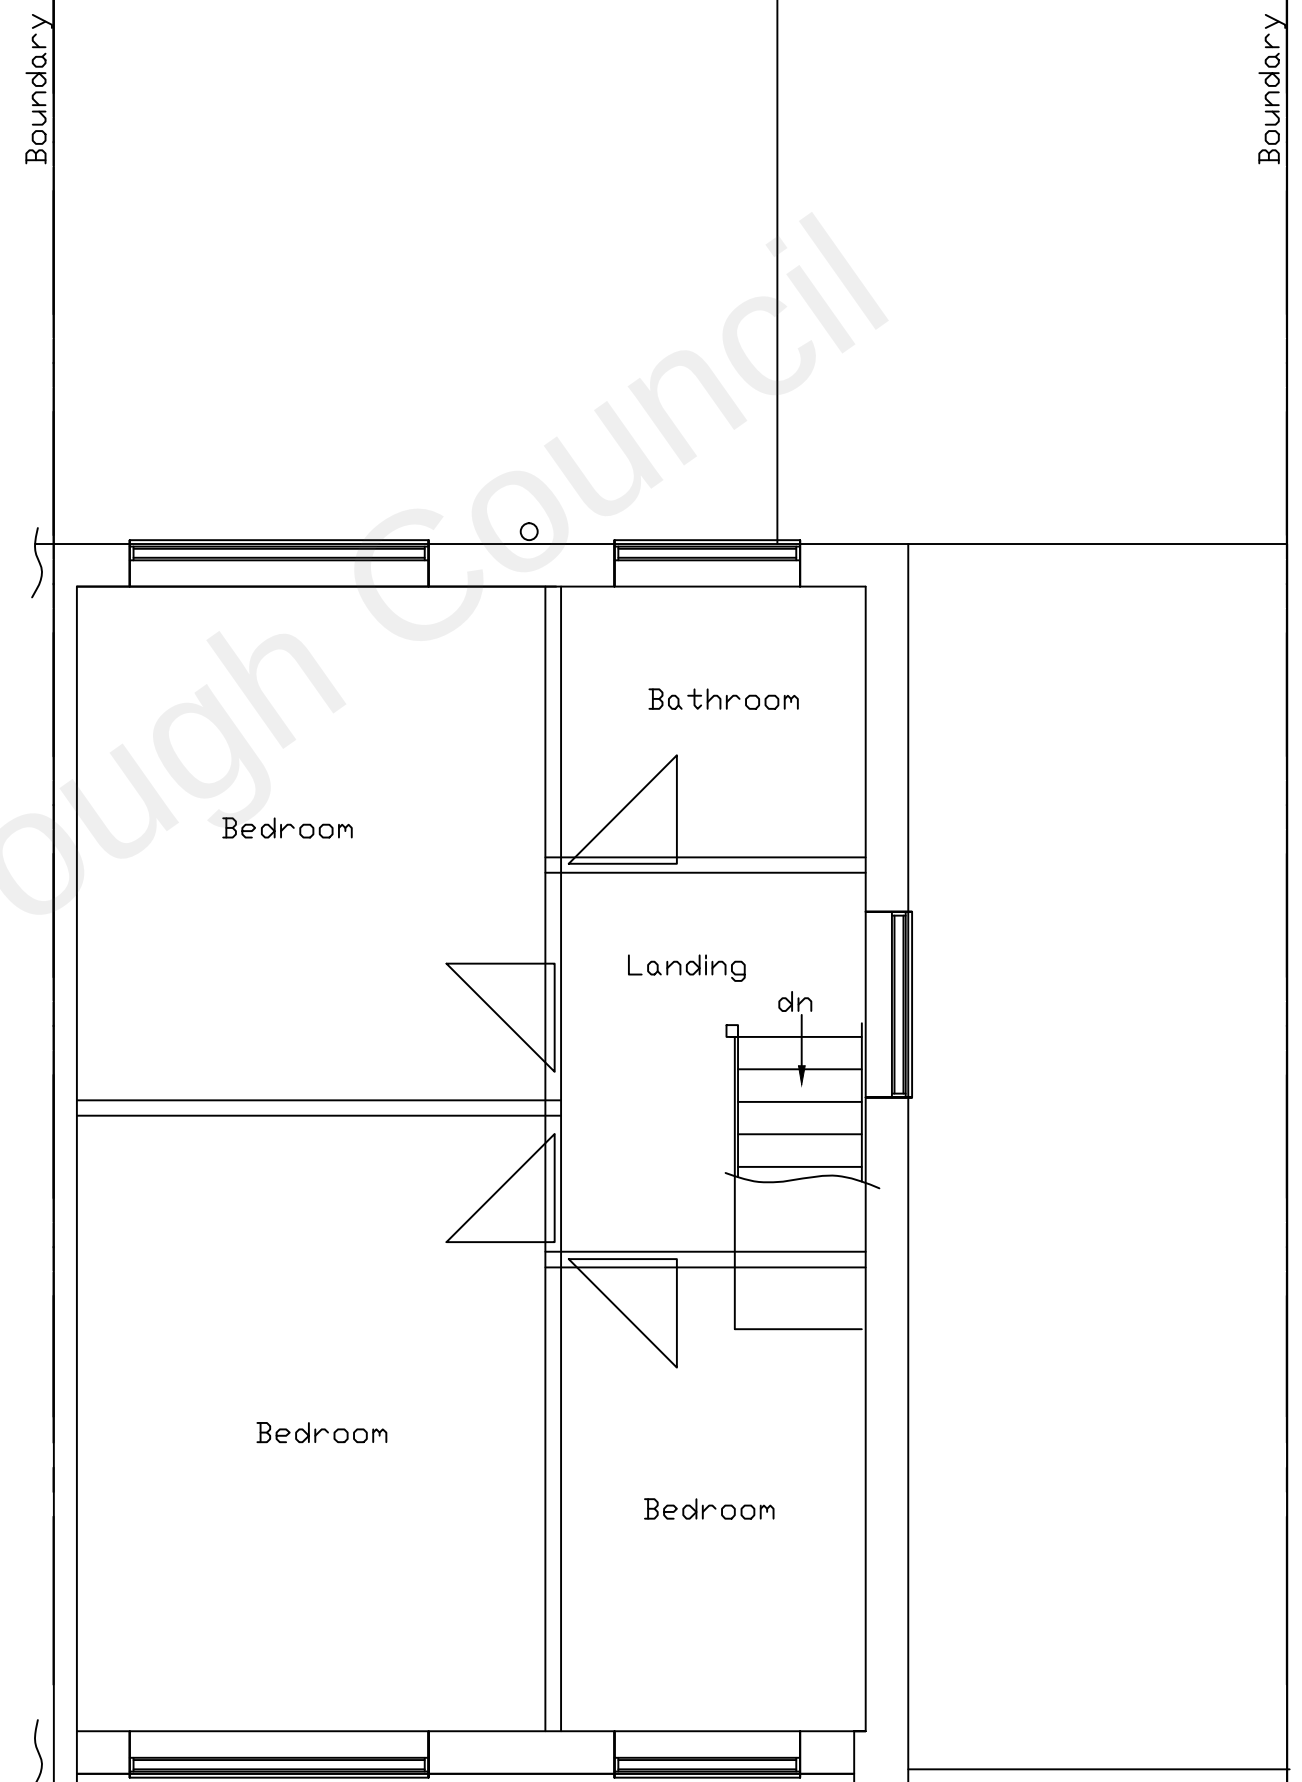

Existing First Floor Plan

Existing Plans

Address:- 58 Pepper Hill Gravesend, Kent. DA11 8EZ		
Scale: 1/50	Drawing No: 201125	Rev: 001 (25/11/20)