
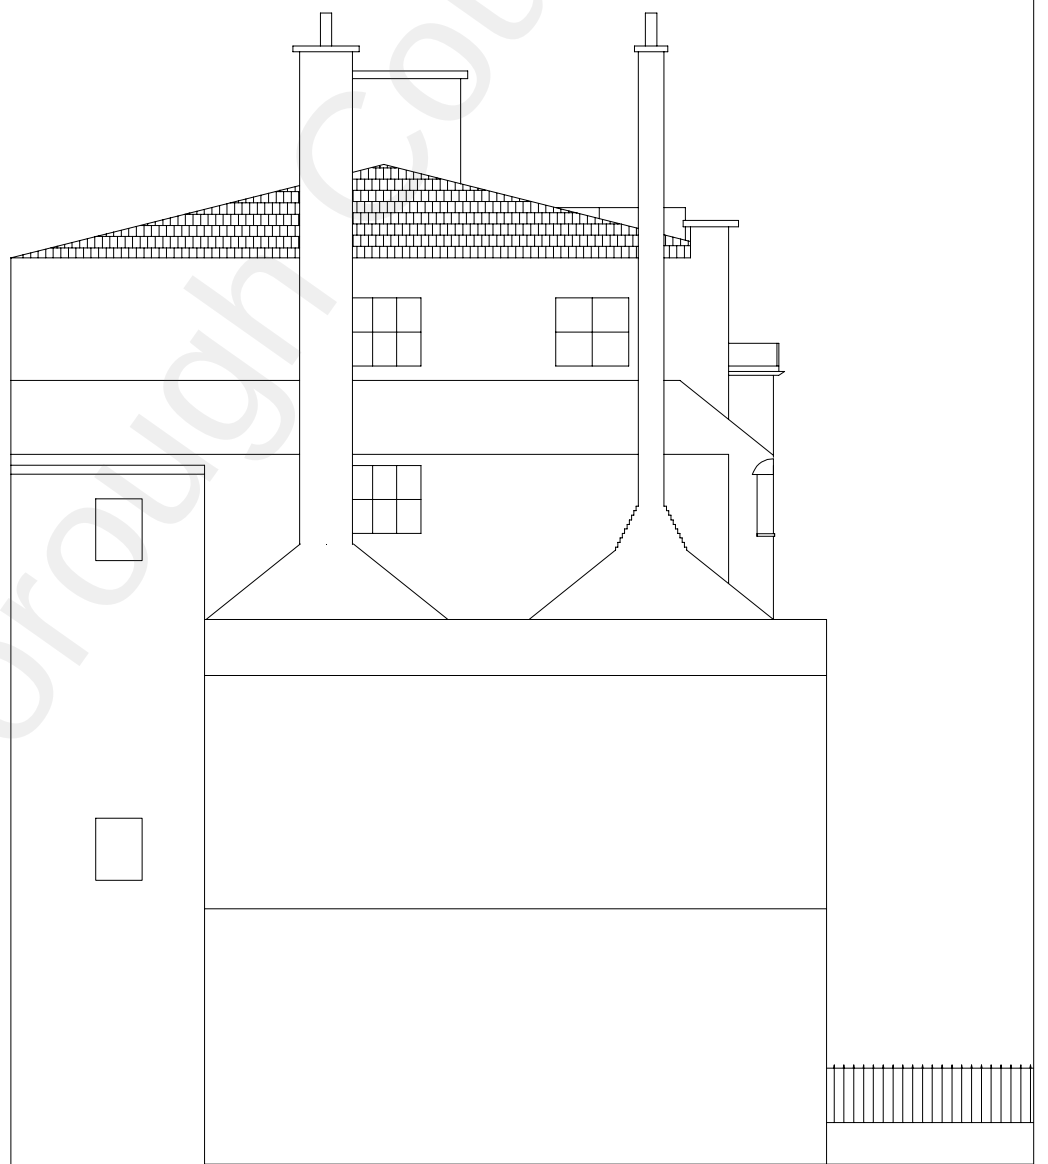


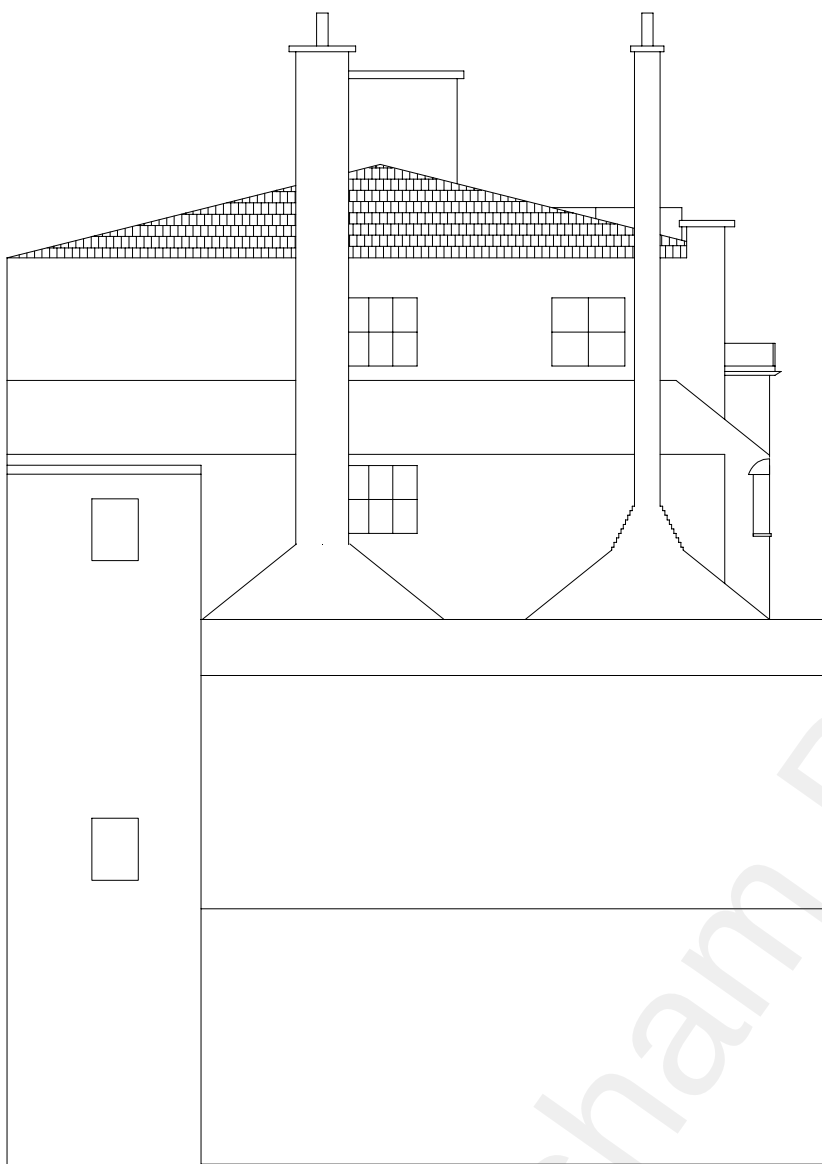

5m

**196 & 197 PARROCK STREET  
SOUTH ELEVATION  
EXISTING AND PROPOSED**

Scale 1:100@A3

|                |          |            |
|----------------|----------|------------|
| Drawing Number | Revision | Date       |
| PS 005         | 0        | 01/03/2022 |