



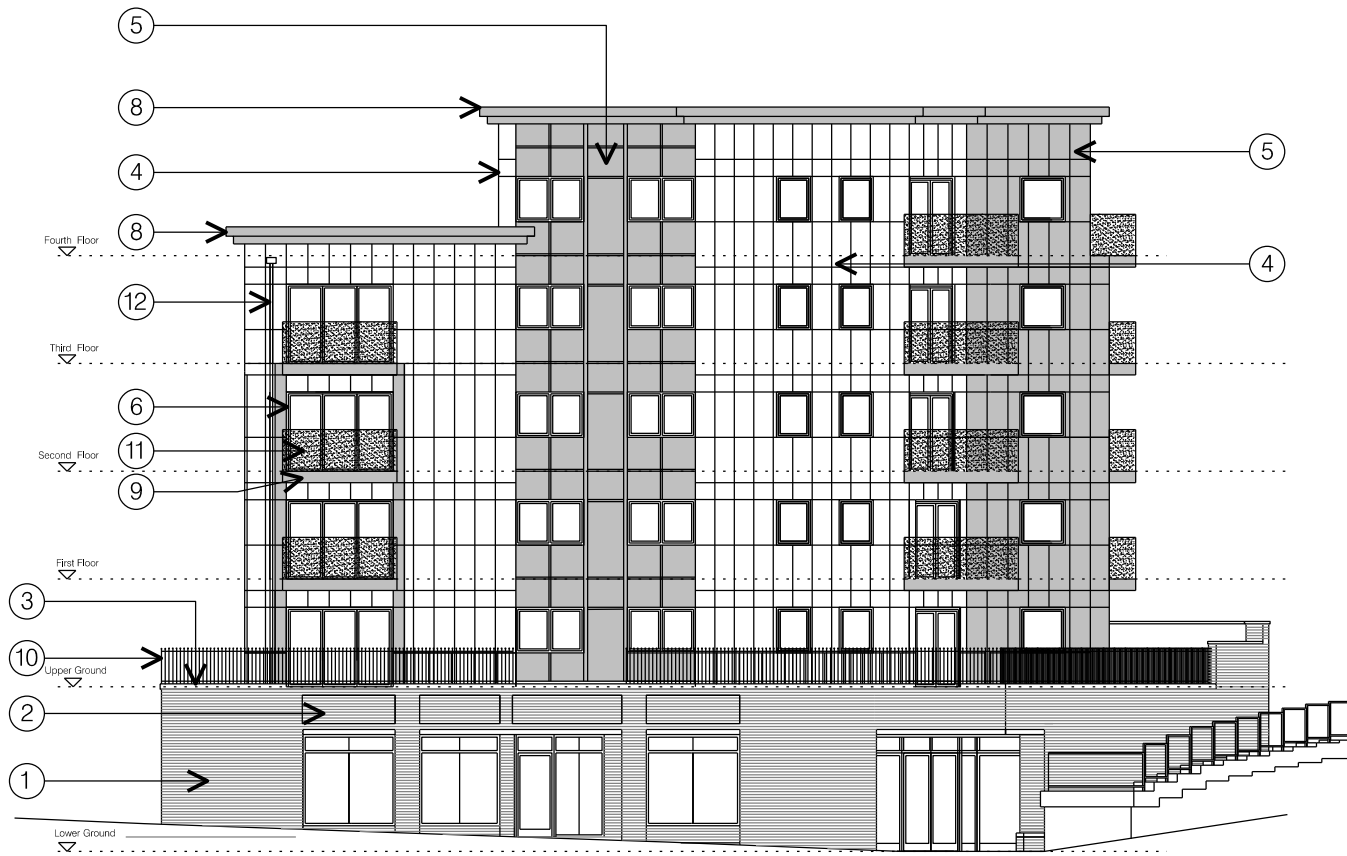


NORTH ELEVATION

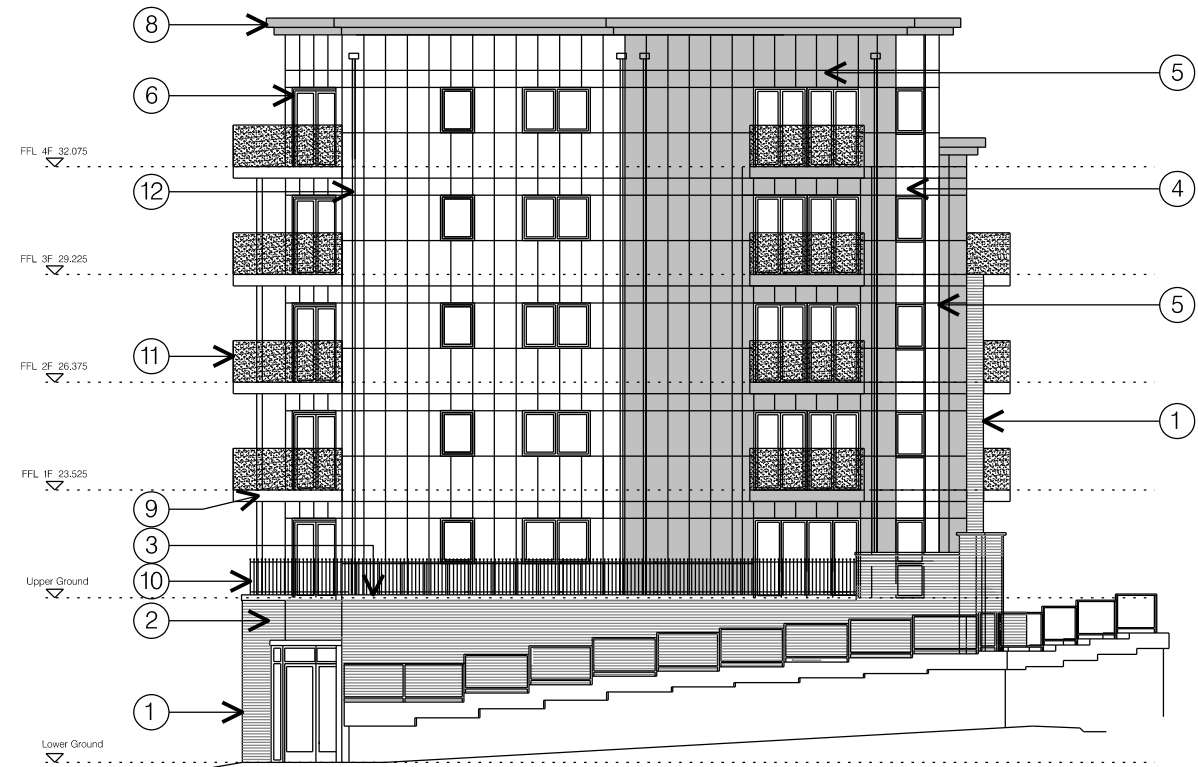


WEST ELEVATION



SOUTH ELEVATION

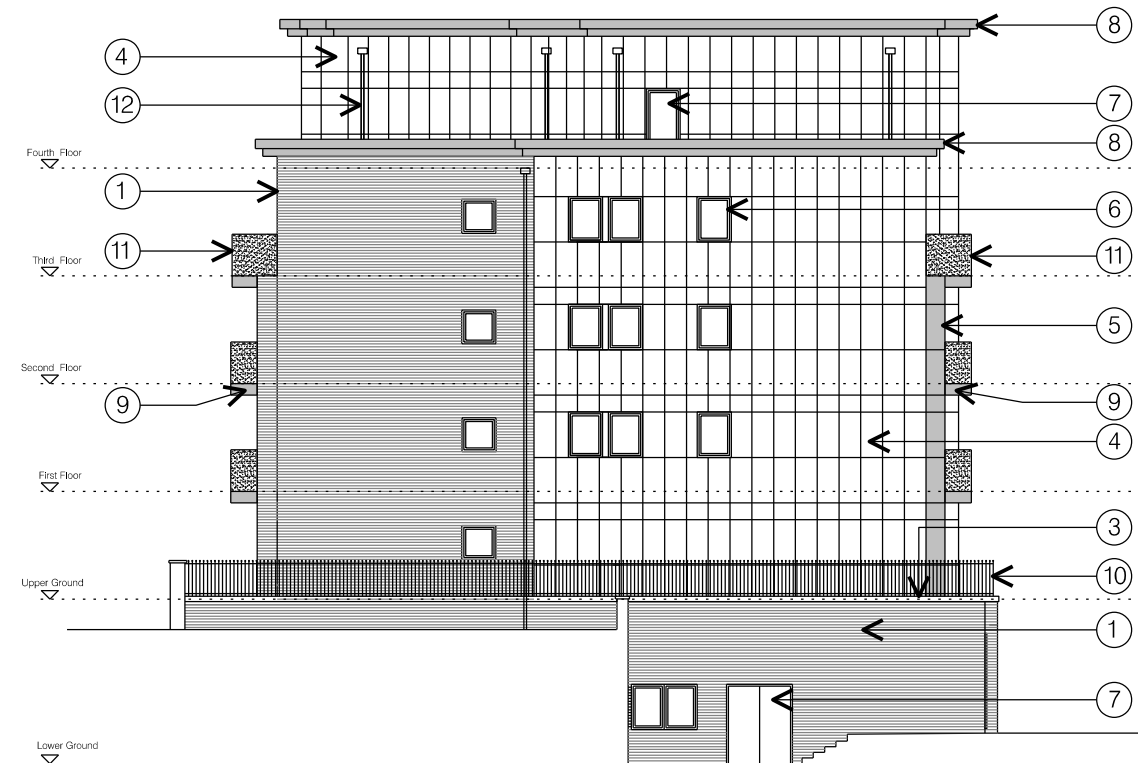

EAST ELEVATION

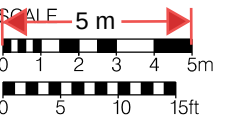

- MATERIALS LEGEND**
1. Buff stock brick.
 2. Recessed buff stock brick panels.
 3. Cast stone capping.
 4. White rainscreen cladding.
 5. Grey rainscreen cladding.
 6. Grey aluminium framed windows and external doors.
 7. Grey metal external doors, fascia and soffit.
 8. Grey metal parapet capping, fascia and soffit.
 9. Grey metal balconies.
 10. Grey metal railings.
 11. Obscure glass balustrade.
 12. Black rainwater pipes and heads.

REV.	DESCRIPTION	DATE
------	-------------	------

PROJECT
LAND TO REAR OF
24 STONE STREET
GRAVESEND, KENT, DA11 0NP

DRAWING TITLE
PROPOSED ELEVATIONS

SCALE 1:100 @ A1 DATE OCTOBER 2023
1:200 @ A3

DRAWING NO. 3582 / P / 11

50 BOROUGH HIGH STREET
LONDON SE1 1LL

146 880 1807 2700 146 880 1807 2700
146 880 1807 2700 146 880 1807 2700

PROUN

ARCHITECTS DESIGNERS PLANNERS