
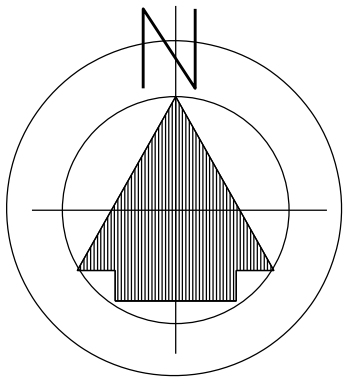


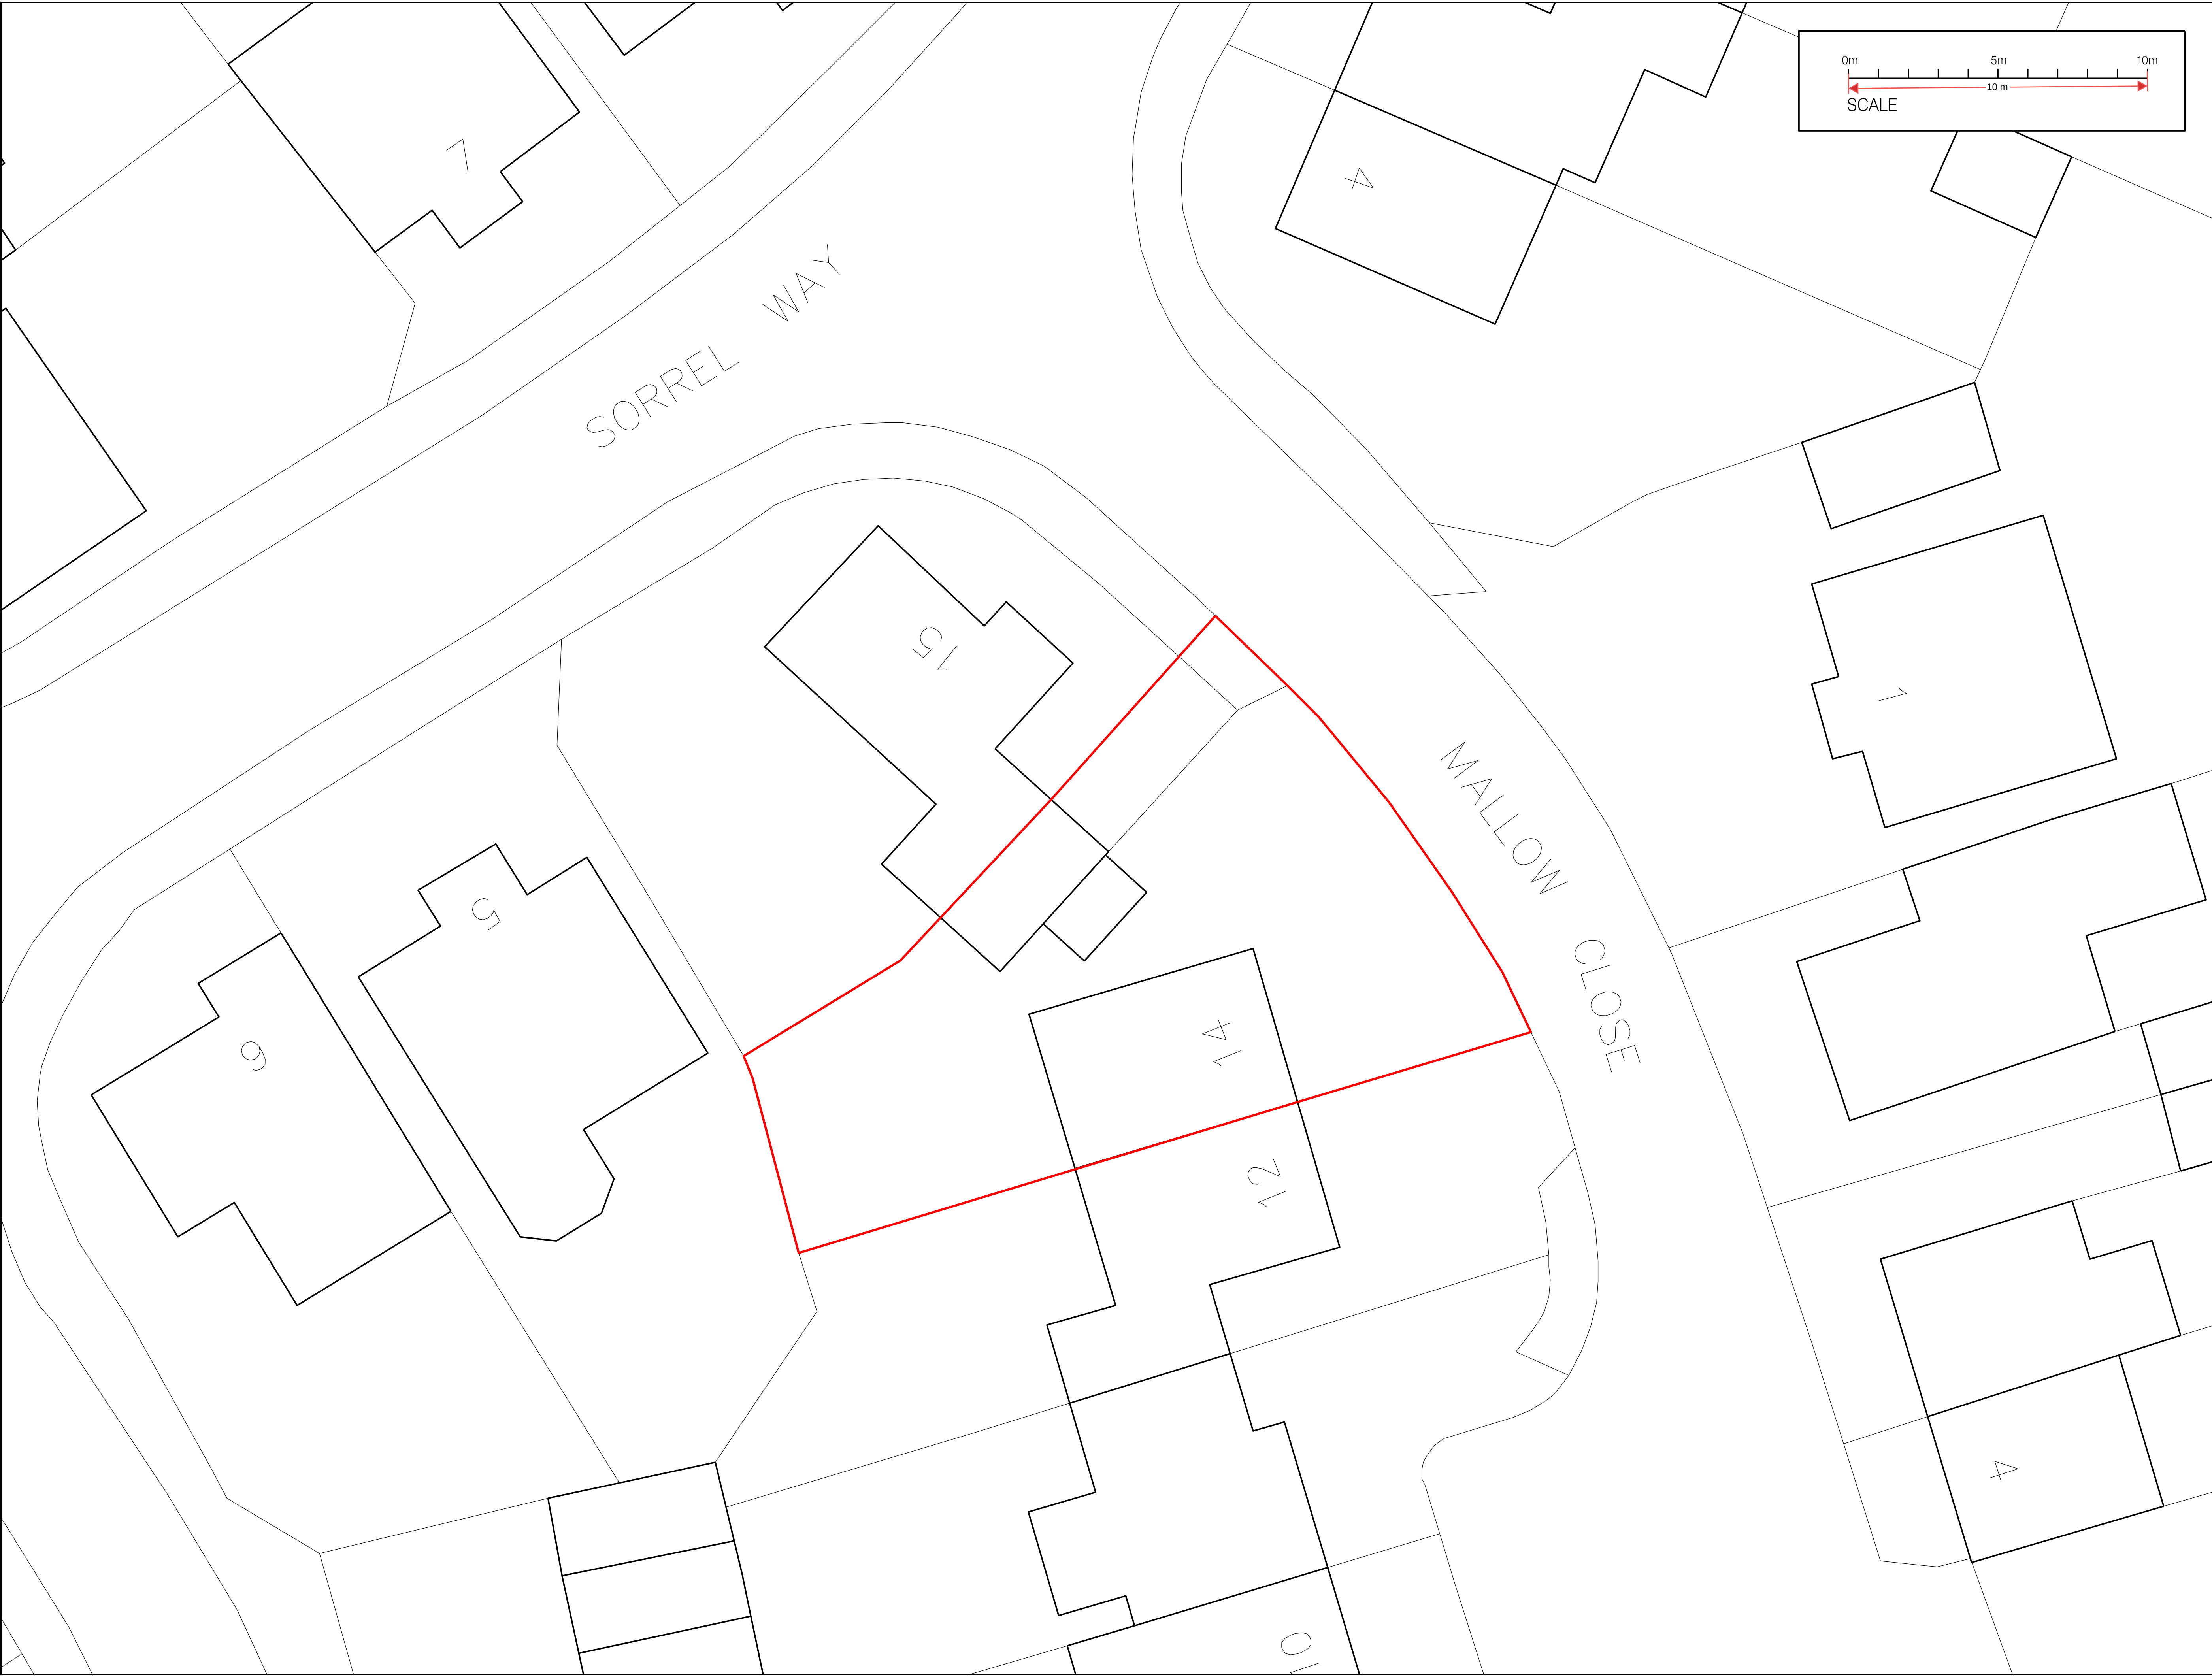

- Notes
- 1. DO NOT SCALE THIS DRAWING
 - 2. CONTRACTOR TO CHECK ALL DIMENSIONS ON SITE.
 - 3. THIS DRAWING MUST NOT BE REPRODUCED WITHOUT PERMISSION.

Revisions	

Drawing Existing Site Plan	
14 Mallow Close, Northfleet, Gravesend, Kent, DA11 8TF	
Scale	1:100 @ A1
Date	October 2023
Drawn	James Goldsmith
Drawing Number	Revision
2056-02	