


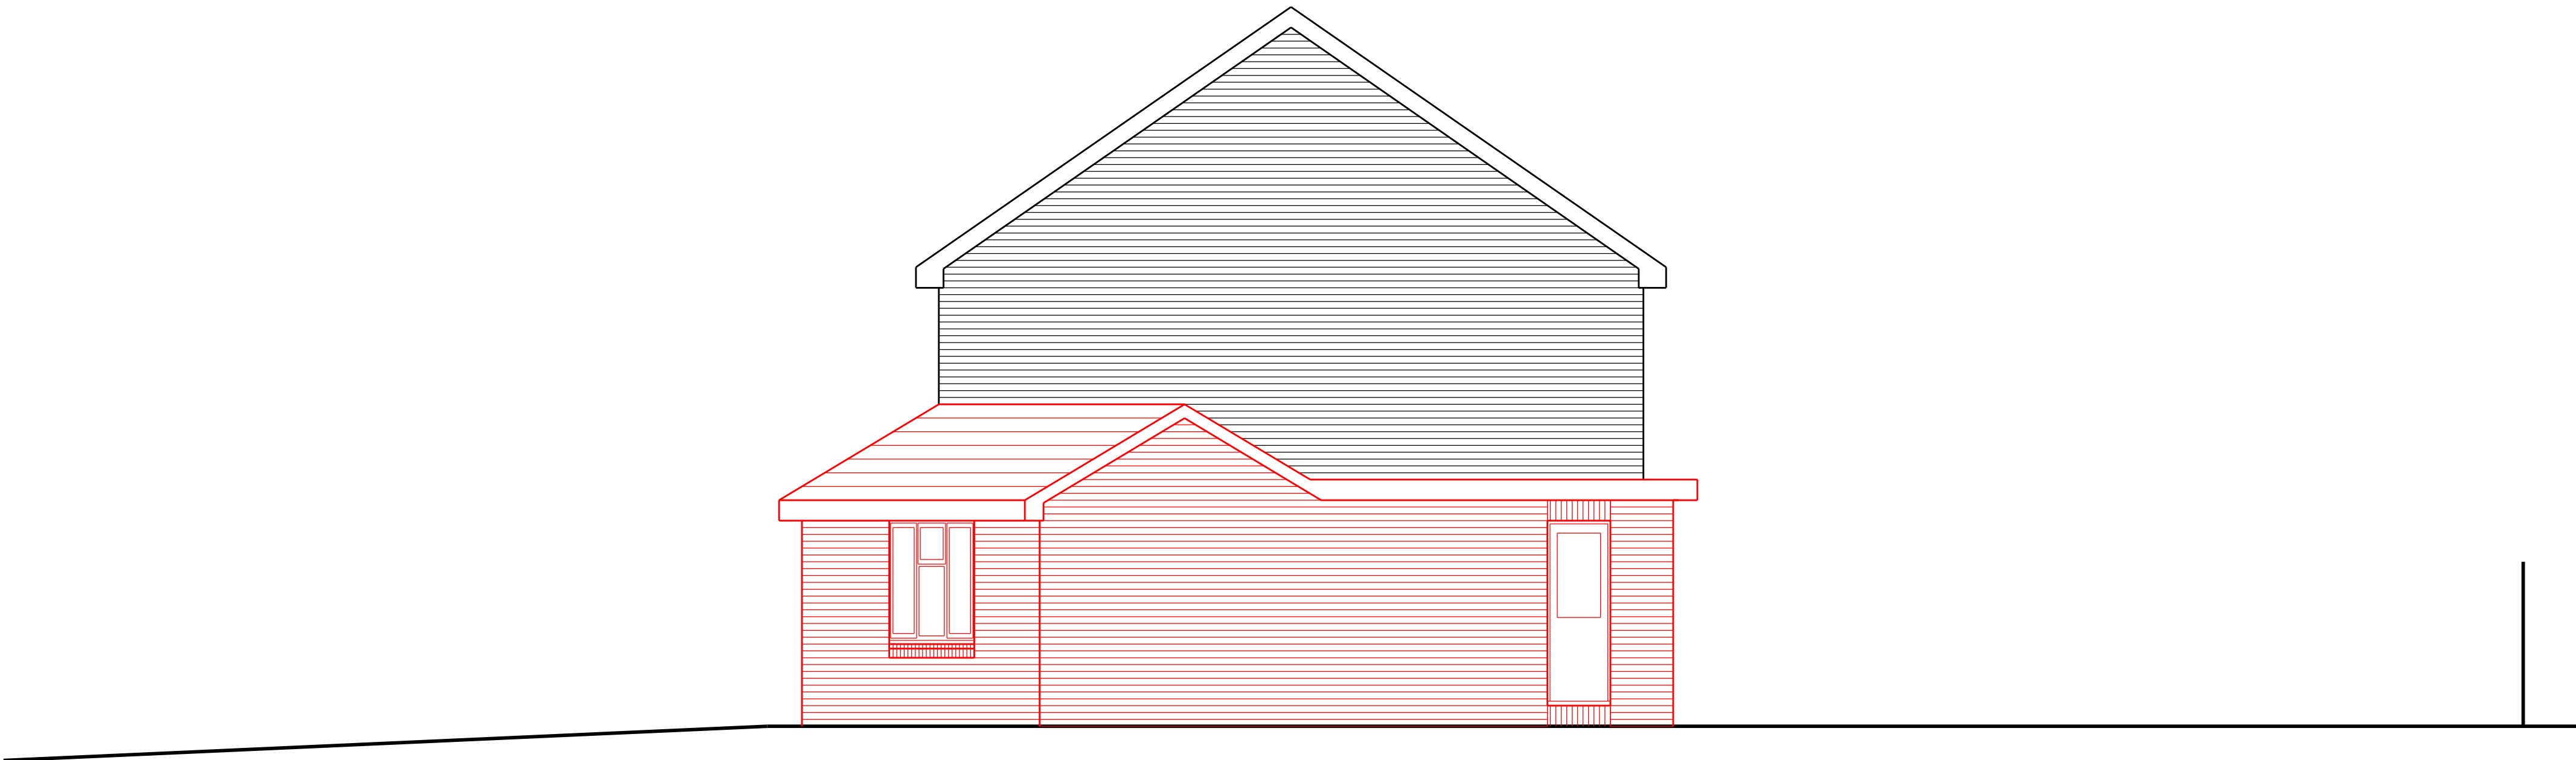


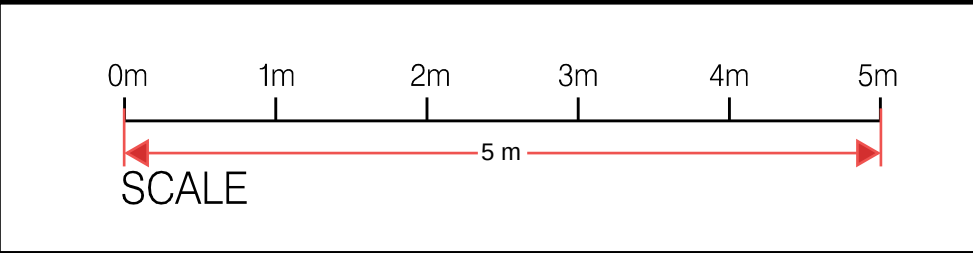

SIDE ELEVATION

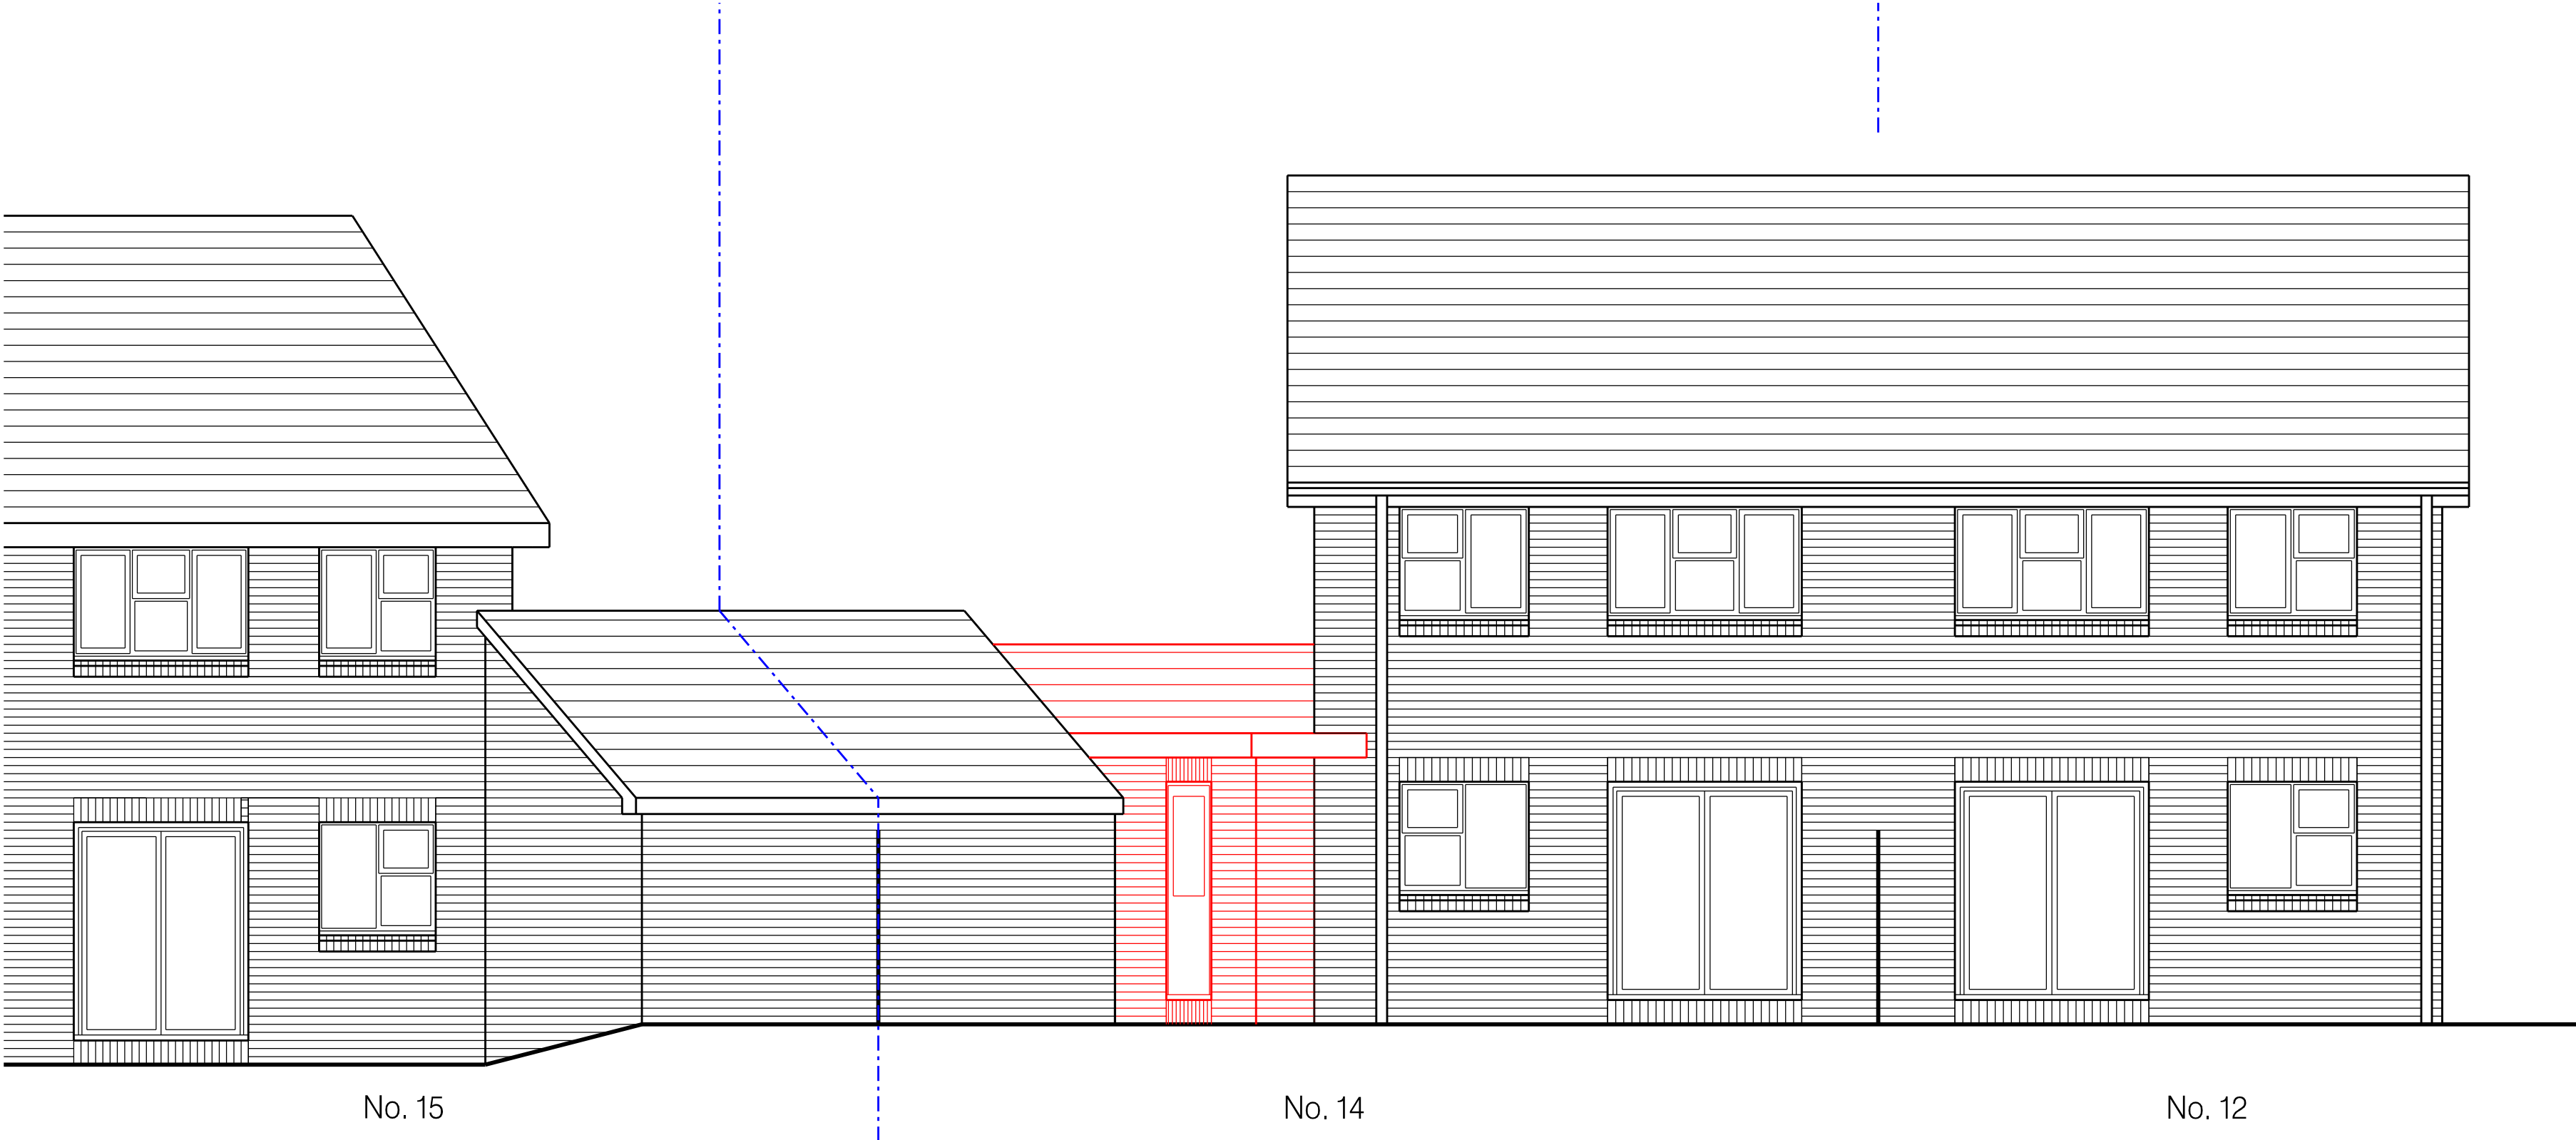

REAR ELEVATION

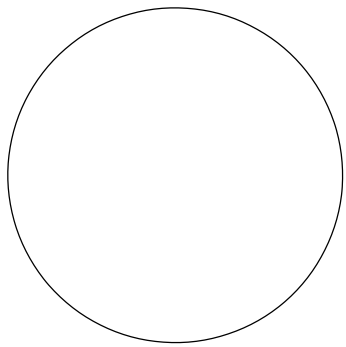

Notes

- 1. DO NOT SCALE THIS DRAWING
- 2. CONTRACTOR TO CHECK ALL DIMENSIONS ON SITE.
- 3. THIS DRAWING MUST NOT BE REPRODUCED WITHOUT PERMISSION.

Revisions

A Roof profile amended. 20.11.23

Drawing

Proposed Rear & Side Elevation

14 Mallow Close,
Northfleet,
Gravesend, Kent,
DA11 8TF

Scale 1:50 @ A1

Date October 2023

Drawn James Goldsmith

Drawing Number

Revision

2056-13

A