
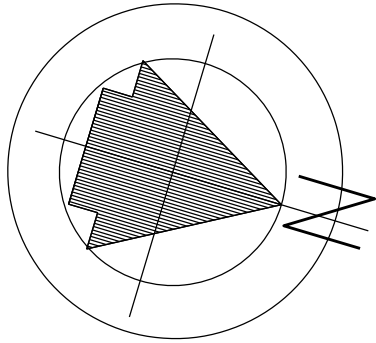


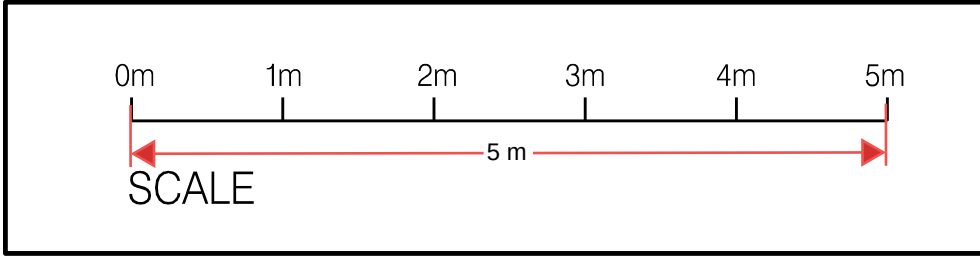

- Notes
- 1.DO NOT SCALE THIS DRAWING
 2. CONTRACTOR TO CHECK ALL DIMENSIONS ON SITE.
 3. THIS DRAWING MUST NOT BE REPRODUCED WITHOUT PERMISSION.

- Revisions
- | | | |
|---|--|----------|
| A | WC Added Bedroom Amended, Window added to Ensuite. | 20.11.23 |
|---|--|----------|

Drawing
Proposed Ground Floor Plan

14 Mallow Close,
Northfleet,
Gravesend, Kent,
DA11 8TF

Scale 1:50 @ A1

Date October 2023

Drawn James Goldsmith

Drawing Number	Revision
2056-09	A