



Existing coving

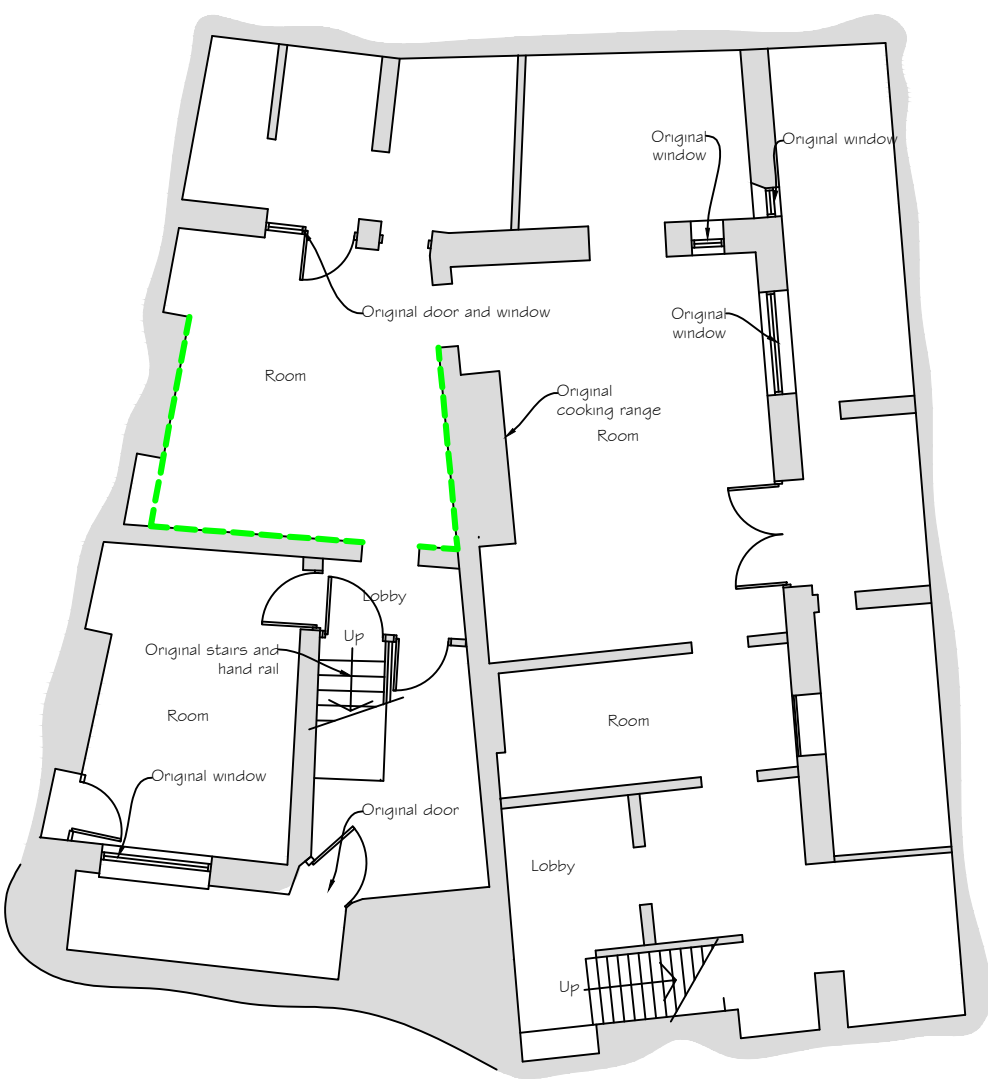


--- Original coving
--- Modern C coving


Basement Floor Plan
Scale 1:100

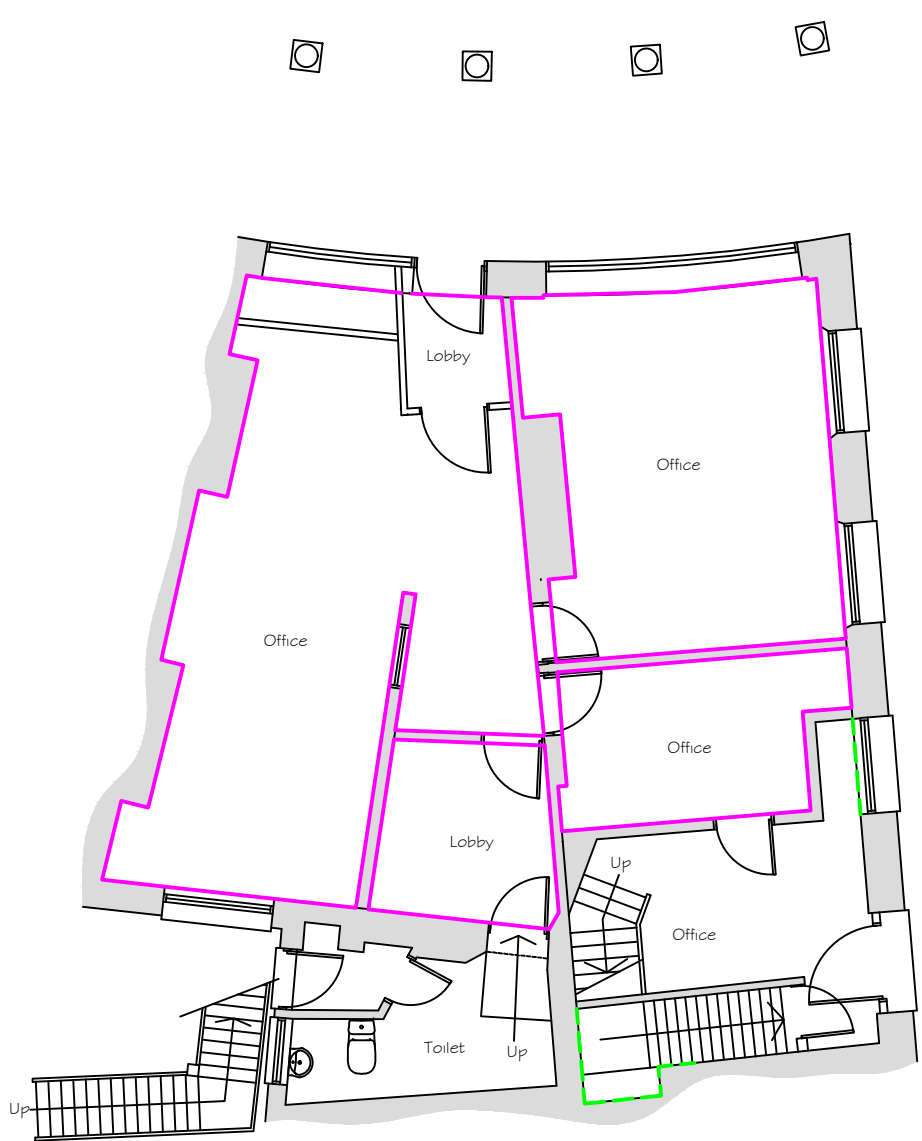

Ground Floor Plan

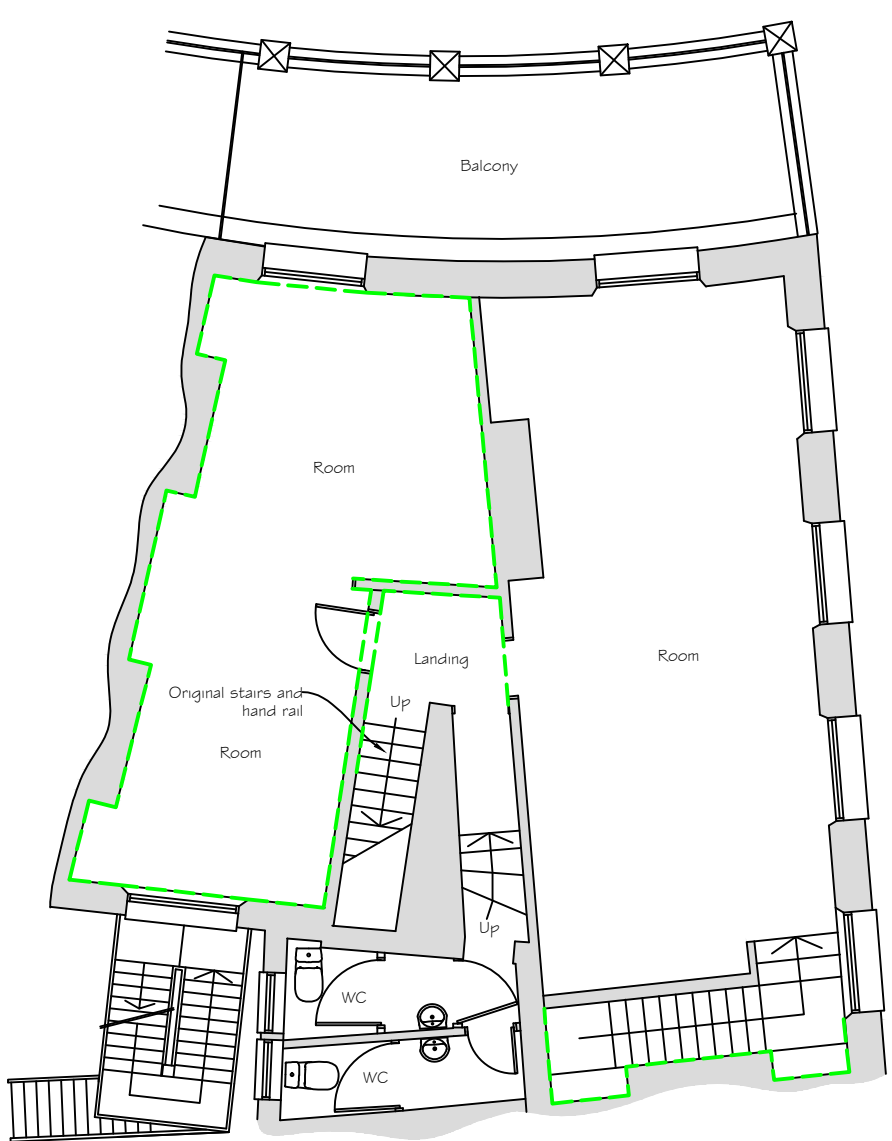


First Floor Plan

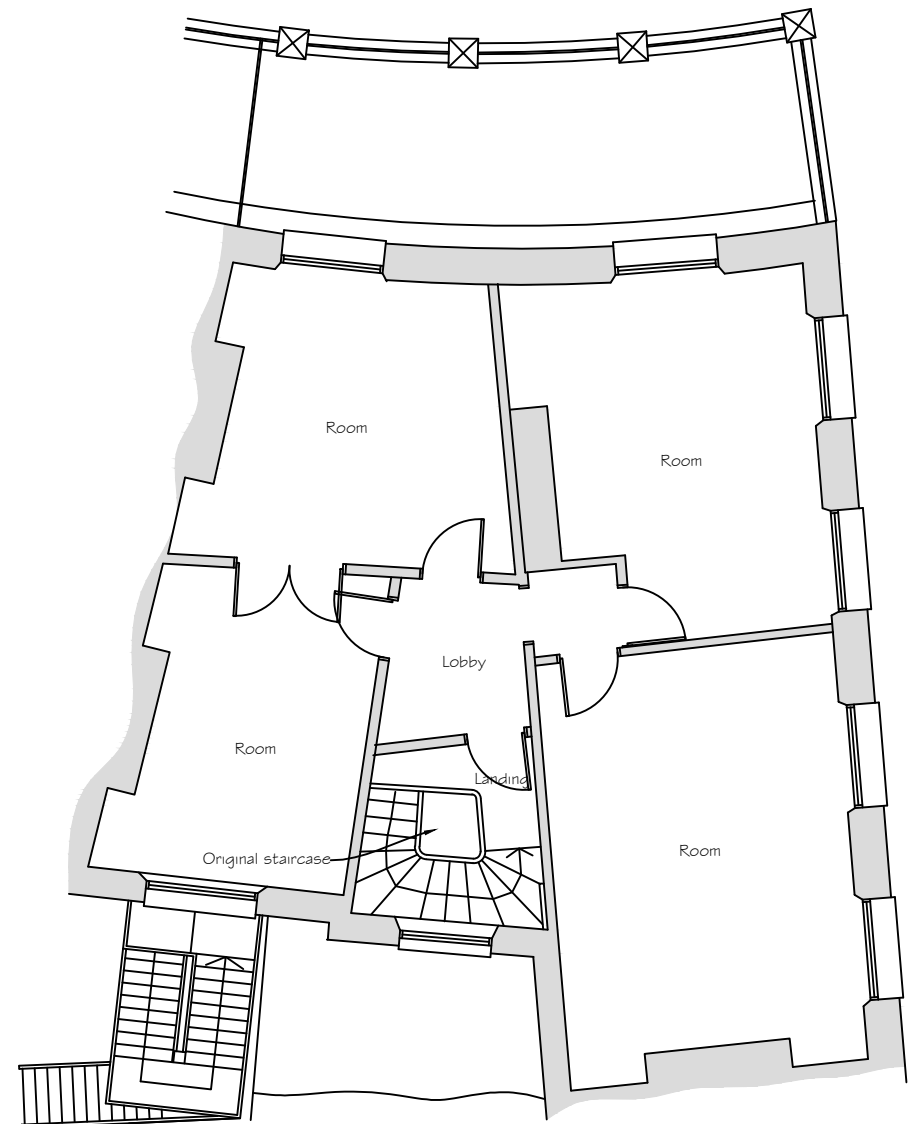


Second Floor Plan

Ground floor

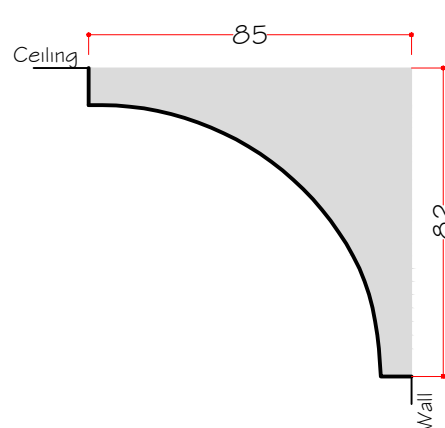


Existing modern C shaped plaster coving

Ground floor

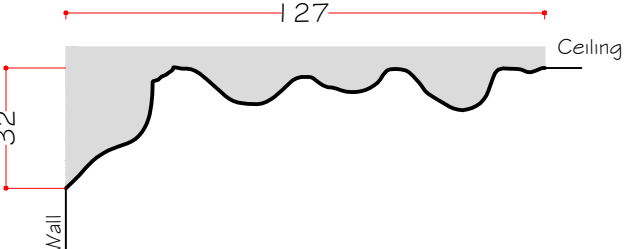


Existing cornice style Victorian coving

First floor right

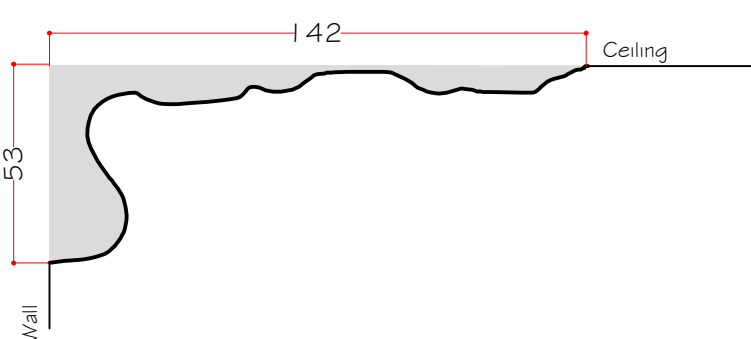


Existing cornice style Victorian coving


Proposed coving

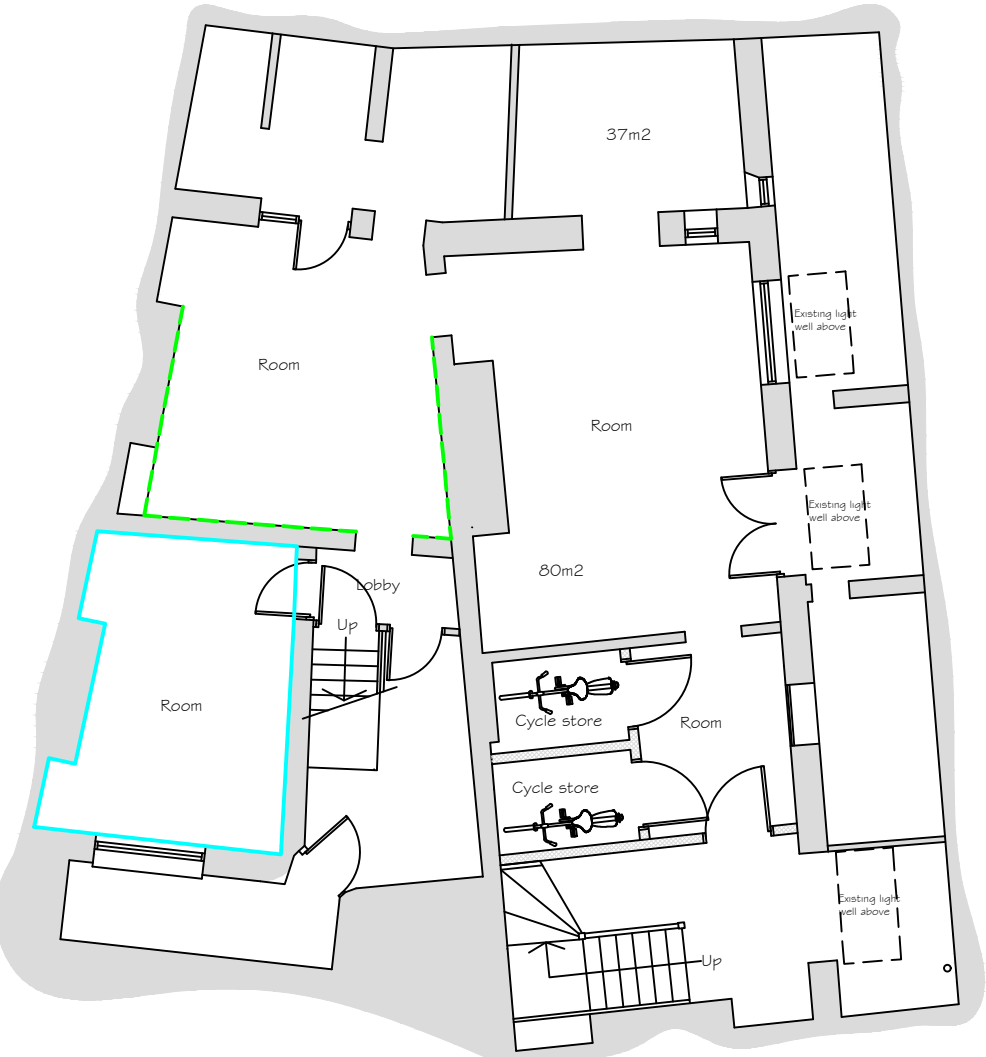


--- Original coving
--- Modern C shaped coving replaced
--- Matching replacement cornice

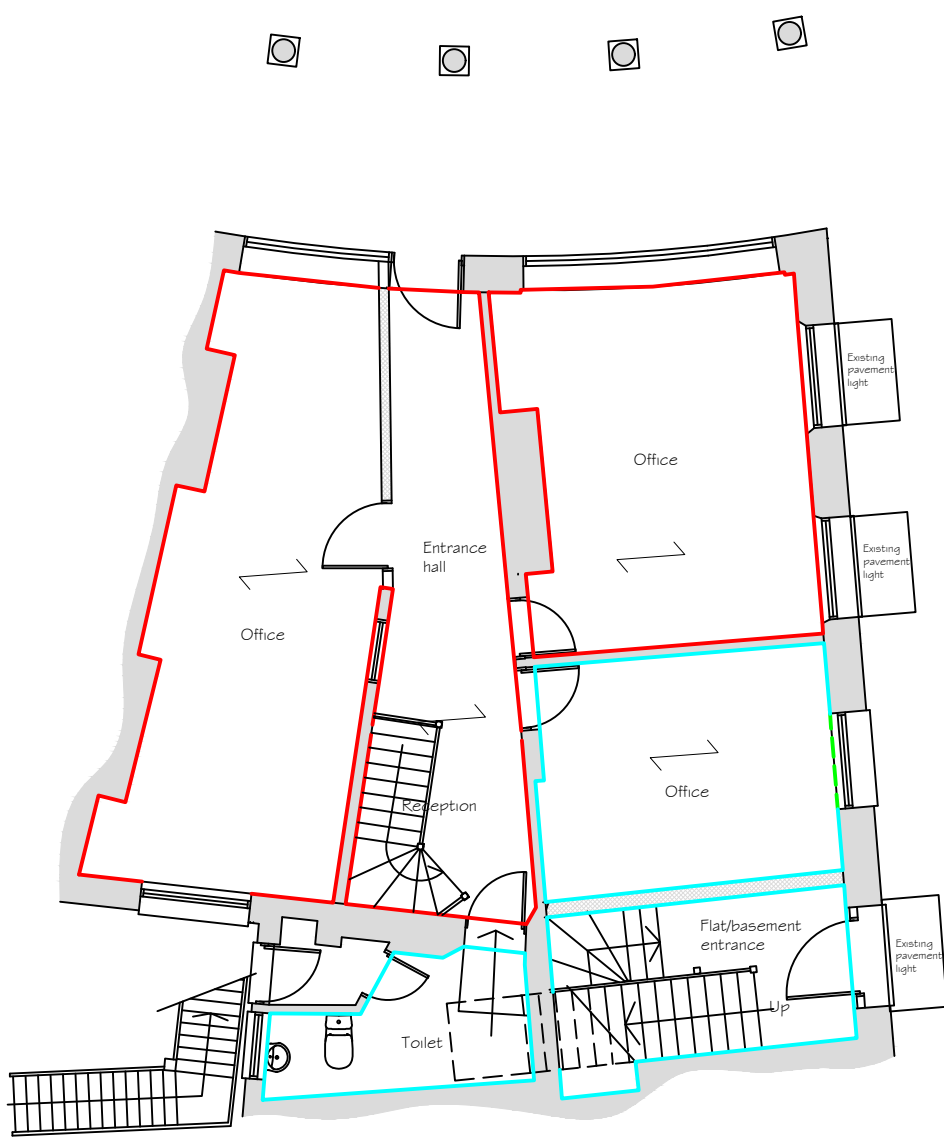

Ground Floor Plan

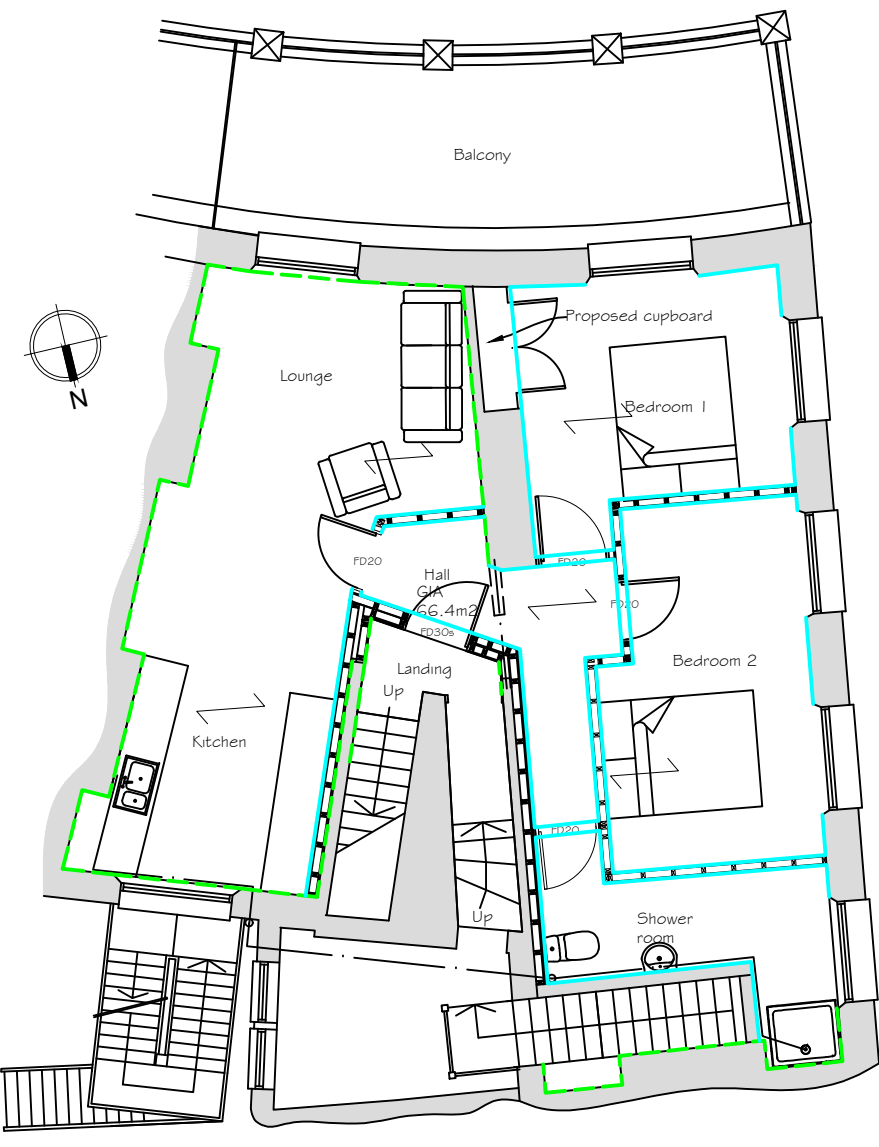

First Floor Plan

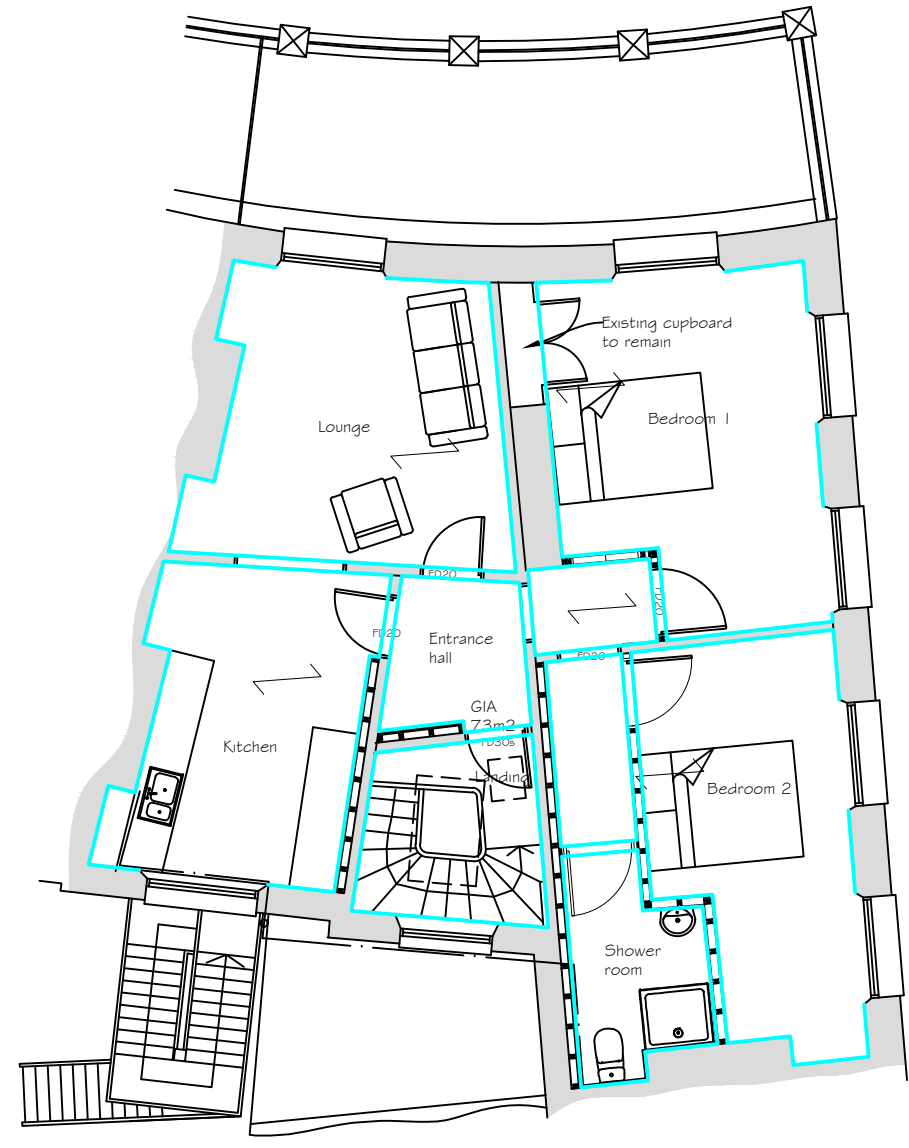

Second Floor Plan

Rev A- Coving/cornice amended. 7 February 2023

Synergy Planning & Property Consultants Ltd Suite 6 Laser Quay Mariner City Estate Rochester Kent ME2 4HU		
Client	S Rana & A Asghar	
Address	6 Berkley Crescent Gravesend Kent and 48 Harmer Street Gravesend Kent	
Drawing title	Coving	
Scale	1:100 at A1	
Date	26 September 2022	Drawn by
Drawing No	20/297/14	A