



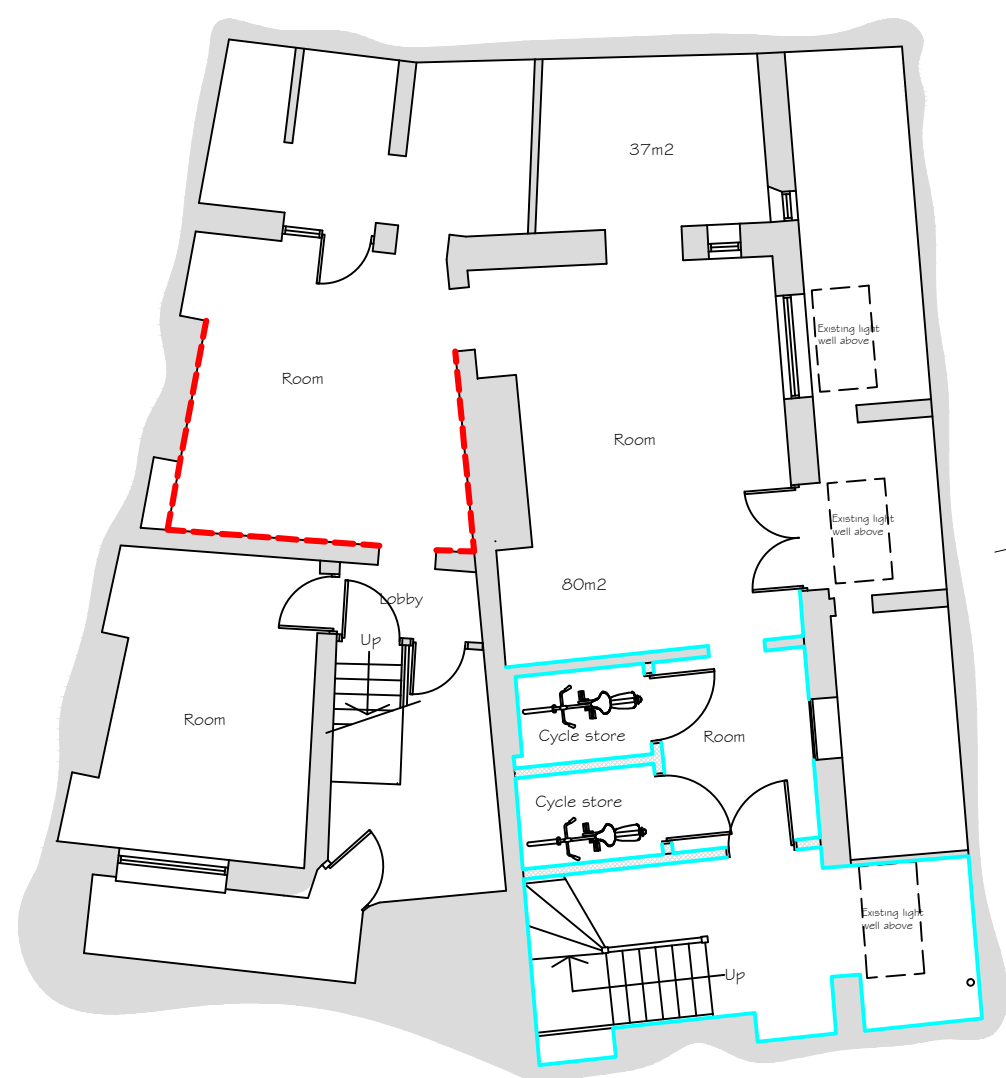


Basement Floor Plan

Scale 1:100

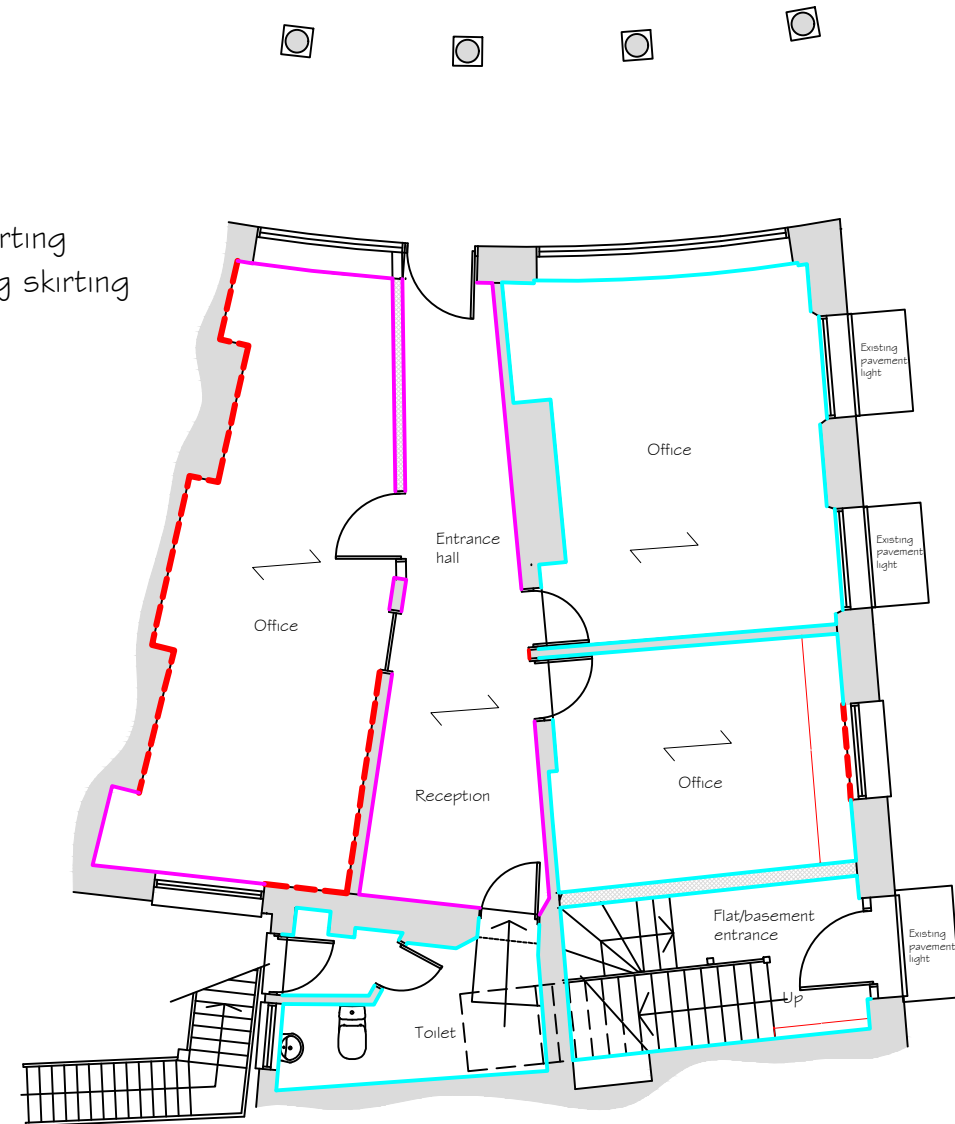

Ground Floor Plan

 

Skirting section on first floor

Scale 1:2




Skirting section on first floor

Scale 1:2




Skirting section on ground floor


Scale 1:2

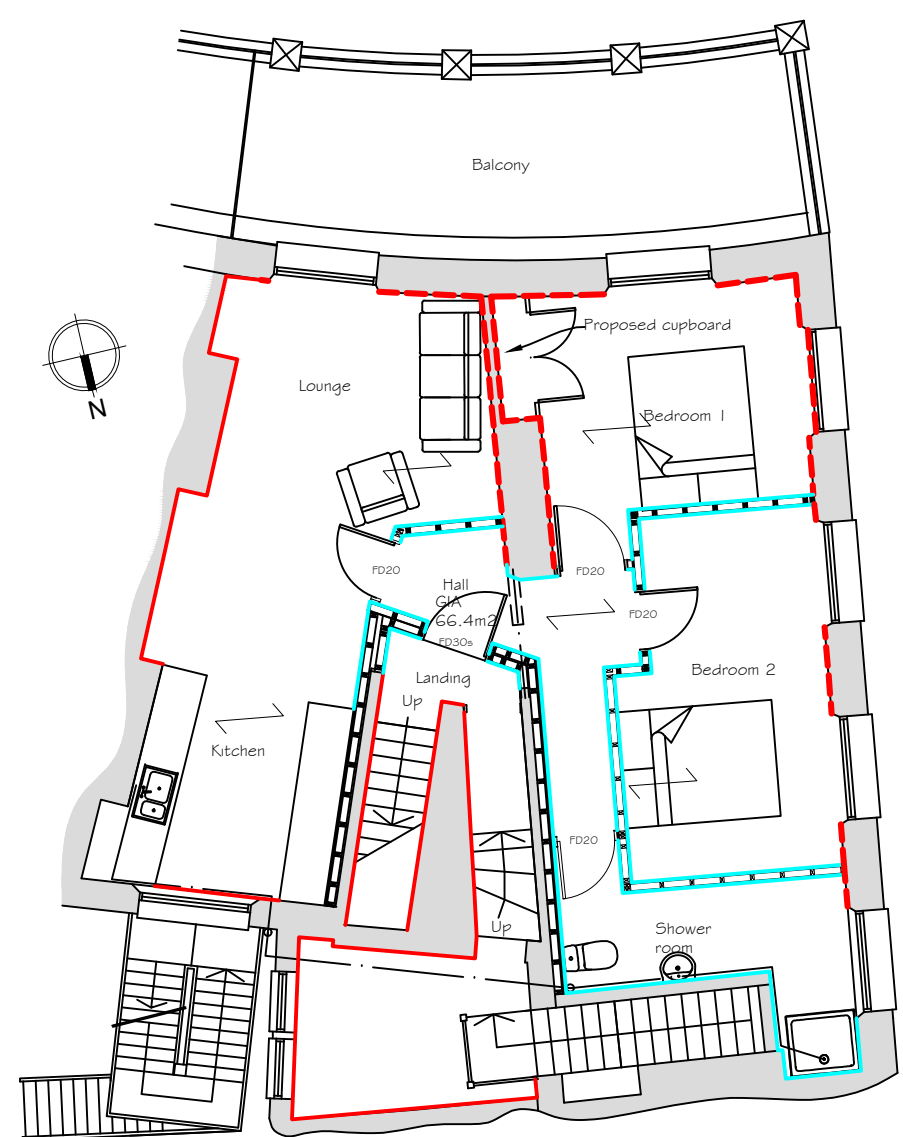

First Floor Plan

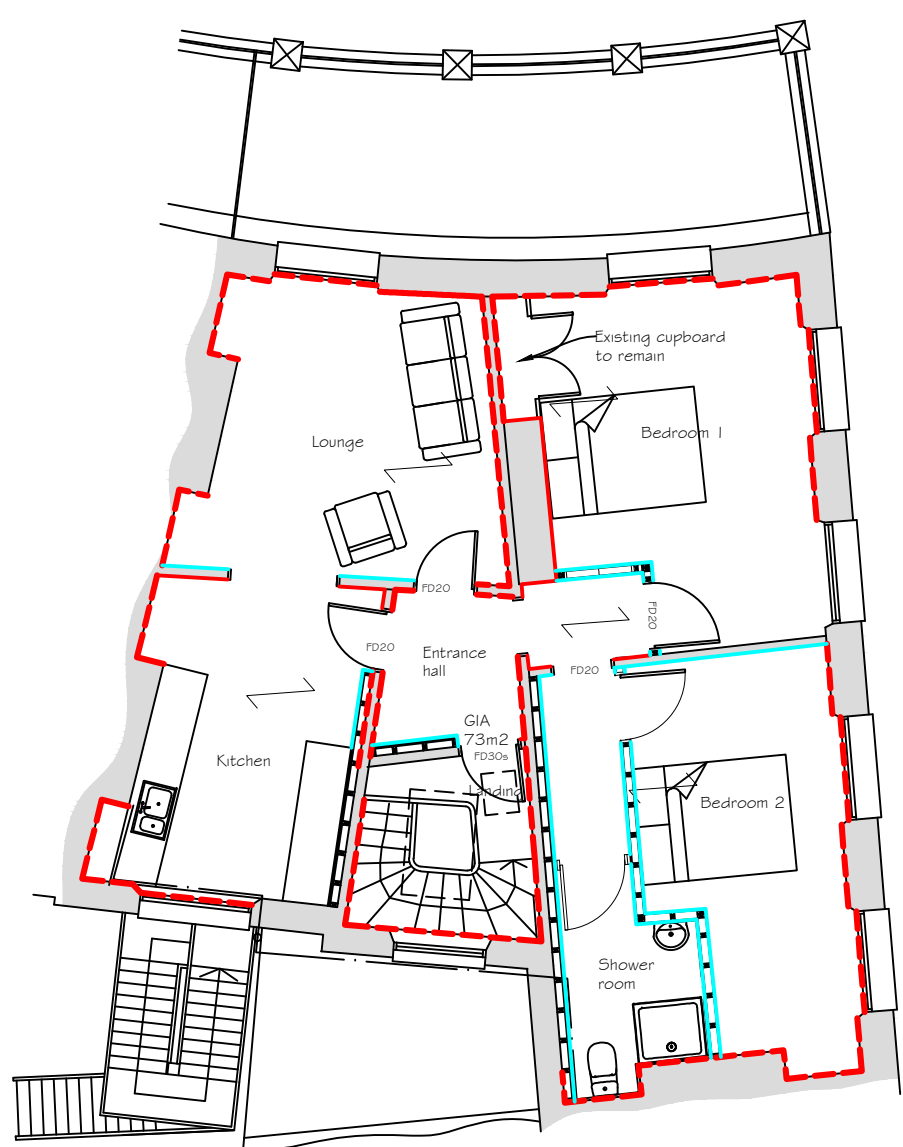

Second Floor Plan

 

Proposed Bull nose skirting section

Scale 1:2

Draft

Rev A- Amended skirting layout. 7 February 2023

Synergy Planning & Property Consultants Ltd Suite 6 Laser Quay Mariner City Estate Rochester Kent ME2 4HU		
Client	S Rana & A Asghar	
Address	6 Berkley Crescent Gravesend Kent and 48 Harmer Street Gravesend Kent	
Drawing title	Skirting	
Scale	1:100 at A1	
Date	02 October 2022	Drawn by
Drawing No	20/297/15	A