


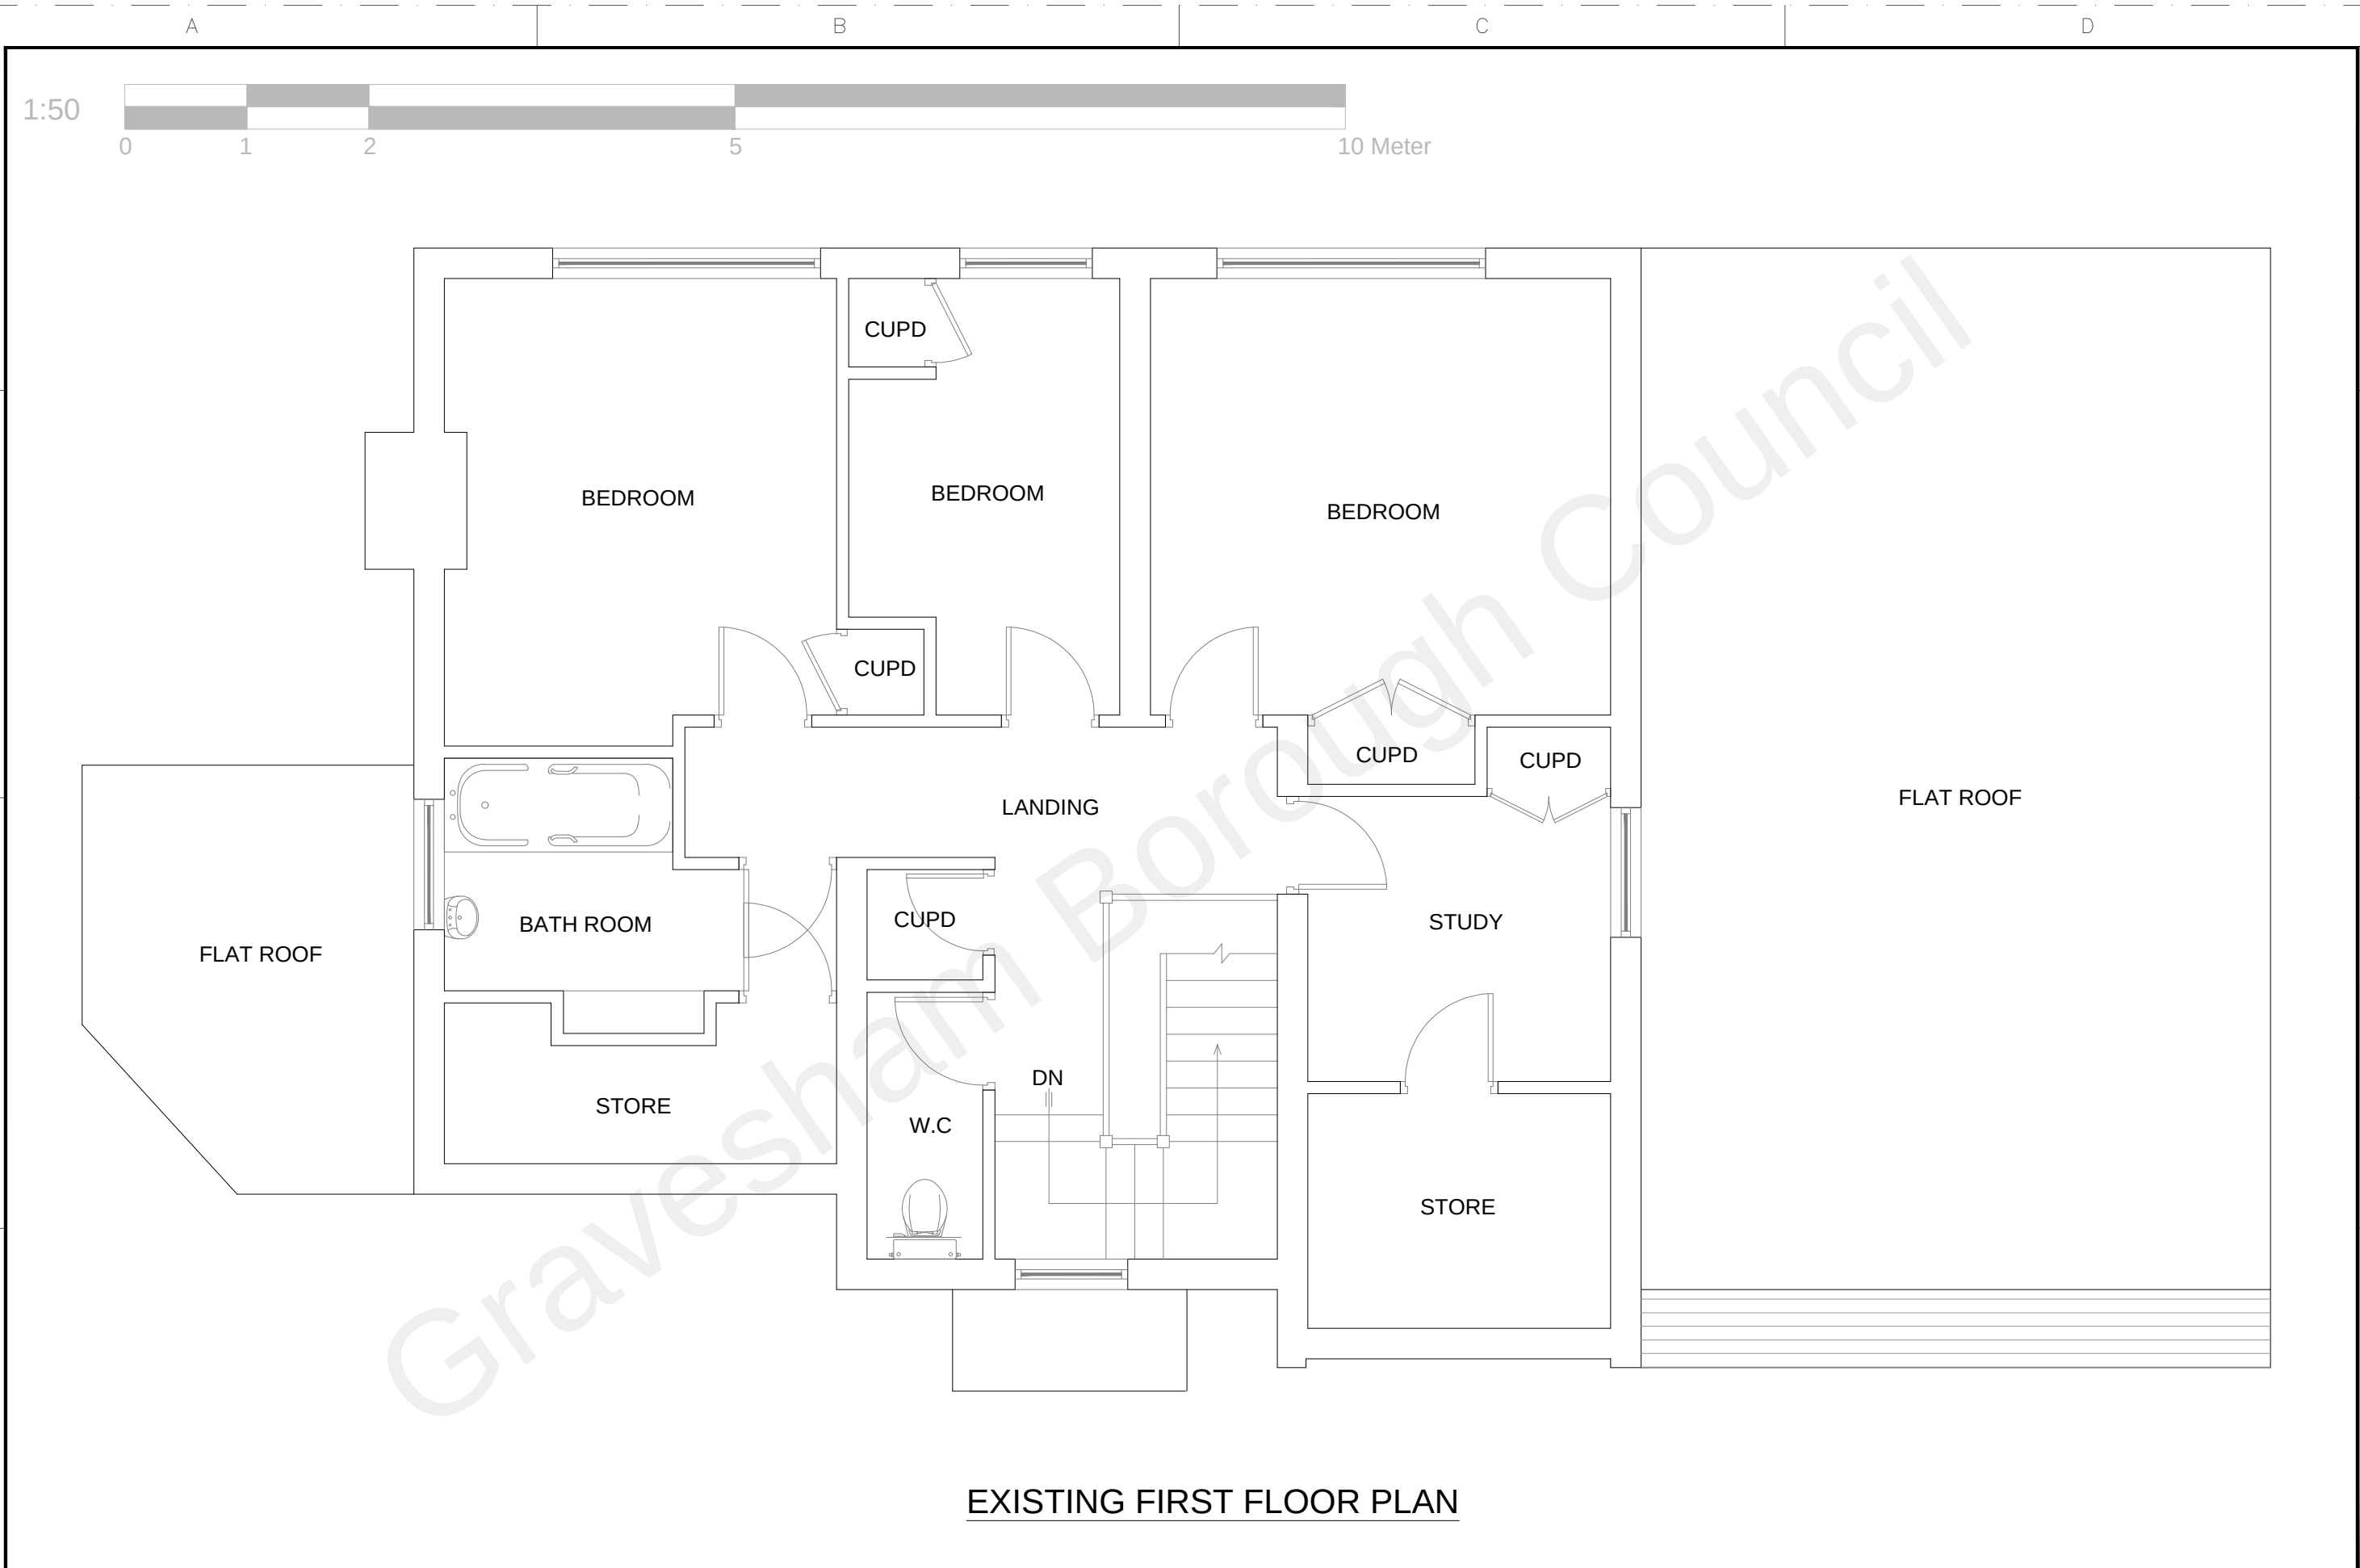

EXISTING FIRST FLOOR PLAN

|                    |  |   |    |      |          |    |     |   |                |                                                                                                 |                           |
|--------------------|--|---|----|------|----------|----|-----|---|----------------|-------------------------------------------------------------------------------------------------|---------------------------|
| REFERENCE DRAWINGS |  | <b>GENERAL NOTES</b><br>This drawing is for planning use only do not use this drawing for any purpose other than that for which it was issued.<br>Structural Design and Building Control Approval is required before construction commences.<br>This drawing is subject to copyright do not reproduce this drawing without prior permission. | No | DATE | REVISION | BY | CHK | <b>CONSULTANT</b><br><br>CIVIL ENGINEERS<br>STRUCTURAL ENGINEERS<br>ARCHITECTURAL DESIGNERS<br>Contact: 07947249323 | DRAWN<br>MK    | CLIENT/PROJECT<br><b>GAILES DILLYWOOD LANE</b><br><br>TITLE<br><b>EXISTING FIRST FLOOR PLAN</b> | DRAWING No.<br><b>D02</b> |
|                    |  |   |    |      |          |    |     |   | CHECKED<br>A.R |                                                                                                 | SCALE: 1:50 @A3           |
|                    |  |   |    |      |          |    |     |   | PROJECT NO.    |                                                                                                 | DATE: 21-05-2022          |
|                    |  |   |    |      |          |    |     |   |                |                                                                                                 |                           |