

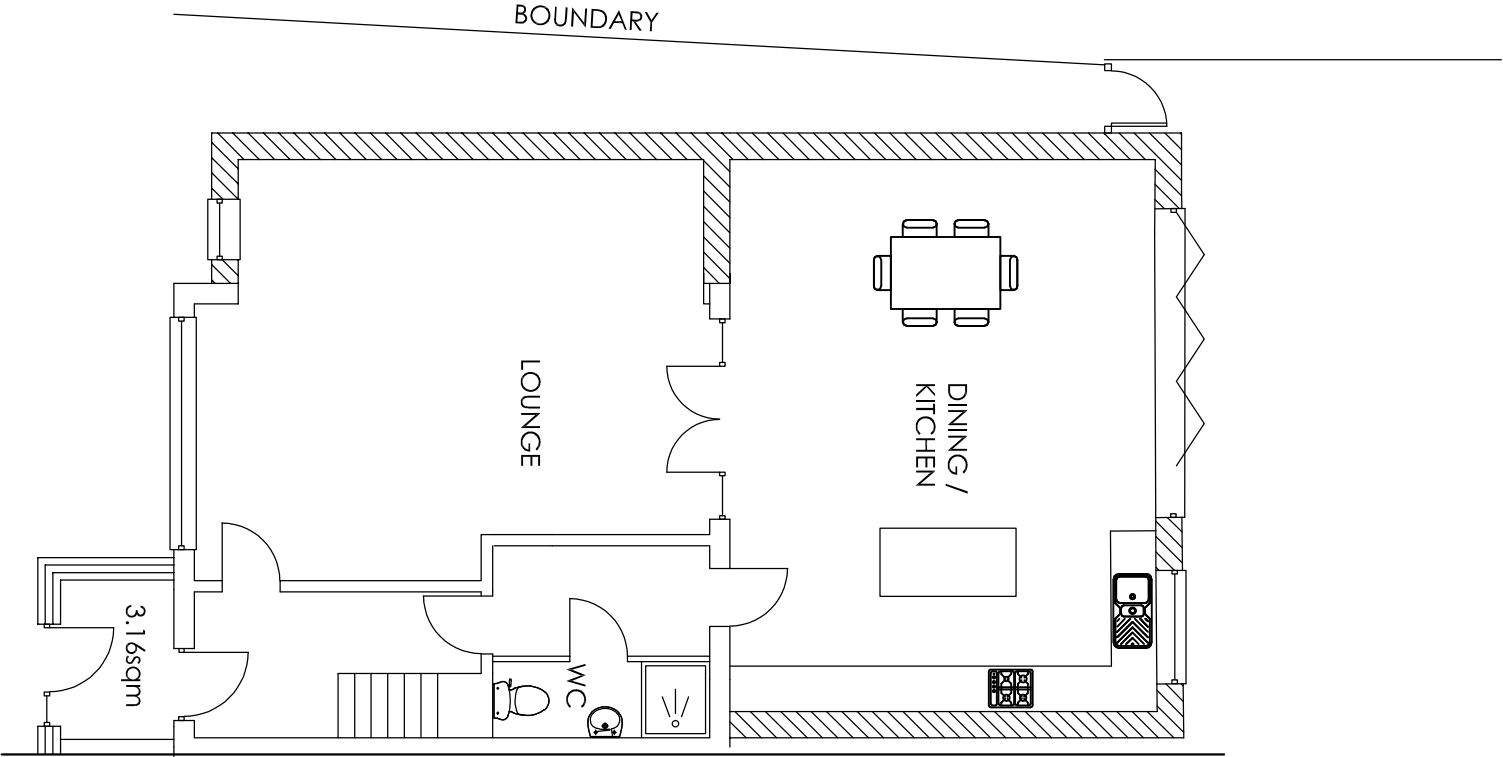


 

Existing GF Plan

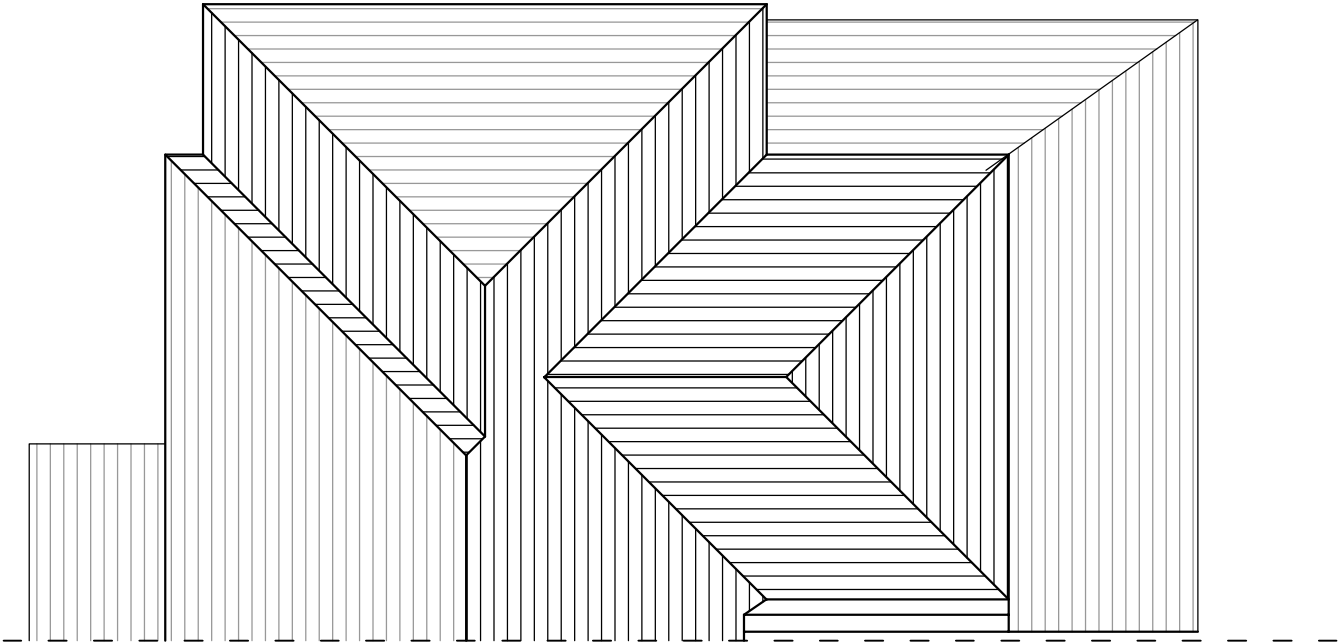

Existing Roof Plan

Project		Mr D S Dhot 98 Vigilant Way Gravesend Kent DA12 4PN		Retrospective Planning for Front Porch	
Drawing Title		Existing Ground Floor / Roof Plans		Rev	Description
				Date	Drawn
				July 25	HC
				Scale	Drawing No.
				1:100	98VW/A3/O2
				H Channa	
				Picaroons Maidstone Road Platt Kent TN15 8LB	
				Tel: 07828277909 E-mail: hbechanna@tiscali.co.uk	