
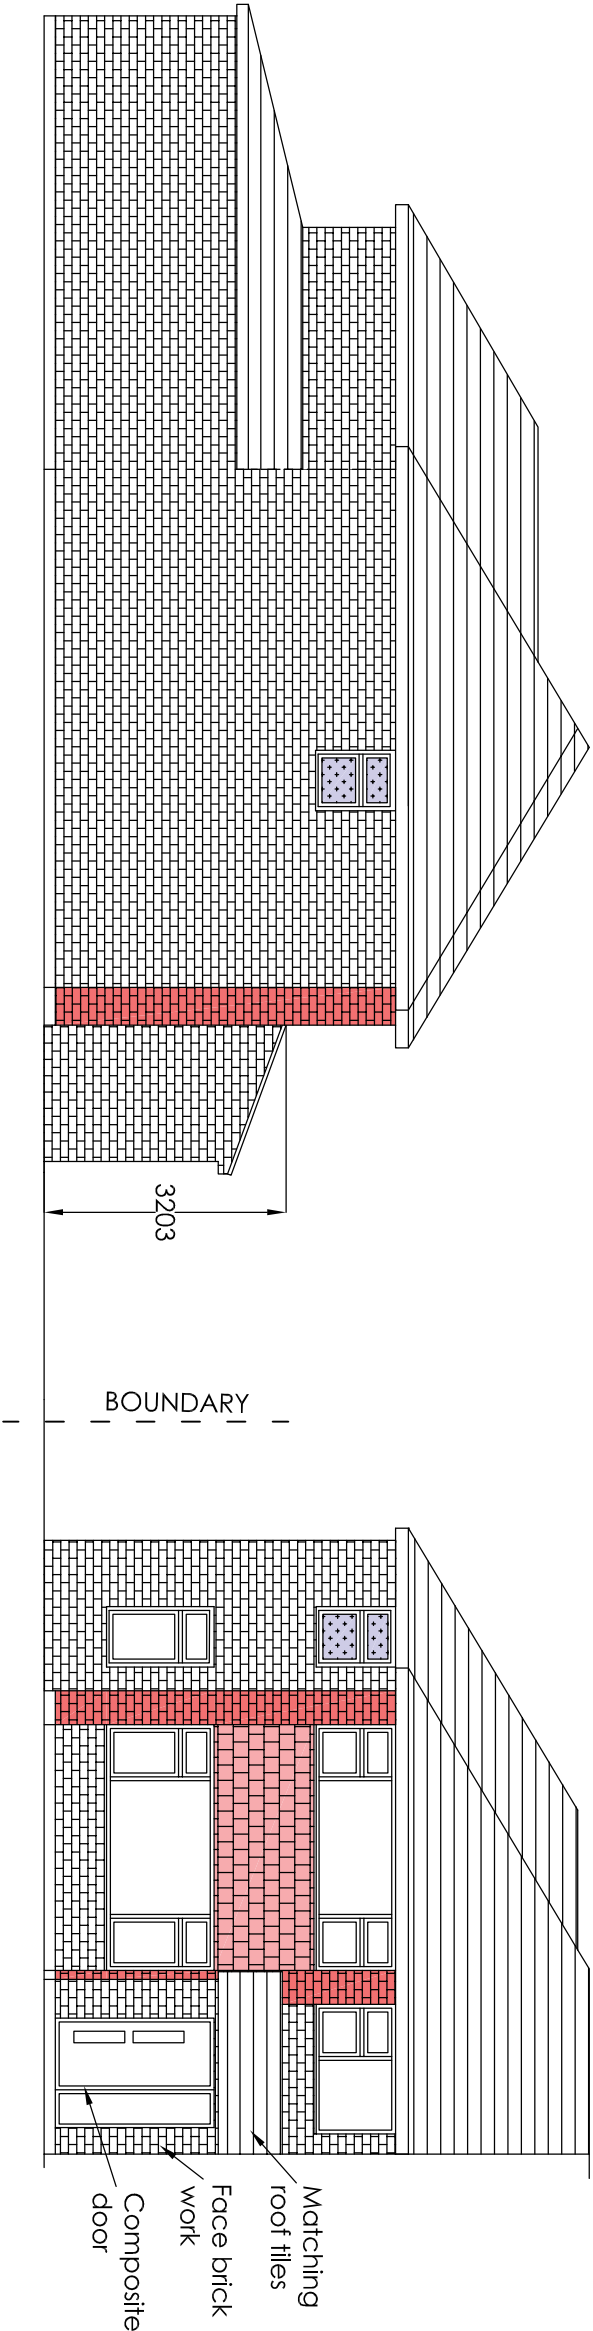


 

Existing Side Elevation

Existing Front Elevation

Project				H Channa Picaroons Maidstone Road Platt Kent TN15 8LB Tel: 07828277909 E-mail: hbchanna@tiscali.co.uk	
Mr D S Dhot 98 Vigilant Way Gravesend Kent DA12 4PN					
Retrospective Planning for Front Porch					
Drawing Title				Drawn	Date
Existing Elevations		Rev	Description	HC	July 25
				Scale	Drawing No.
				1:100	98VW/A3/O3