



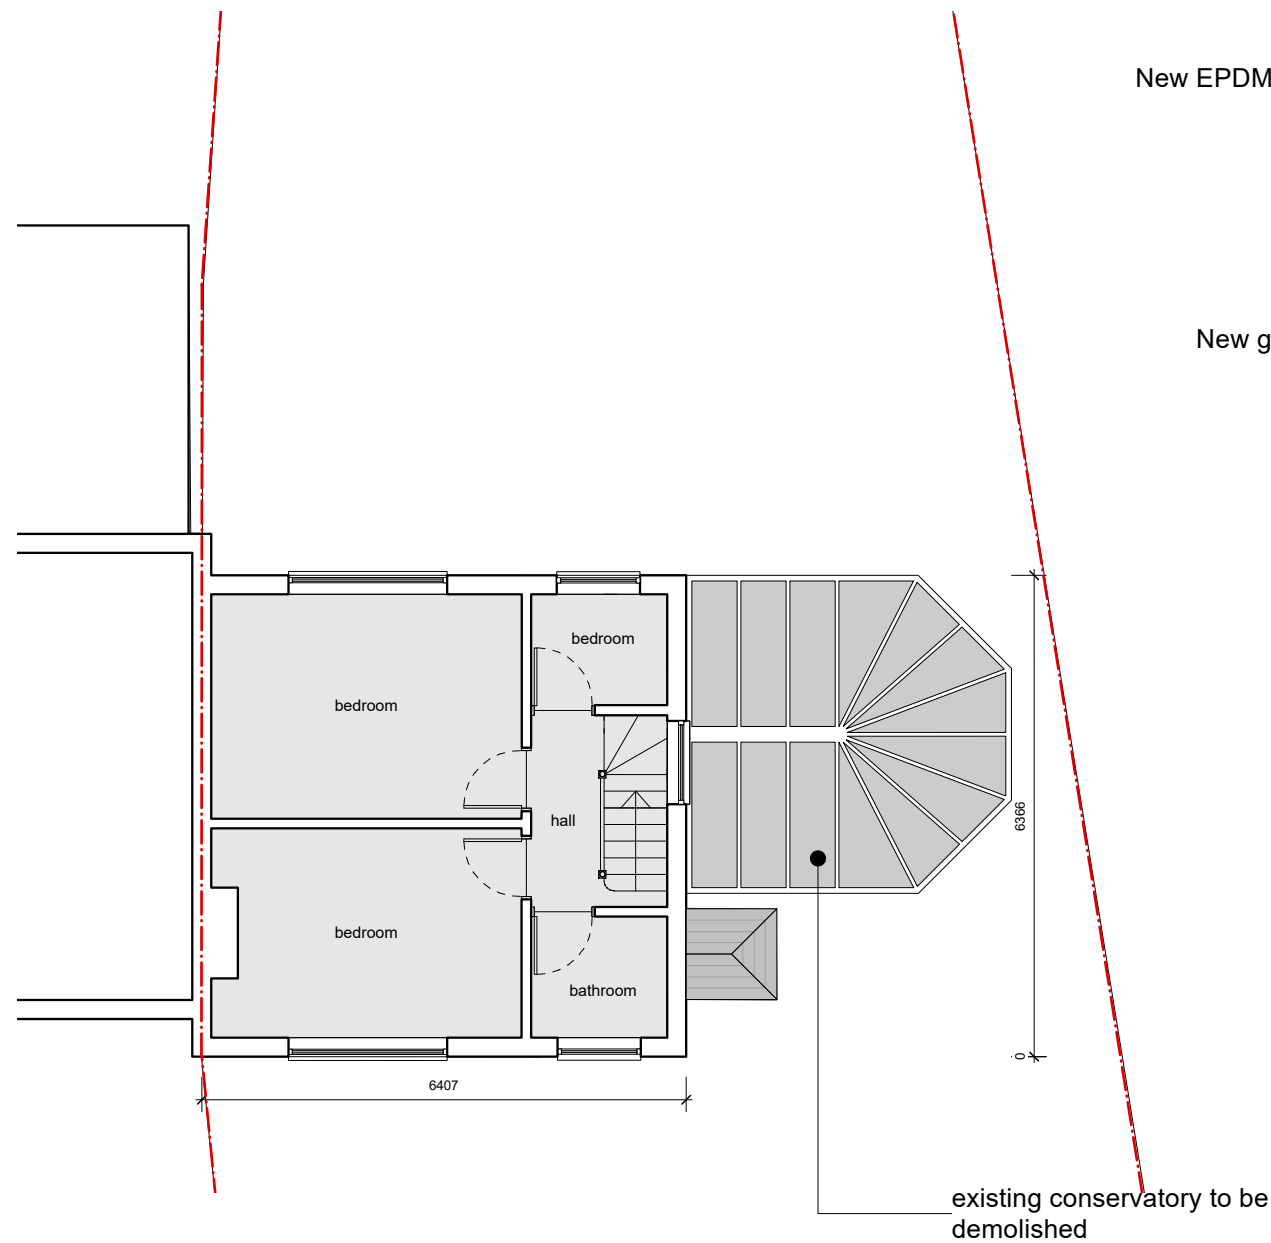

1

Existing First Floor Plan
Scale: 1:100

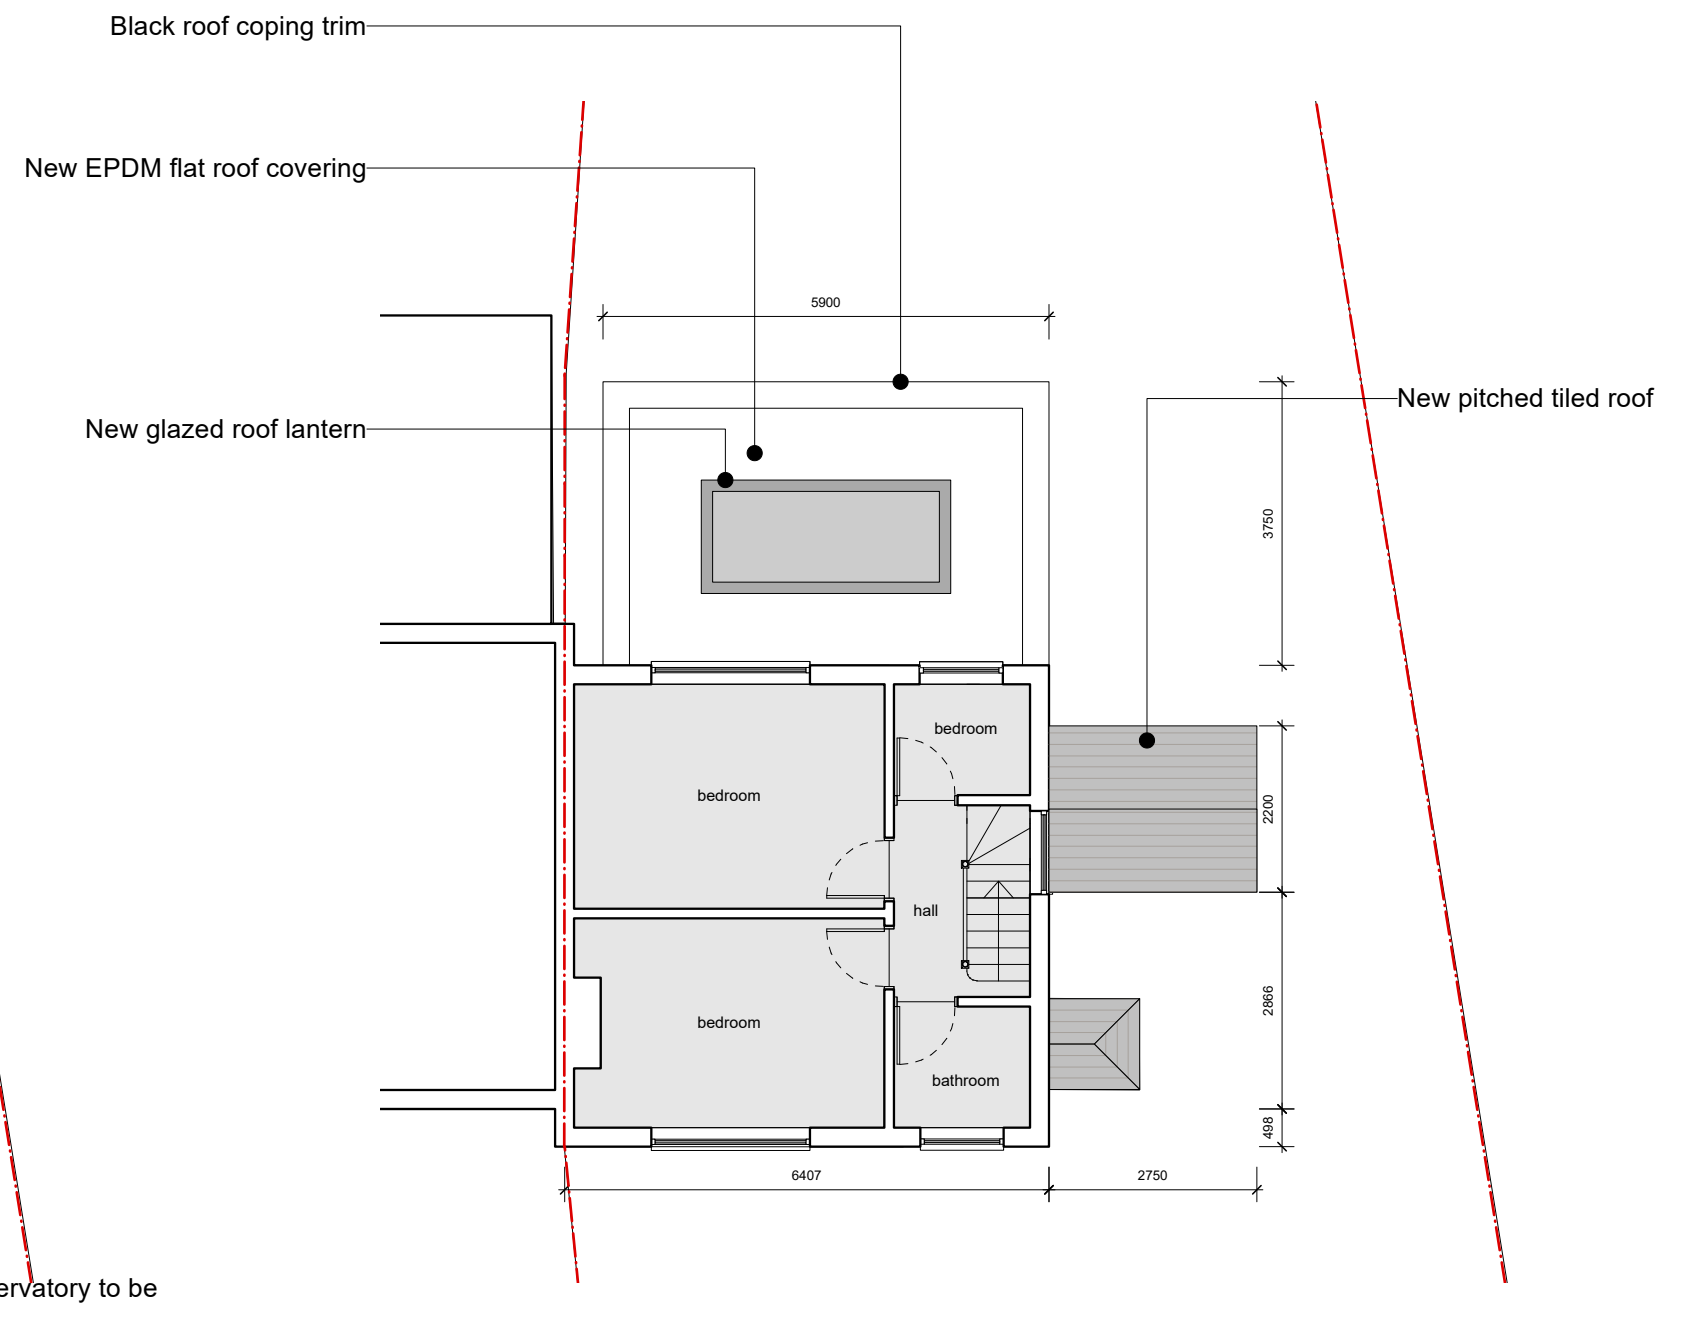

2

Proposed First Floor Plan
Scale: 1:100

