



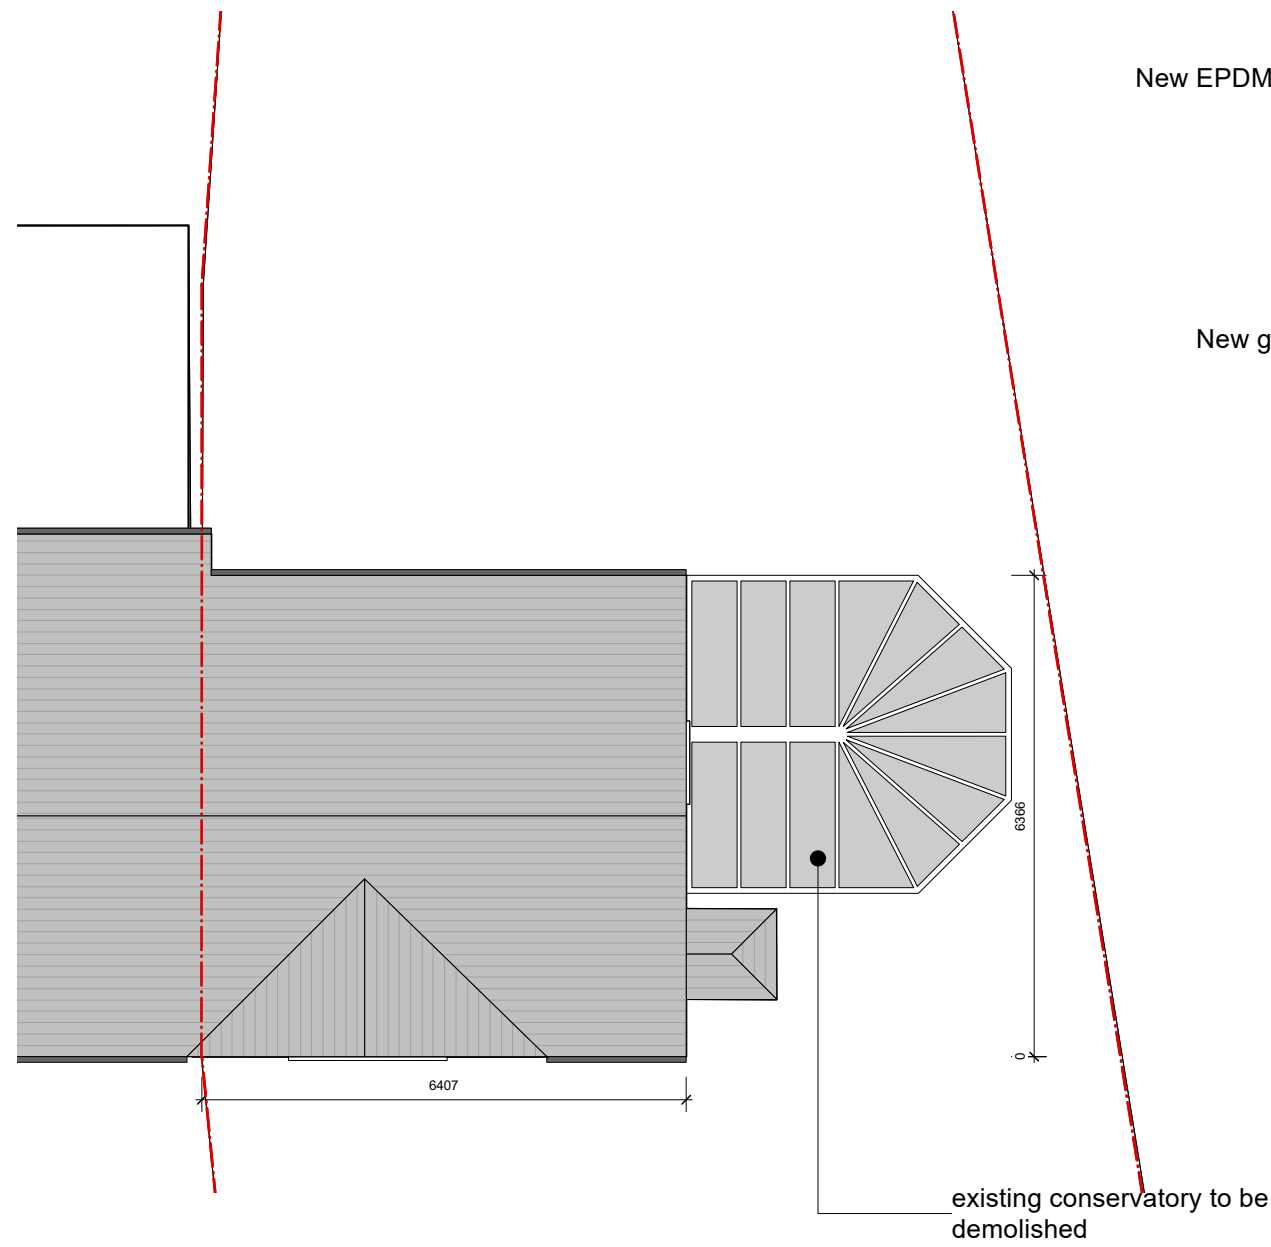

1 Existing Roof Plan
Scale: 1:100

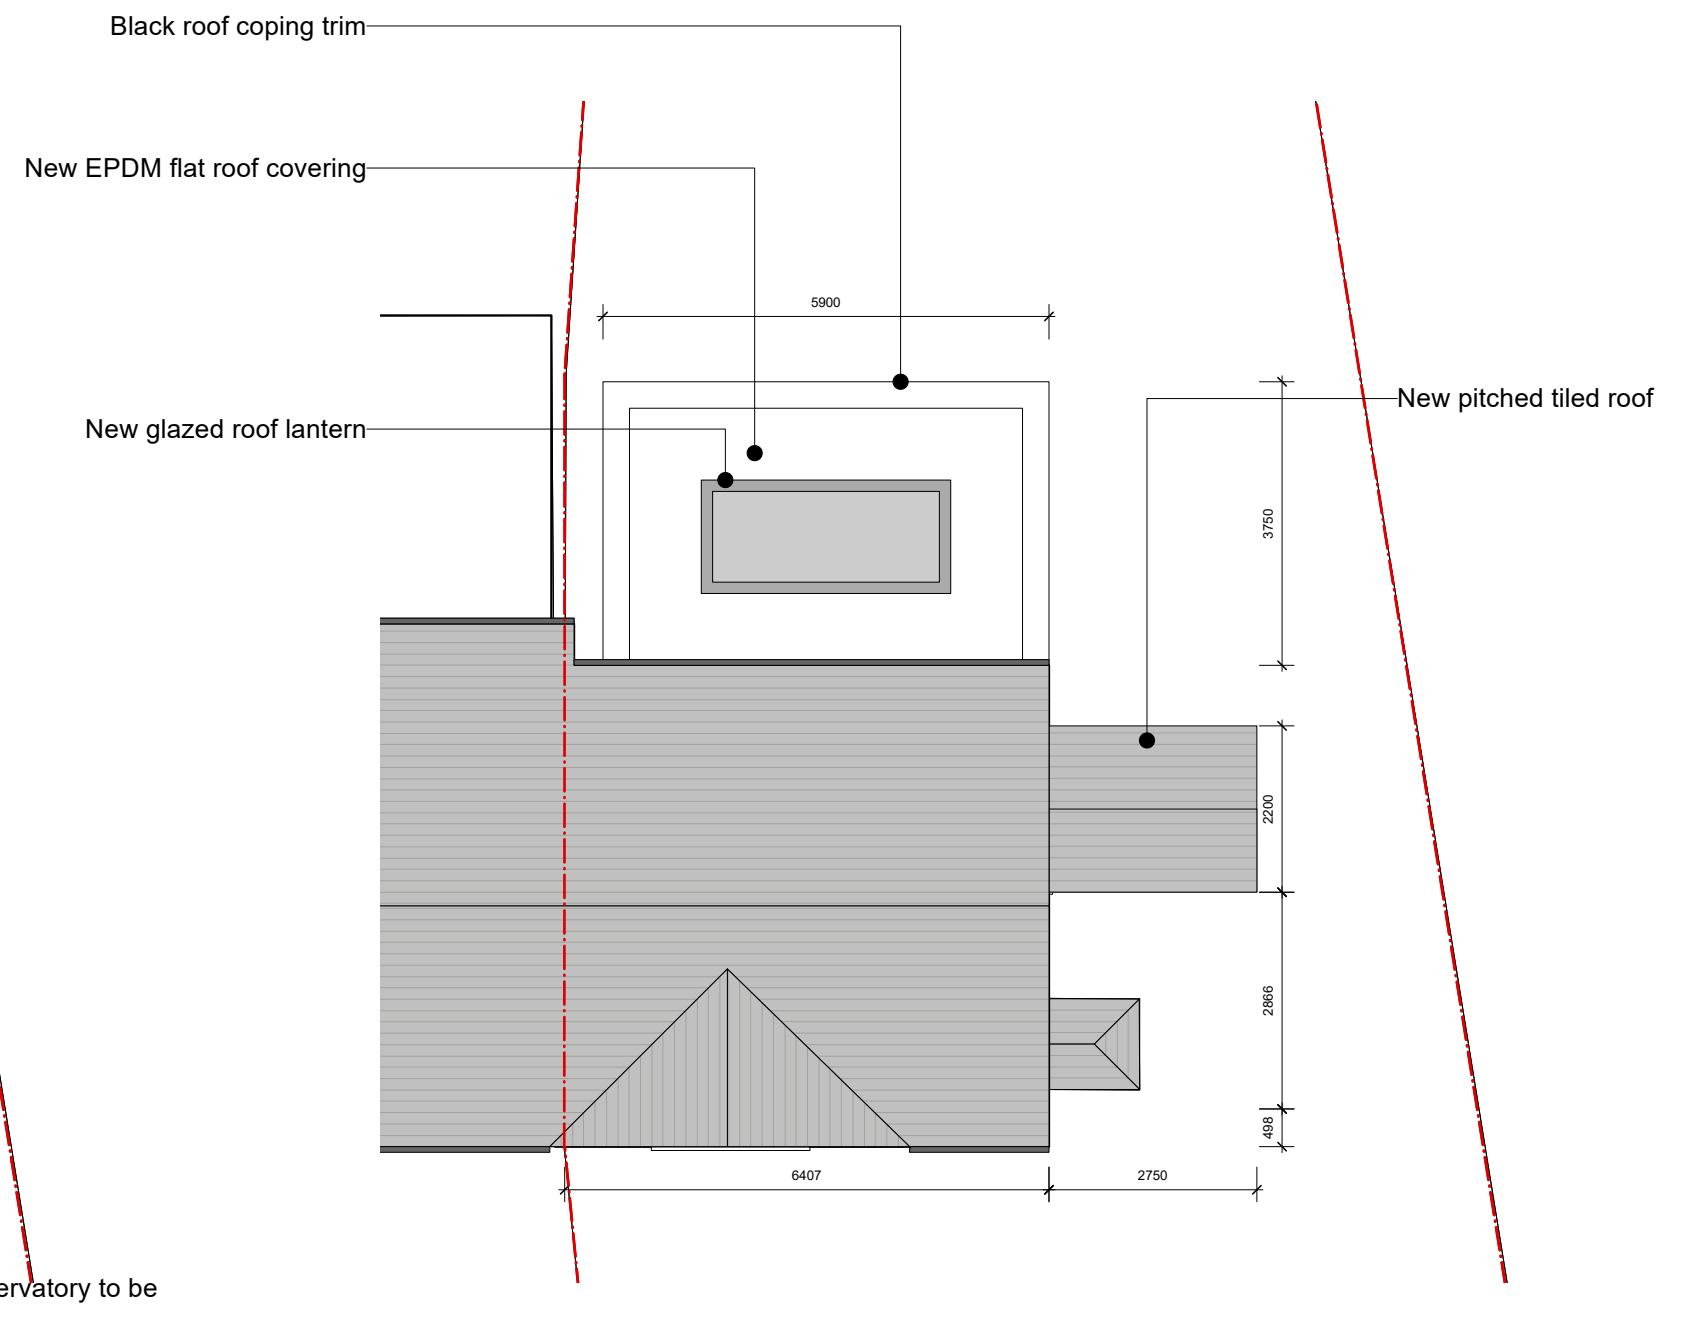

2 Proposed Roof Plan
Scale: 1:100

