



outline of rear extension to no.5
shown dotted for context

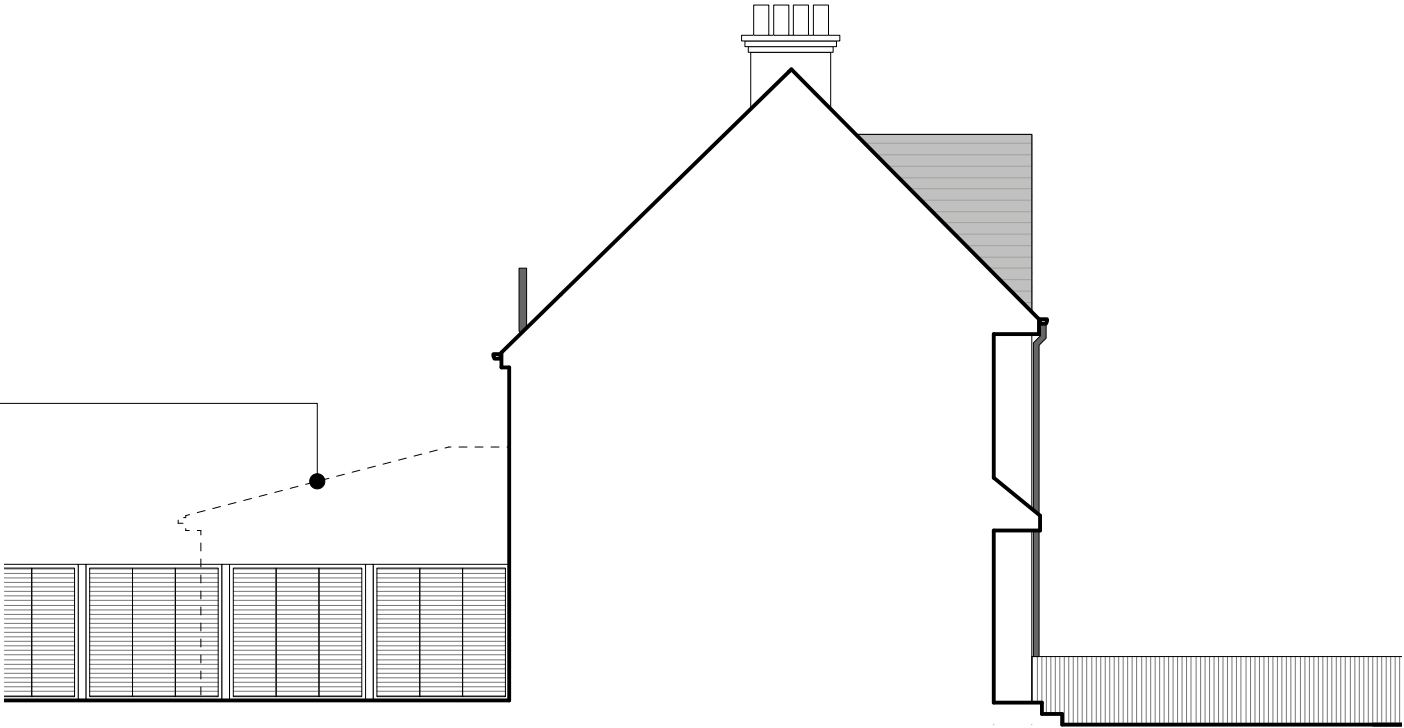

1 Existing North Elevation
Scale: 1:100

outline of rear extension to no.5
shown dotted for context

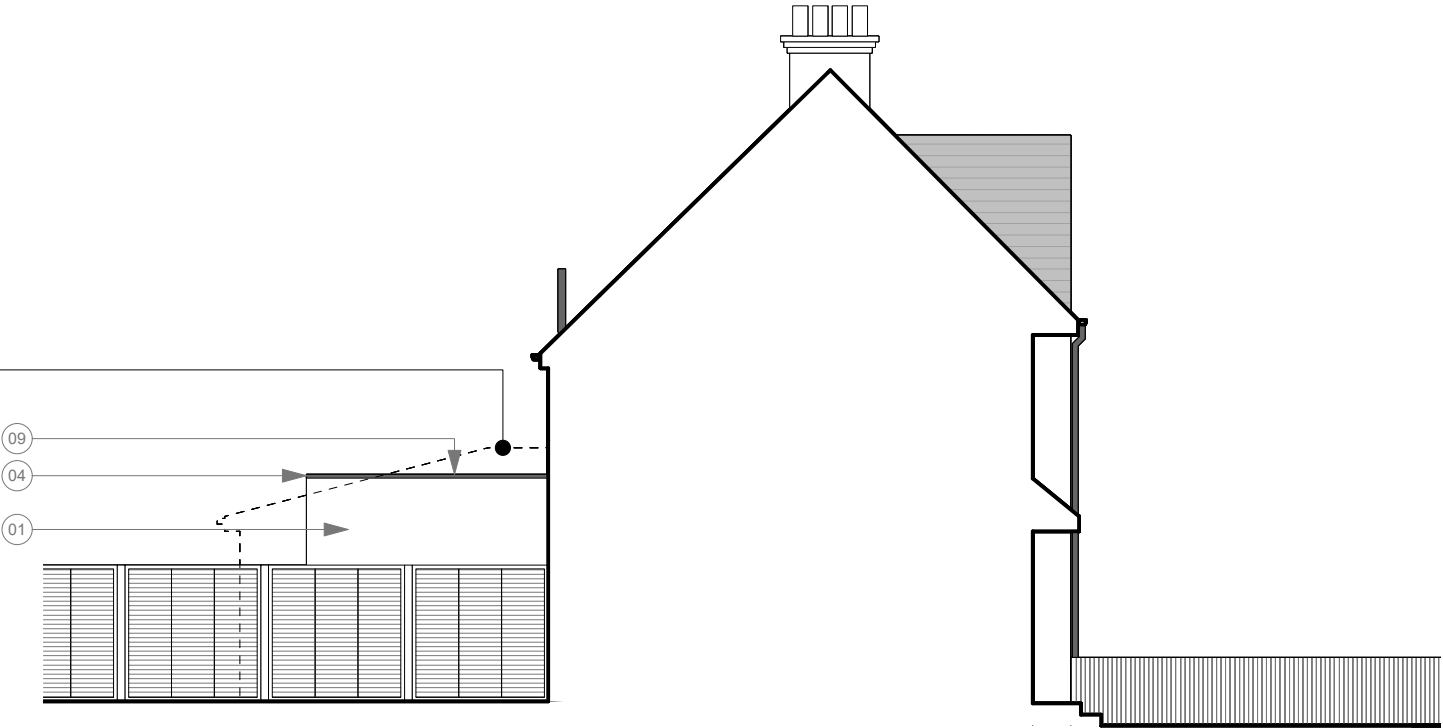

2 Proposed North Elevation
Scale: 1:100

Finishes Key:

- 01 White rendered finish to side and rear extension
- 02 Double glazed UPVC doors to match existing, frame colour black
- 03 Double glazed sliding doors, frame colour black
- 04 Black roof coping trim
- 05 Black rainwater downpipes and hoppers
- 06 New tiled roof to match existing
- 07 New black fascia to match existing
- 08 Double glazed UPVC window to match existing, frame colour black
- 09 New flat rooflight
- 10 New black timber cladding to side extension

