





EXISTING FRONT ELEVATION

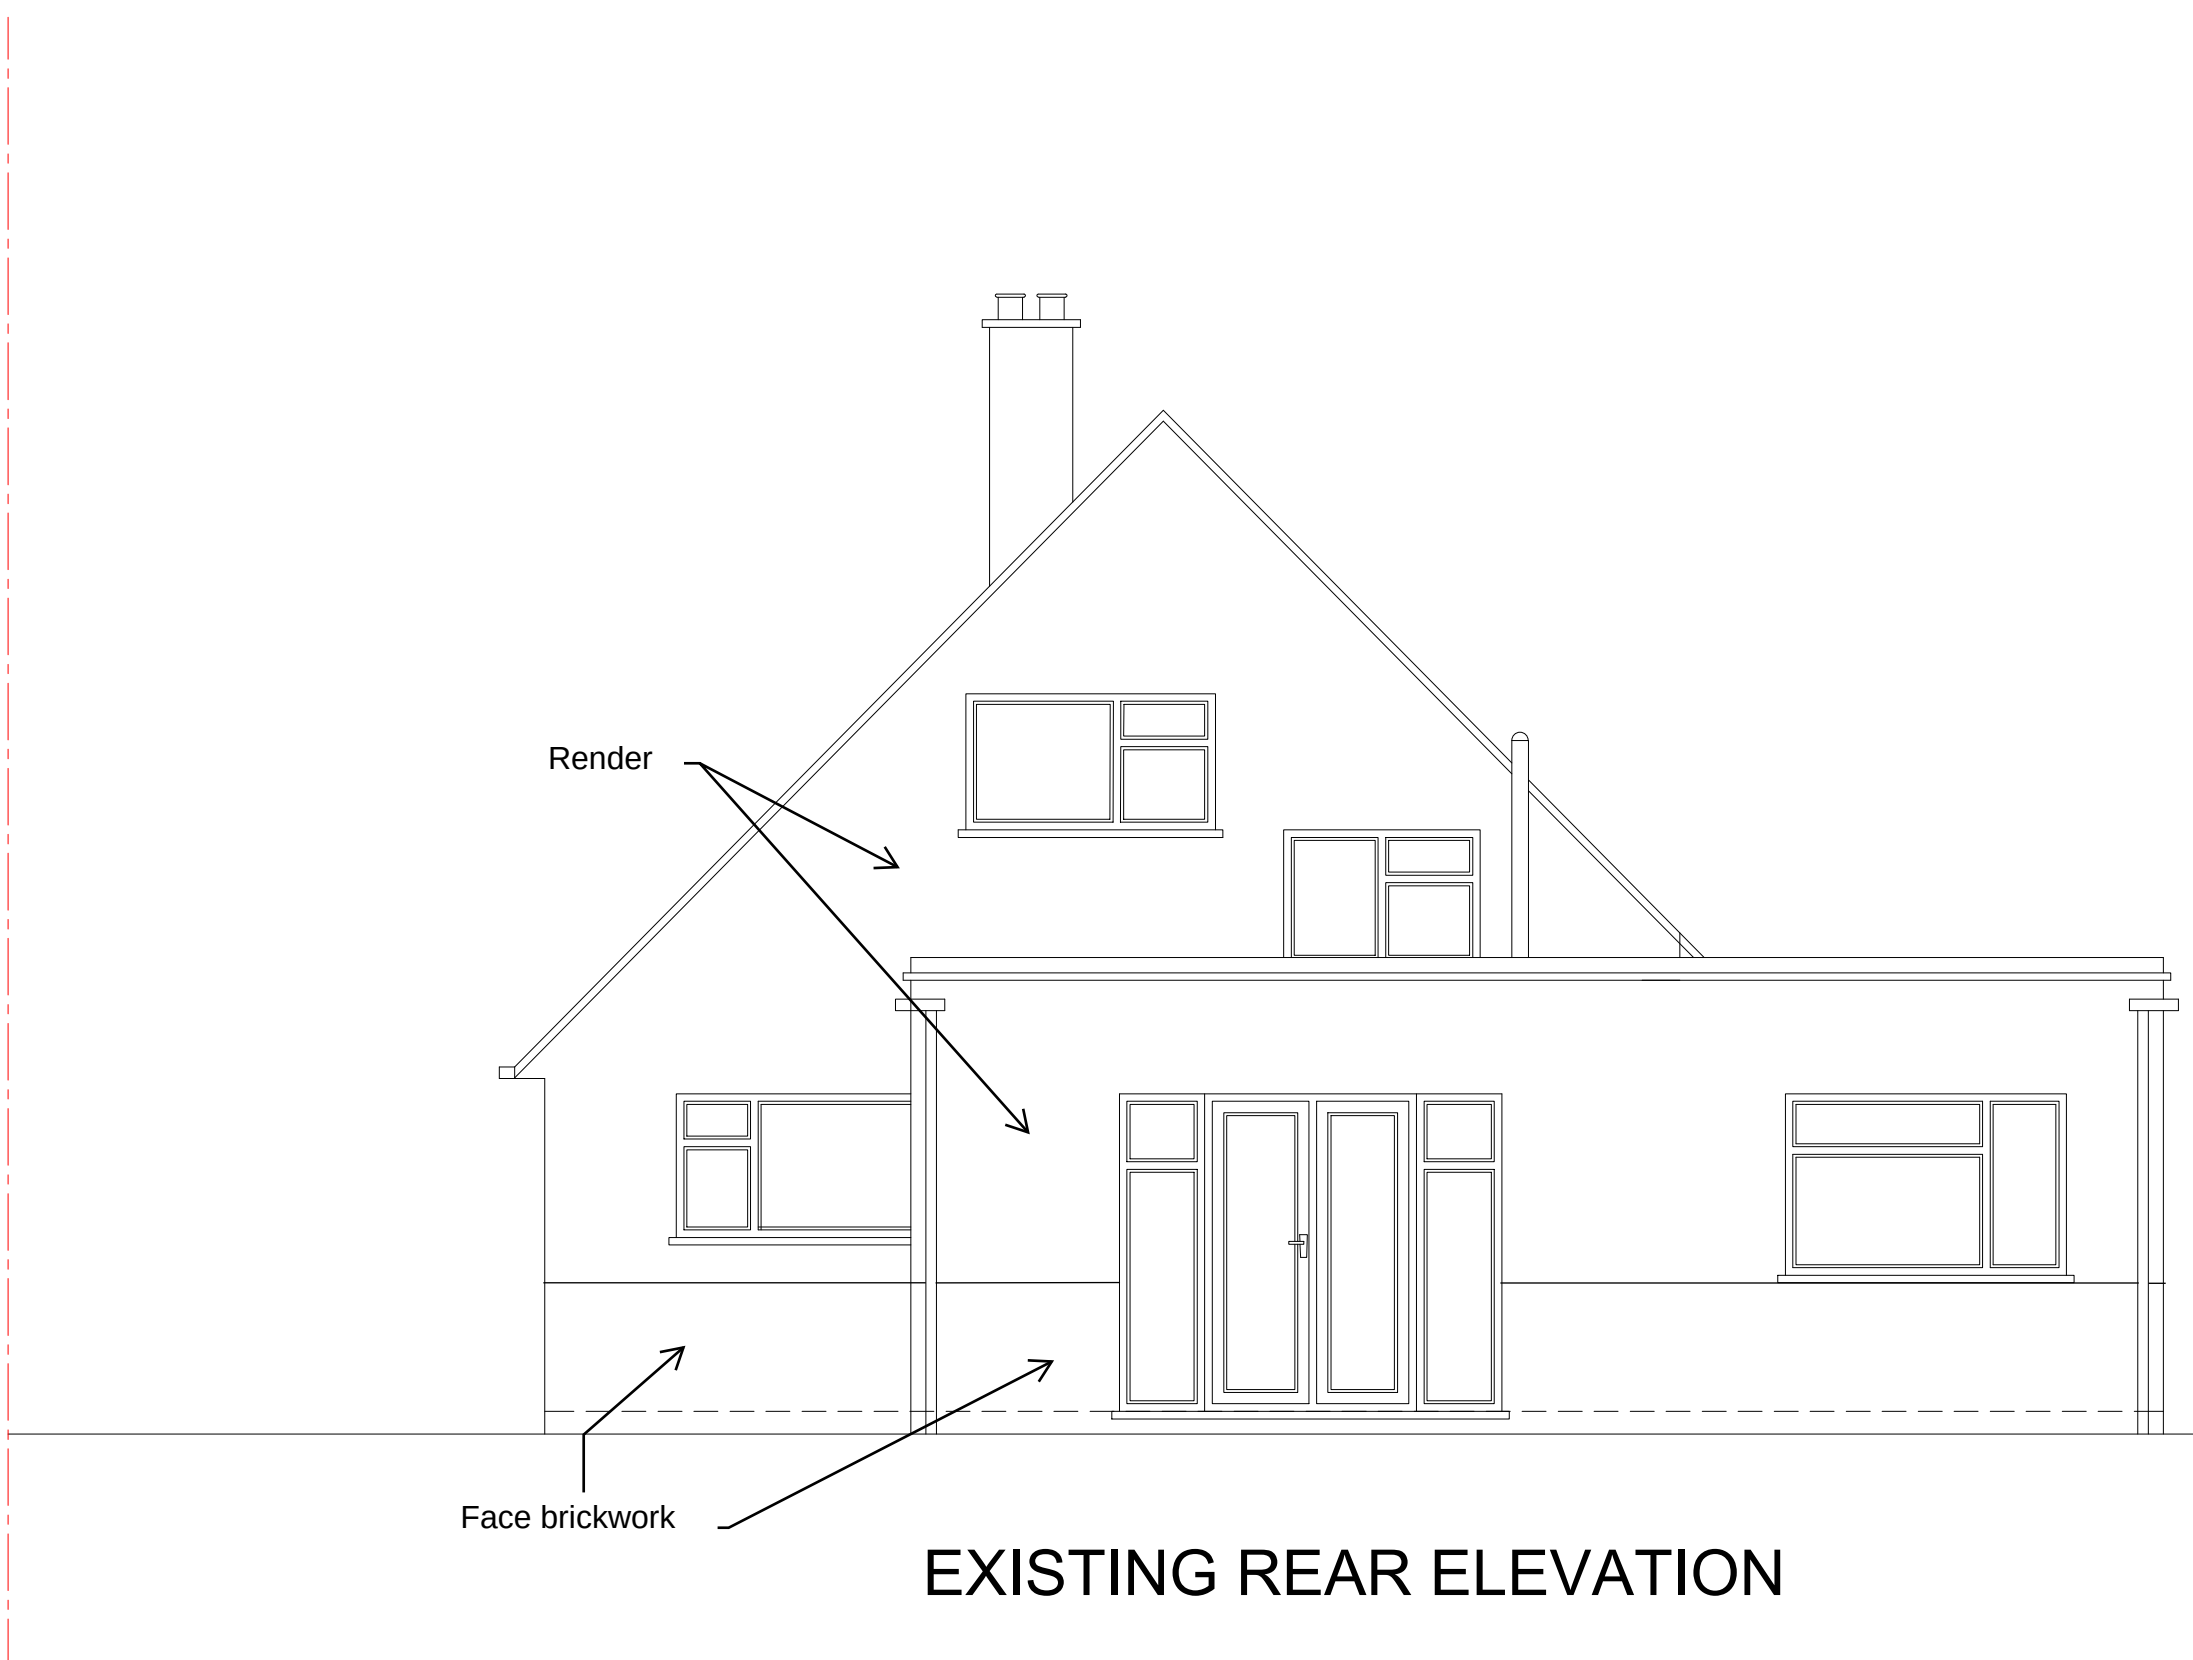


EXISTING REAR ELEVATION

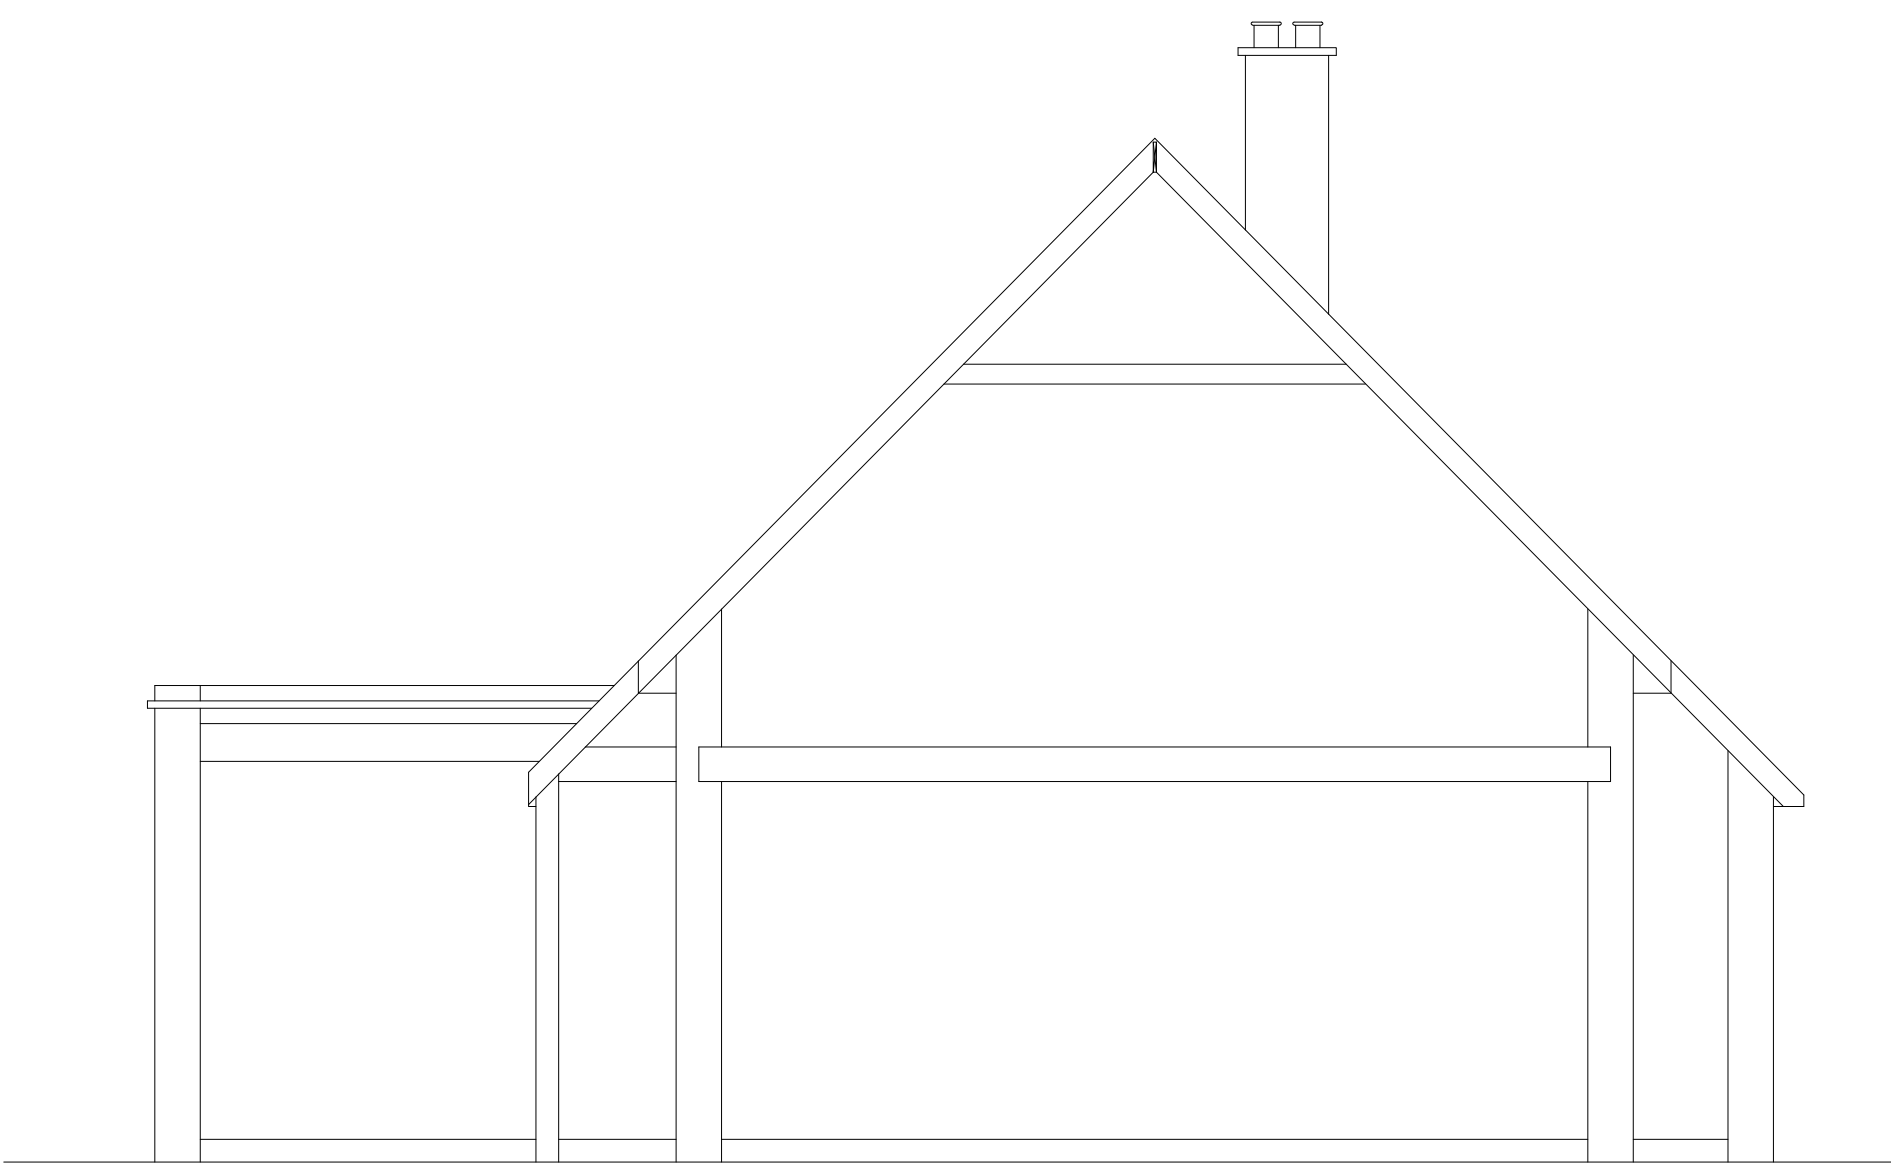


EXISTING FRONT SECTION



EXISTING RIGHT SIDE ELEVATION

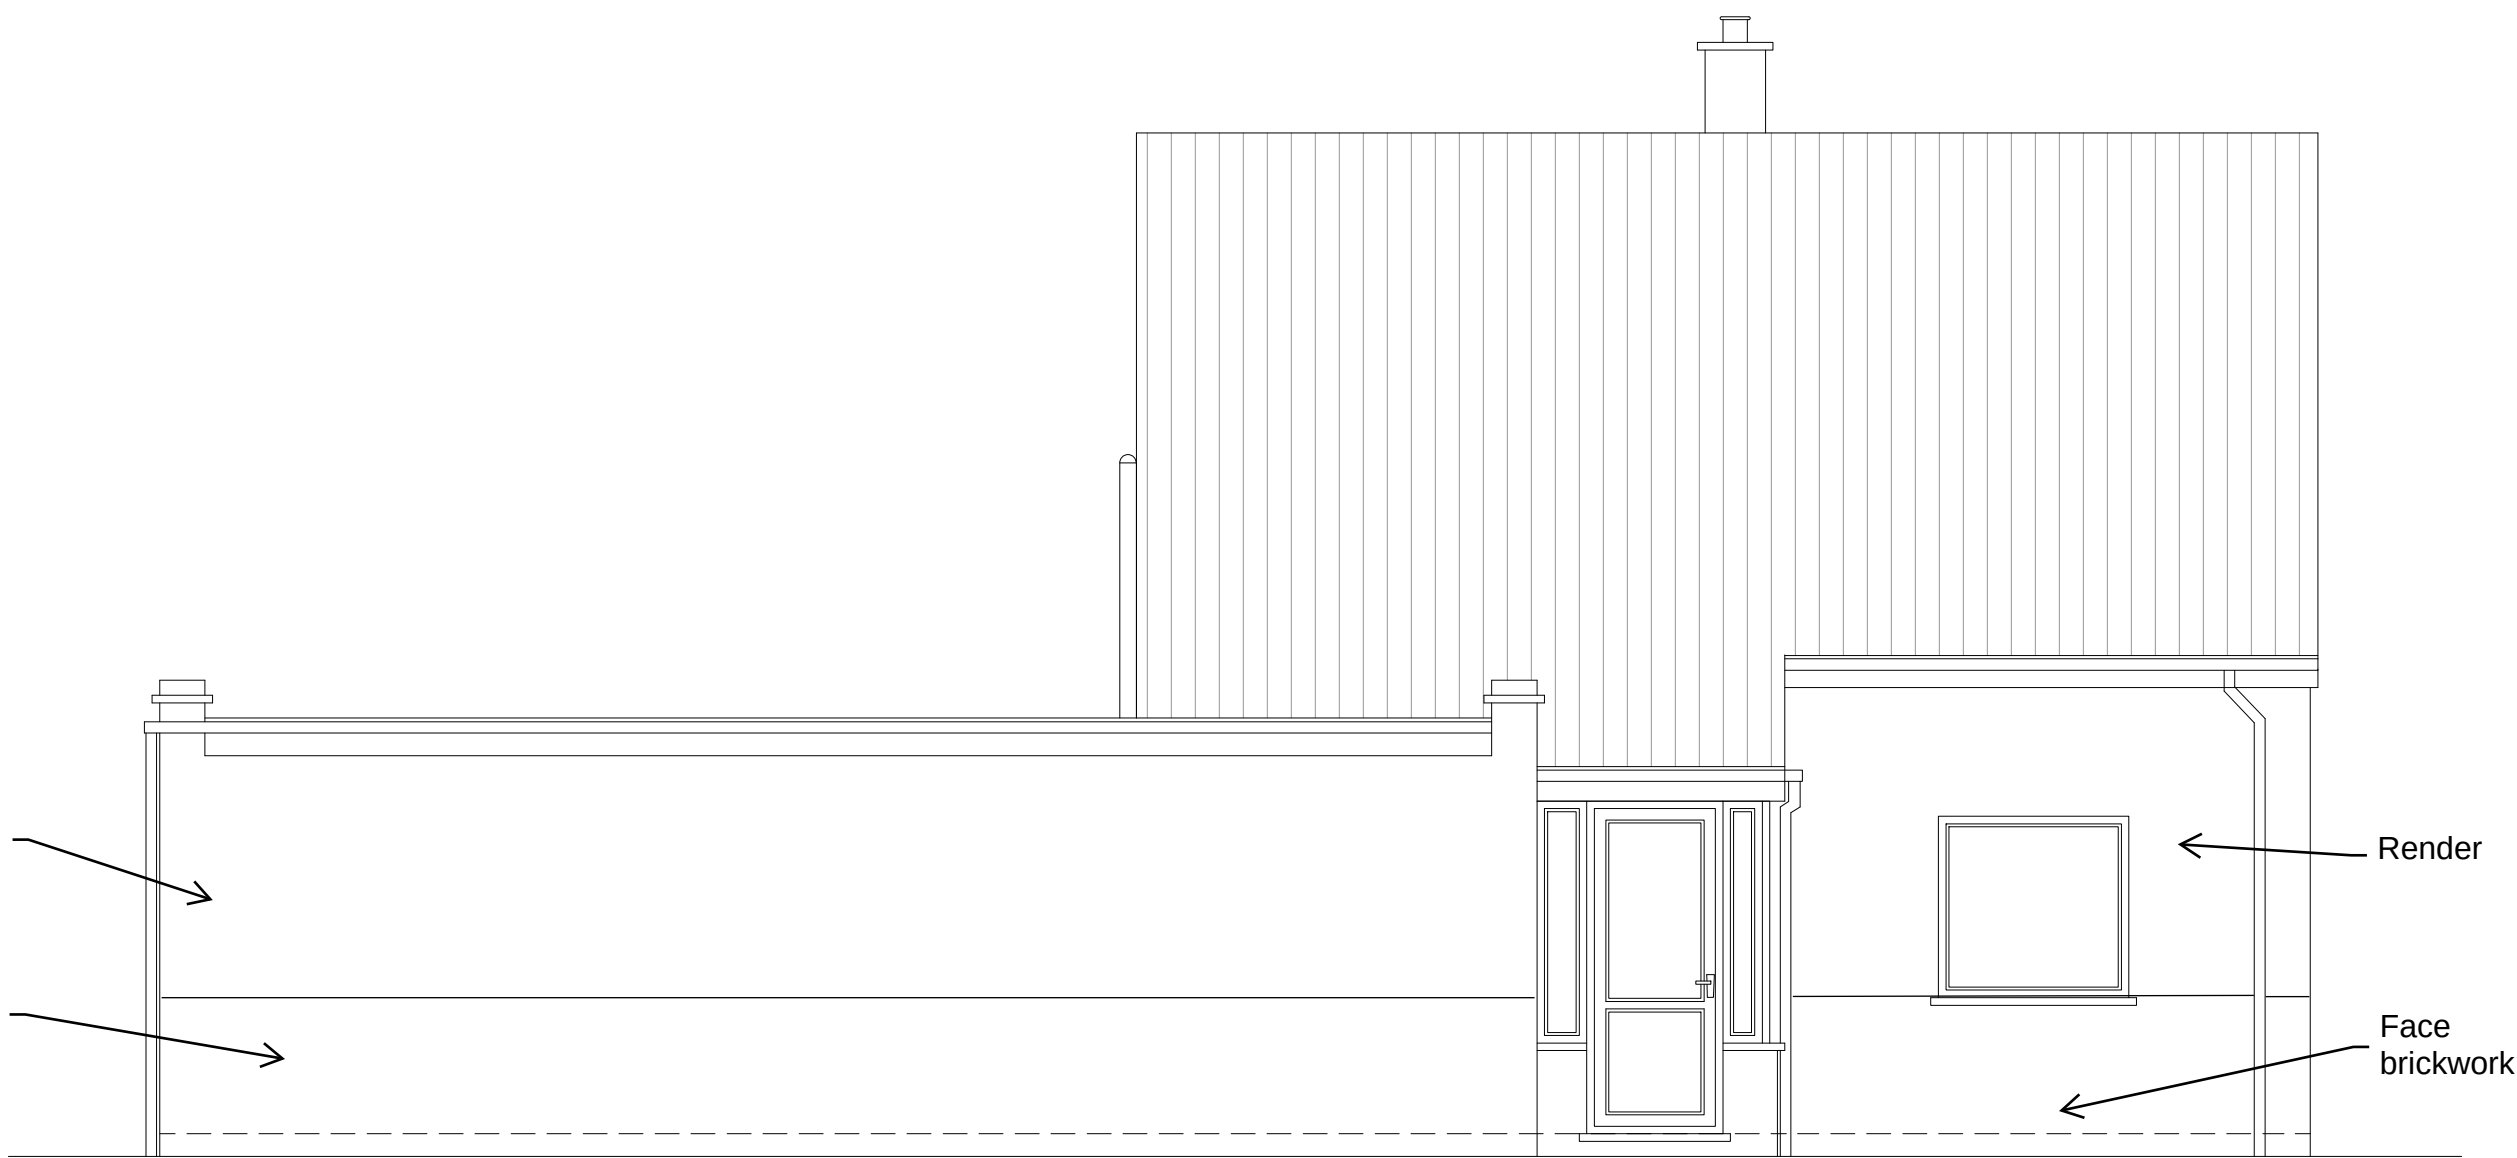

EXISTING LEFT SIDE ELEVATION

 

TITLE: Rear Infill Extension at 2 Willow Wood Road, Meopham, Gravesend DA13 0QT			
DRAWING TITLE: Existing Elevations and Section	SCALE	DATE	DWG NO
	1:50@A0	JULY 2025	1764/02
D.R.A LUMSDEN D.R.A LUMSDEN LTD. BEng(Hons)C.Eng.M.I.StructE. 23 Castlefields, Istead Rise, Kent DA13 9EJ			